

Photographs taken 3rd February 2026
Not to scale




South West Elevation



South East Elevation




North East Elevation

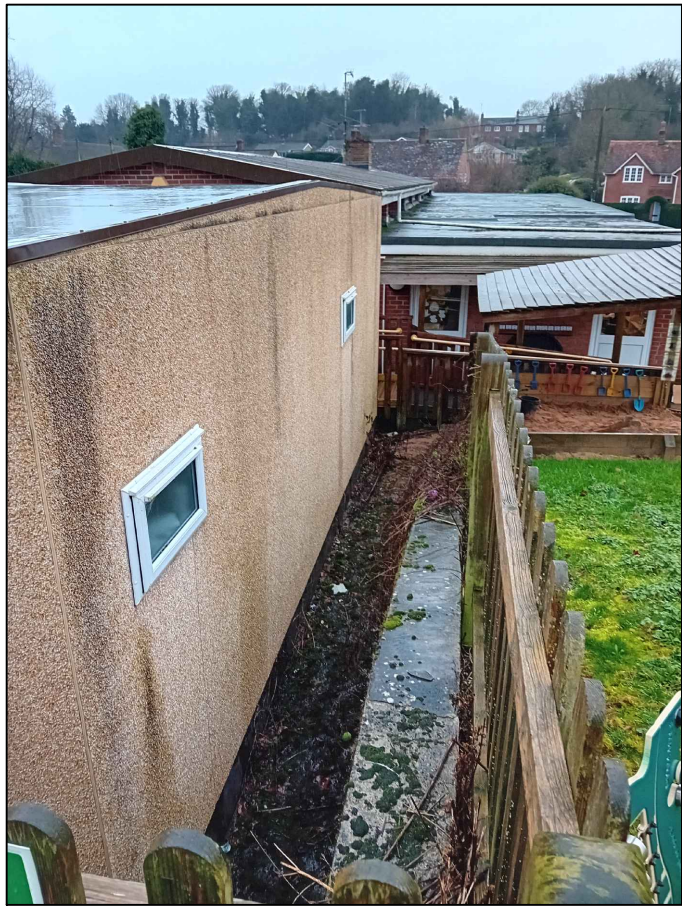


North West Elevation


ELEVATIONS
Scale 1:100

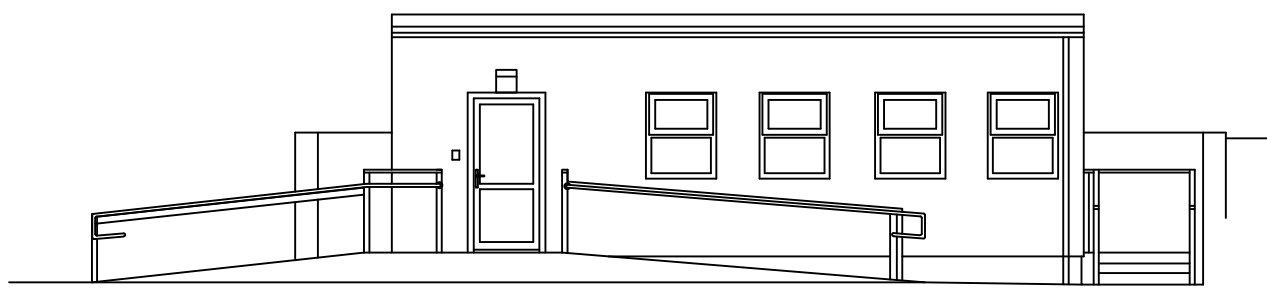


South West Elevation

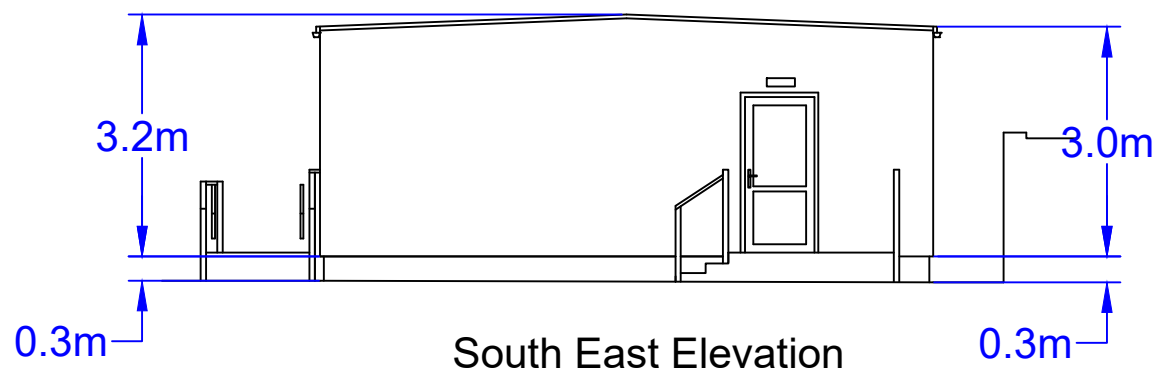

South East Elevation

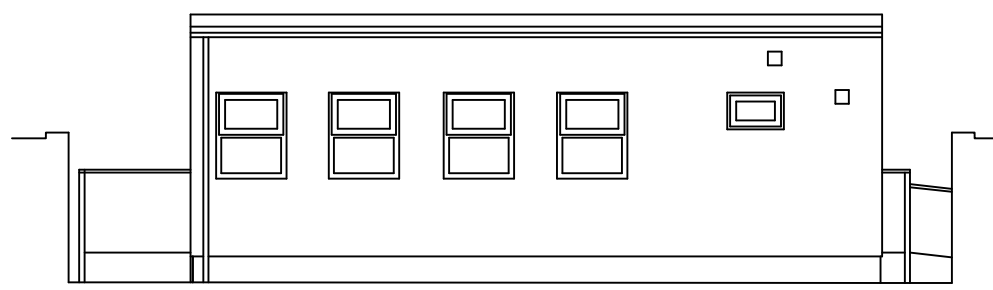



North East Elevation

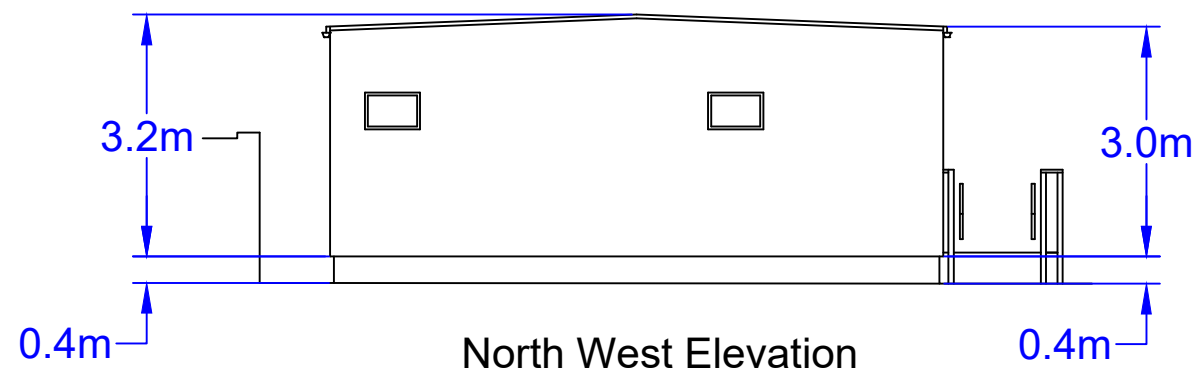

North West Elevation



ELEVATIONS
Scale 1:100

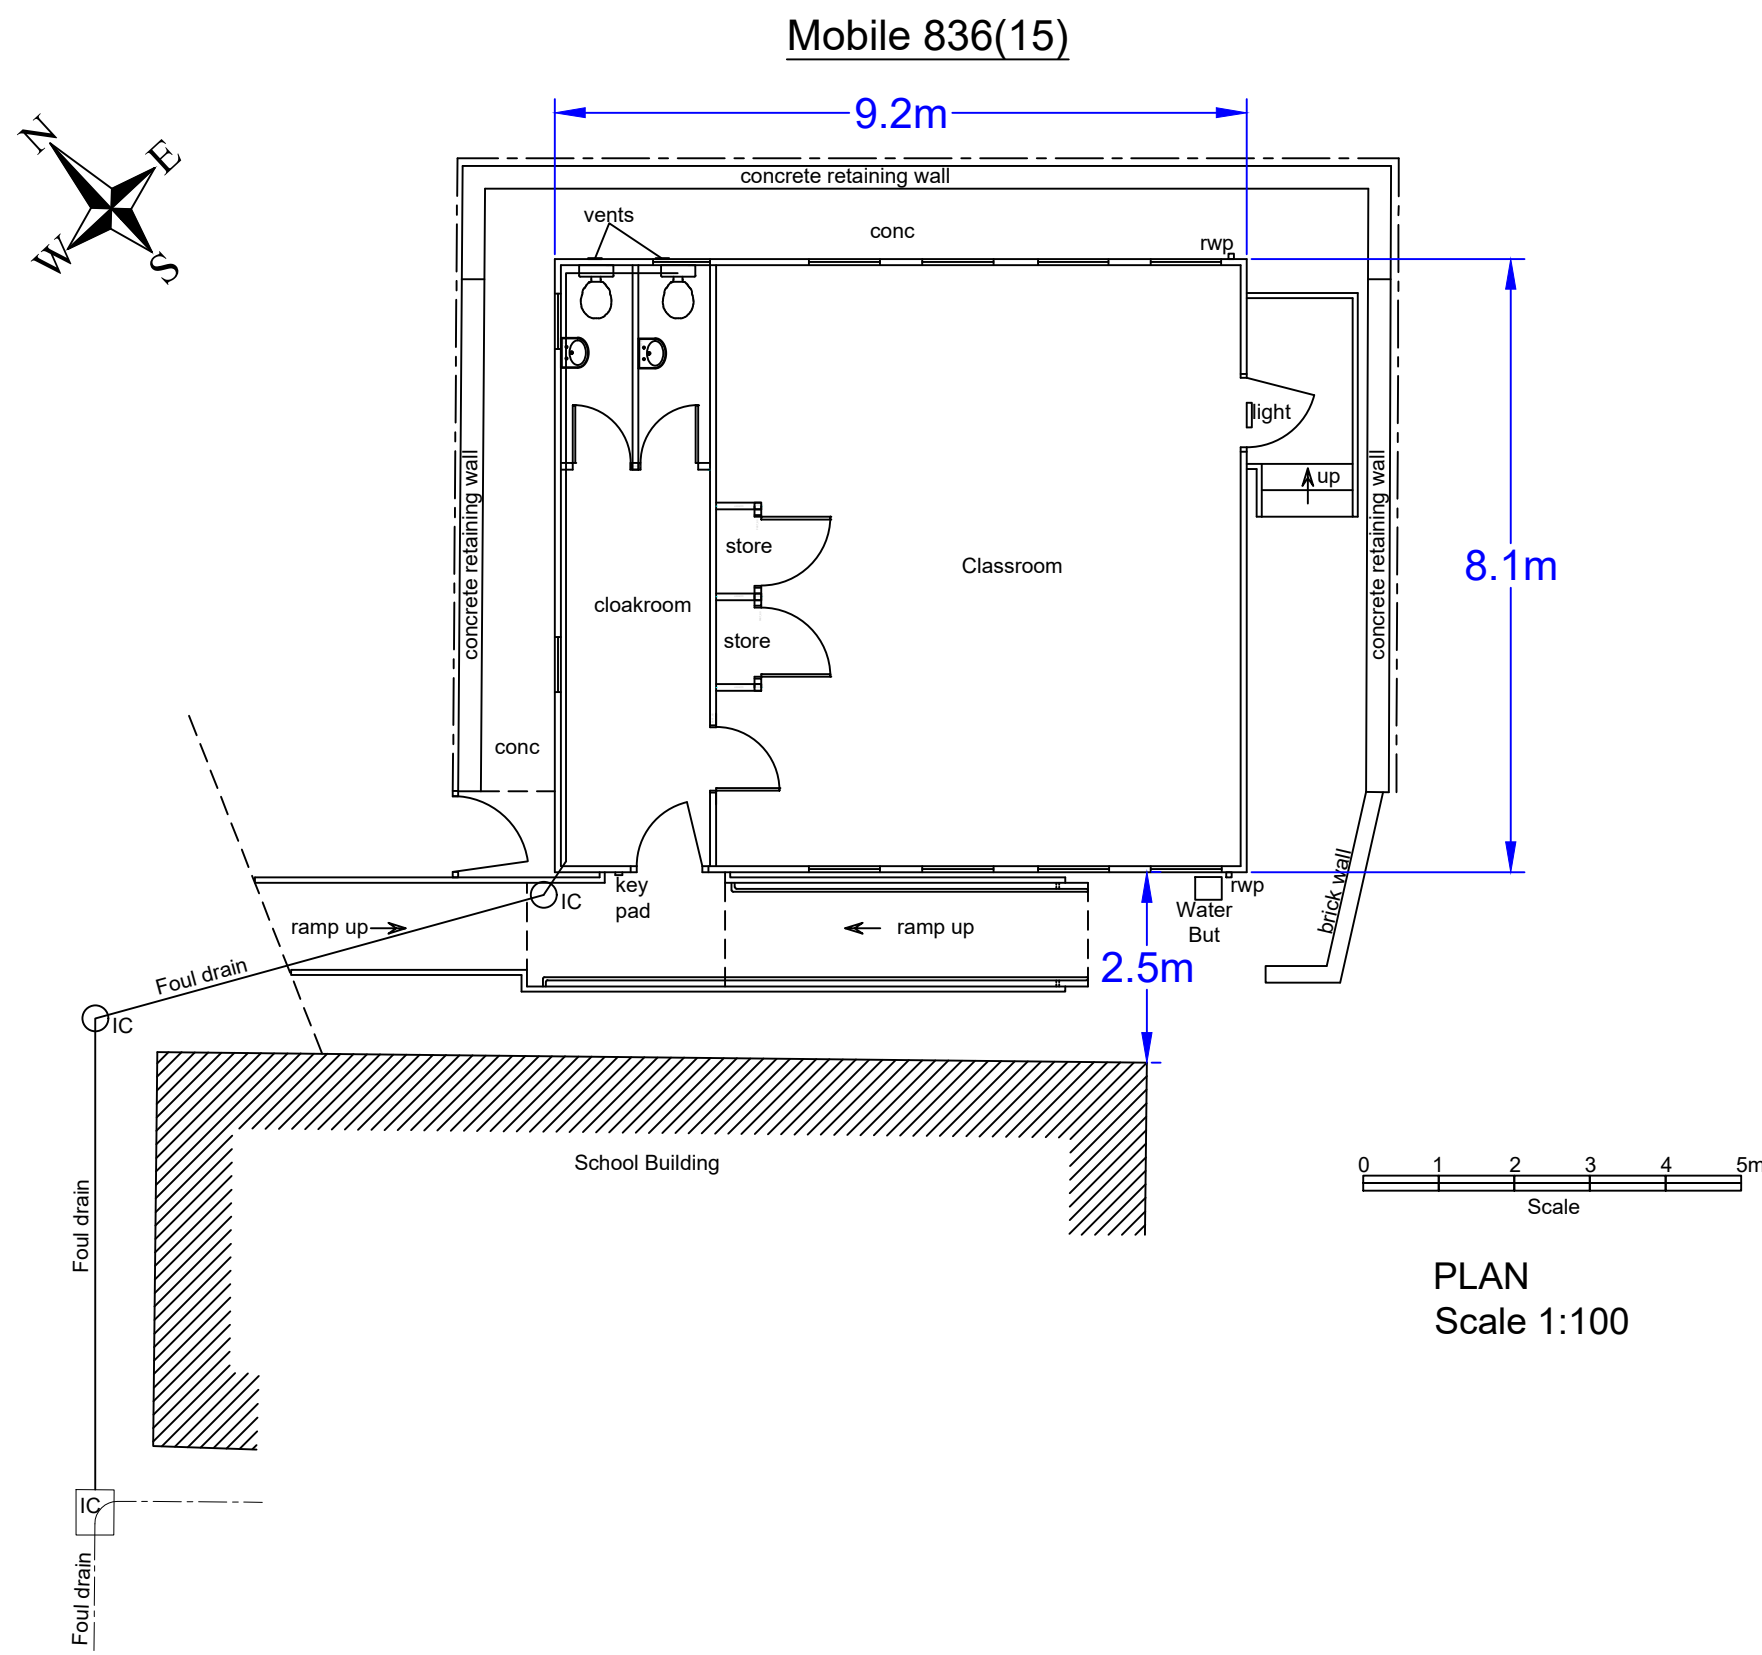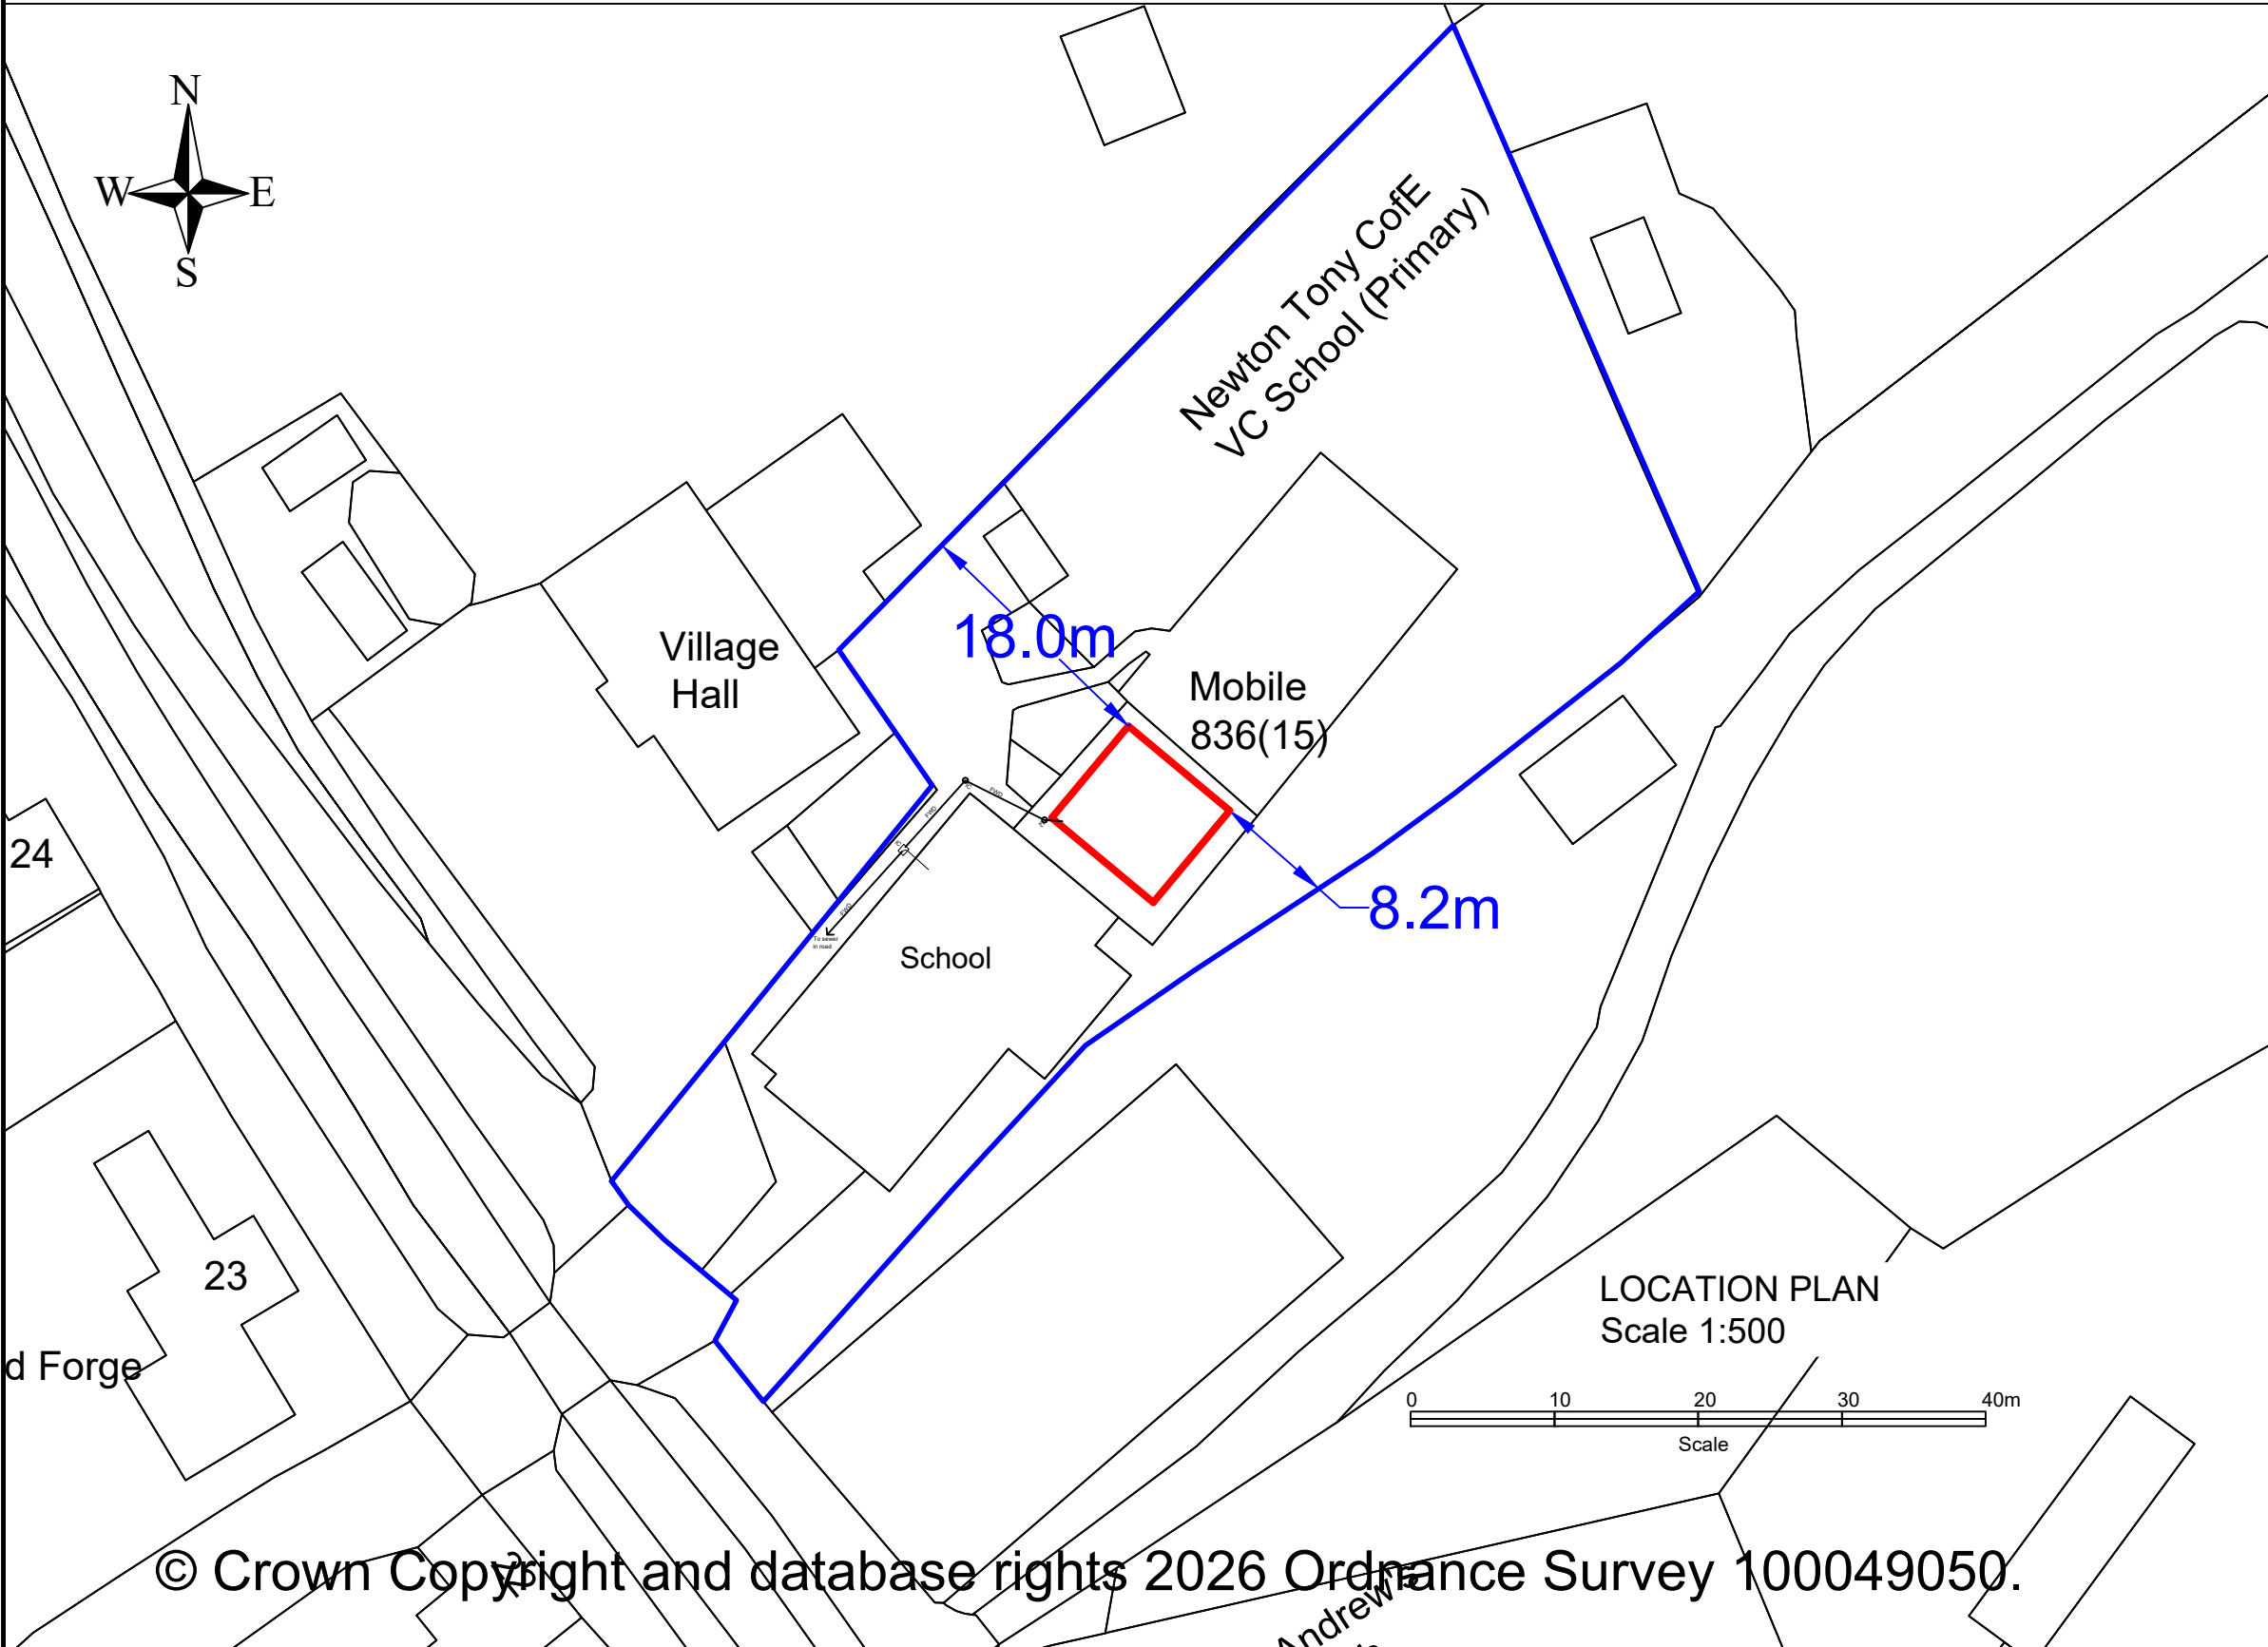

NOTES:

E					
D					
C					
B					
A					
O	Feb 2026	PFS			Original
REV	DATE	DRAWN	CHECK	APPRV	DESCRIPTION
Wiltshire Council					
Wiltshire Council County Hall Bythesa Road Trowbridge BA14 8JN					
PROJECT: Newton Tony Primary School Mobile 836(15)					
DRAWING TITLE: Plan, Elevation Plans and Location Plan.					
SCALES:		AS SHOWN @A1			
DRAWING No.		870/30			REV: O
FILE REF:					