


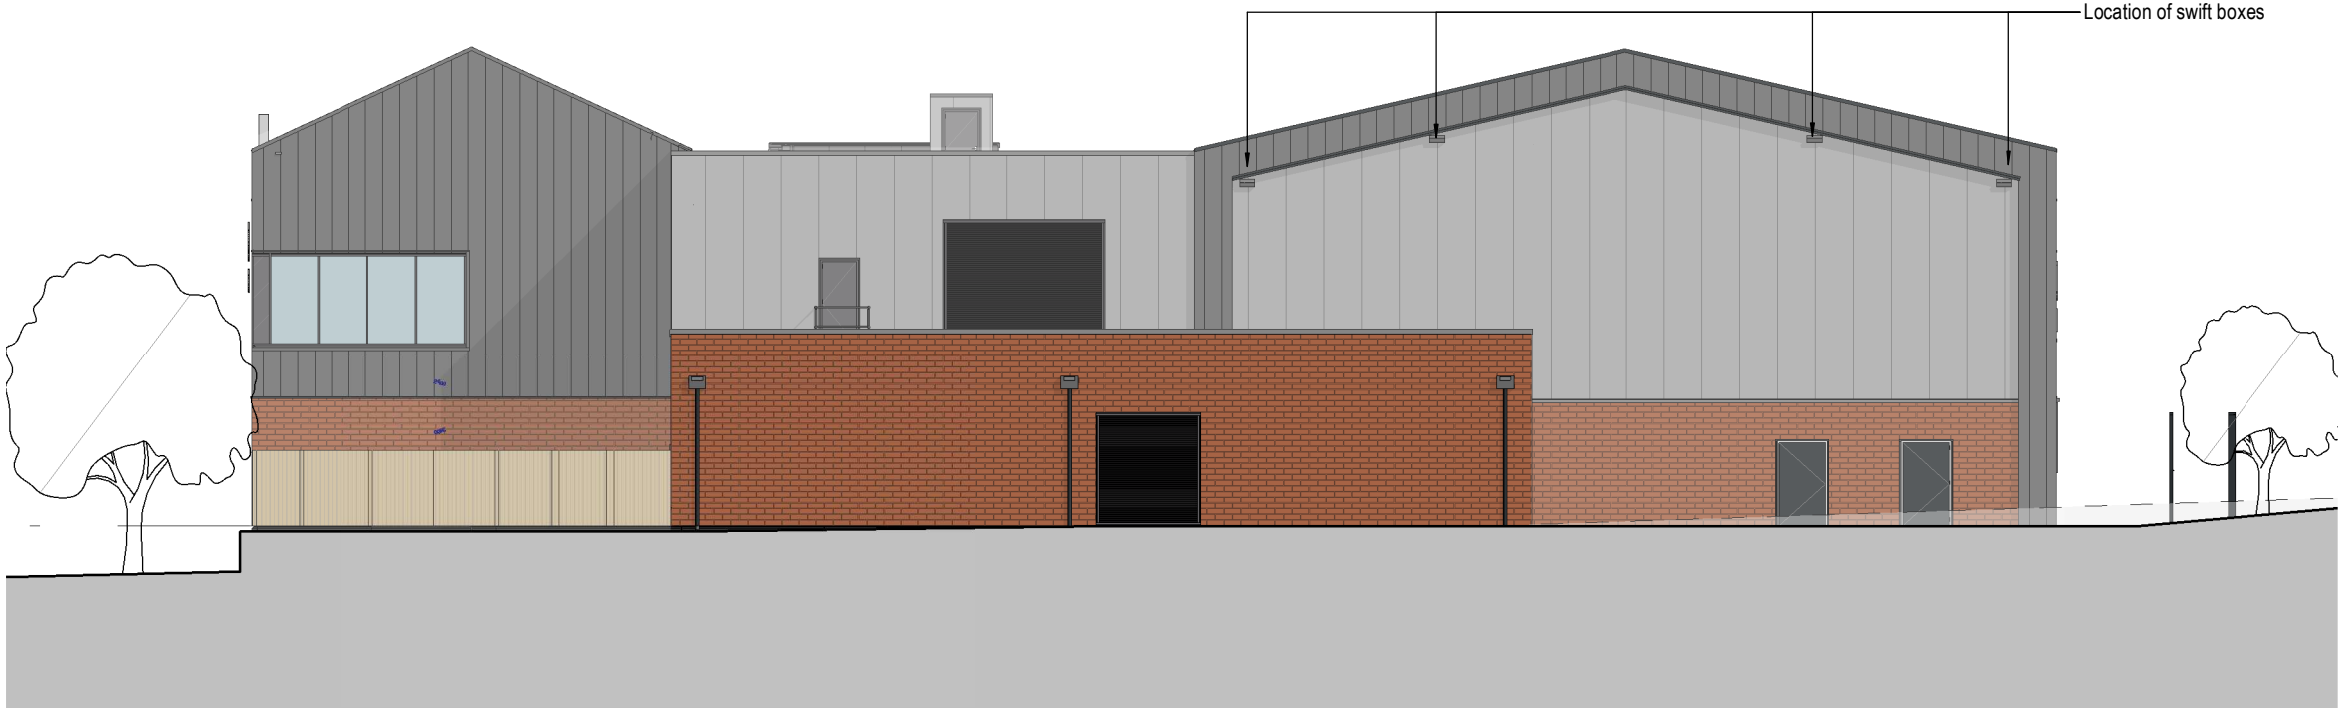

Proposed North West Elevation

1 : 200



Example image from manufacturer website.

Notes:

- AfS Polymer Swift Box or similar to be installed, fixing details TBC by contractor. Boxes to be c.400x200x200mm subject to exact product specification.
- Colour to match (as close as possible) the external cladding panels, see External Materials Schedule for information on this product.
- 4no. boxes to be located on North West elevations as noted for the ecology of the site. Based on report by Ecological consultant; 16262_R01b_EclA_VKC_20112024.
- The positions were suggested and supported by the Ecological consultant - Tyler Grange to be the most suitable due to the Soffit overhang in this area which will create an optimal area for swift roosting.



This line should measure 50mm when printed correctly

This drawing is the copyright of Roberts Limbrick Ltd and should not be reproduced in whole or in part or used in any manner whatsoever without their written permission.

Responsibility is not accepted for errors made by others in scaling from this drawing. Use only figured dimensions and report any discrepancies or omissions to the Architect immediately.

Rev	Date	By	Chk	Description
P01	22.04.25	SL	SL	Issued for Comment
C01	22.05.25	SL	SL	Issued for Planning
C02	13.02.26	SL	AGK	ISSUED FOR PLANNING
C03	20.02.26	AGK	SL	ISSUED FOR PLANNING



Roberts Limbrick

03333 405 500
mail@robertslimbrick.com
robertslimbrick.com

Registered Office: England No. 06858029

Project Name

Trowbridge Leisure Centre

Client Name

Alliance Leisure

Drawing Title

Swift Boxes Elevation

Scale **Project No.**

1 : 200 • A3 11120

Status **Purpose Of Issue**

A3 Issued for Planning

Project Org Vol Level Form Role
11120 • RL • XX • ZZ • DR • A

Number **Revision**

P2203 **C03**