



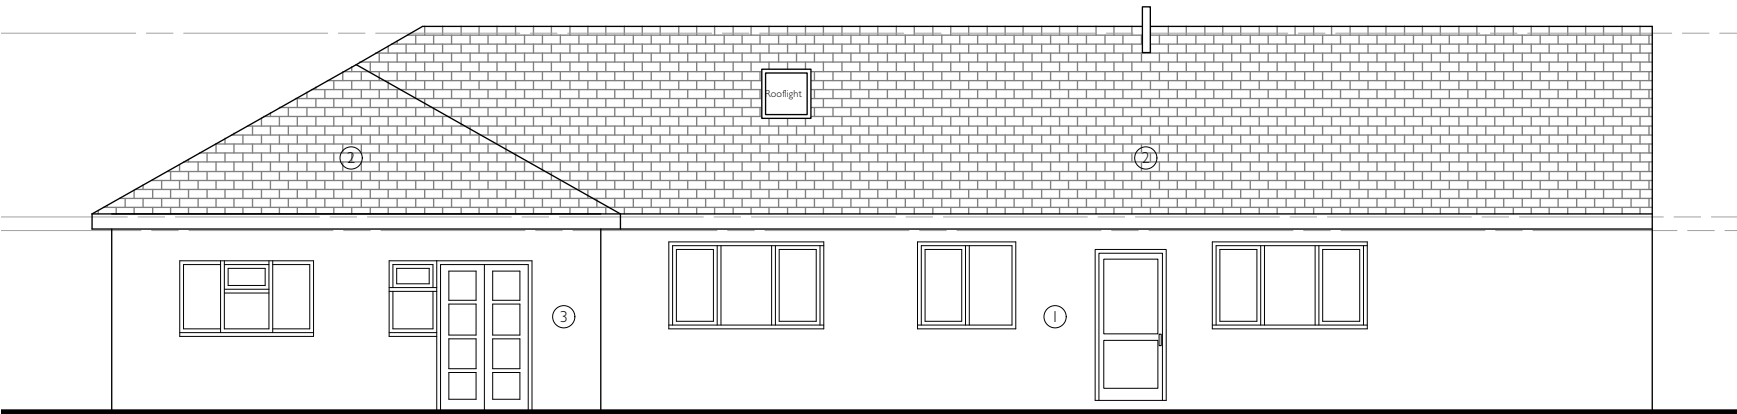


West Elevation



North Elevation

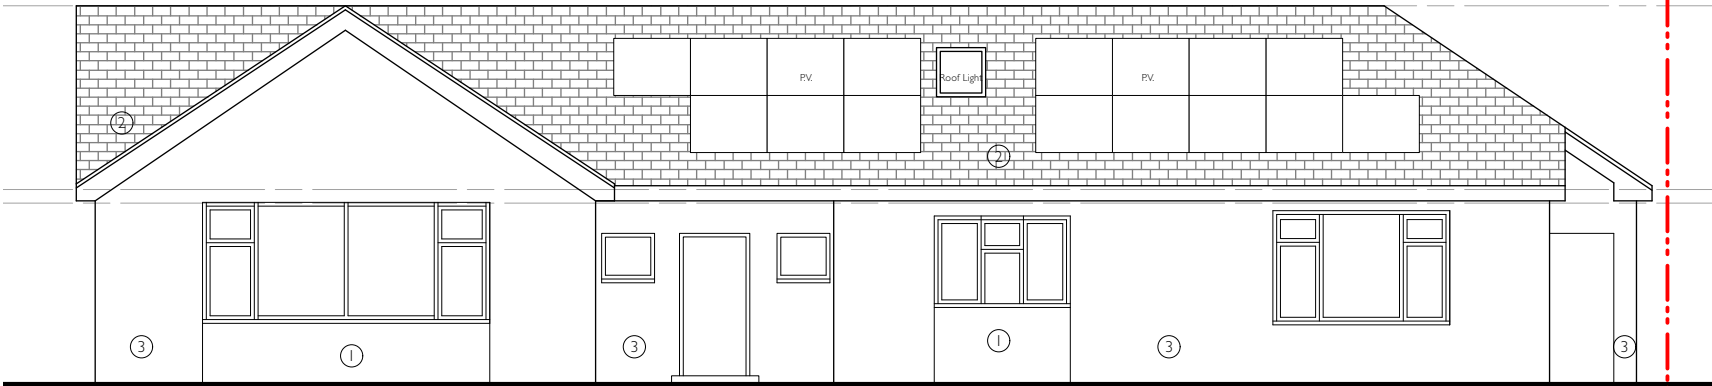

South Elevation

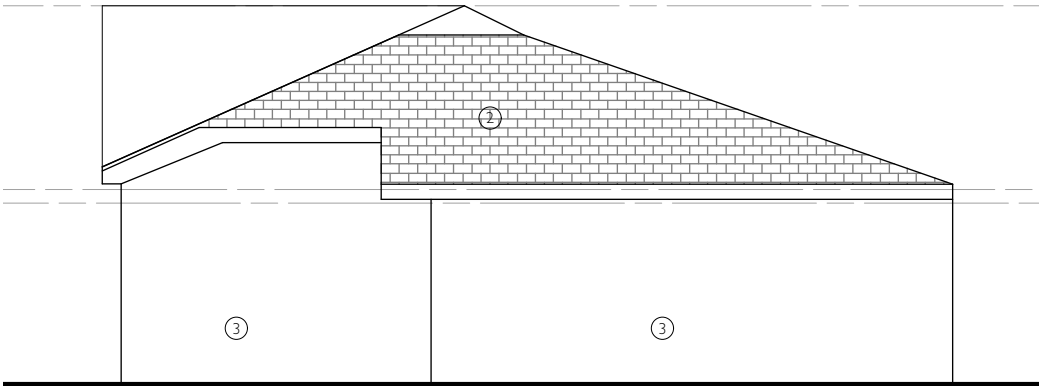


East Elevation

- ① Render
- ② Tile
- ③ Stone

DO NOT SCALE OF THIS DRAWING FOR CONSTRUCTION PURPOSES

All dimensions in millimetres. All dimensions and conditions are to be checked on site prior to preparing drawings or commencing work. Any discrepancies within these drawings are to be reported to the architect. Any variation or supplementary drawings are to be approved by the architect. Drawing not suitable for construction use.

 

REV	DATE	DESCRIPTION
P1	26/01/30	FOR PLANNING SUBMISSION ONLY
P2	26/02/15	FOR PLANNING SUBMISSION ONLY

OSADLERDESIGN

T: 07774096388. E: osadlerdesign@outlook.com

XXXX.L.020

EXISTING ELEVATIONS

Chiromwa

SHEET A3 SCALE 1:100