



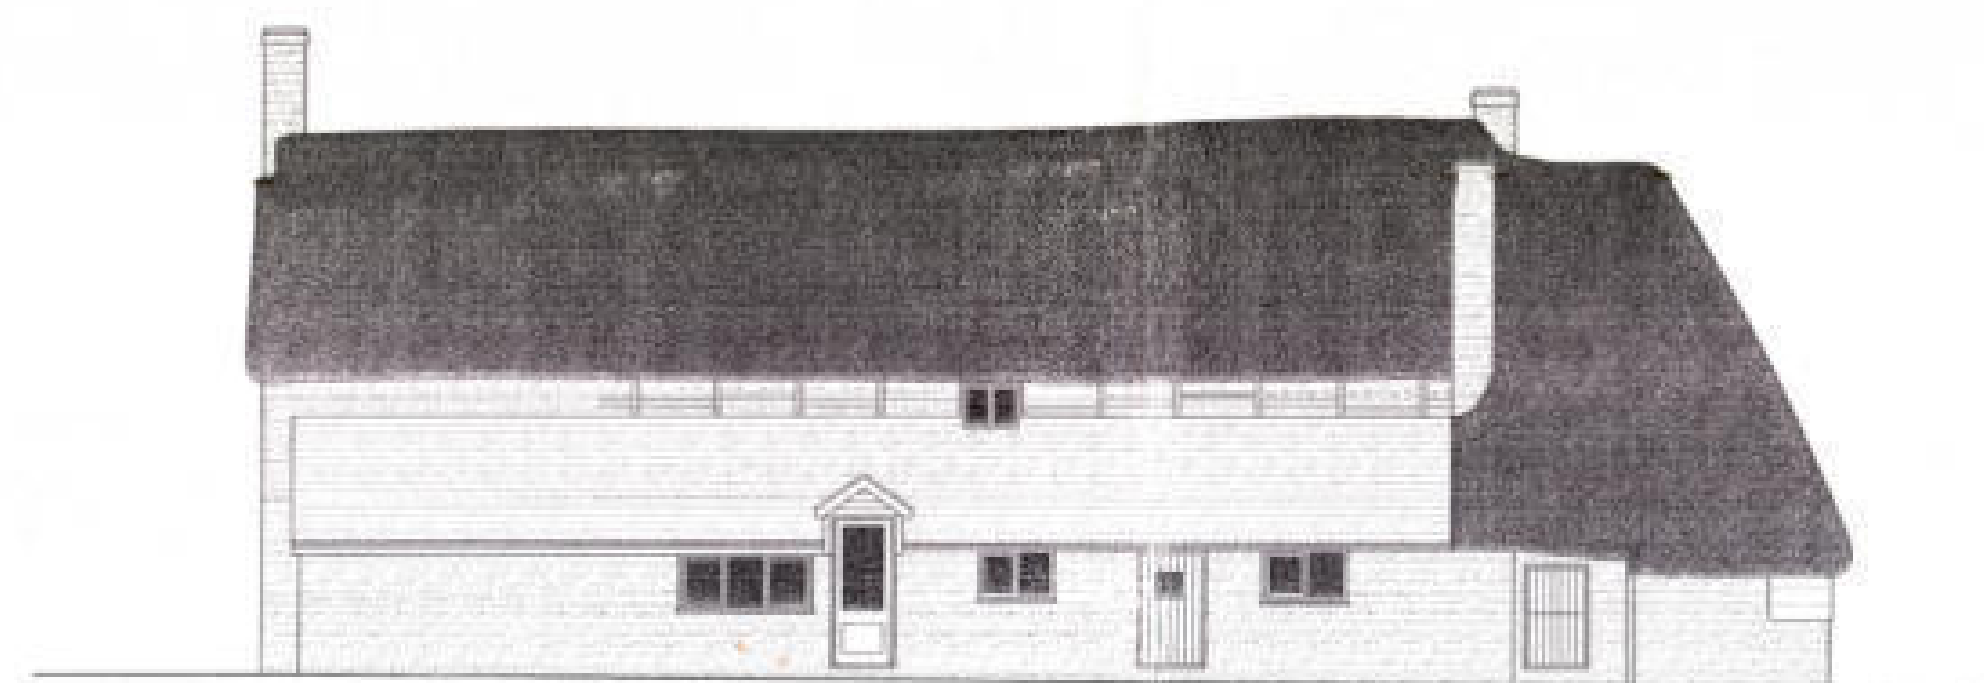


Rear Elevation

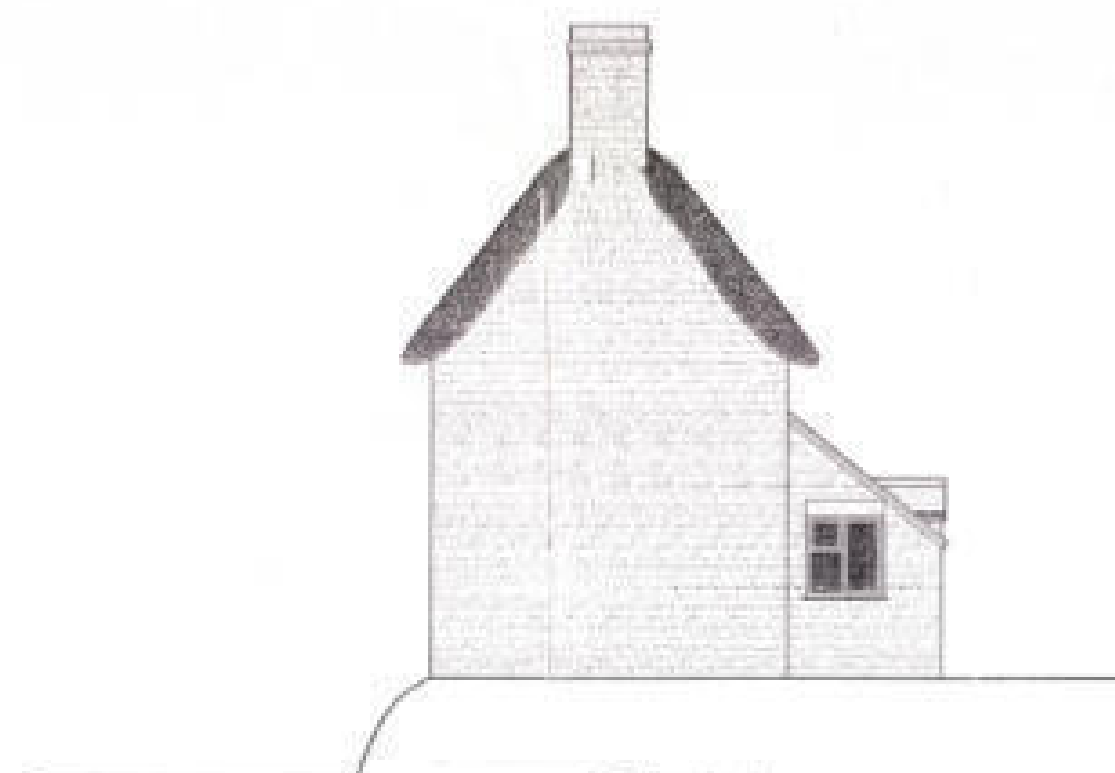



Side Elevation



Front Elevation

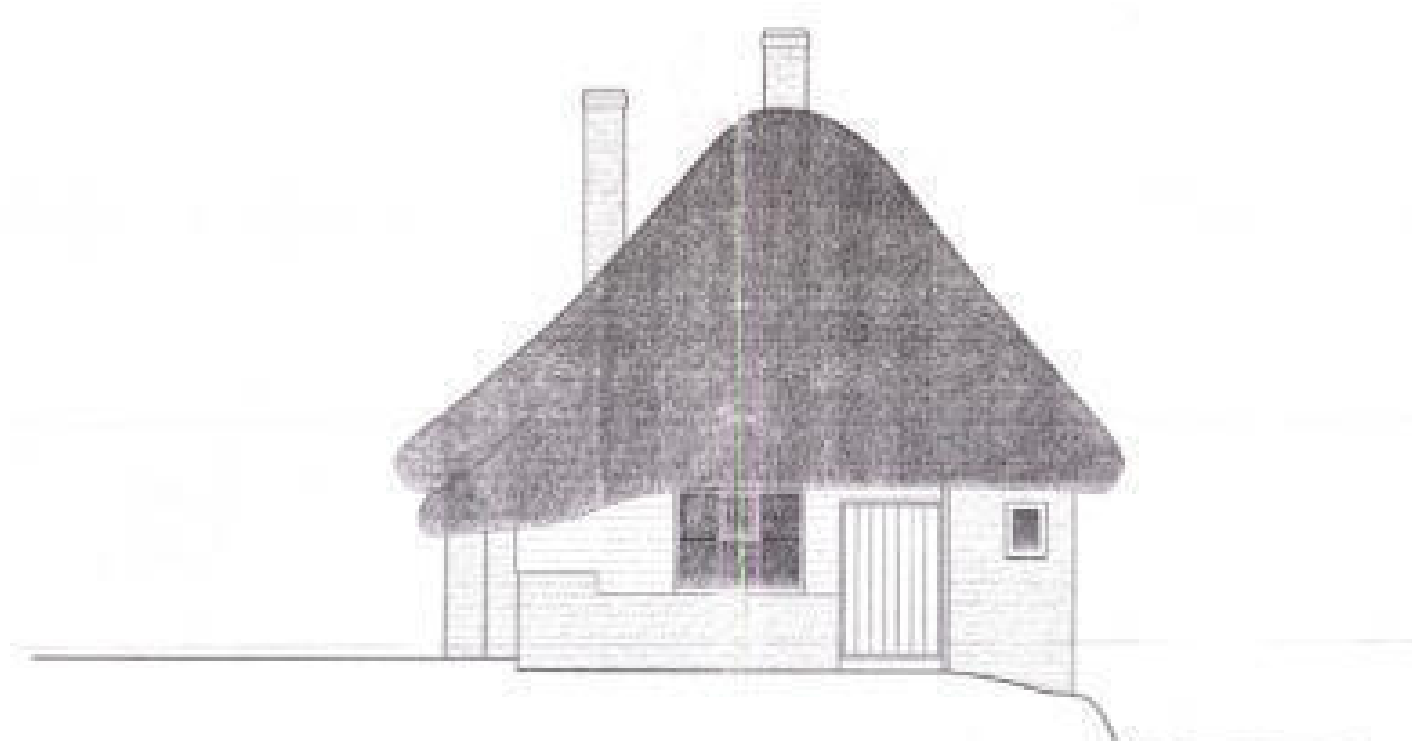


Side Elevation

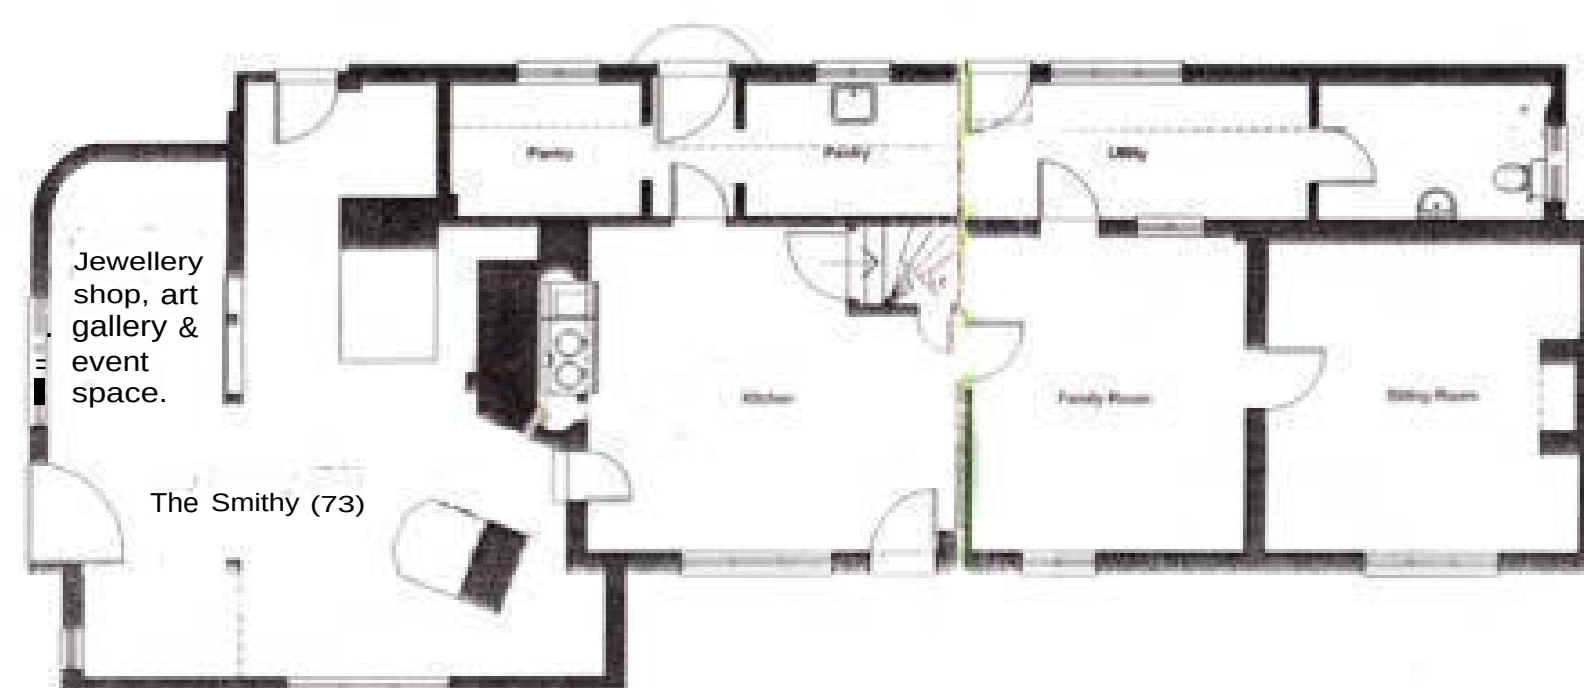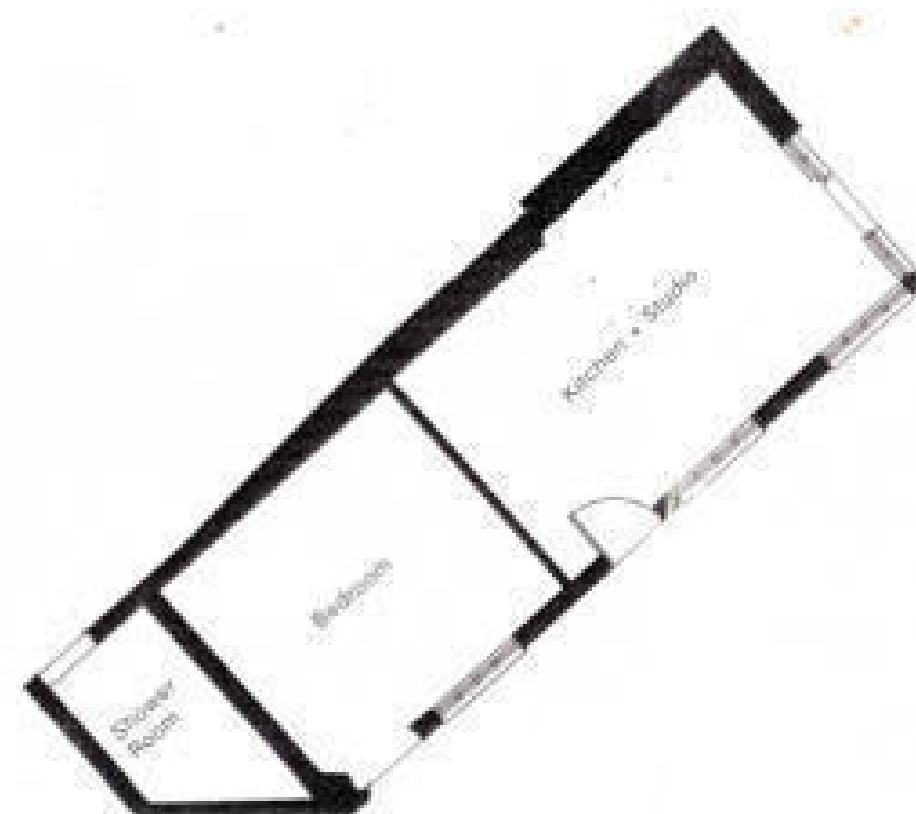

Proposed Ground Floor Plan

0m 5m 10m

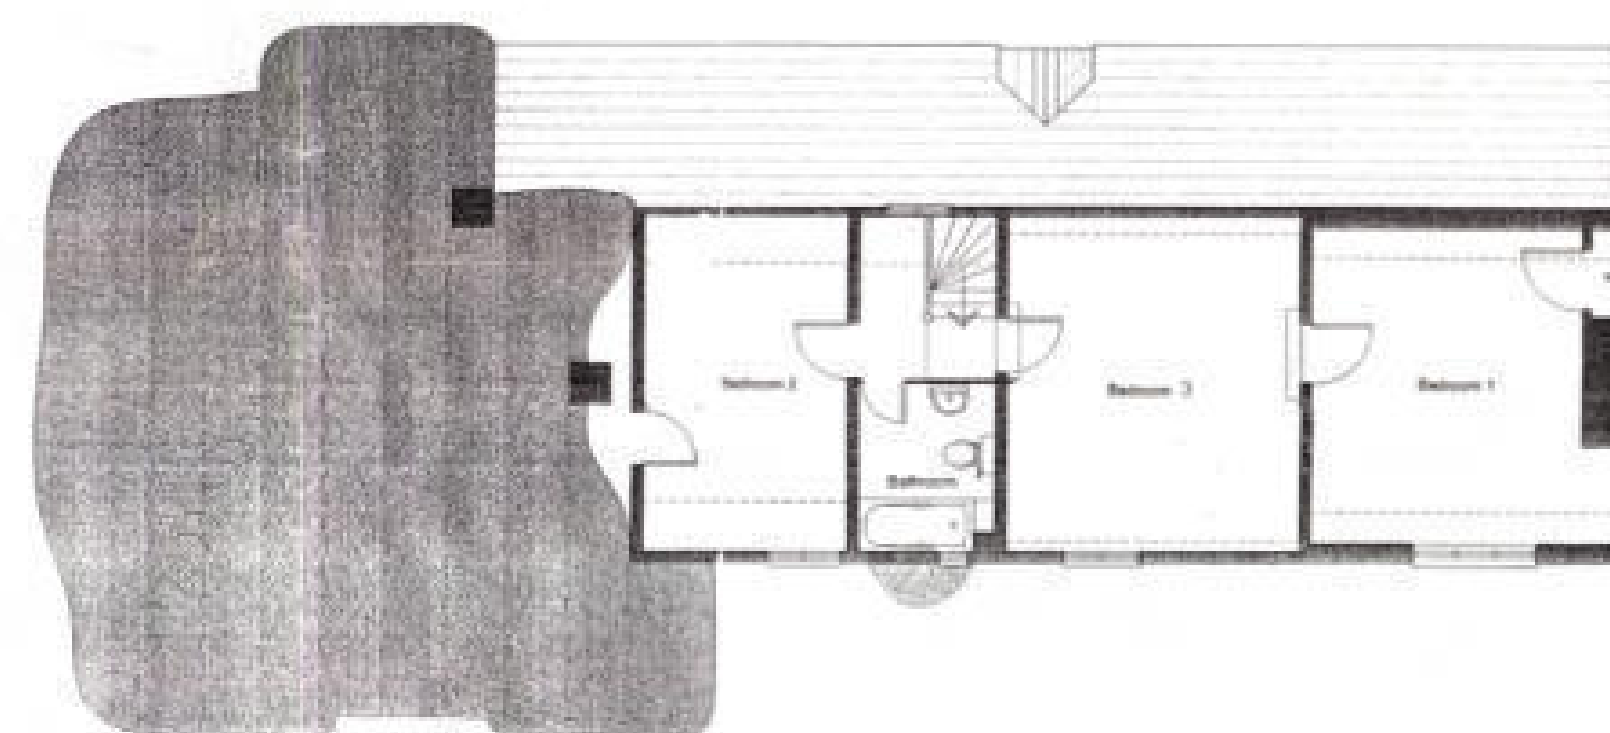

Proposed First Floor Plan

04/02/2026
GUY SHEPHERD
PP-14589052
SCALE 1:100
PAPER SIZE A1

Plans and Elevations
1:100