
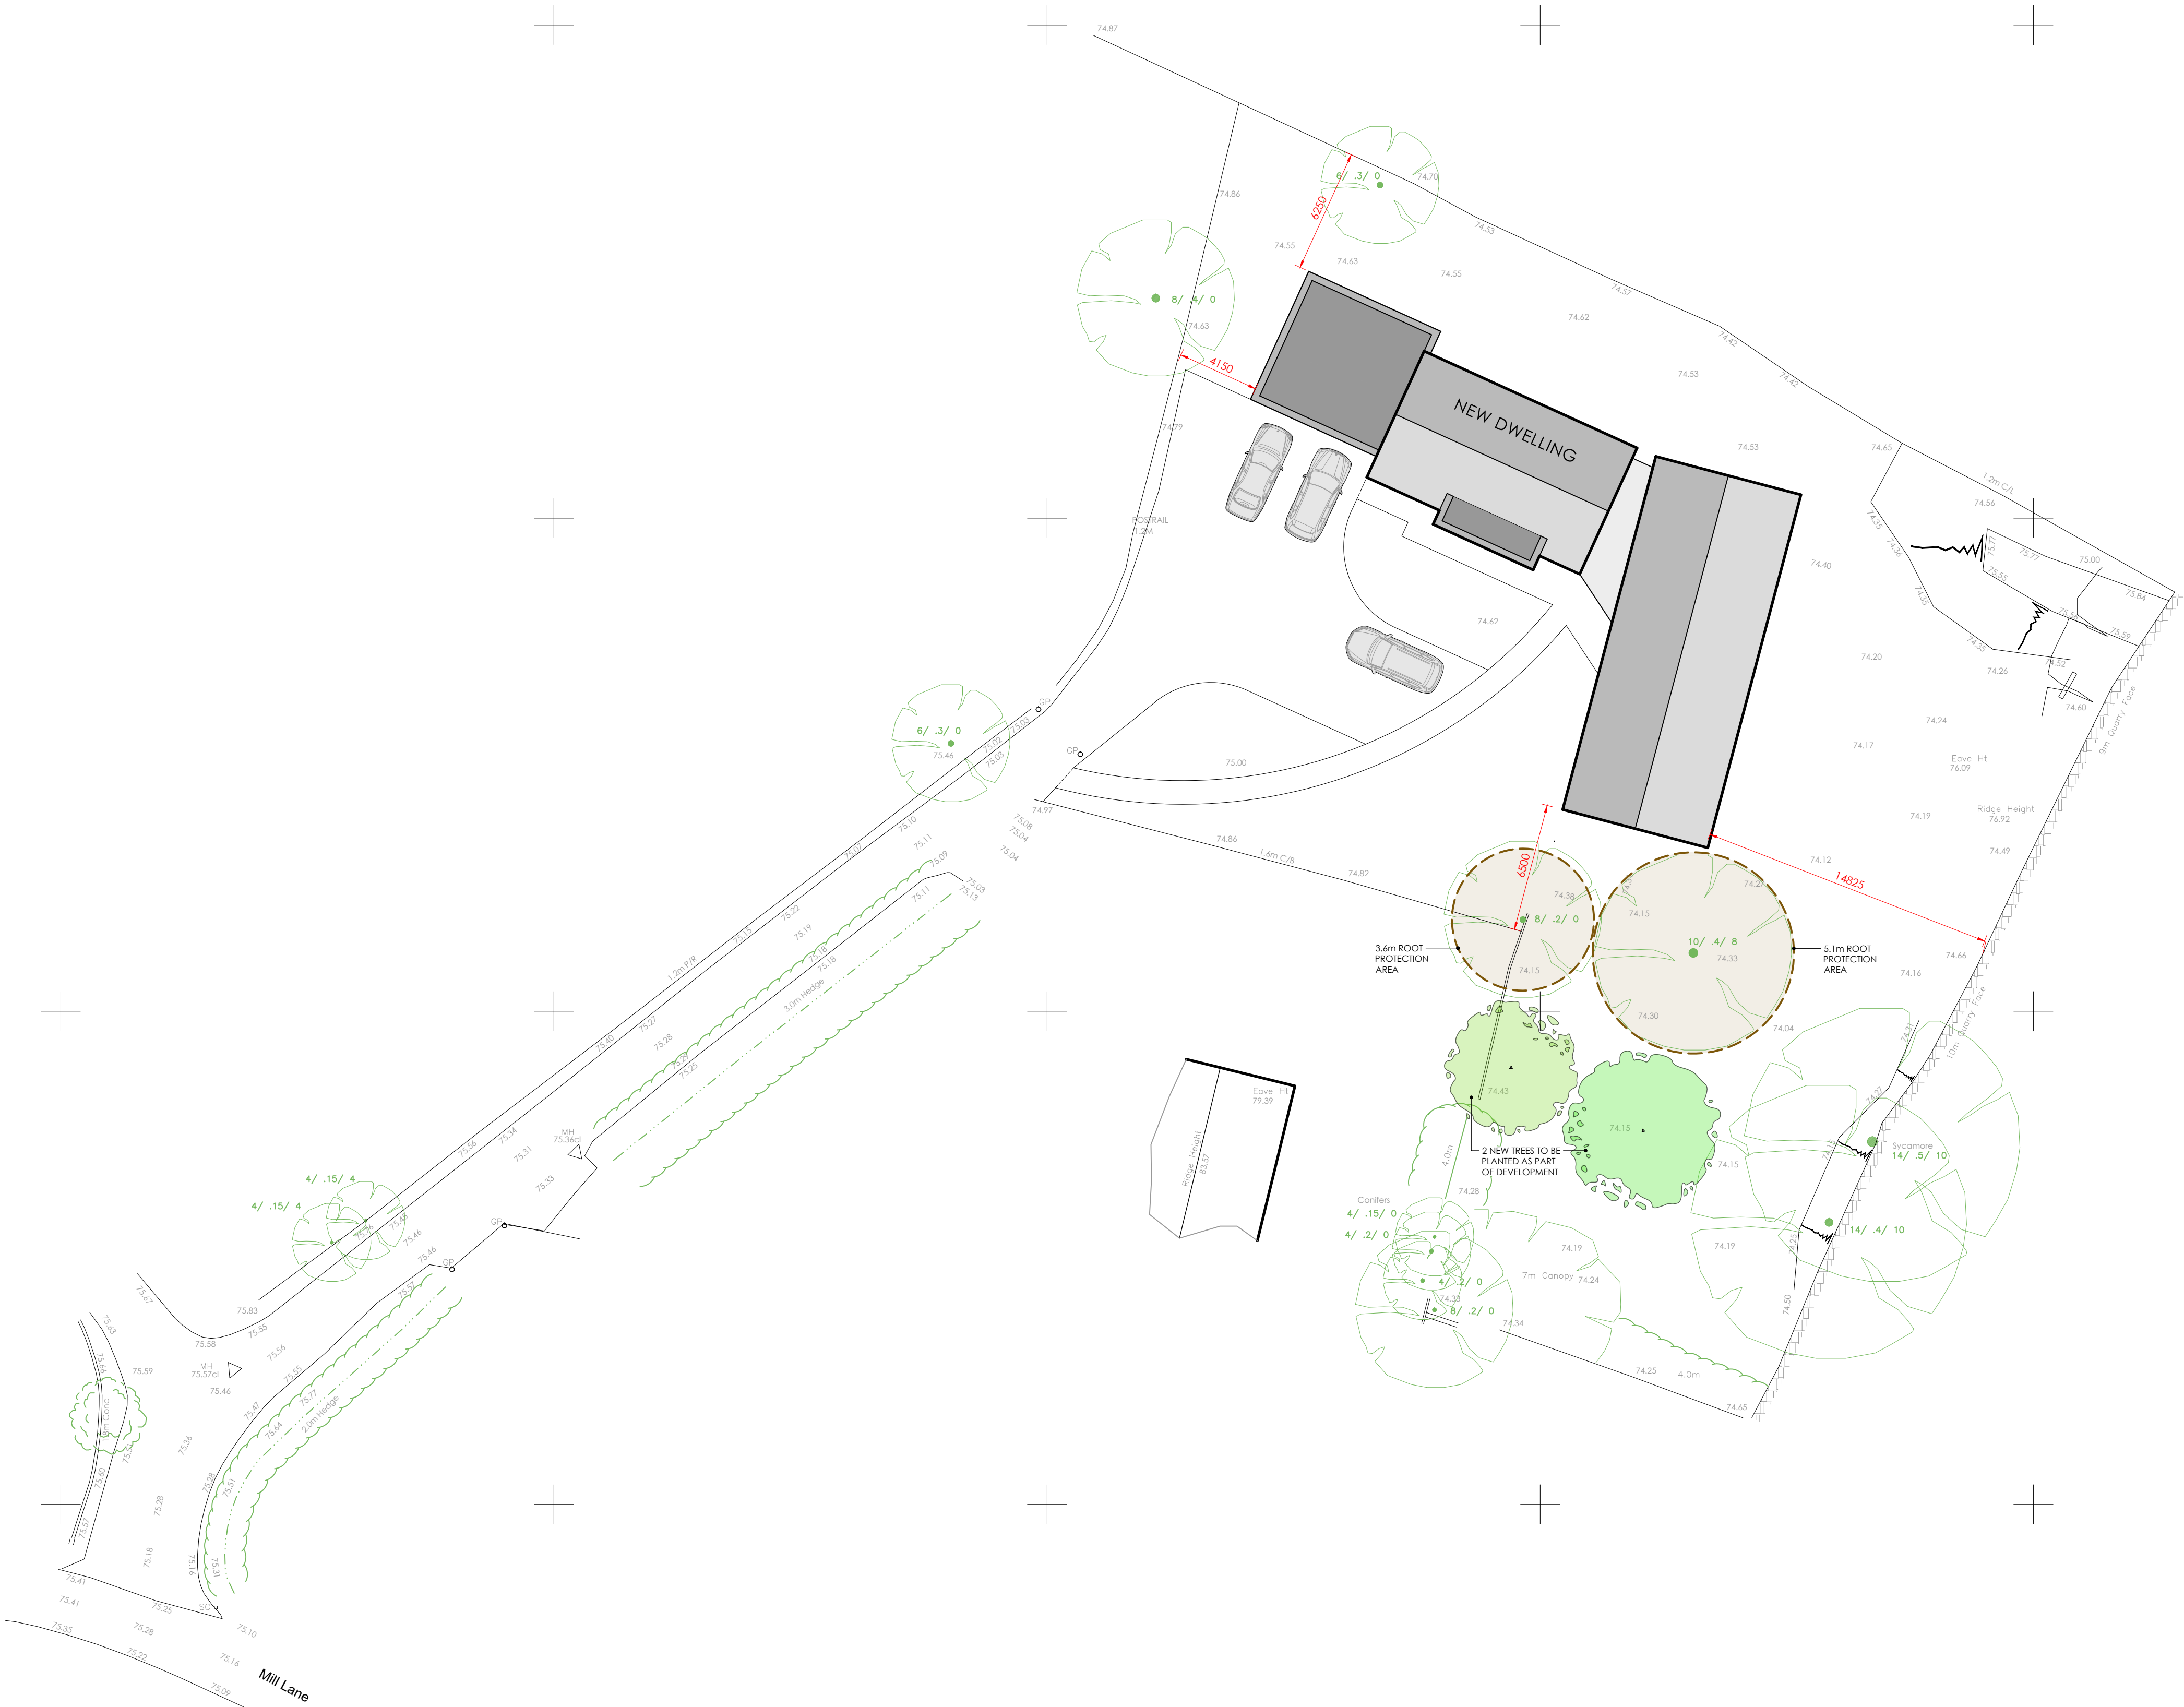


PROPOSED NEW HOUSE; OFF MILL LANE, CORSTON

This drawing is copyright of CLARK & MASLIN Ltd and may not be copied or reproduced without permission.
Figured dimensions are to be taken in preference to scaled dimensions.
Large scale drawings to have preference to small scale drawings.
Dimensions for fixed-in items are to be checked on site prior to manufacture.

REV	DETAIL OF REVISION	BY	DATE
A	SCALE REVISED	JR	17/03/25

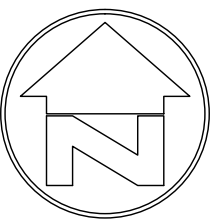

PLANNING DRAWING

CLARK & MASLIN
Unit 5, Charlton Business Park
Crudwell Road, Malmesbury
Wiltshire, SN16 9RU
Telephone: 01464 822911
www.clarkandmaslin.co.uk
Planning Architecture Conservation

Client MR CHRIS MANN			
Project PROPOSED NEW HOUSE AT: LAND OFF MILL LANE, CORSTON, MALMESBURY. SN16 0HH			
Description PROPOSED SITE PLAN			
Scale 1:200	PG Size A1	Drawn TB	Date SEP '23
Drawing No 5465/50		Revision B	