


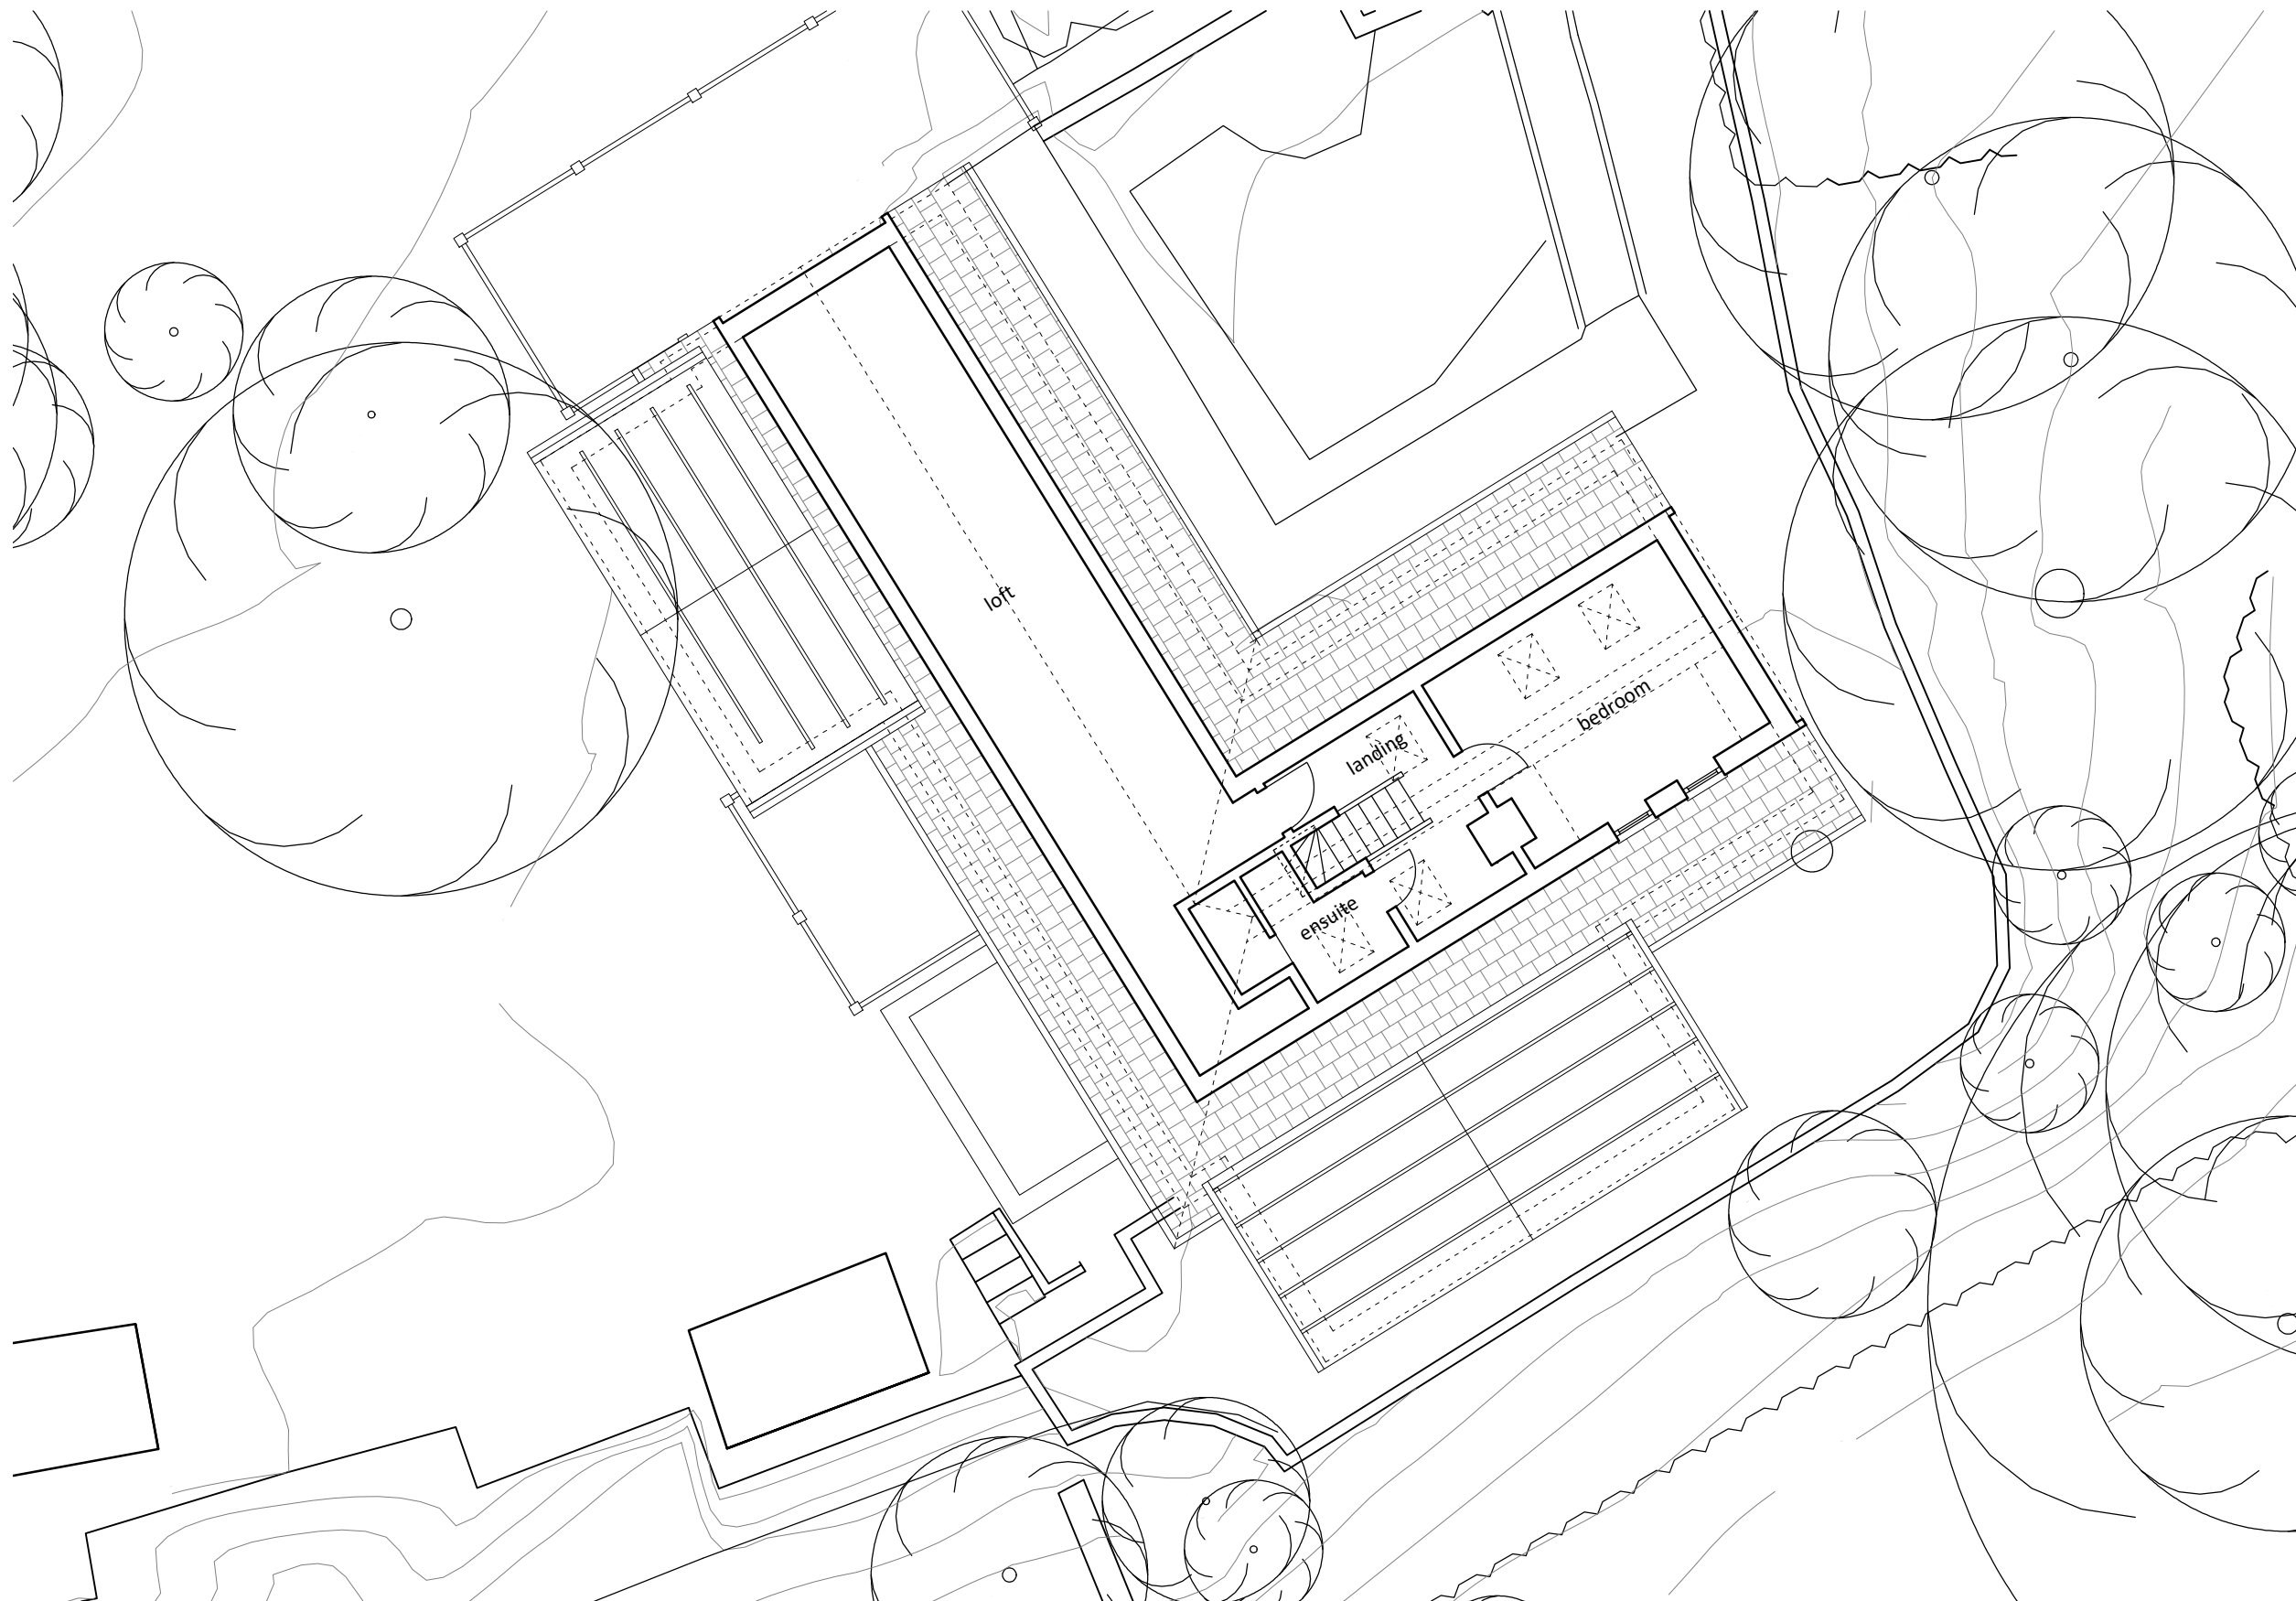

LOFT FLOOR PLAN - scale 1:100

Existing Drawings - Hornbeams, Lower Kingsdown Road

1:100

0

0.5

1.0

1.5

2.0

2.5

ISSUED FOR PLANNING

CLIENT	Mr & Mrs Davey
PROJECT	Hornbeams, Lower Kingsdown Road
DRWG TITLE	Existing Loft Floor Plan
DRWG NO	A17 23 12 S104
DRAWN	NB
SCALE	1:100 @ A3
DATE	08.02.26
CHK'D	NB

atelier 17 ltd

Atelier 17 Ltd, 28 Southleigh, Bradford On Avon, BA15 2EQ

nigel.a.w.bedford@gmail.com VV.www.atelier17.co.uk T.(01225) 862900

This drawing is copyright. Only figured dimensions to be used.

Contractors to check all dimensions before proceeding

DO NOT SCALE