




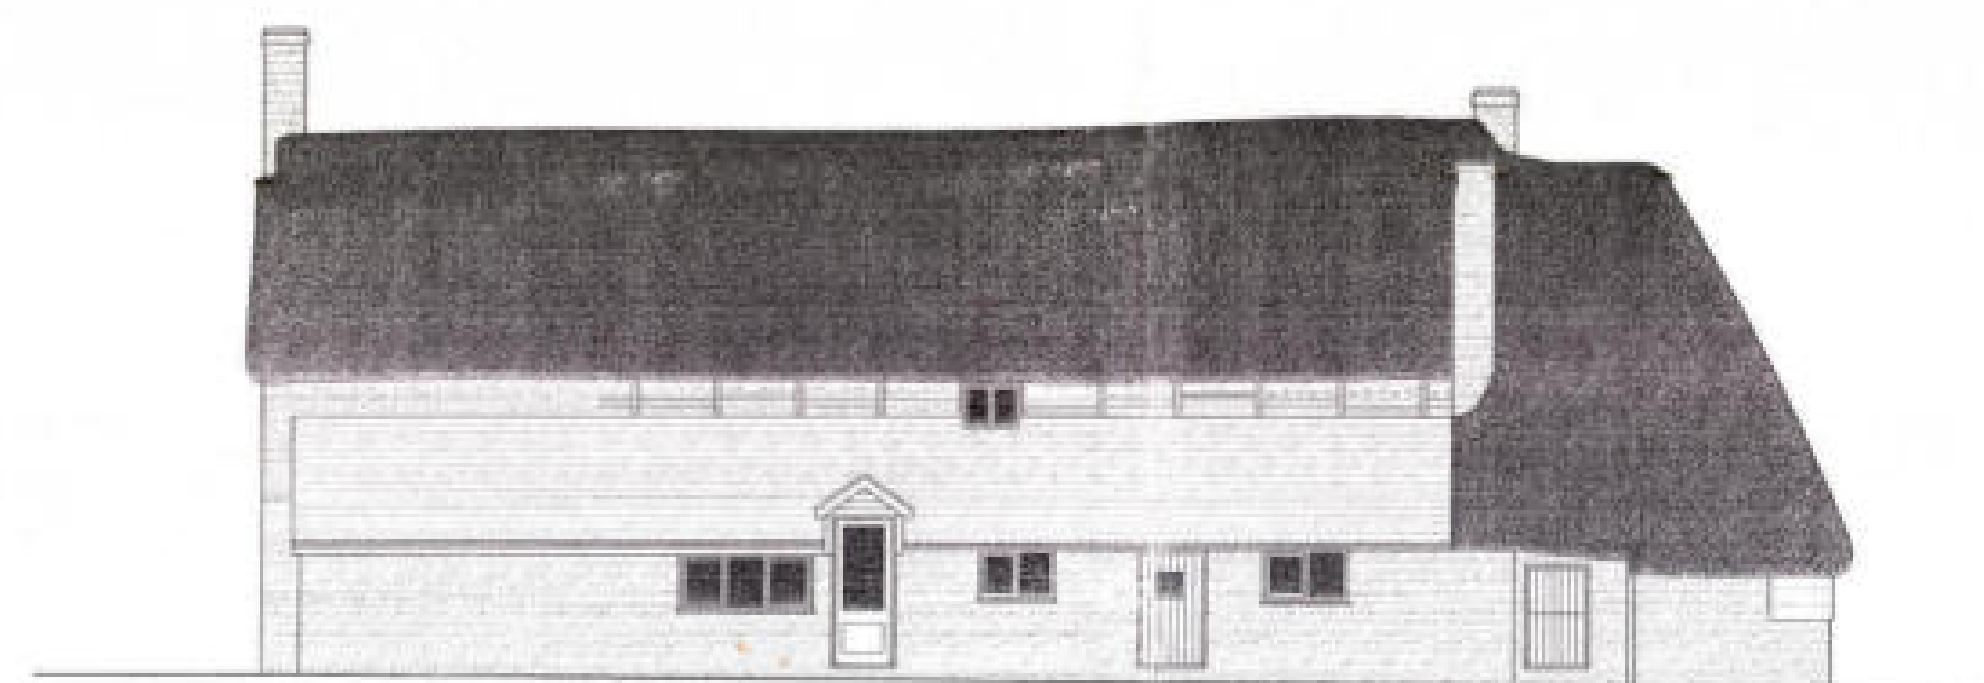


Rear Elevation

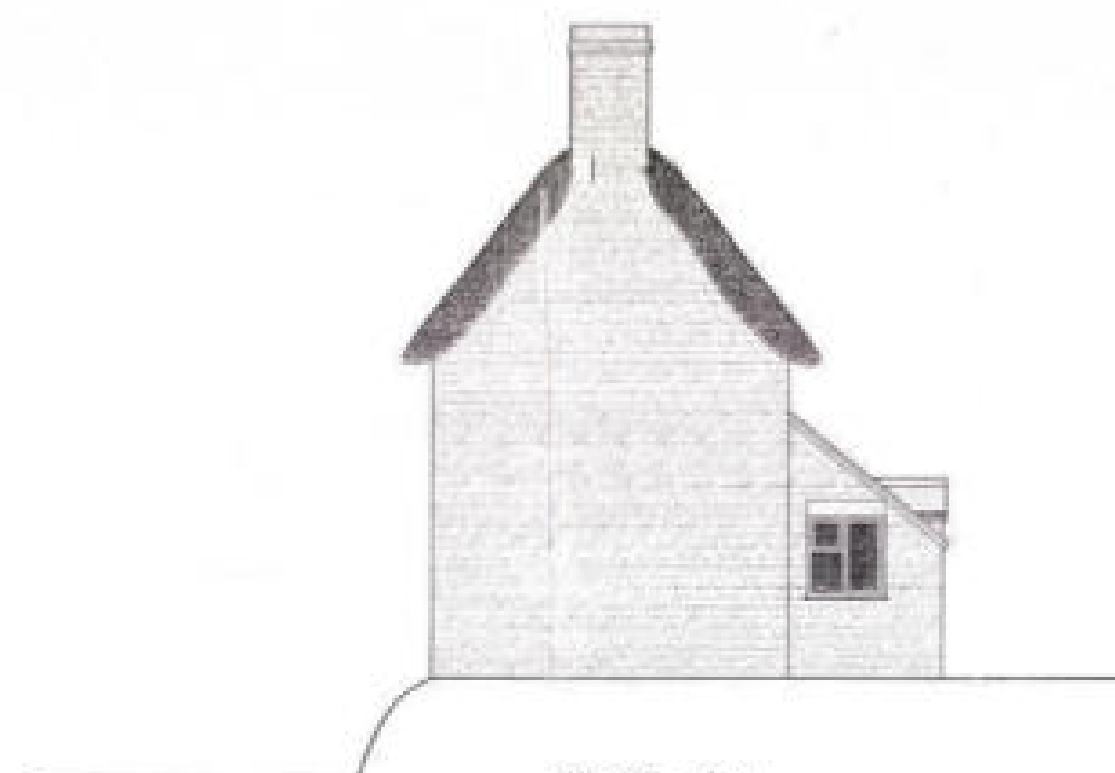



Side Elevation

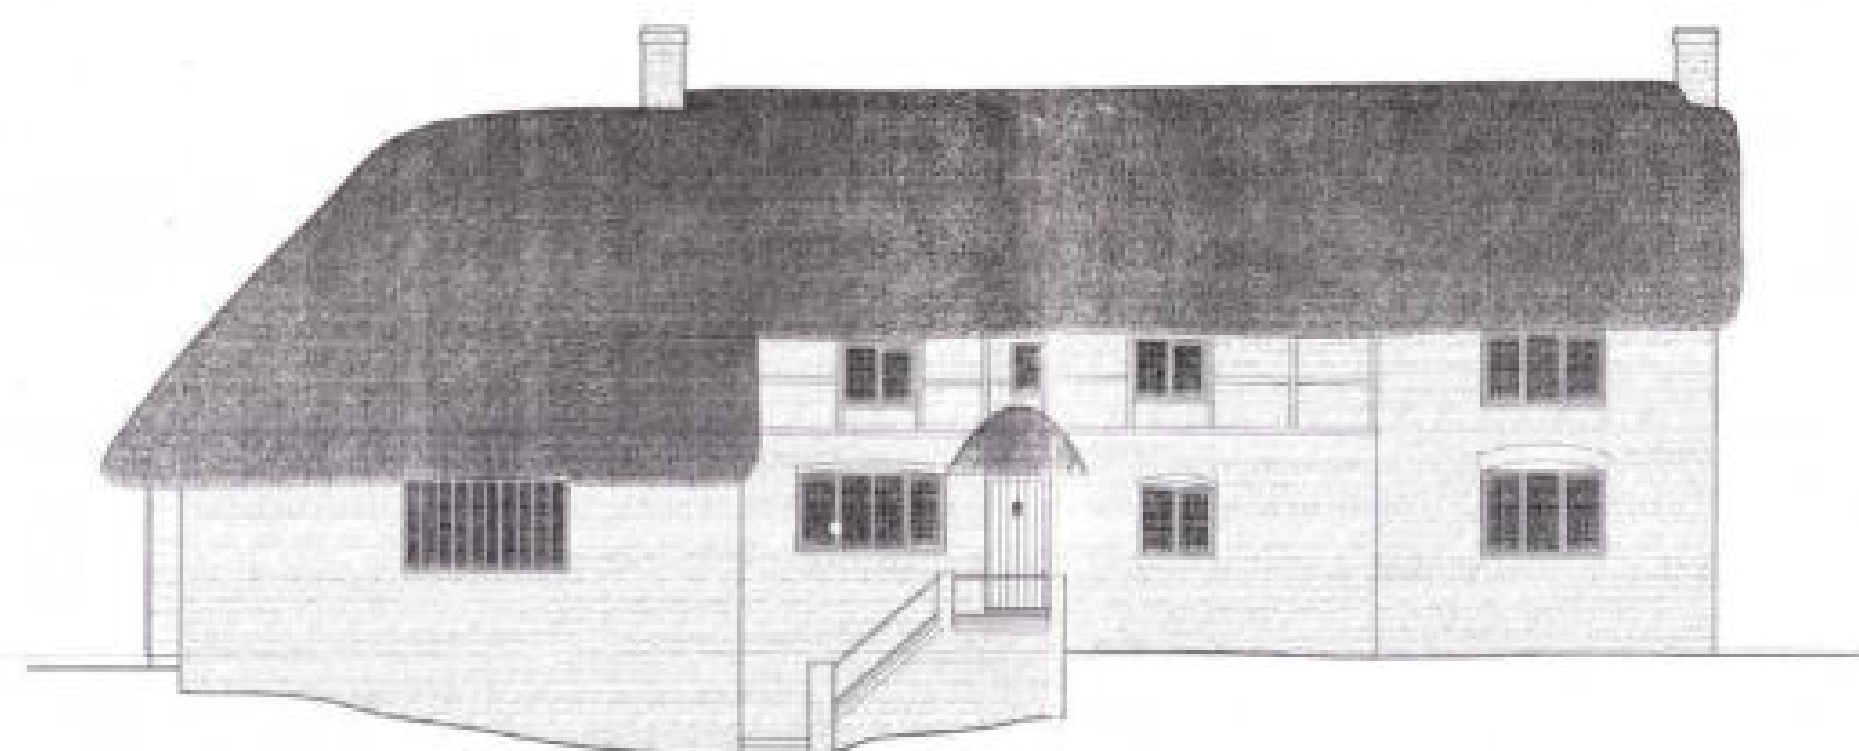

Front Elevation

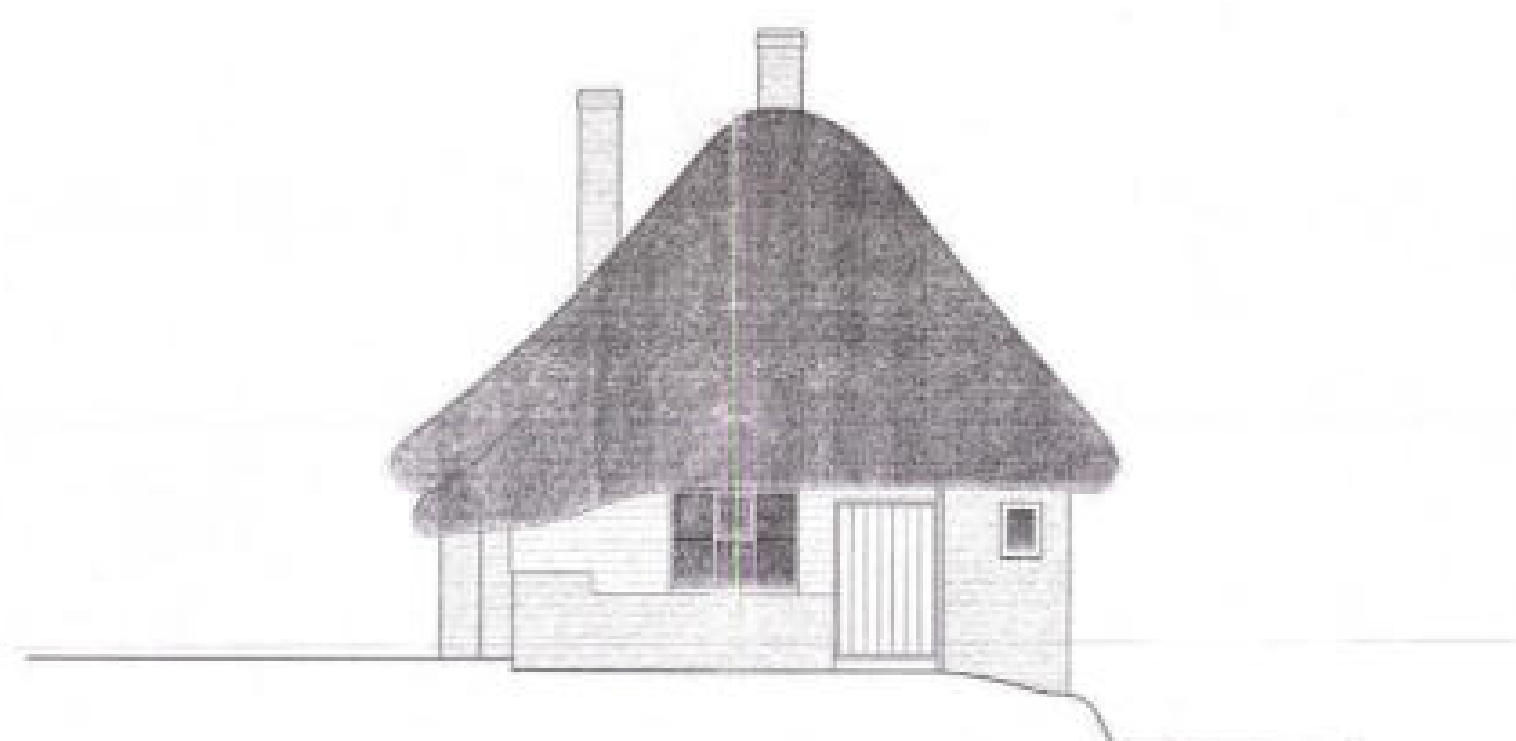


Side Elevation

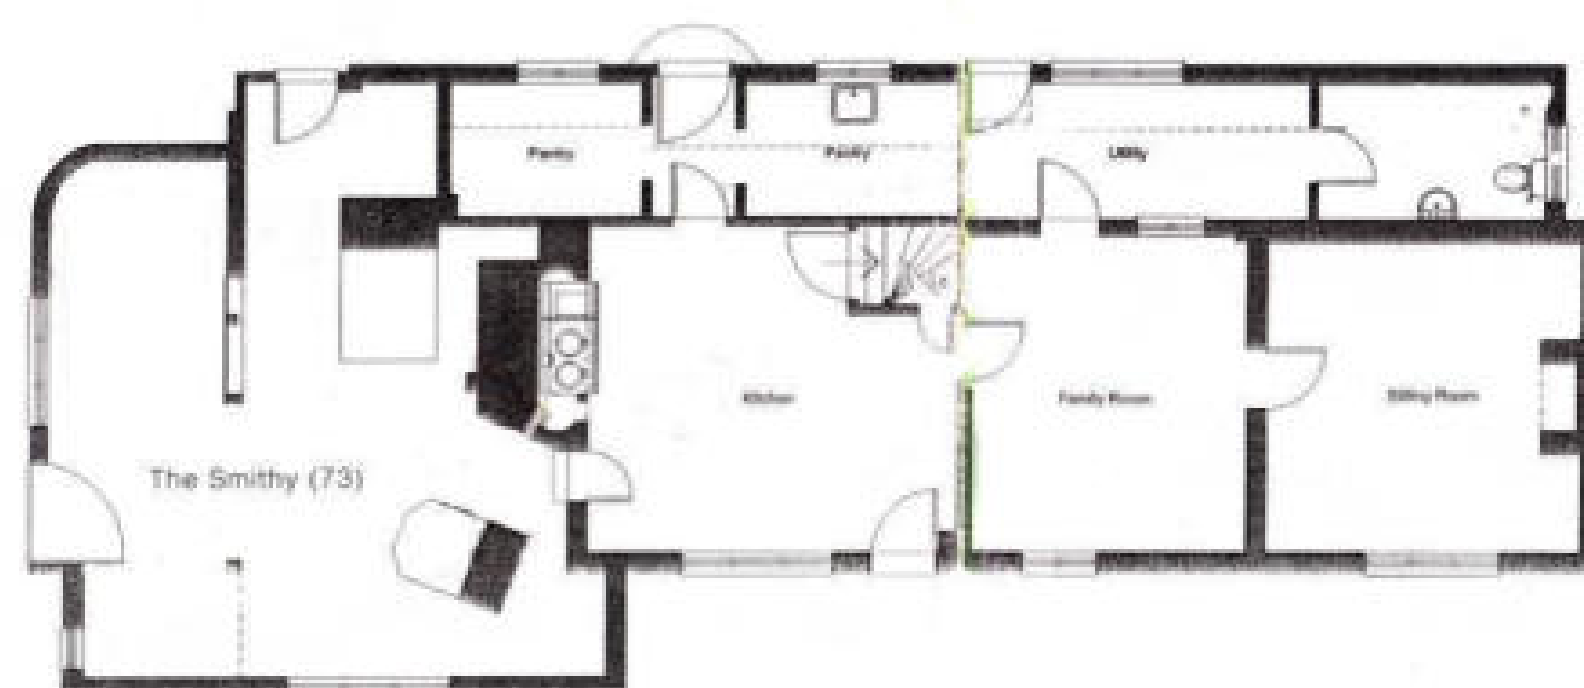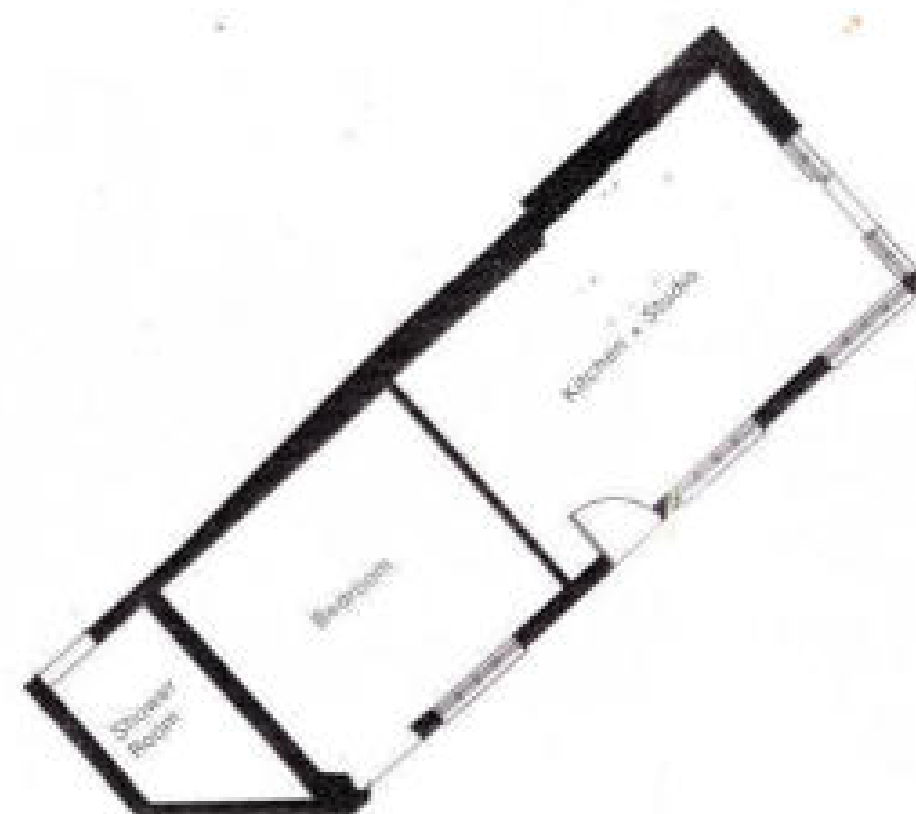

Existing Ground Floor Plan

0m 5m 10m

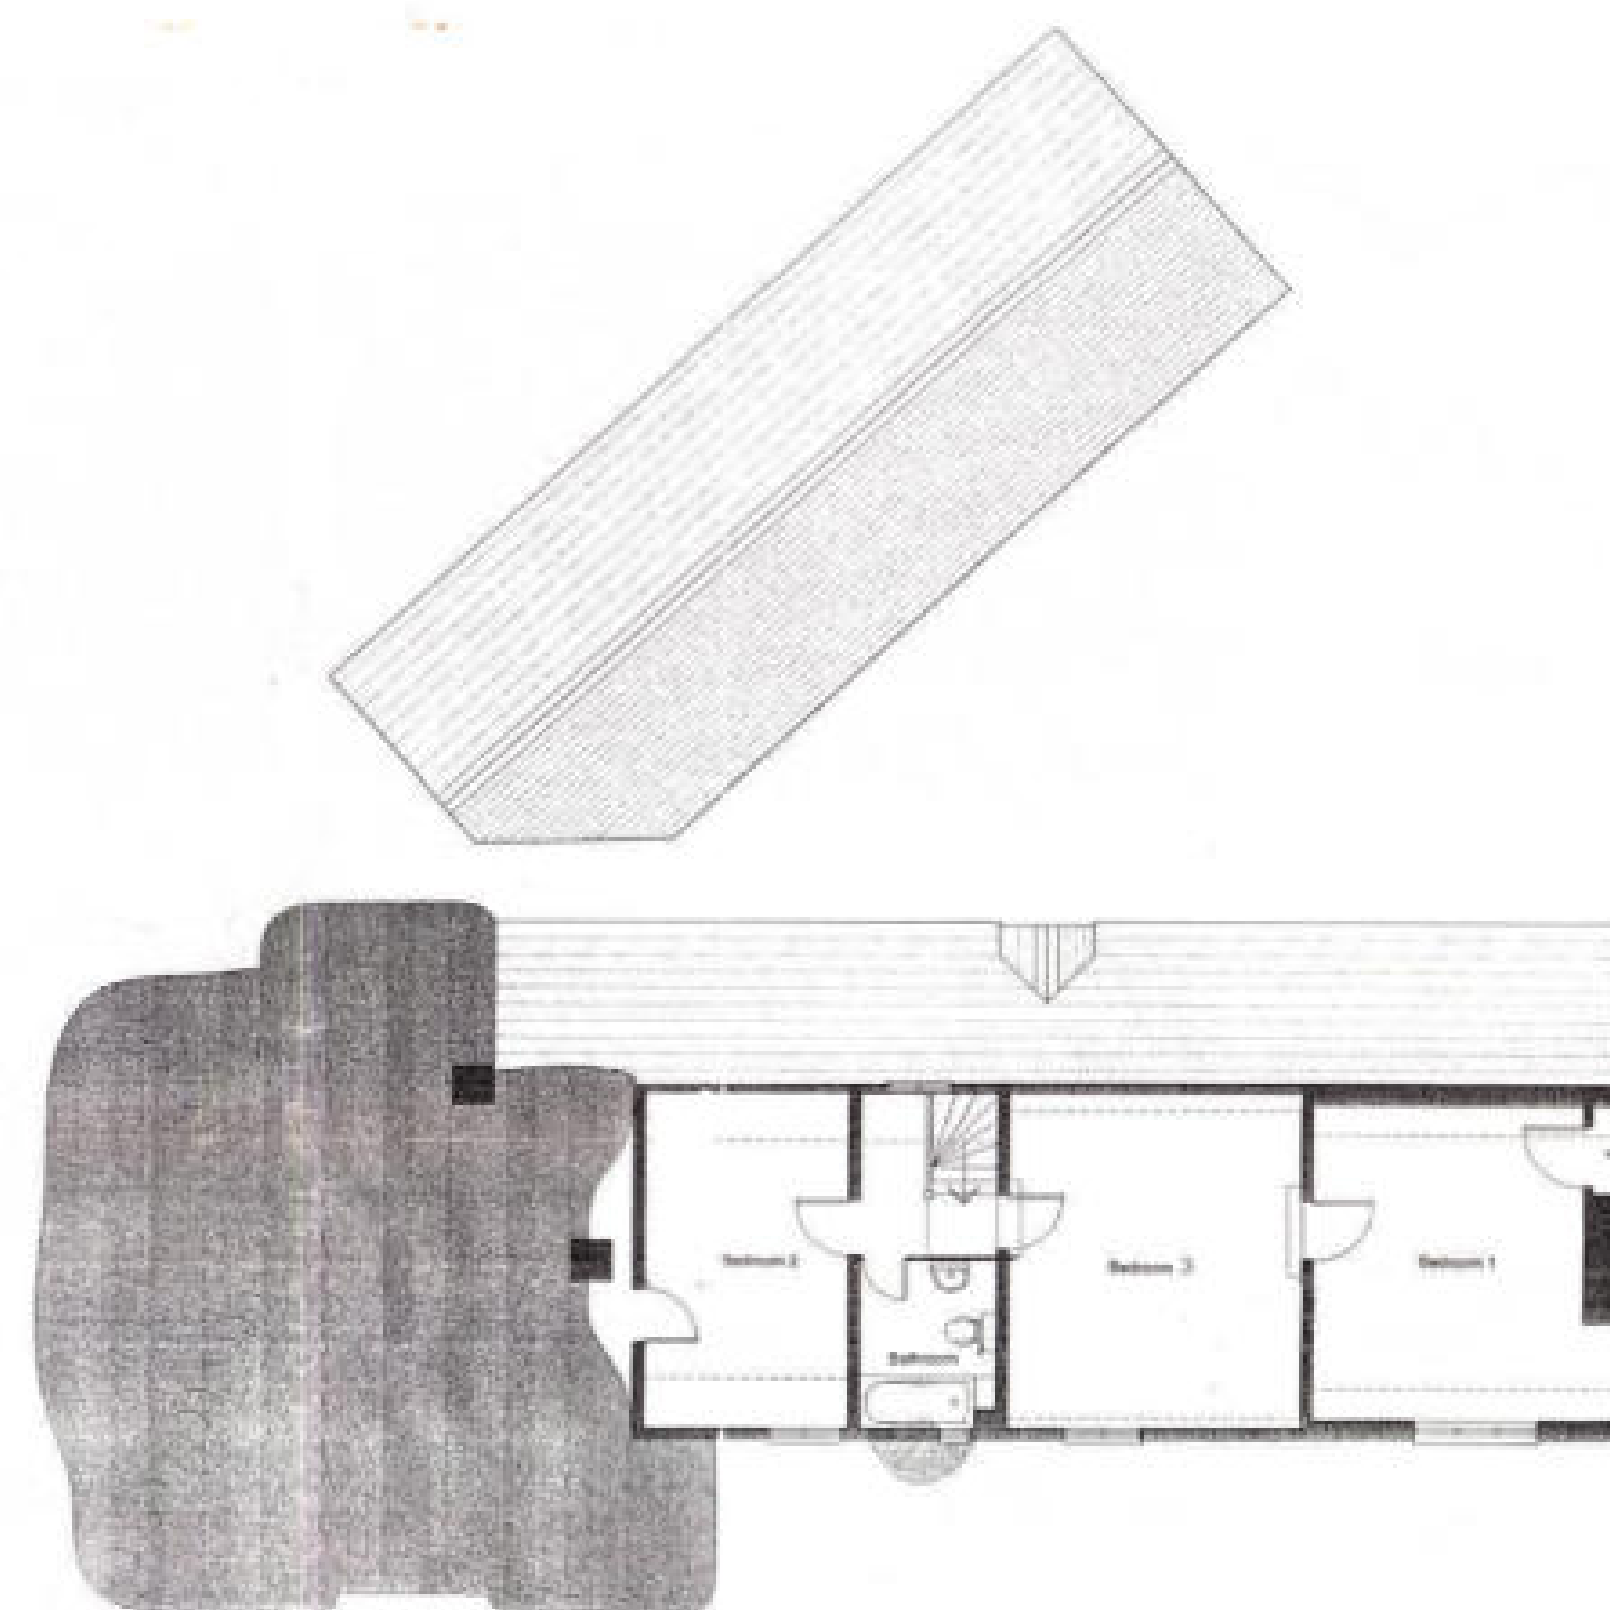

Existing First Floor Plan

04/02/2026  
GUY SHEPHERD  
PP-14589052  
SCALE 1:100  
PAPER SIZE A1

Existing Plans and Elevations  
1:100