



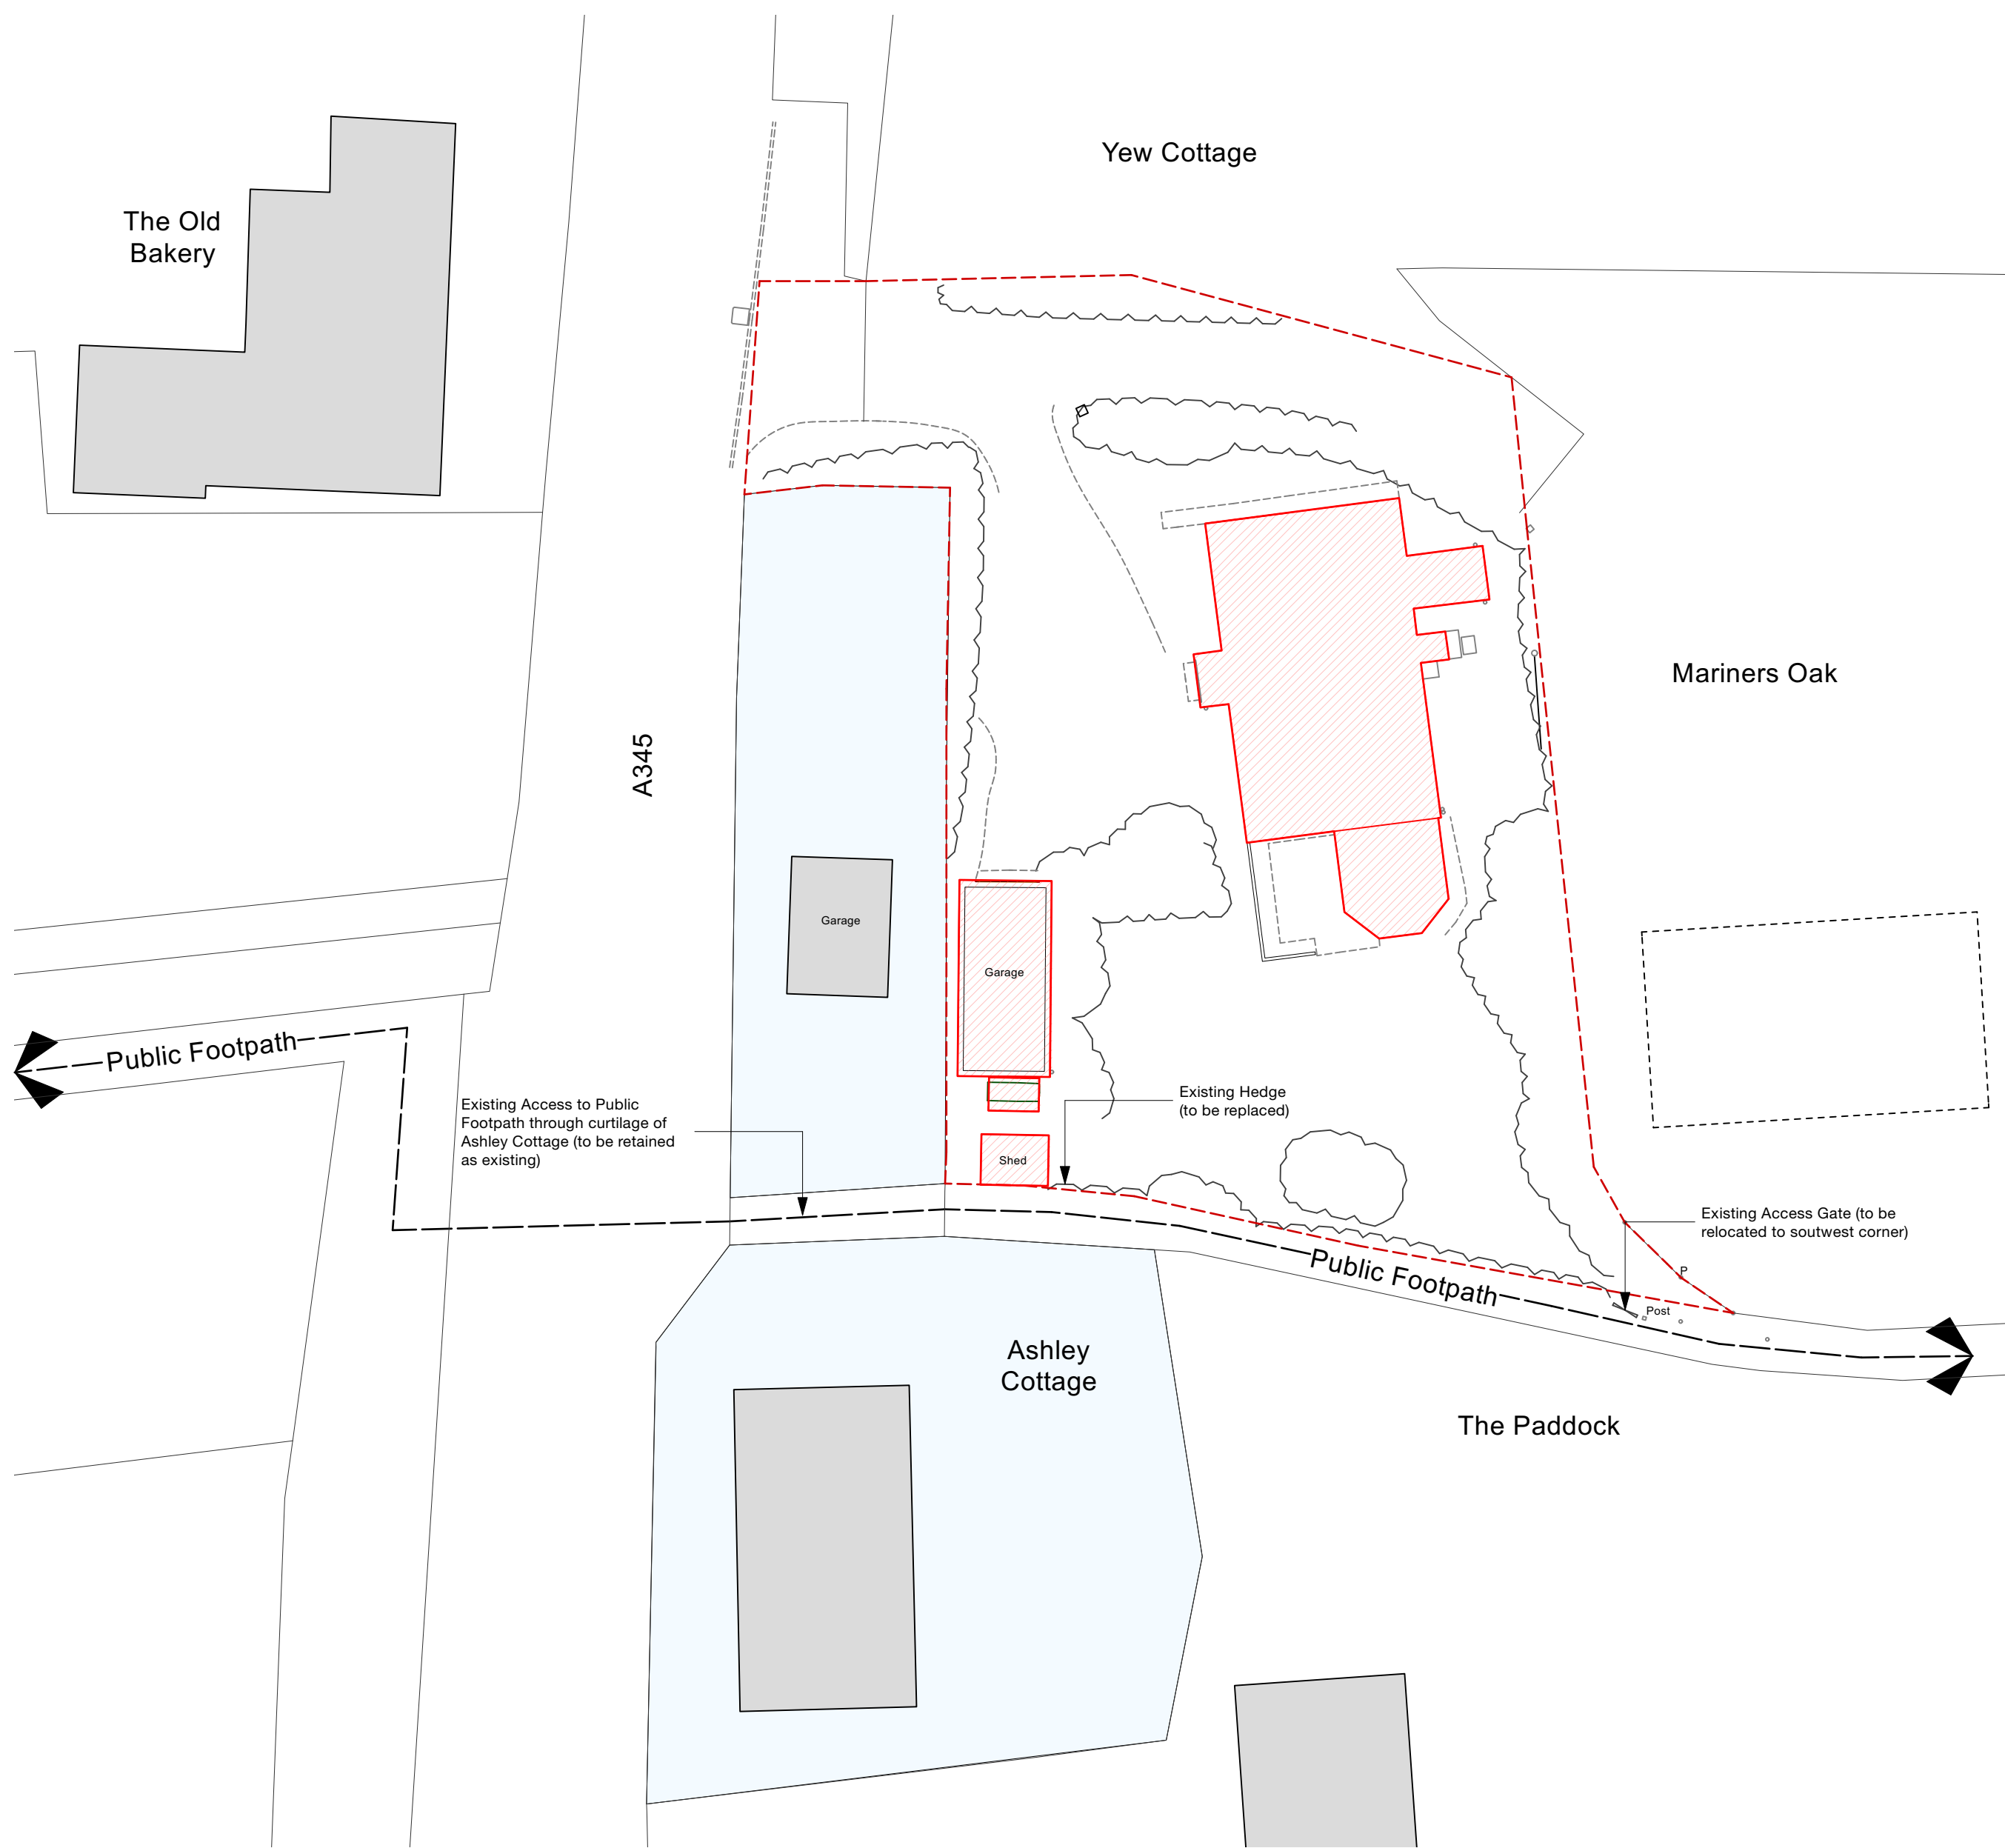


Existing Site Plan
1:200



Proposed Site Plan
1:200

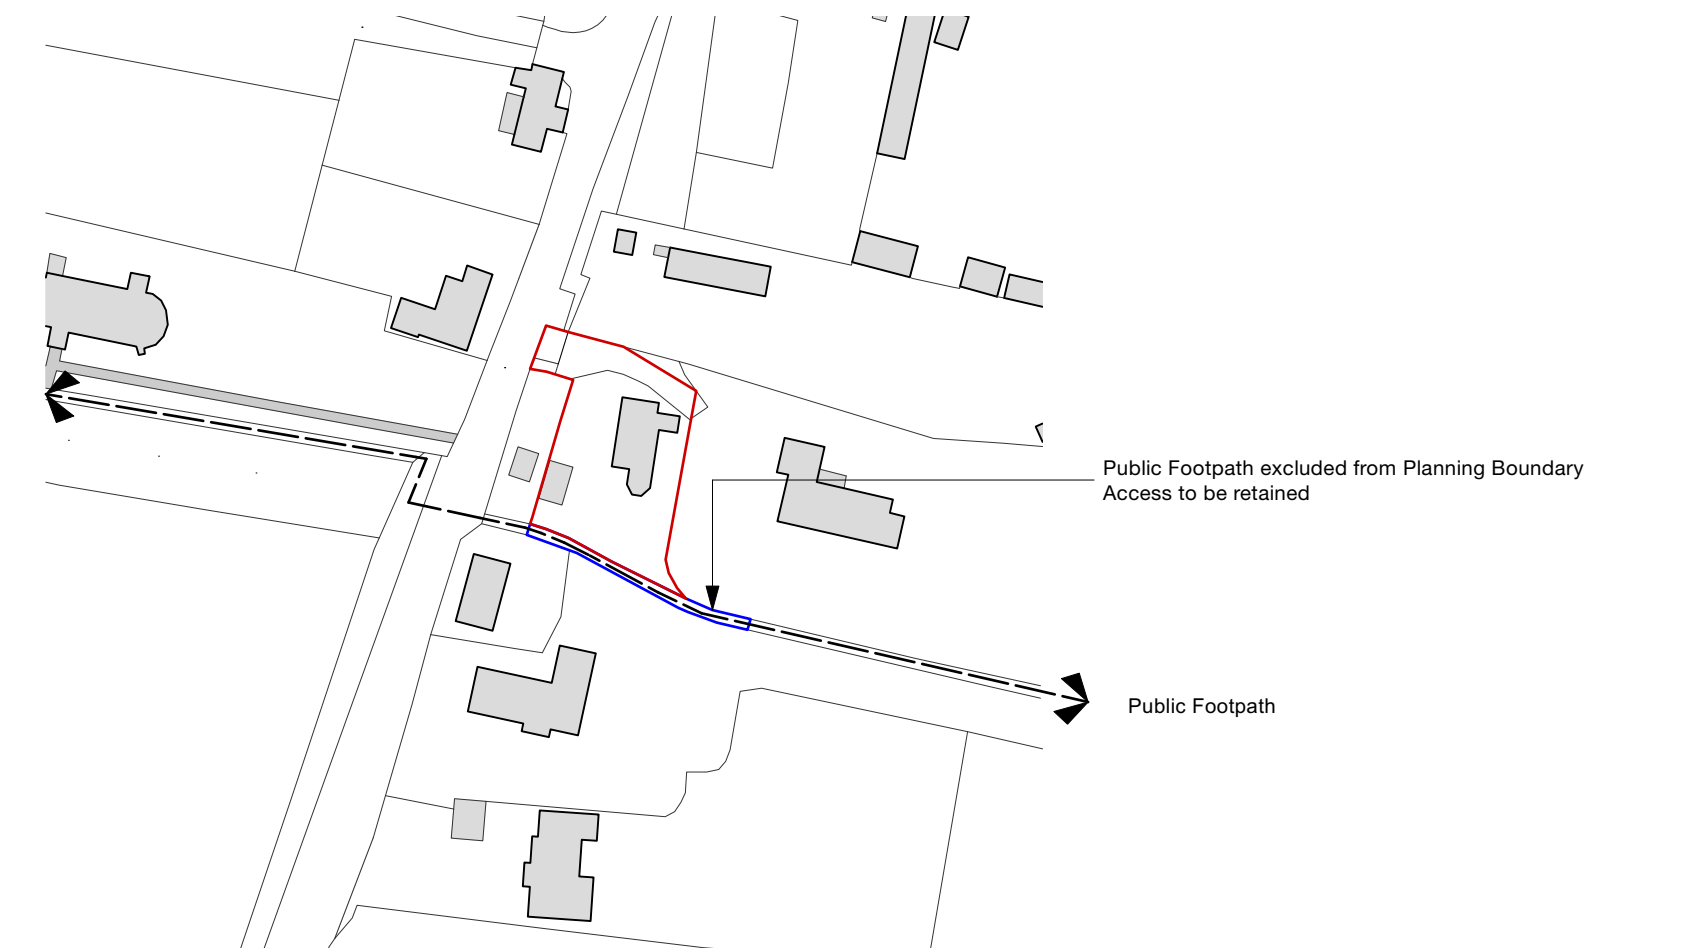

Key Plan

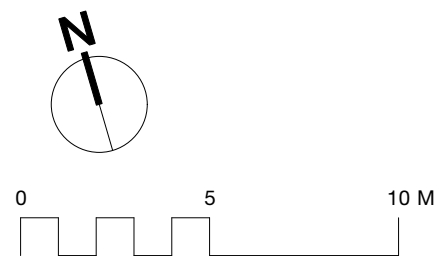

Milton Architects Ltd
Old Stables Court The Parade
Marlborough Wiltshire SN8 1NE
Telephone 01672 514354
Email mail@miltonarchitects.co.uk

milton architects

Project : Astra Cottage
Oare
Replacement Dwelling

Date : February 2026

Scale : 1:200

Size : ISO A1

Contents: PROPOSED - Public Footpath
Analysis Sheet 1

Drawing : 2514 / 3_105 P1