


CHUZZLEWIT EXTENSION SITE PLAN

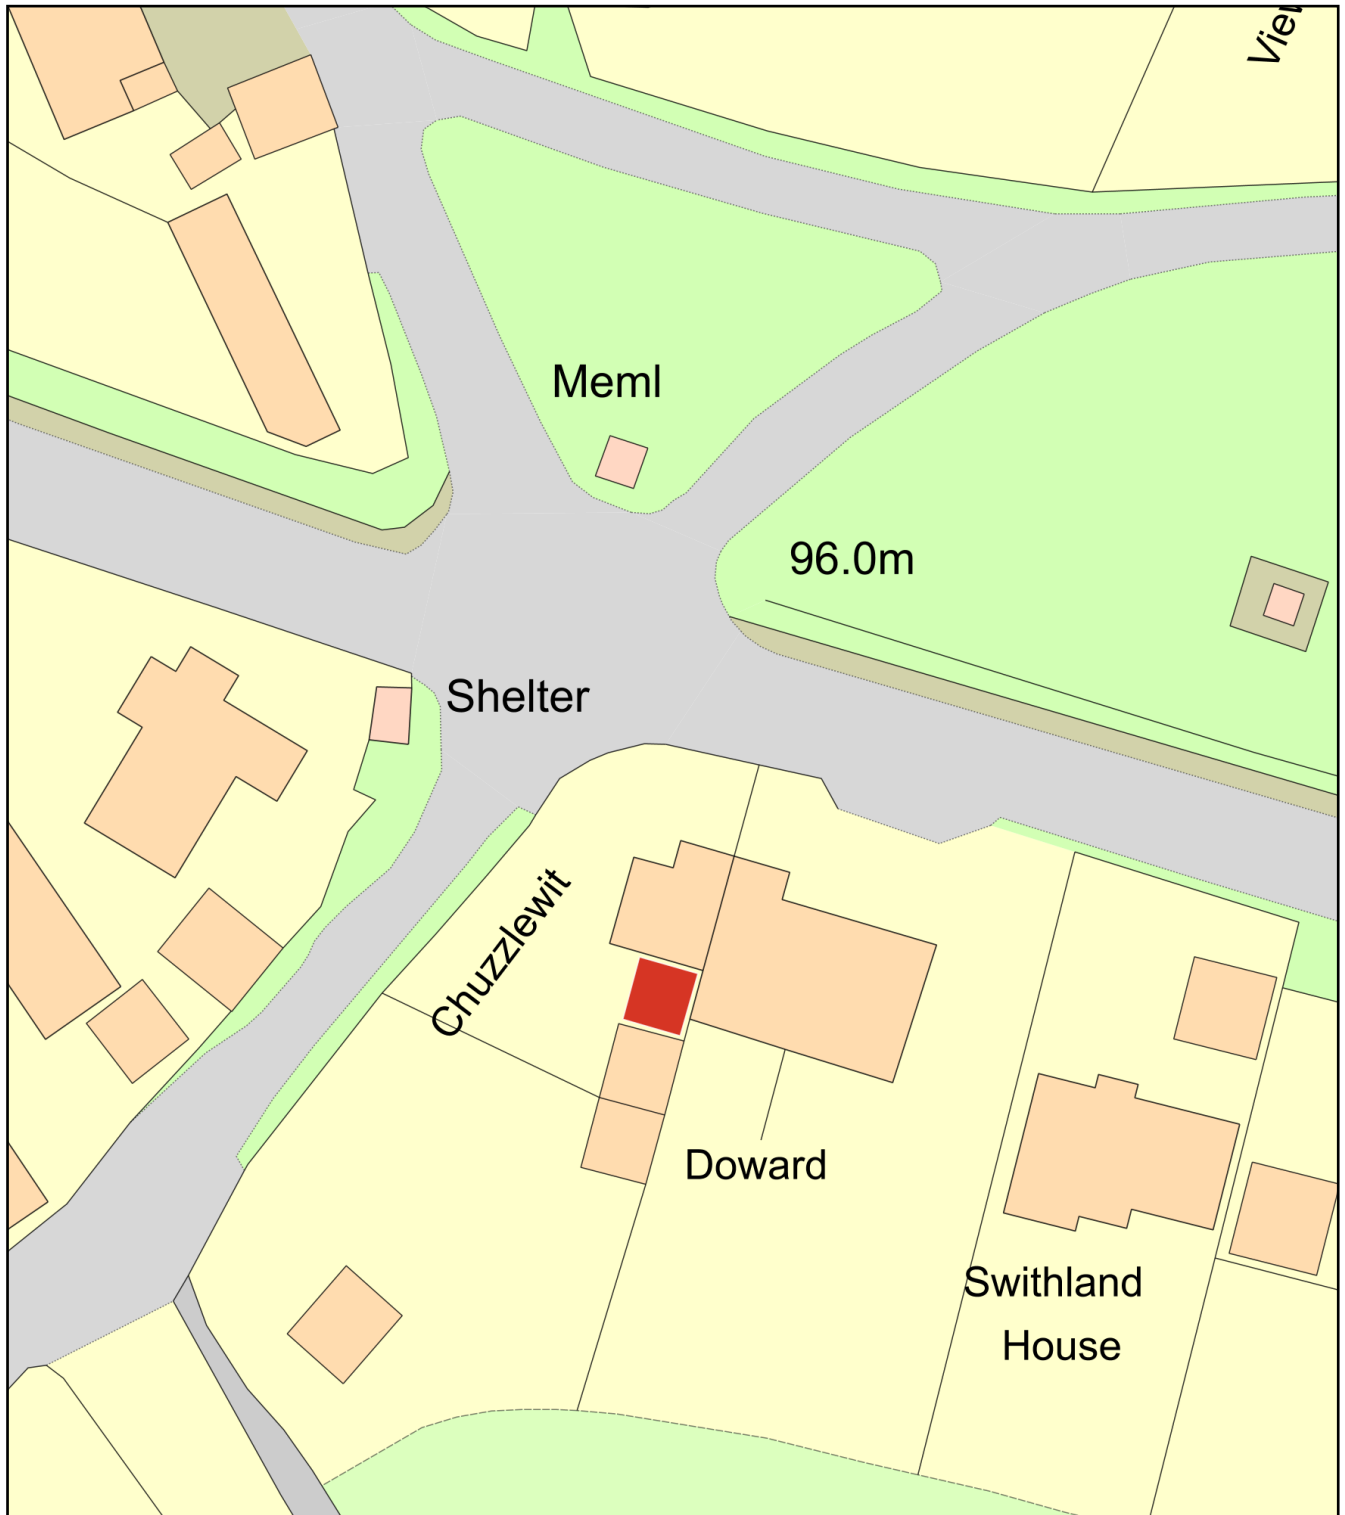

0 20
Metres



Plan Produced for: S MADGWICK

Date Produced: 21 Feb 2026

Plan Reference Number: TQRQM26052100839558

Scale: 1:500 @ A4