


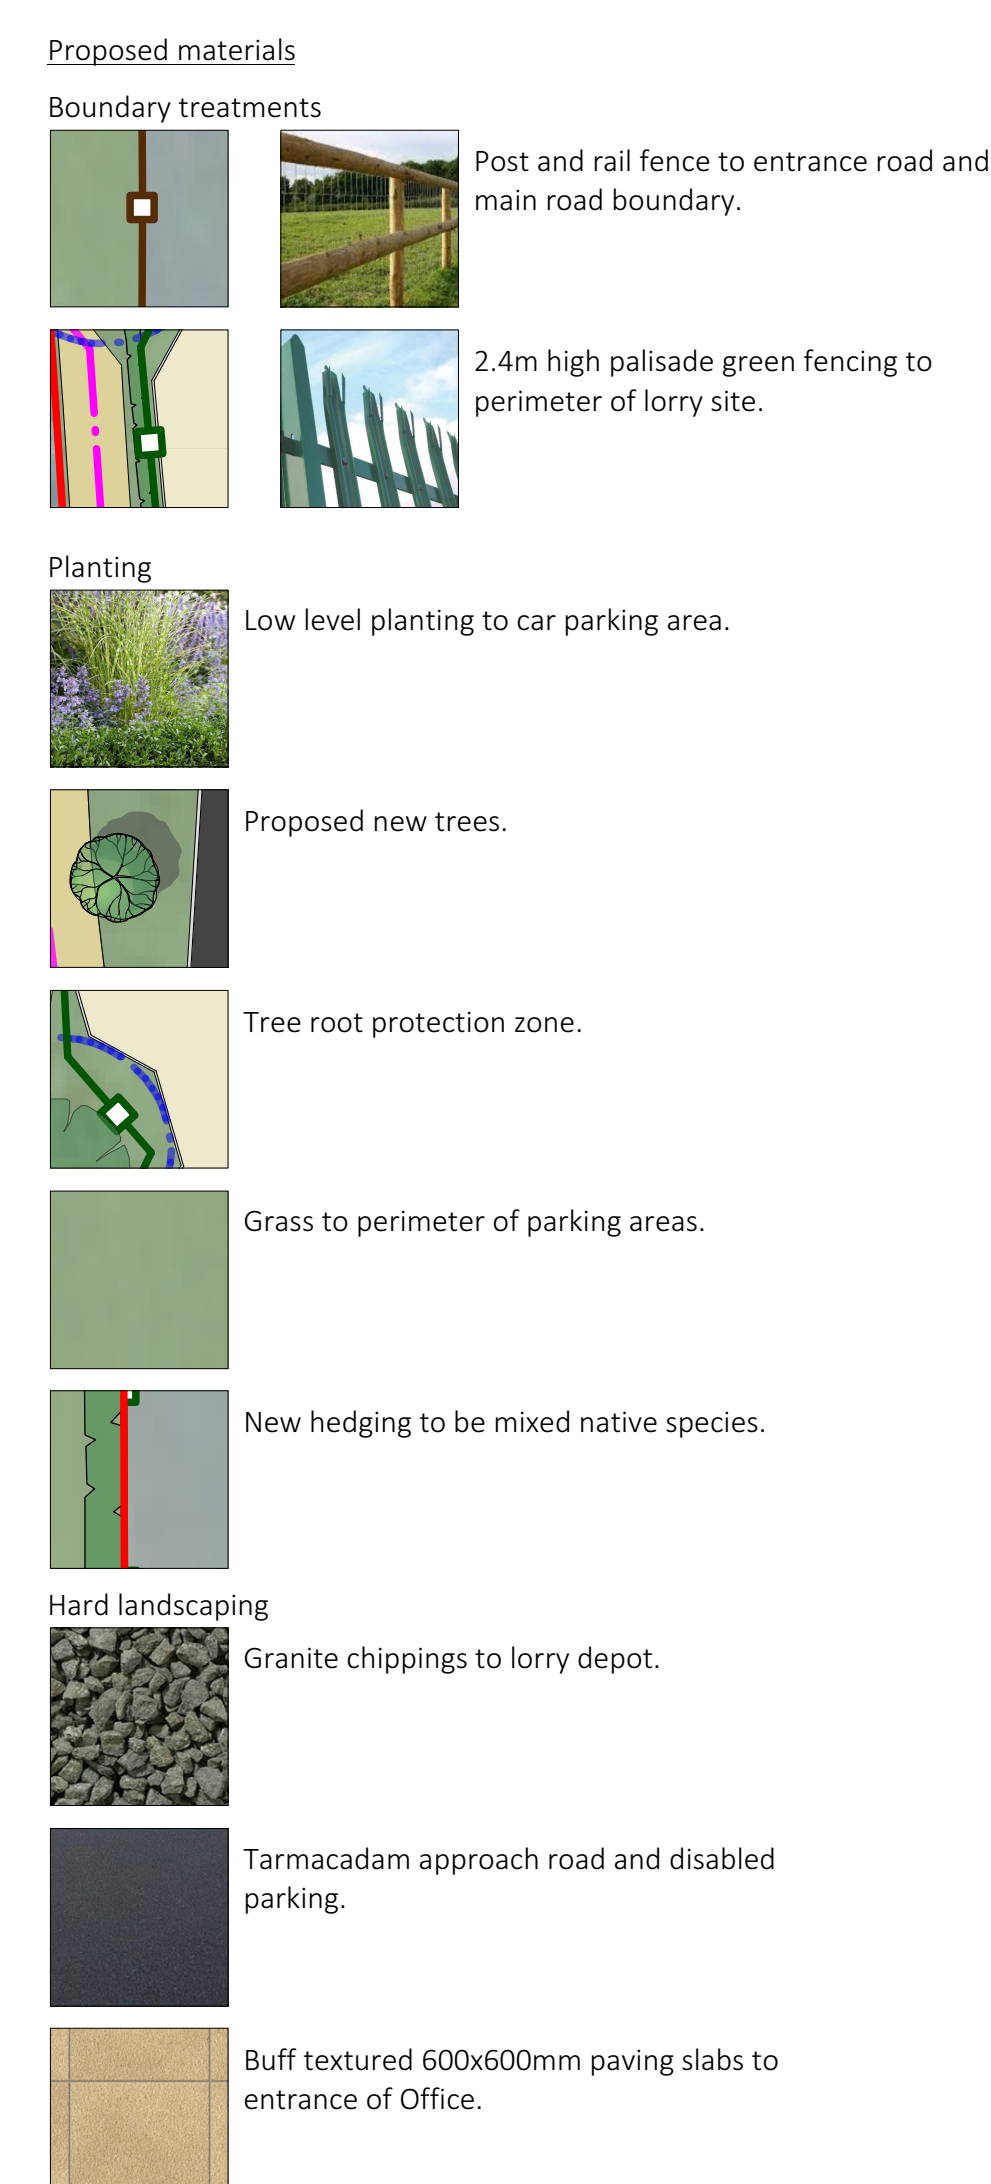



Poulsom

Architectural Design
and Planning Services

Telephone : 67879 723671
enquiry@poulsom.co.uk

Revolution Description
 Revue 12.12.2014 Site access for pedestrians added. Parking updated.
 Revue 21.03.2015 Site plan adjusted to match Landscaping plan.
 Revue 20.06.2015 Site plan updated to match recent comments.
 Revue 18.12.2015 Buildings moved 2m south, with planting adjusted. Tree locations to north of the route also fixed. Additional building added to west boundary with footpath. Cycle route location amended.

Drawing No: **324/103**

Rev: **d**

