


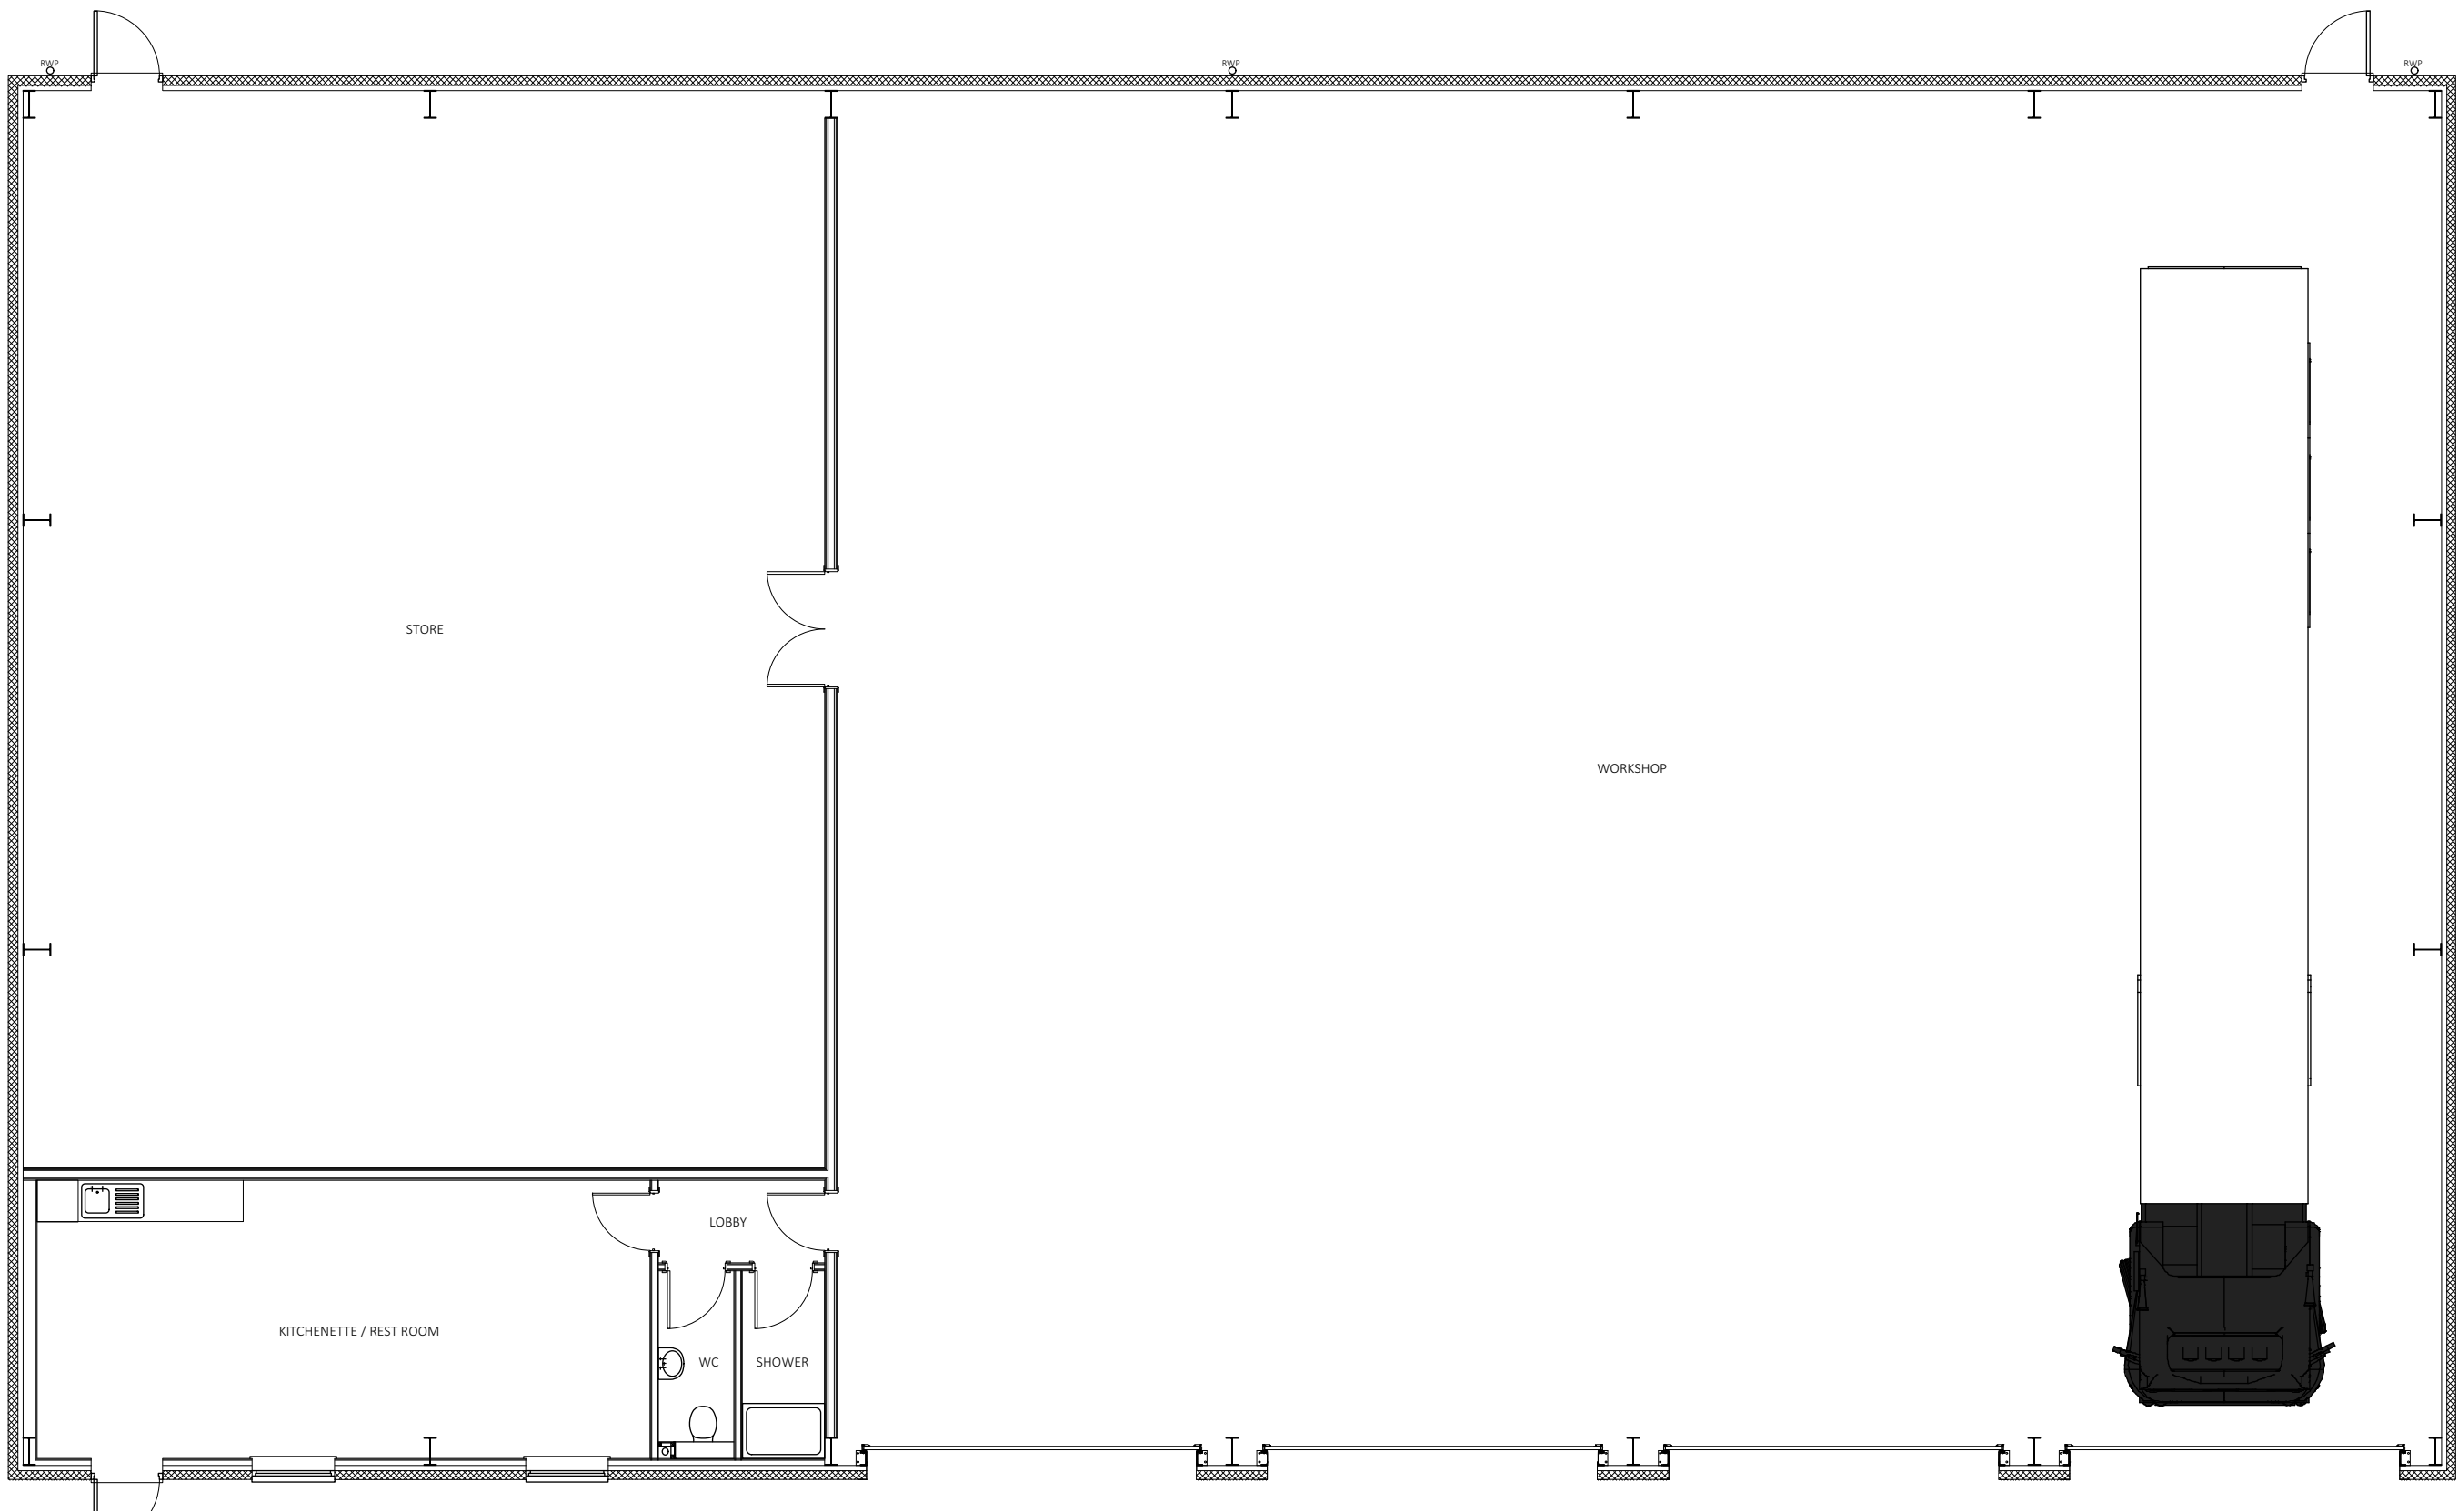

Proposed Floor Plan - Scale 1:100



Proposed Roof Plan - Scale 1:100



Proposed South (Front) Elevation - Scale 1:100

Proposed East (Side) Elevation - Scale 1:100



Proposed North (Rear) Elevation - Scale 1:100

Proposed West (Side) Elevation - Scale 1:100

Notes

- * These drawings are for planning & building regulations approval only.
- * Any works carried out prior to the necessary approvals being granted are carried out at the clients own risk.
- * These drawings are copyright and their use or reproduction without the written permission of Poulson Architectural Design and Planning Services is prohibited.
- * Party Wall - where work involves alterations to a party wall or works close to a boundary, it's the owners responsibility to comply with the necessary notices etc. required by the Party Wall Act 1996. Notices to be served at least two months before work commences.
- * General Notes - the contractor must comply in all respects with current building regulations & relevant building standards & practice whether specifically stated on this drawing or not.
- * Before the start of work all site measurements, angles & levels must be checked by the contractor in the event of any inaccuracies on this drawing no liability or responsibility will be accepted once work has started.
- * Only the materials on this drawing are to be used. Any substitutions must be of a similar quality & standard as that stated. All materials are to be used in accordance with manufacturers instructions unless otherwise directed.
- * All construction projects large and small are subject to the CDM Regulations (2015). If the development will be for a domestic Client or less than 30 days in duration then the responsibility for Health and Safety is then passed onto the Main Contractor. In all cases the Client may devolve the responsibility to a CDM Planning Supervisor, who will act on the Clients behalf. Please refer to Planning Supervisor for advice.
- * Before starting work you need to check if any asbestos is present. In Commercial properties there should be a plan/register. Ask to see it. You need to check that the plan covers the area of the building that you will be working in and if you are doing refurbishment work that it includes a survey that tells you what types of asbestos is present and its condition. If there is no register or survey or the report is not clear - Do not start work.

Proposed materials


Walls




Horizontal built up cladding
Colour: Moorland Green (RAL 100 60 20)



Merlin Grey (RAL 180 40 05) overhead section doors.

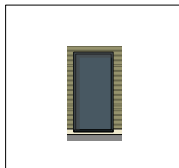

Thermally broken polyester powder coated aluminium door syste, - mullion drained system. Frame and door colour: Anthracite (RAL 180 40 05)

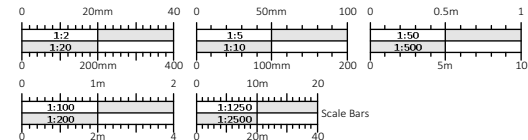

do not scale this drawing check all dimensions on site. this drawing is only to be used on the site for which designed all materials specified are subject to confirmation on site prior to work commencing. Signed dimensions and levels to be used. any inaccuracies must be notified to Poulson Architectural Design and Planning Services. detail drawings and large scale drawings take precedence over smaller drawings.

this drawings is copyright ©		
PRELIMINARY	TENDER	
PLANNING	✓ CONSTRUCTION	

Revision Description
RevA 10.10.23 External wall colour amended to a single colour.



Drawing No: 324/104
Rev: a

Client Name - Mr Barnsley
Site - Land West of Oakleigh Aries, Draycot Ceme, Chippingham, Wiltshire, SN25 5LH
Drawing Title - Proposed lorry servicing building
Scale - 1:100 @ A1
Date - October 2024
Drawn - BP