

DRAWING FOR PLANNING PURPOSES ONLY.
NOT TO BE USED FOR CONSTRUCTION.

Trees/Tree Abbreviations

ASH	Ash	LP	London Plane
BAY	Bay	MAP	Maple
BEE	Beech	OAK	Oak
CB	Copper Beech	POP	Poplar
CED	Cedar	RM	Red Maple
CHE	Cherry	RW	Redwood
CON	Conifer	SB	Silver Birch
EUC	Eucalyptus	SER	Service Tree
FR	Fruit	SP	Scots Pine
HAW	Hawthorn	SYC	Sycamore
HAZ	Hazel	WAL	Walnut
HC	Horse Chestnut	WILL	Willow
HOL	Holly	WP	Weeping Willow
LAB	Laburnum	YEW	Yew
LAU	Laurel	**MB	Multiple stem/trunks
LI	Lime		Overall dia. shown

Tree Dimensions (average)
Spread/Trunk Dia/Height



Trees denoted with "approx" have been surveyed by remote methods and therefore their positions & dimensions cannot be guaranteed.

Abbreviations

AV	Air Valve	LP	Lamp Post
BL	Bollard	M	Meter
BM	Bench Mark	MH	Manhole Cover
BP	Boundary Point	MK	Marker
BT	BT Cover	MS	Milestone
CATV	Cable Television Cover	RG	Ridge Level
CAB	Cabinet	RS	Road Sign
CL	Cover Level	rwp	Rain Water Pipe
EP	Electric Power Pole	SC	Stop Cock
EV	Eaves Level	Str	Strainer
FH	Fire Hydrant	SV	Stop Valve
FL	Floor Level	svp	Soil Vent Pipe
FP	Fence Post	TH	Threshold Level
G	Gully	TL	Traffic Light
GP	Gate Post	UTL	Unable To Lift
GV	Gas Valve	VP	Vent Pipe
IC	Inspection Chamber	WM	Water Meter
IL	Invert Level	WO	Wash Out
KO	Kerb Outlet		

Red dashed line showing extent of Root Protection Area of conifer (indicative - to be confirmed by others)

Crown of existing Yew tree to be reduced by 40% (See planning application PL2026/00588)

Red dashed line showing extent of Root Protection Area of oak tree (indicative - to be confirmed by others)

CHE 4.0/3.8

OAK 14.1/4.14


SWIMMING POOL 10m x 5m

FIRE PIT

Existing tree to be cut down and removed

MH 128.29 cl 127.87 il 100 dia. pipe

MH 128.36 cl

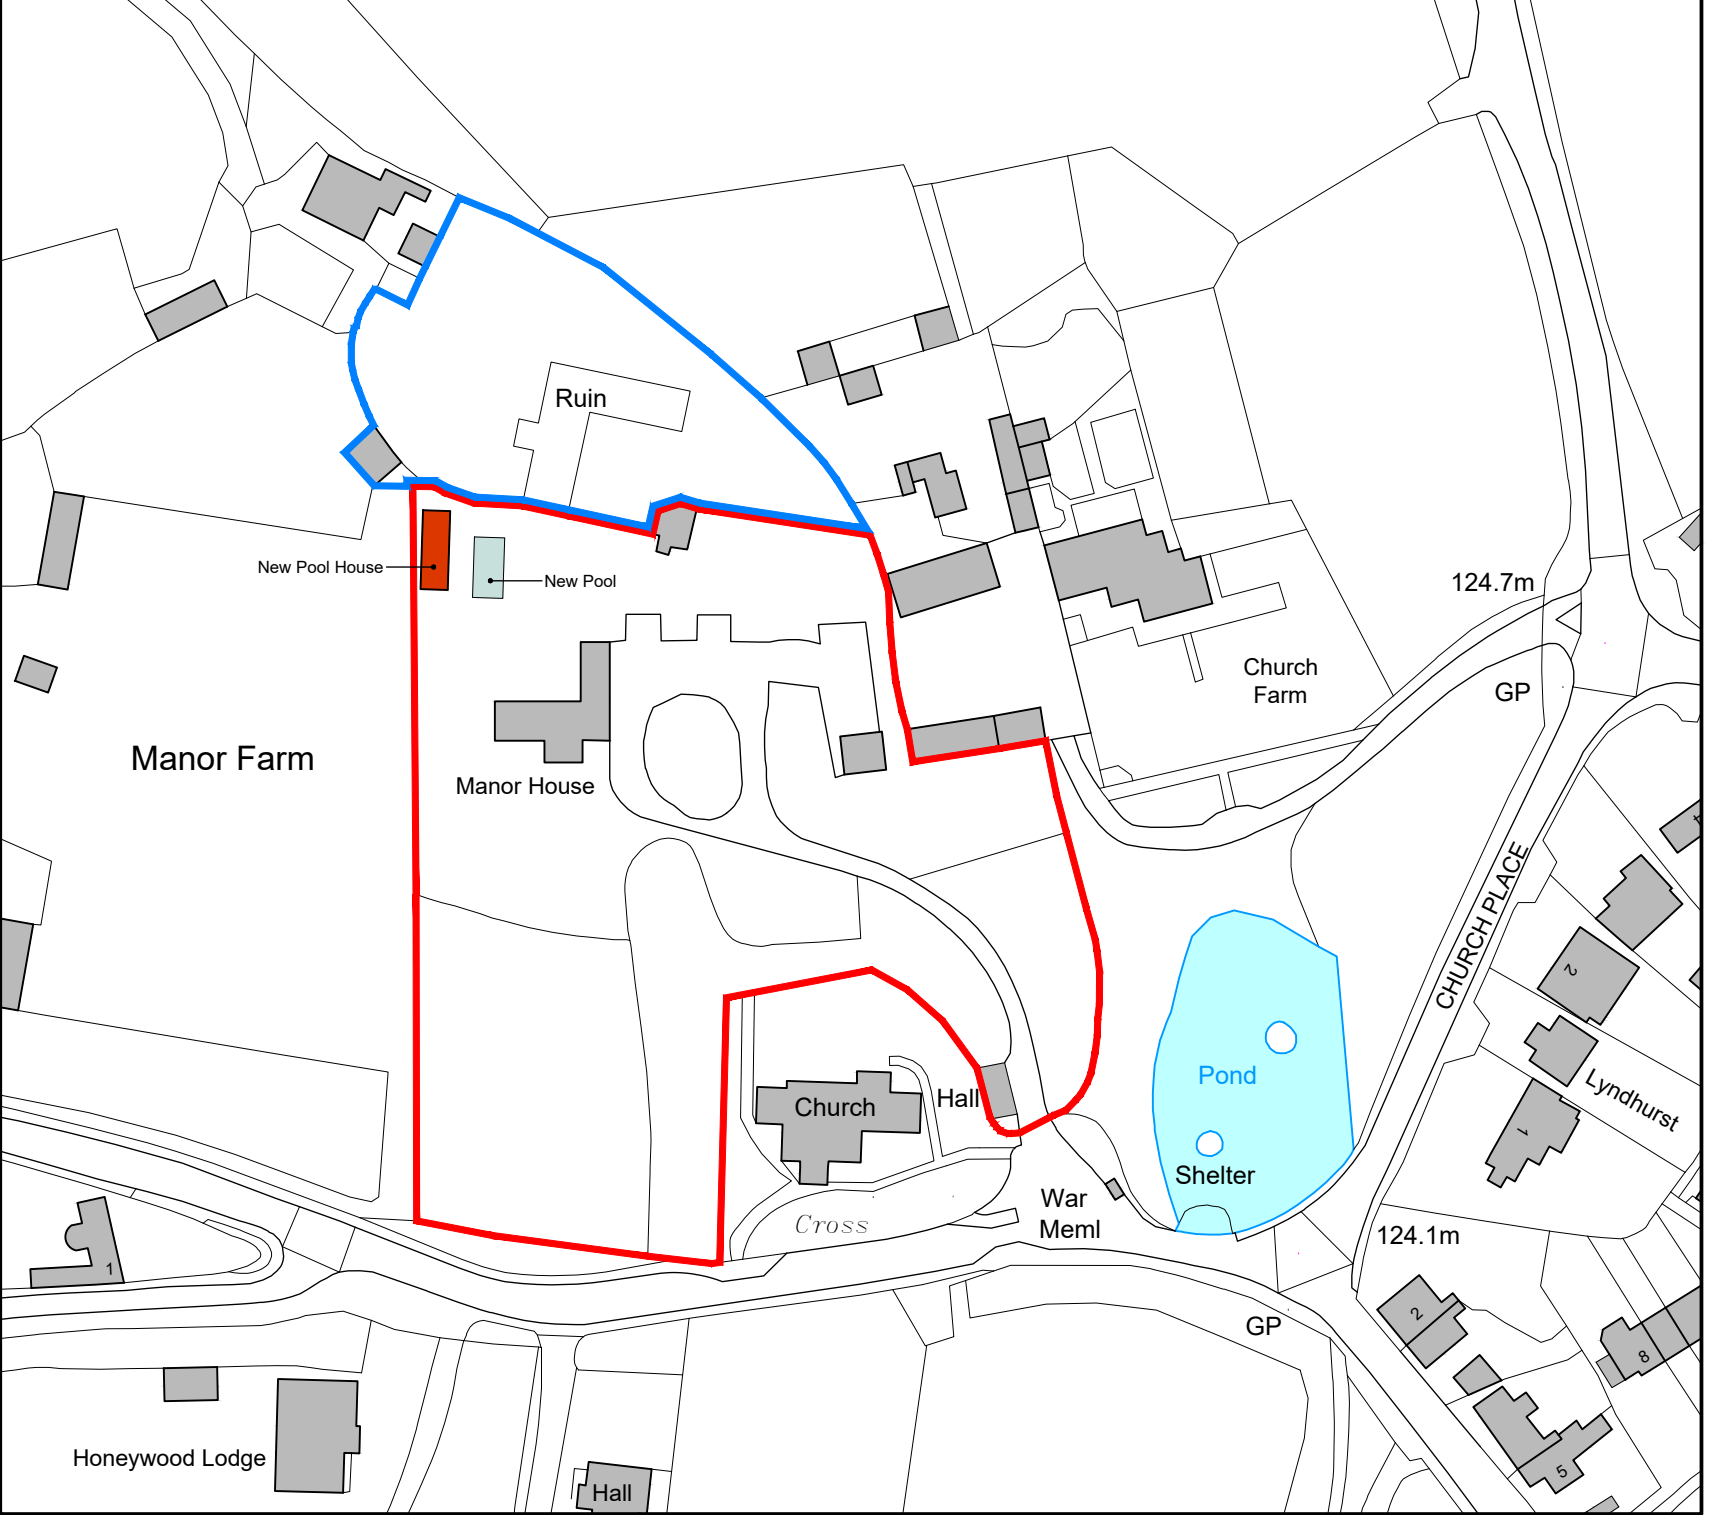


Ordnance Survey, (c) Crown Copyright 2026. All rights reserved. Licence number 100022432

PROPOSED SITE LOCATION PLAN
Scale 1:1250

JOB TITLE: Proposed Swimming Pool, Associated Outbuildings and External Works, Manor House, Lydiard Millicent, Swindon, Wiltshire, SN5 3LS For Mr S. Trowbridge MBE		DRAWING NO: 1678 - Trowbridge - Proposed - 02		REV: B	
DRAWING TITLE: Proposed Swimming Pool & Pool House - Proposed Site Plan		REVISION DESCRIPTIONS: Rev 'A' - 19.02.26 - Amended to clients requests - BJ Rev 'B' - 23.02.26 - Finalised for Planning - BJ			
SCALE: As Shown	DATE: Feb 26	DRAWN BY: BJ	PAPER SIZE: A1	JOB NO: 1678	

Ground Floor
6 Pelhams Court
Marlborough
Wiltshire SN8 2AG

T: 01672 518 278
E: info@tuttlearchserv.co.uk
F: facebook.com/tuttlearchserv
W: tuttlearchserv.co.uk

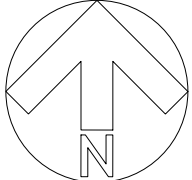

PROPOSED GARDEN SITE PLAN
Scale 1:100