



FRONT ELEVATION
Scale 1:100

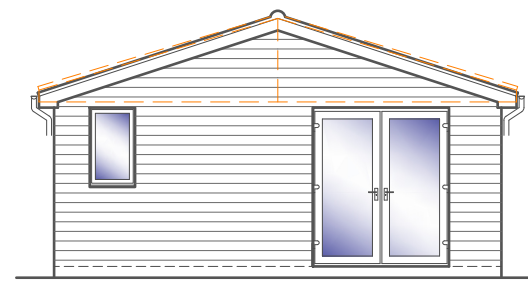

SIDE ELEVATION
Scale 1:100




REAR ELEVATION
Scale 1:100

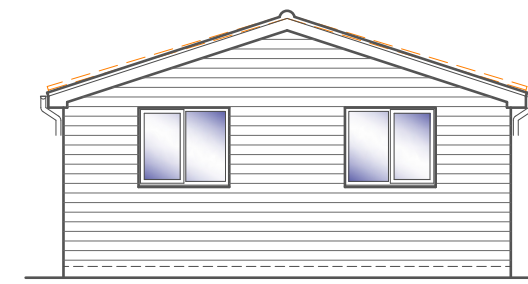


SIDE ELEVATION
Scale 1:100

FD	1 Hour Fire Doors to risk
FD	1/2 Hour Fire Doors to risk
SD	Mains Smoke detector interlinked c/w battery backup
HD	Heat detector
CM	Carbon Monoxide detector
EF	Extract Fan 15min over-run
EF	Extract Fan 60l/sec (kitchen)
CP	Car Charging Point
EW	Escape window


Existing Walls
Proposed Walls
Remove Walls

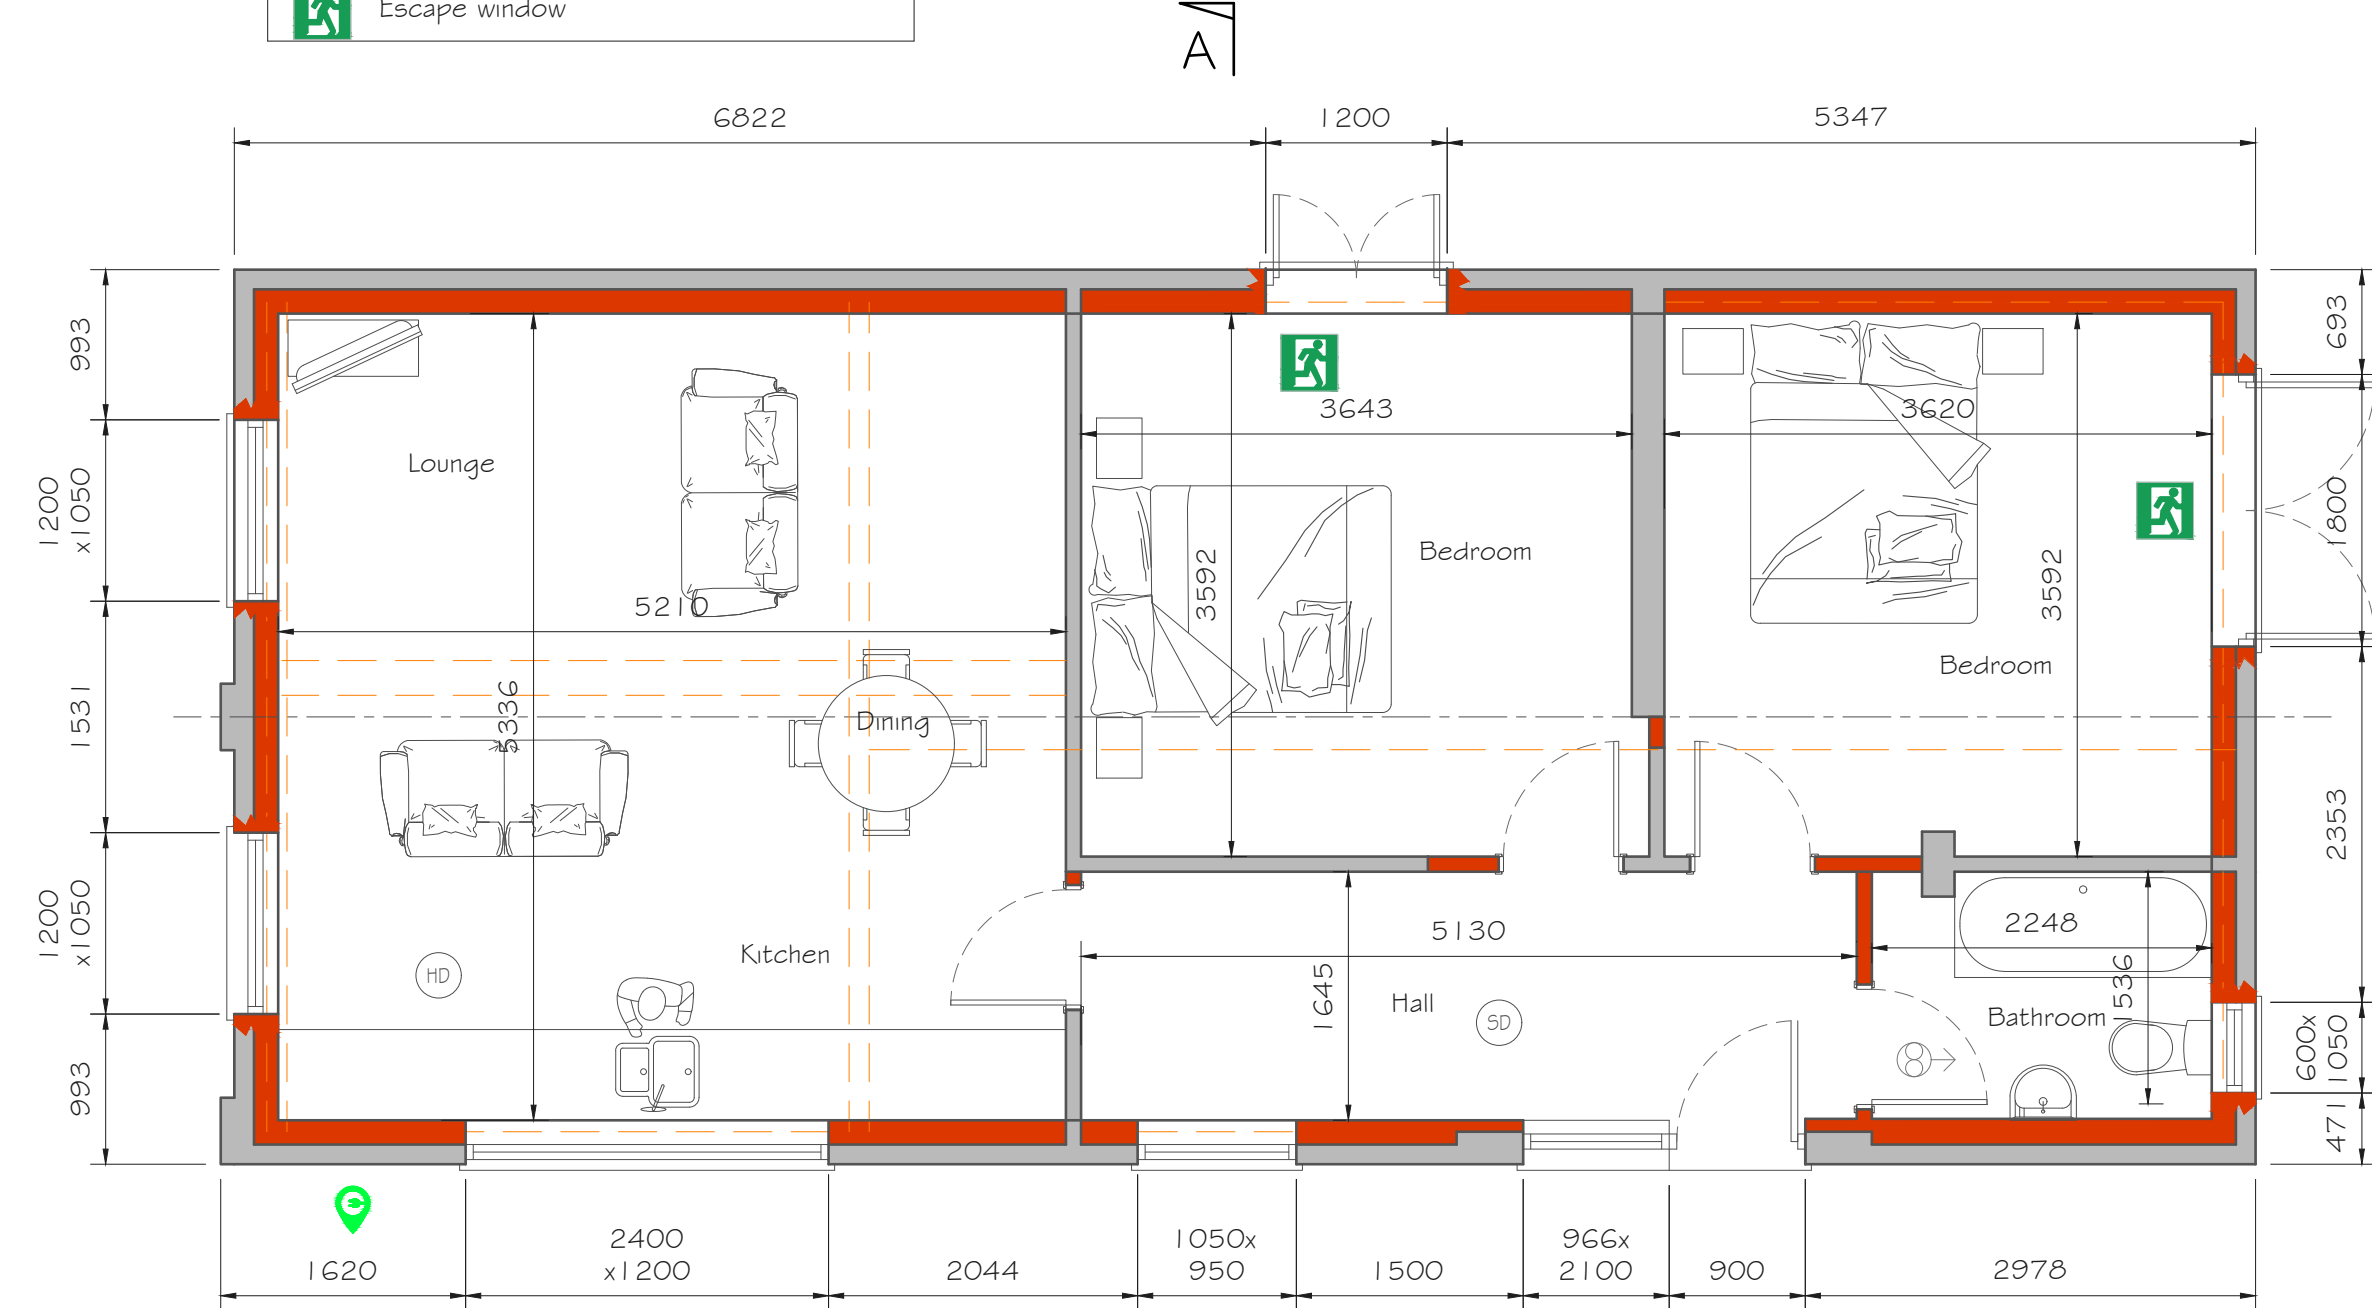


GROUND FLOOR PLAN
Scale 1:50

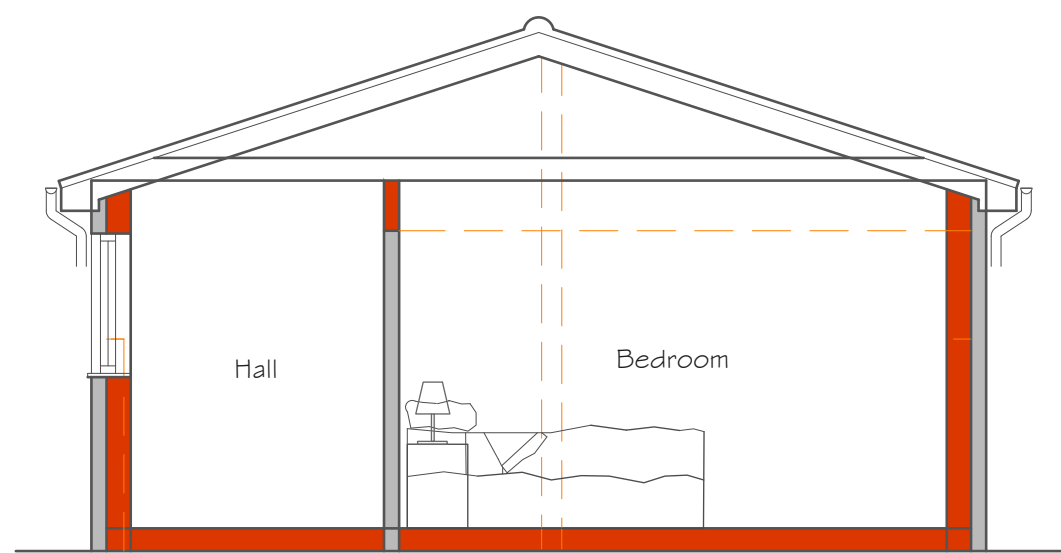


SECTION A-A
Scale 1:50

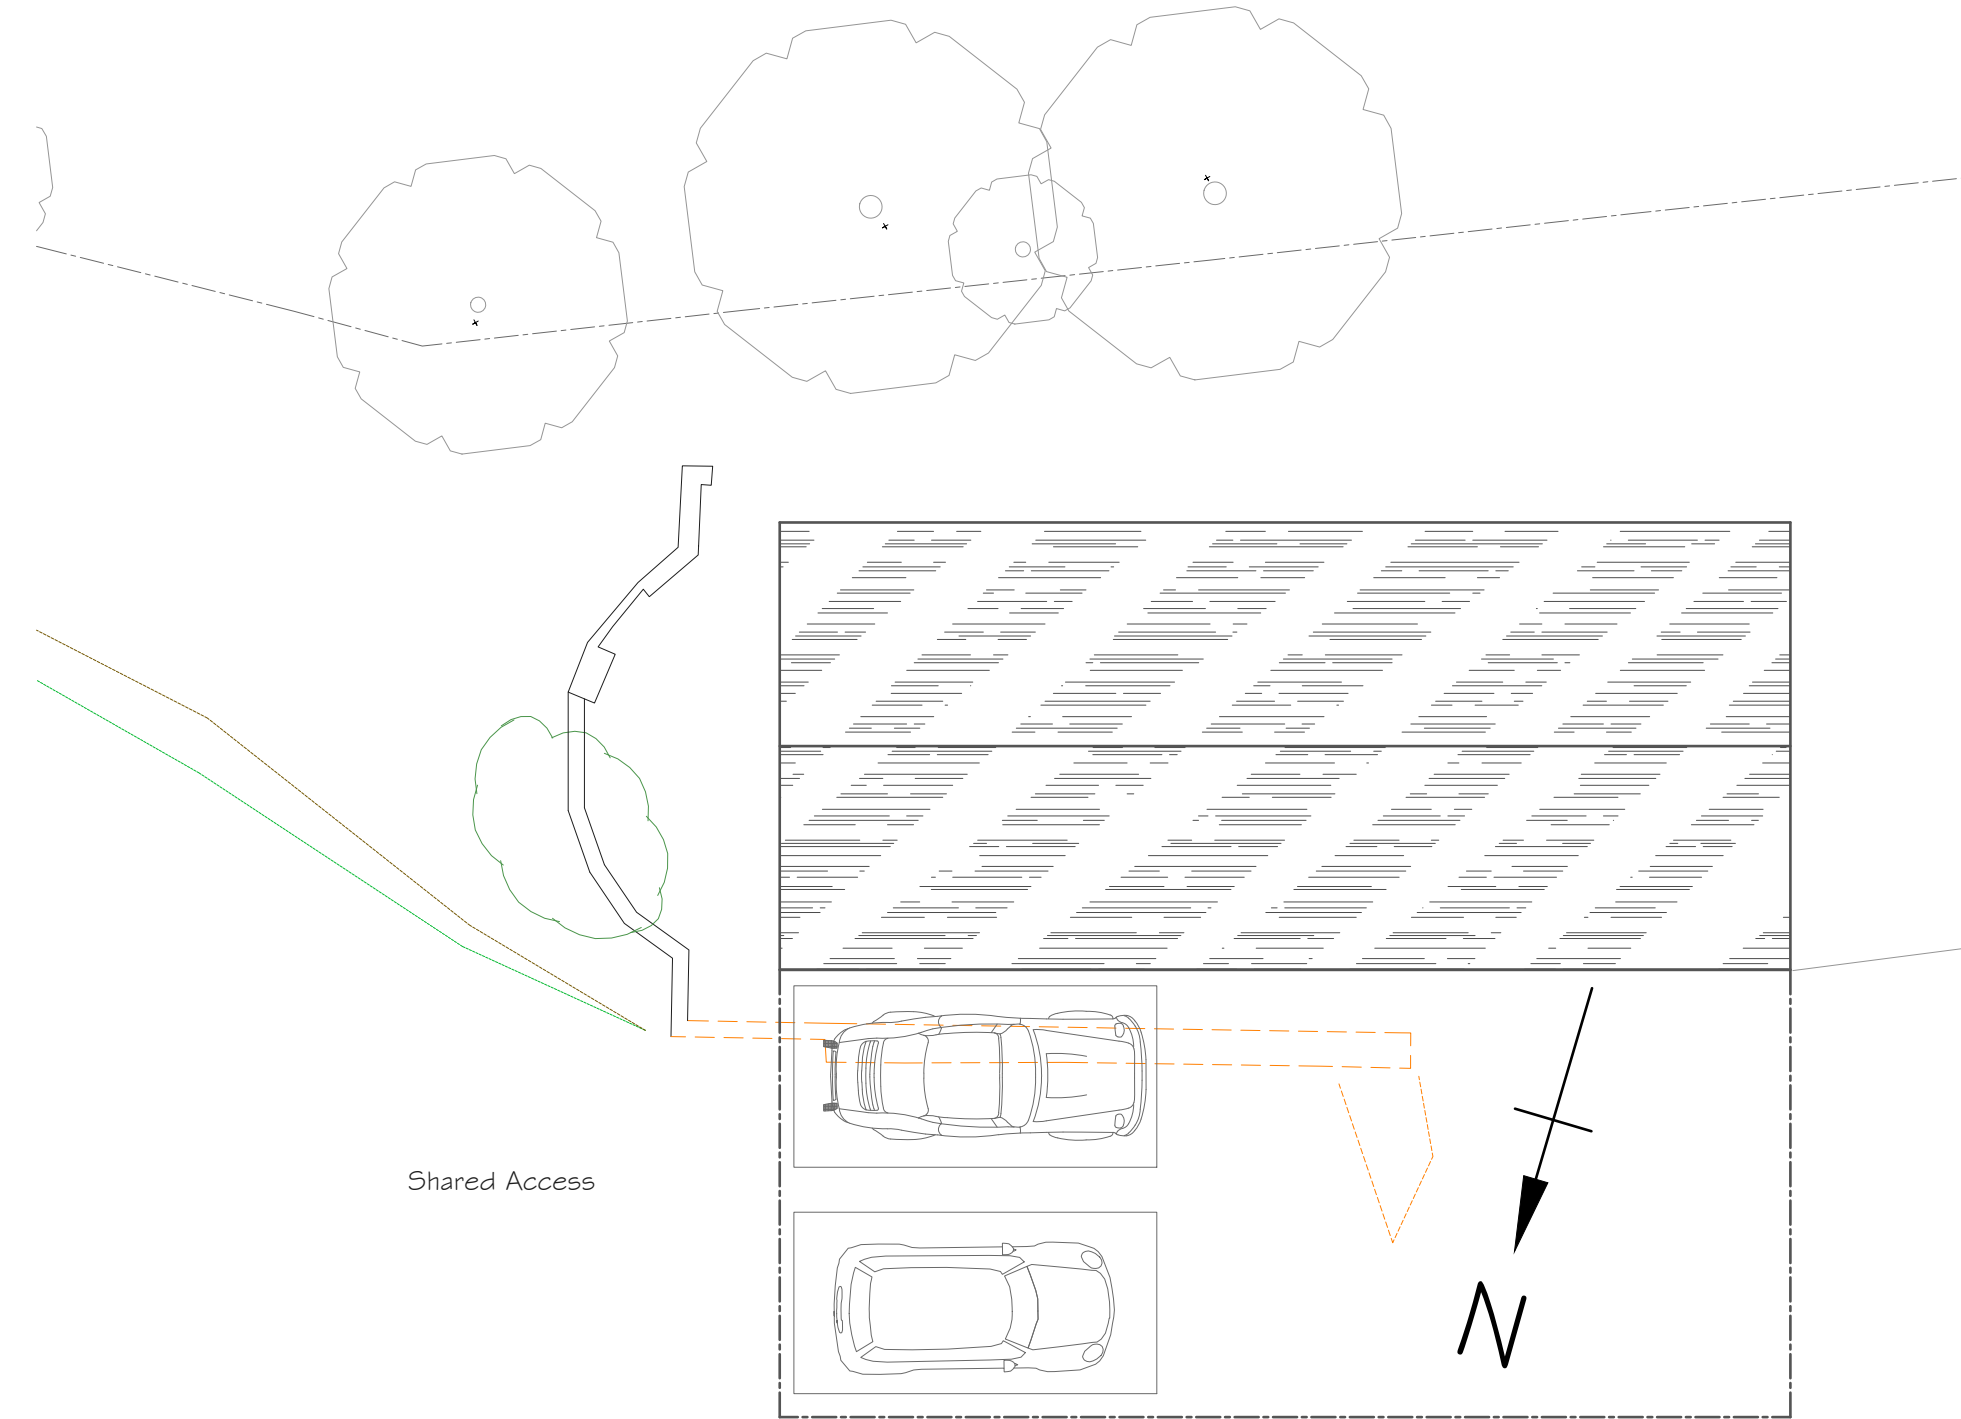


ROOF PLAN
Scale 1:100

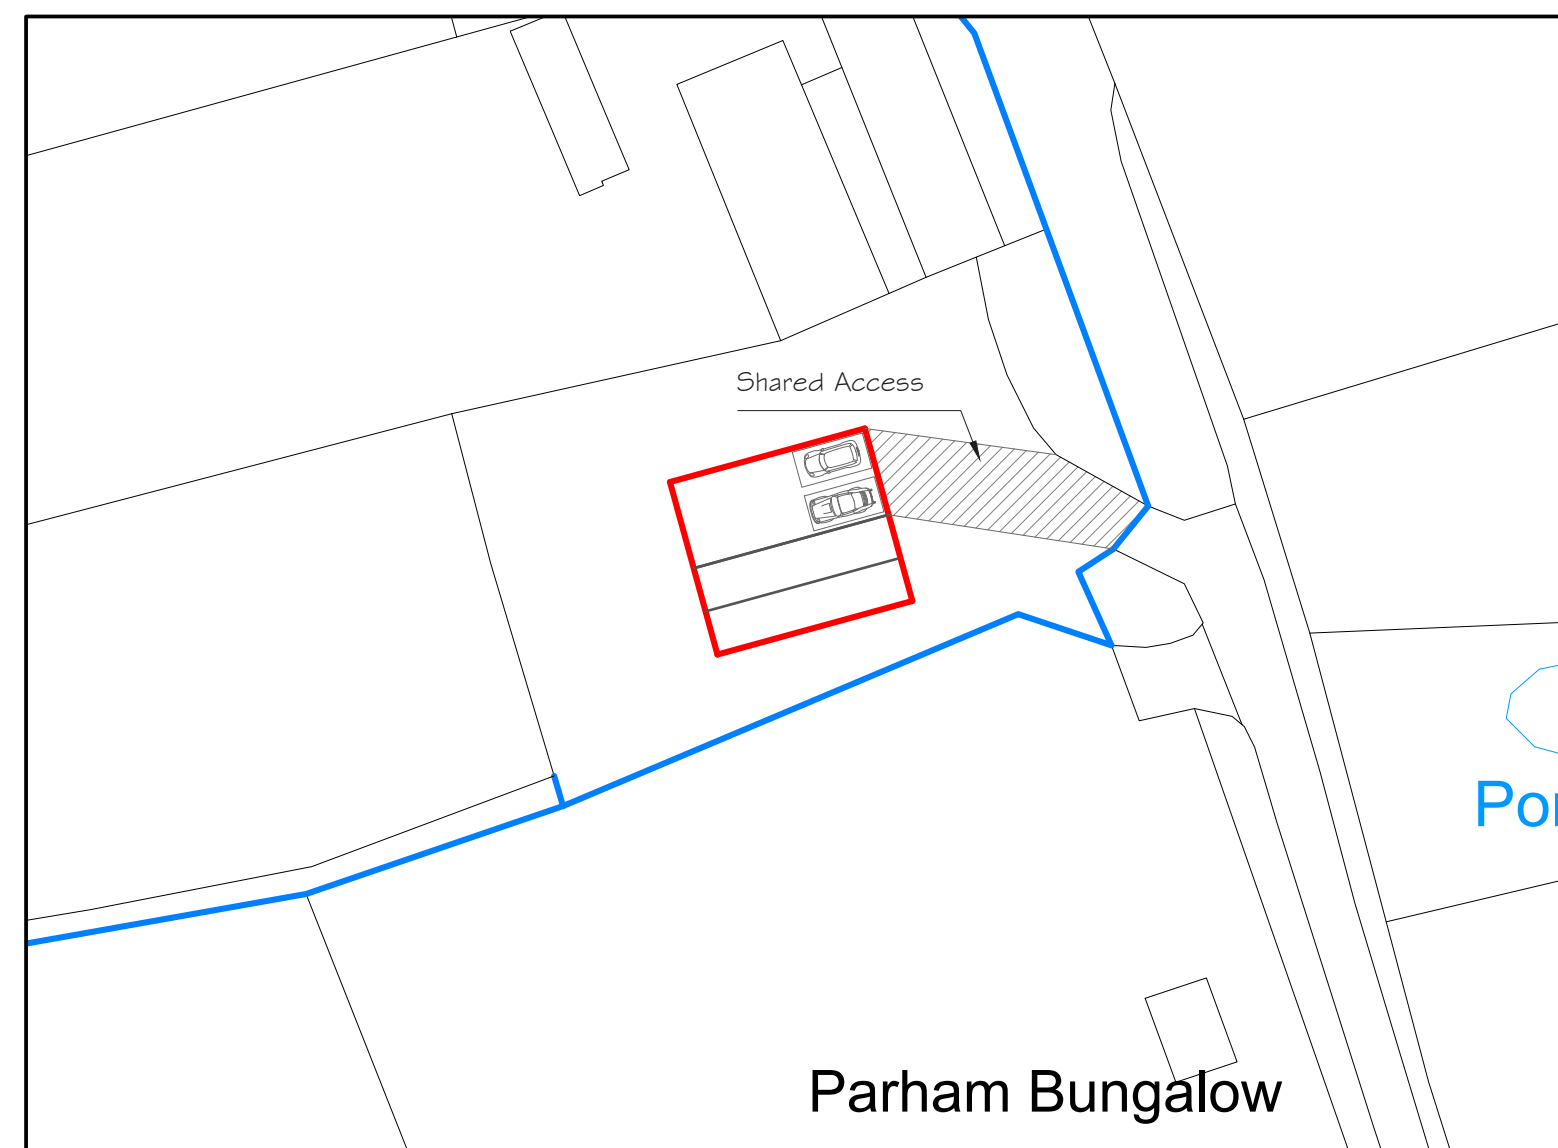


BLOCK PLAN
Scale 1:500

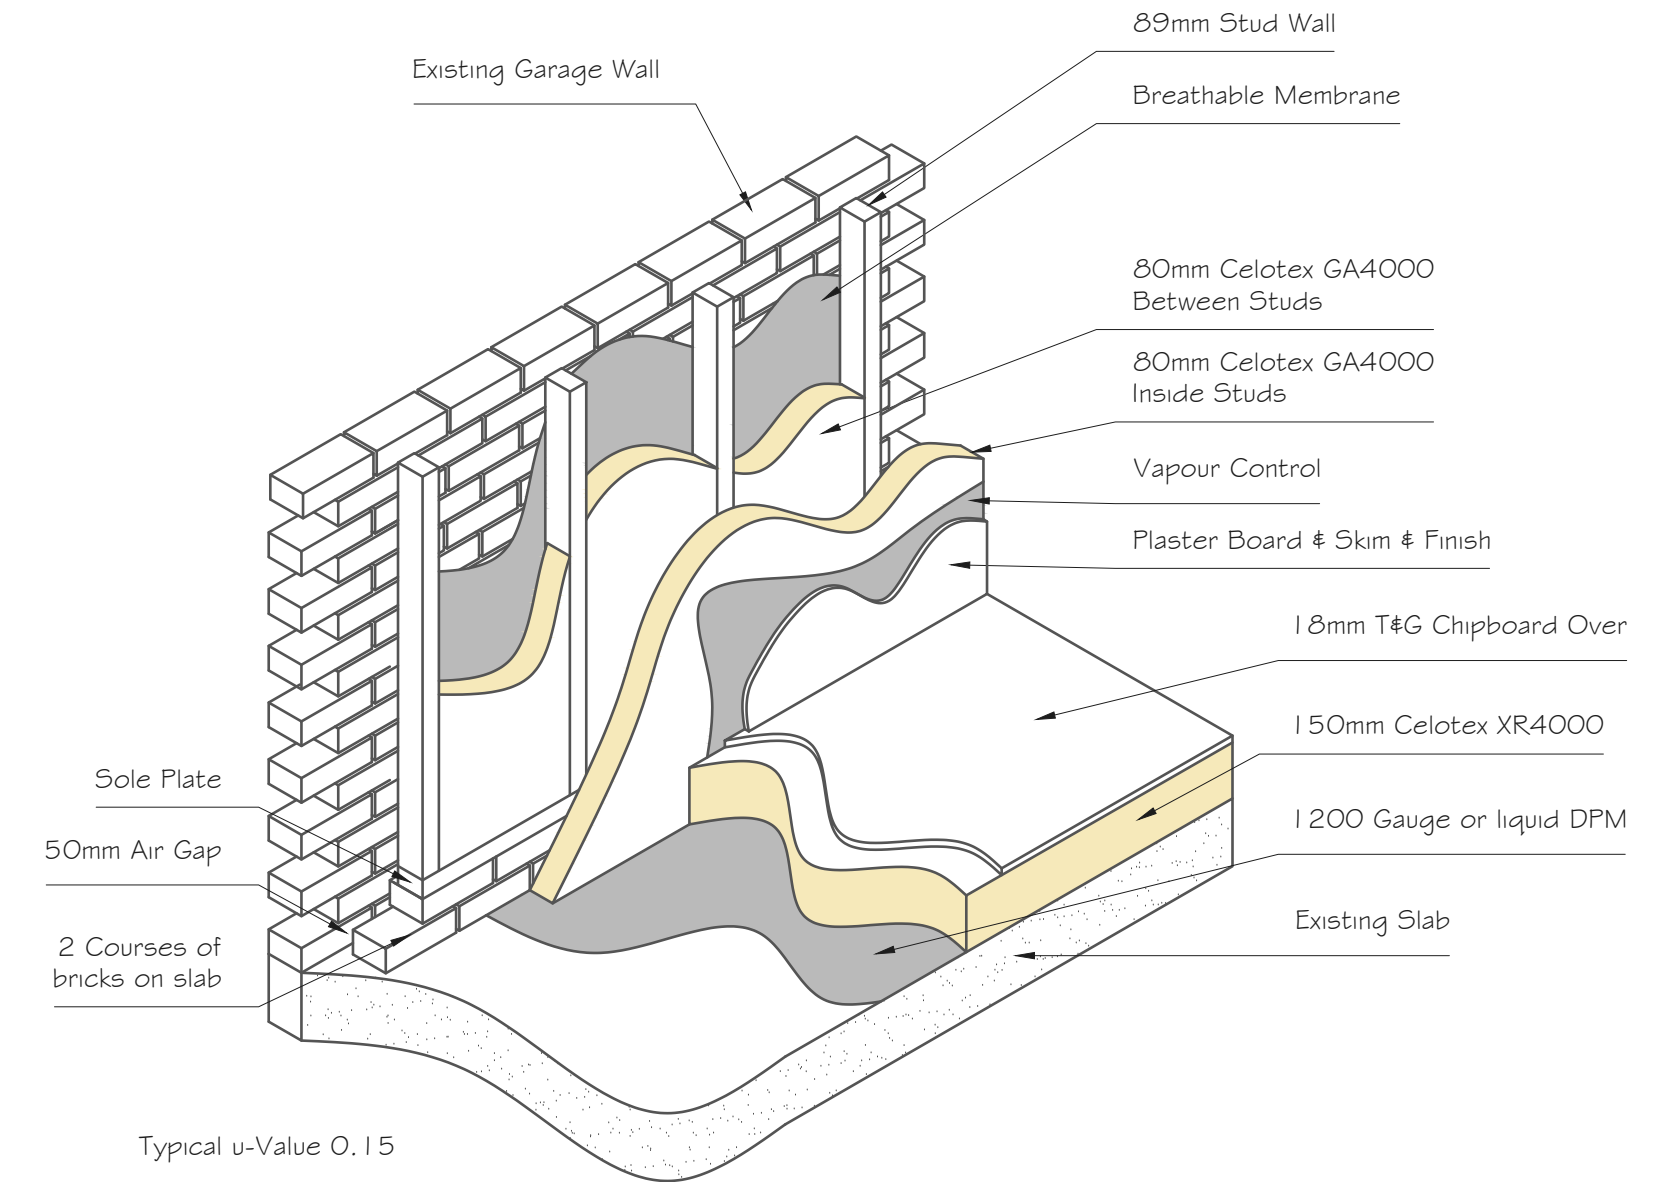

WALL AND FLOOR INSULATION
Scale 1:20

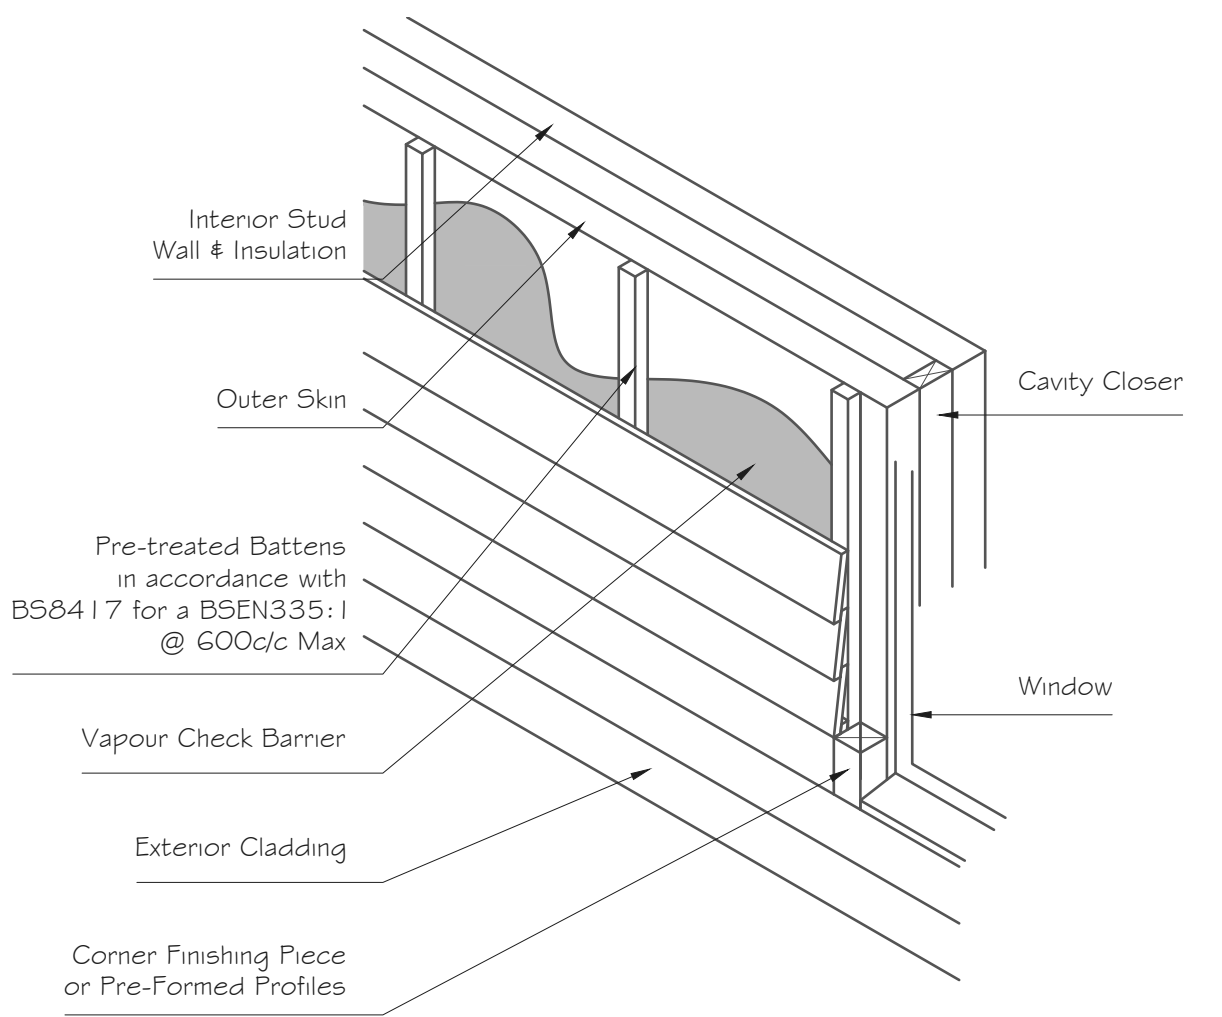

EXTERIOR CLADDING
Scale 1:20

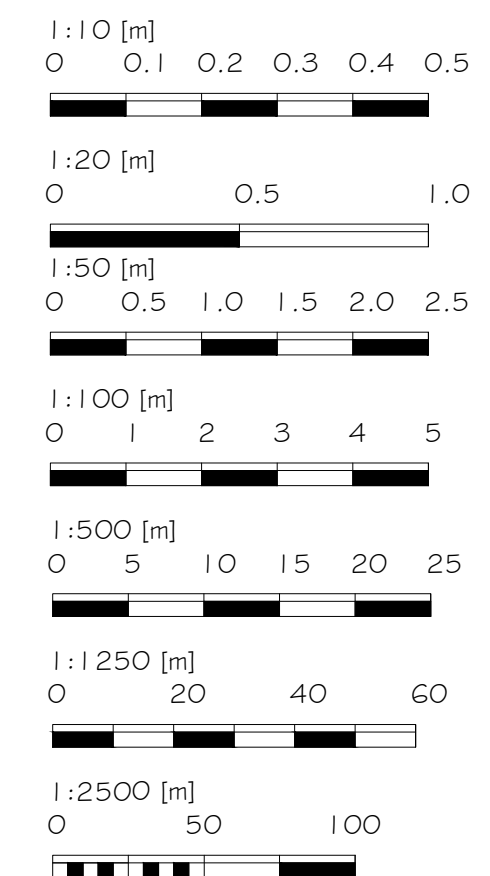

Alex Dawson
www.addraughting.co.uk
alex@addraughting.co.uk
01672 511412
07791 341698



AD DRAUGHTING
ARCHITECTURAL SERVICES

Client
PHILLIPPA STRICKLAND

Job Title
CONVERSION AT:
WEATHERTOP,
PARNHAMS LANE,
WILTSHIRE,
SN10 4QA.

Drawing Title
PROPOSED ELEVATIONS AND PLANS

Scale
AS SHOWN

Date 24/02/2026 Drawn AD

Drawing No. 1589-02 Rev C