



NOTES:
This drawing is copyright of the Architects and must not be used without their permission. All dimensions to be checked on site. Discrepancies and omissions to be reported immediately to the Architect.

 


Scale 1:50 @ A1 - 1:100 @ A3

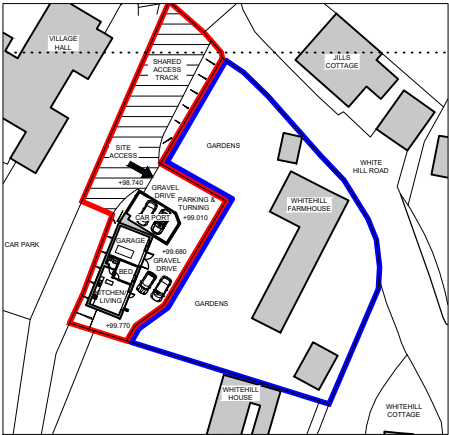

DRAWING LEGEND


	Existing
	Above/Below
	Rainwater Pipe
	Existing Levels
	Existing Ceiling Level
	Grassed Banking
	Boundary Line
	Other Land Owned By Client
	Shared Access Track

SURVEYED ON: 22 / 12 / 25

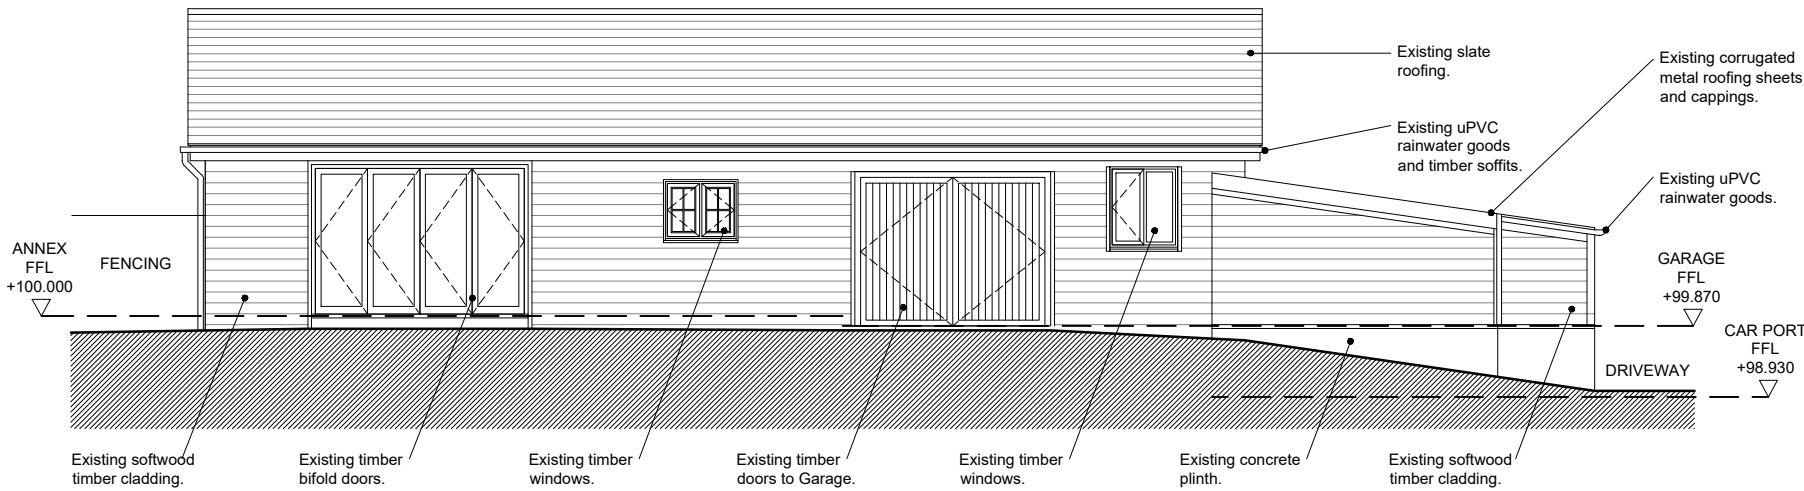


Existing South East Elevation

1:50 @ A1 (1:100 @ A3)

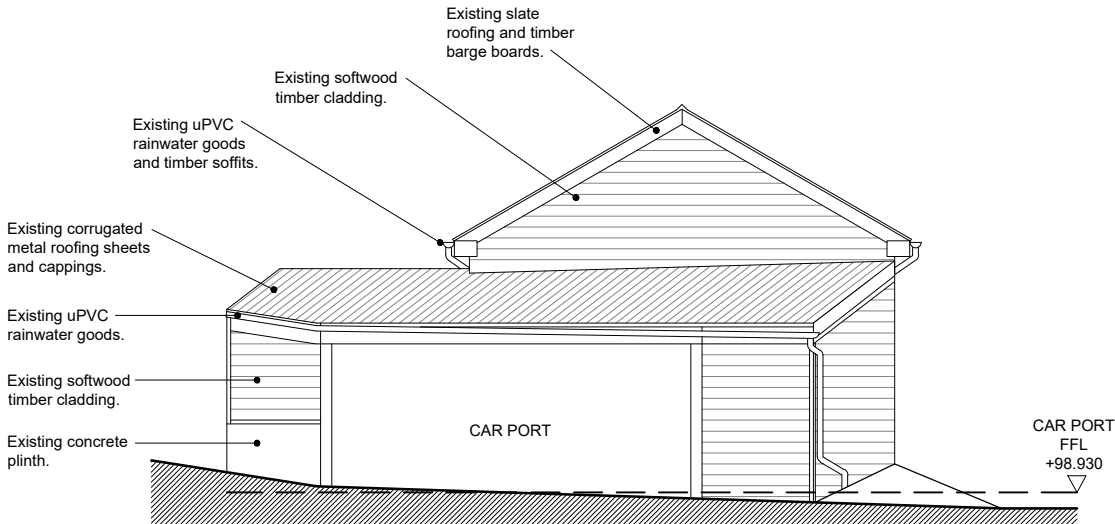


Existing North East Elevation

1:50 @ A1 (1:100 @ A3)

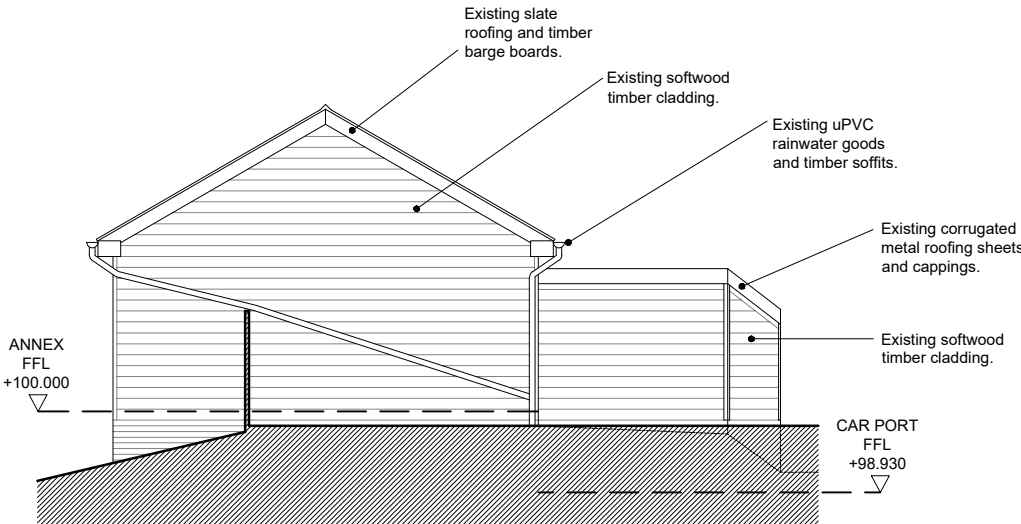

Existing South West Elevation

1:50 @ A1 (1:100 @ A3)

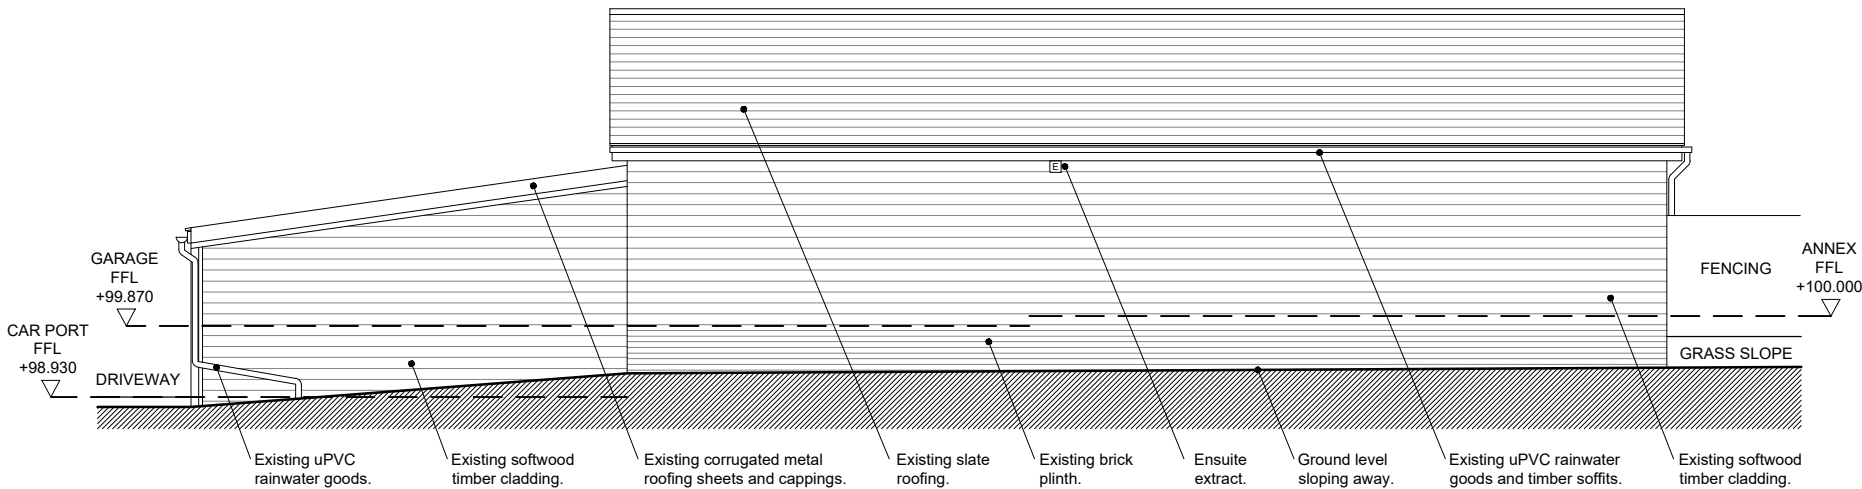

Existing North West Elevation

1:50 @ A1 (1:100 @ A3)

A	Boundary lines updated.	10.02.26
Rev	Revision	Date



Macey's Architectural Design & Development Ltd
15 Craybourne Road, Melksham, Wiltshire, SN12 7DH
Email: benmacey@maddltd.co.uk Tel: 07867417112

Title: Existing Outbuilding Elevations

Project: Outbuilding at Whitehill Farmhouse, Pitton, SP5 1DY

Client: Mr Elliot Herbertson
Drawing Scale: 1:50 @ A1 (1:100 @ A3)
Drawing Date: December 2025

Drawing Number: 25/1097/102 A