

DRAWING FOR PLANNING PURPOSES ONLY.
NOT TO BE USED FOR CONSTRUCTION.




Trees/Tree Abbreviations			
ASH	Ash	LP	London Plane
BAY	Bay	MAP	Maple
BEE	Beech	OAK	Oak
CB	Copper Beech	POP	Poplar
CED	Cedar	RM	Red Maple
CHE	Cherry	RW	Redwood
CON	Conifer	SB	Silver Birch
EUC	Eucalyptus	SER	Service Tree
FR	Fruit	SP	Scots Pine
HAW	Hawthorn	SYC	Sycamore
HAZ	Hazel	WAL	Walnut
HC	Horse Chestnut	WILL	Willow
HOL	Holly	WP	Weeping Willow
LAB	Laburnum	YEW	Yew
LAU	Laurel	**MB	Multiple stem/trunks
LI	Lime		Overall dia. shown


Tree Dimensions (average)	
Spread/Trunk Dia/Height	

Trees denoted with "approx" have been surveyed by remote methods and therefore their positions & dimensions cannot be guaranteed.

Abbreviations	
AV	Air Valve
BL	Bollard
BM	Bench Mark
BP	Boundary Point
BT	BT Cover
CATV	Cable Television Cover
CAB	Cabinet
CL	Cover Level
EP	Electric Power Pole
EV	Eaves Level
FH	Fire Hydrant
FL	Floor Level
FP	Fence Post
G	Gully
GP	Gate Post
GV	Gas Valve
IC	Inspection Chamber
IL	Invert Level
KO	Kerb Outlet
LP	Lamp Post
M	Meter
MH	Manhole Cover
MK	Marker
MS	Milestone
RG	Ridge Level
RS	Road Sign
rwp	Rain Water Pipe
SC	Stop Cock
Str	Strainer
SV	Stop Valve
svp	Soil Vent Pipe
TH	Threshold Level
TL	Traffic Light
TP	Telephone Pole
UTL	Unable To Lift
VP	Vent Pipe
WM	Water Meter
WO	Wash Out

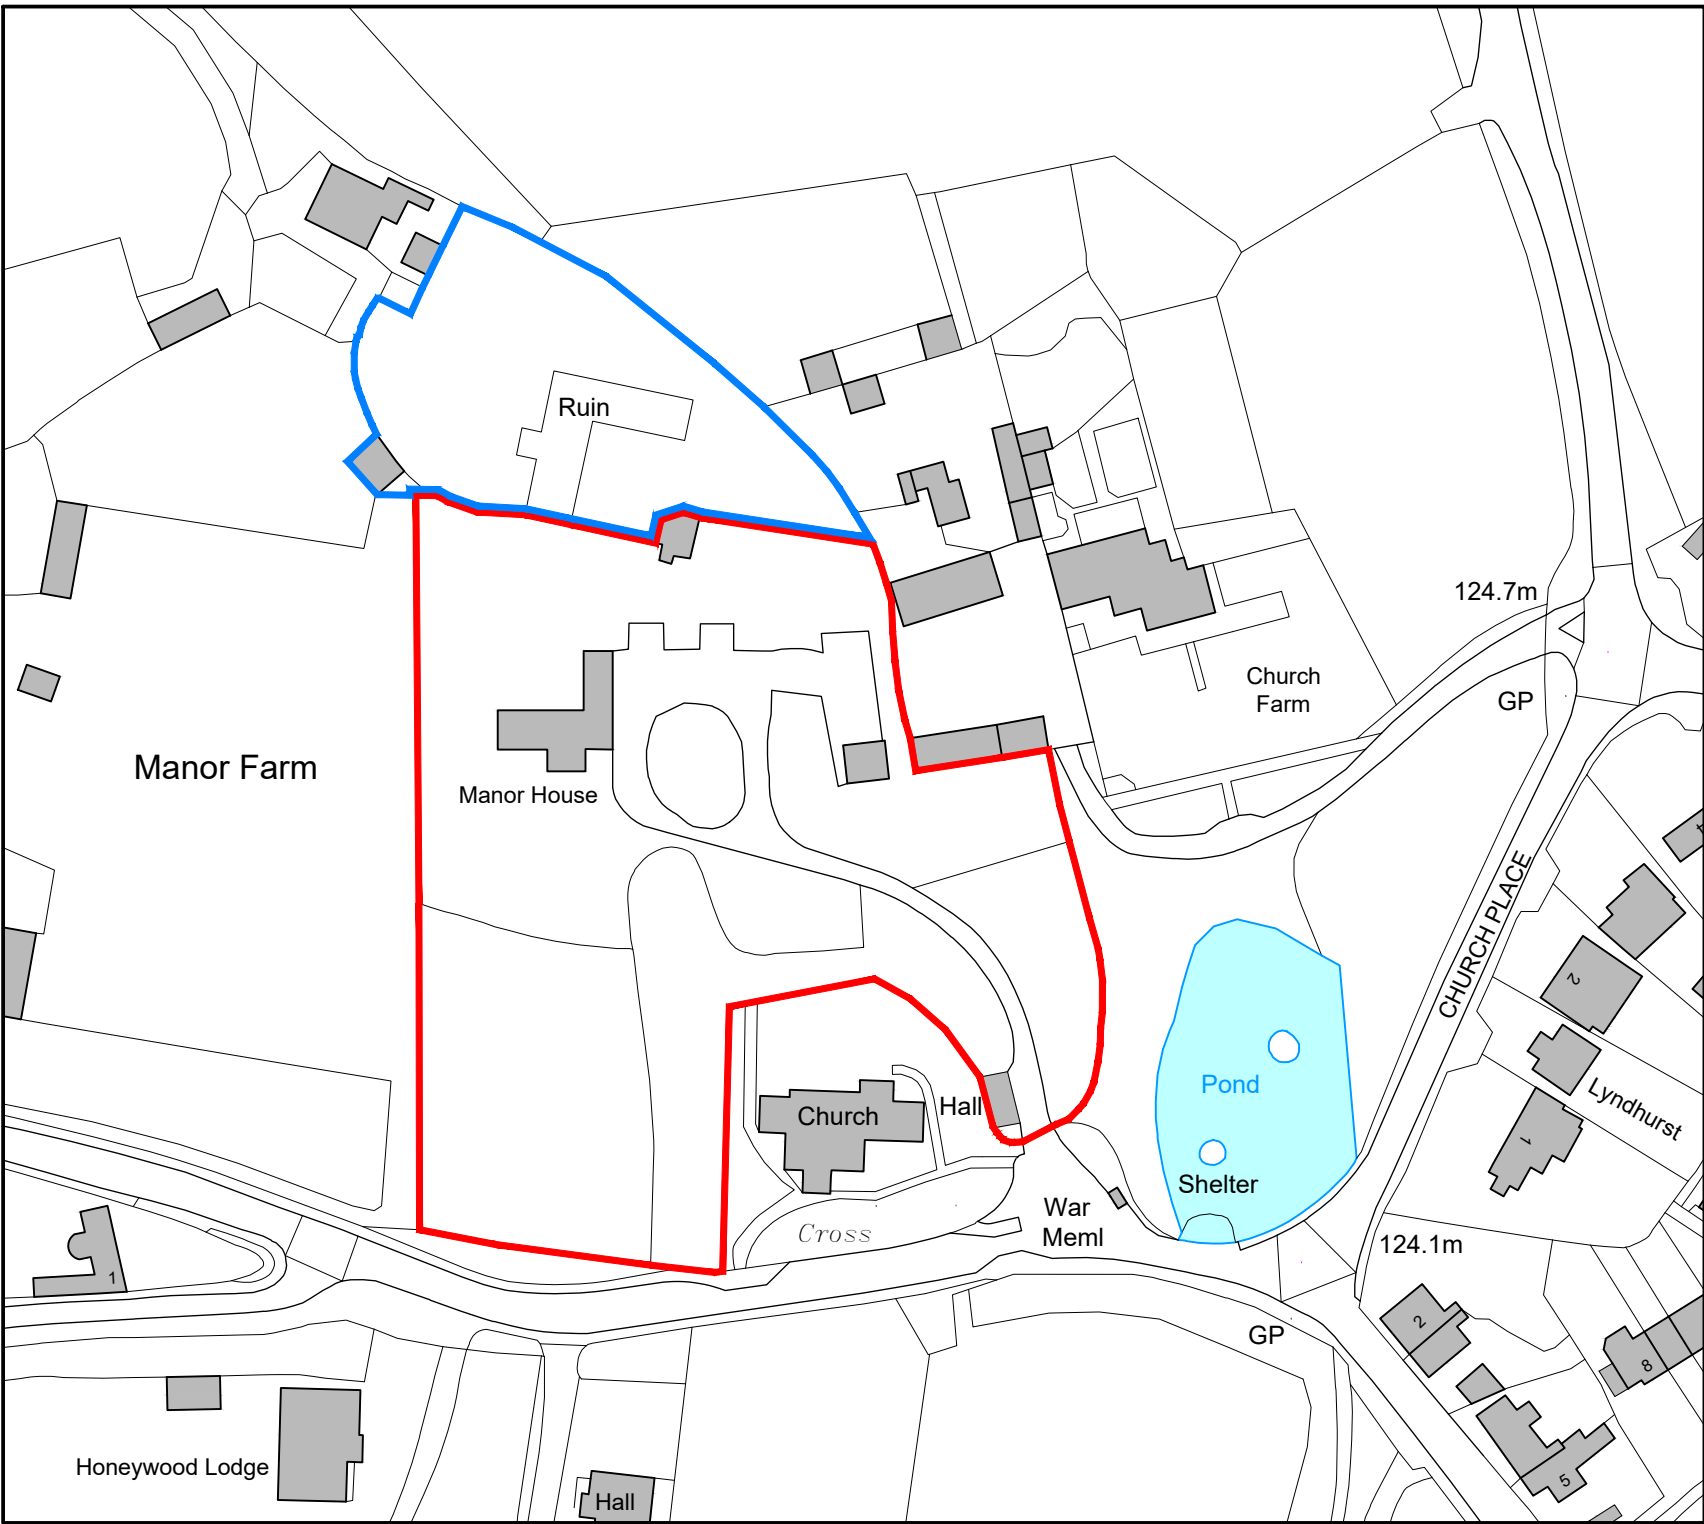

EXISTING SITE LOCATION PLAN
Scale 1:1250

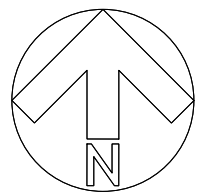

EXISTING GARDEN SITE PLAN
Scale 1:100

JOB TITLE: Proposed Swimming Pool, Associated Outbuildings and External Works, Manor House, Lydiard Millicent, Swindon, Wiltshire, SN5 3LS For Mr S. Trowbridge MBE	DRAWING NO: 1678 - Trowbridge - Existing - 01	REV: A		
DRAWING TITLE: Existing Garden Site Plan	REVISION DESCRIPTIONS: Rev 'A' - 23.02.26 - Finalised for Planning - BJ			
SCALE: As Shown	DATE: Feb 26	DRAWN BY: BJ	PAPER SIZE: A1	JOB NO: 1678

Ground Floor
6 Pellhams Court
Marlborough
Wiltshire SN8 2AG

T: 01672 518 278
E: info@tuttlearchserv.co.uk
F: facebook.com/tuttlearchserv
W: tuttlearchserv.co.uk