




NOTES:
This drawing is copyright of the Architects and must not be used without their permission. All dimensions to be checked on site. Discrepancies and omissions to be reported immediately to the Architect.

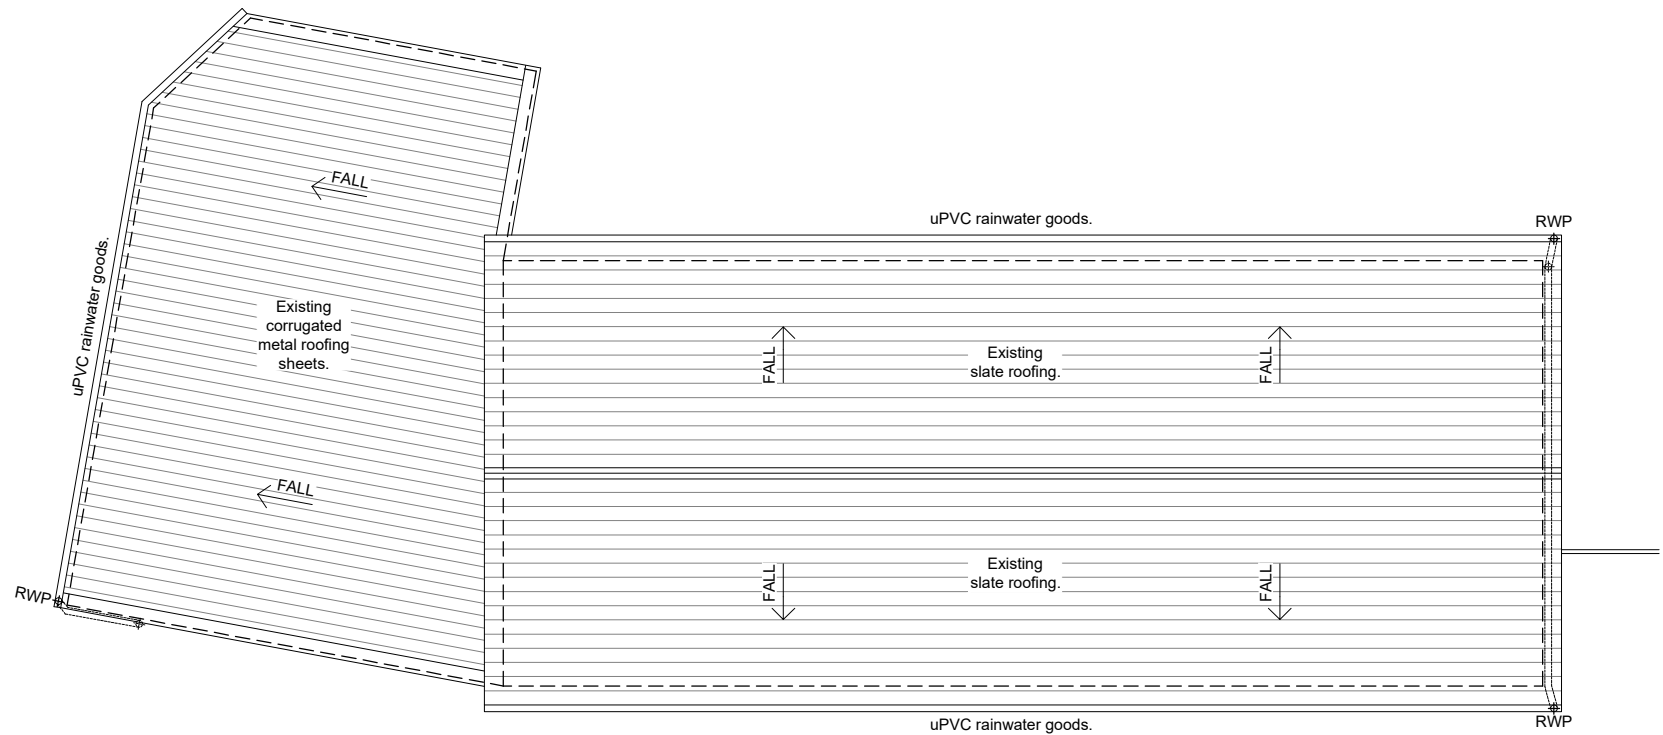



Existing Roof Plan
1:50 @ A1 (1:100 @ A3)

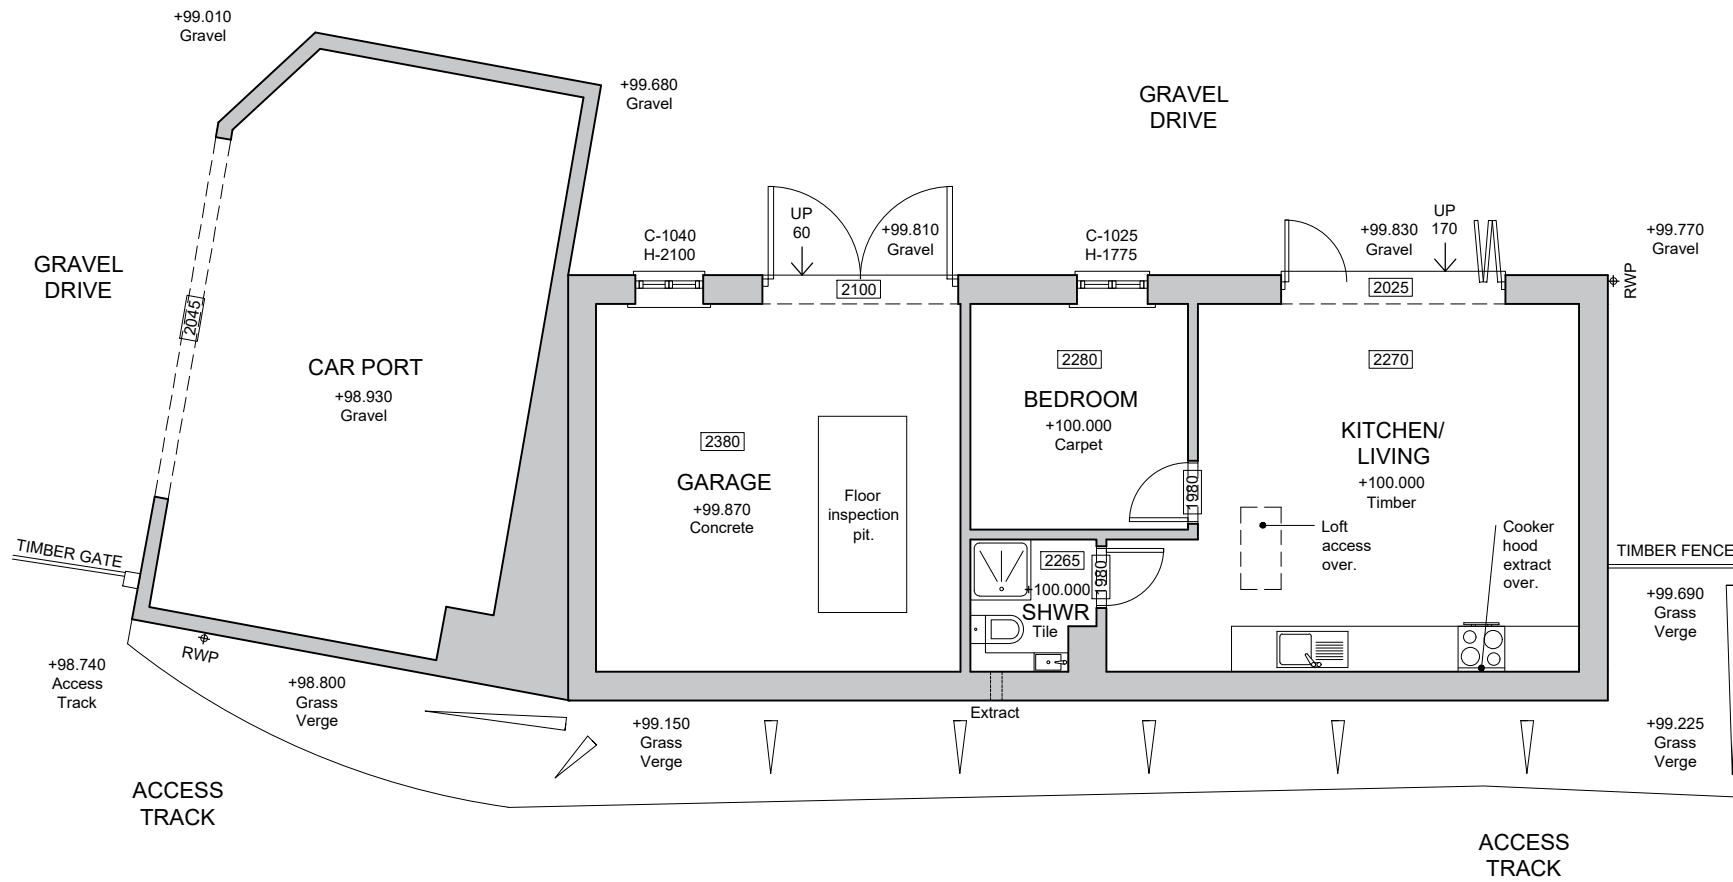

Existing Ground Floor Plan
1:50 @ A1 (1:100 @ A3)

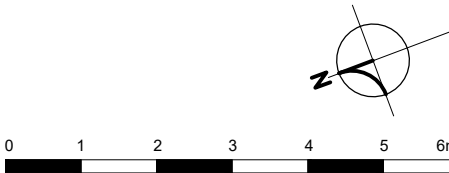

Scale 1:50 @ A1 - 1:100 @ A3

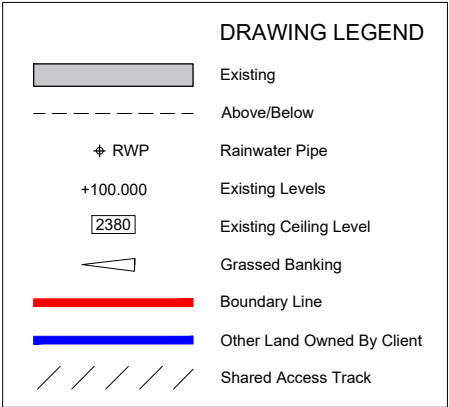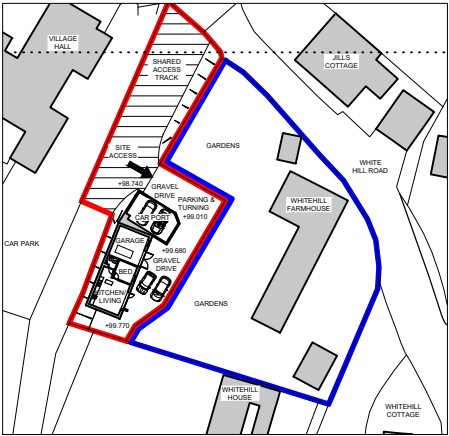

SURVEYED ON: 22 / 12 / 25

A	Boundary lines updated.	10.02.26
Rev	Revision	Date



Macey's Architectural Design & Development Ltd
15 Craybourne Road, Melksham, Wiltshire, SN12 7DH
Email: benmacey@maddltd.co.uk Tel: 07867417112

Title: Existing Outbuilding Plans

Project: Outbuilding at Whitehill Farmhouse, Pitton, SP5 1DY

Client: Mr Elliot Herbertson
Drawing Scale: 1:50 @ A1 (1:100 @ A3)
Drawing Date: December 2025

Drawing Number: 25/1097/101 A