




DRAWING FOR PLANNING PURPOSES ONLY.
NOT TO BE USED FOR CONSTRUCTION.

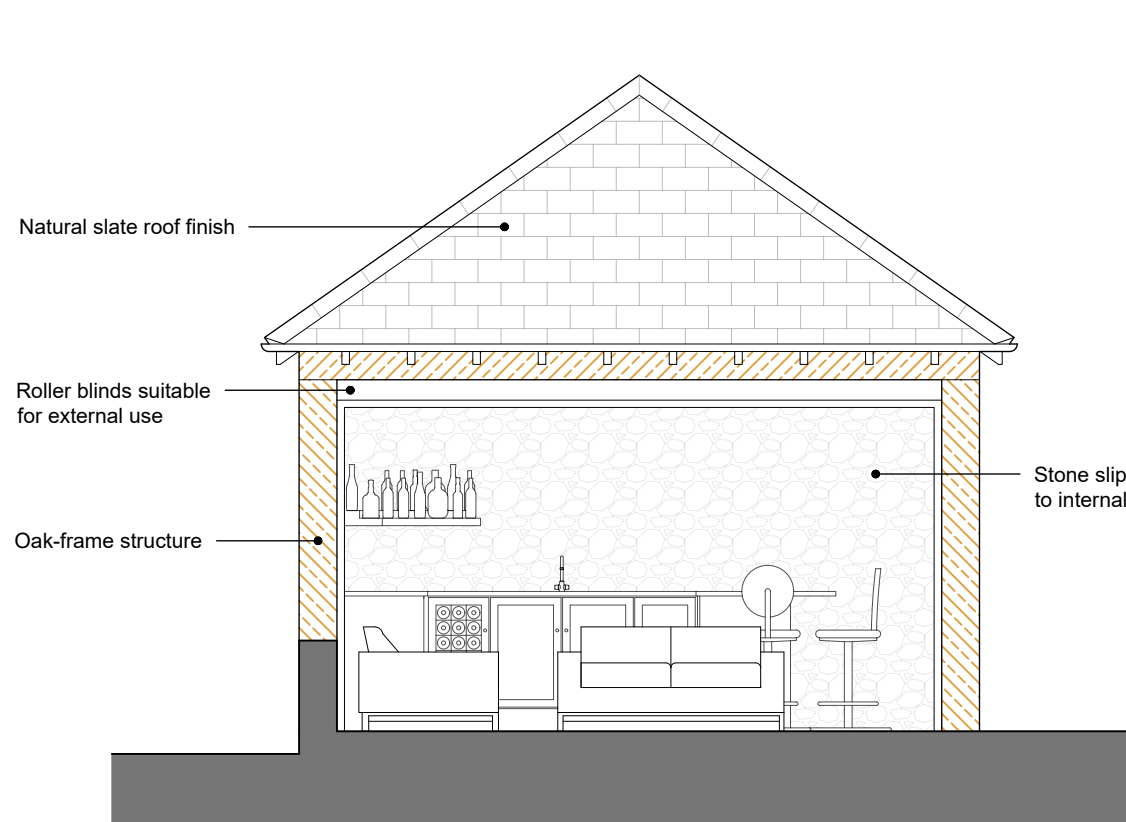


PROPOSED SOUTH ELEVATION
Scale 1:50

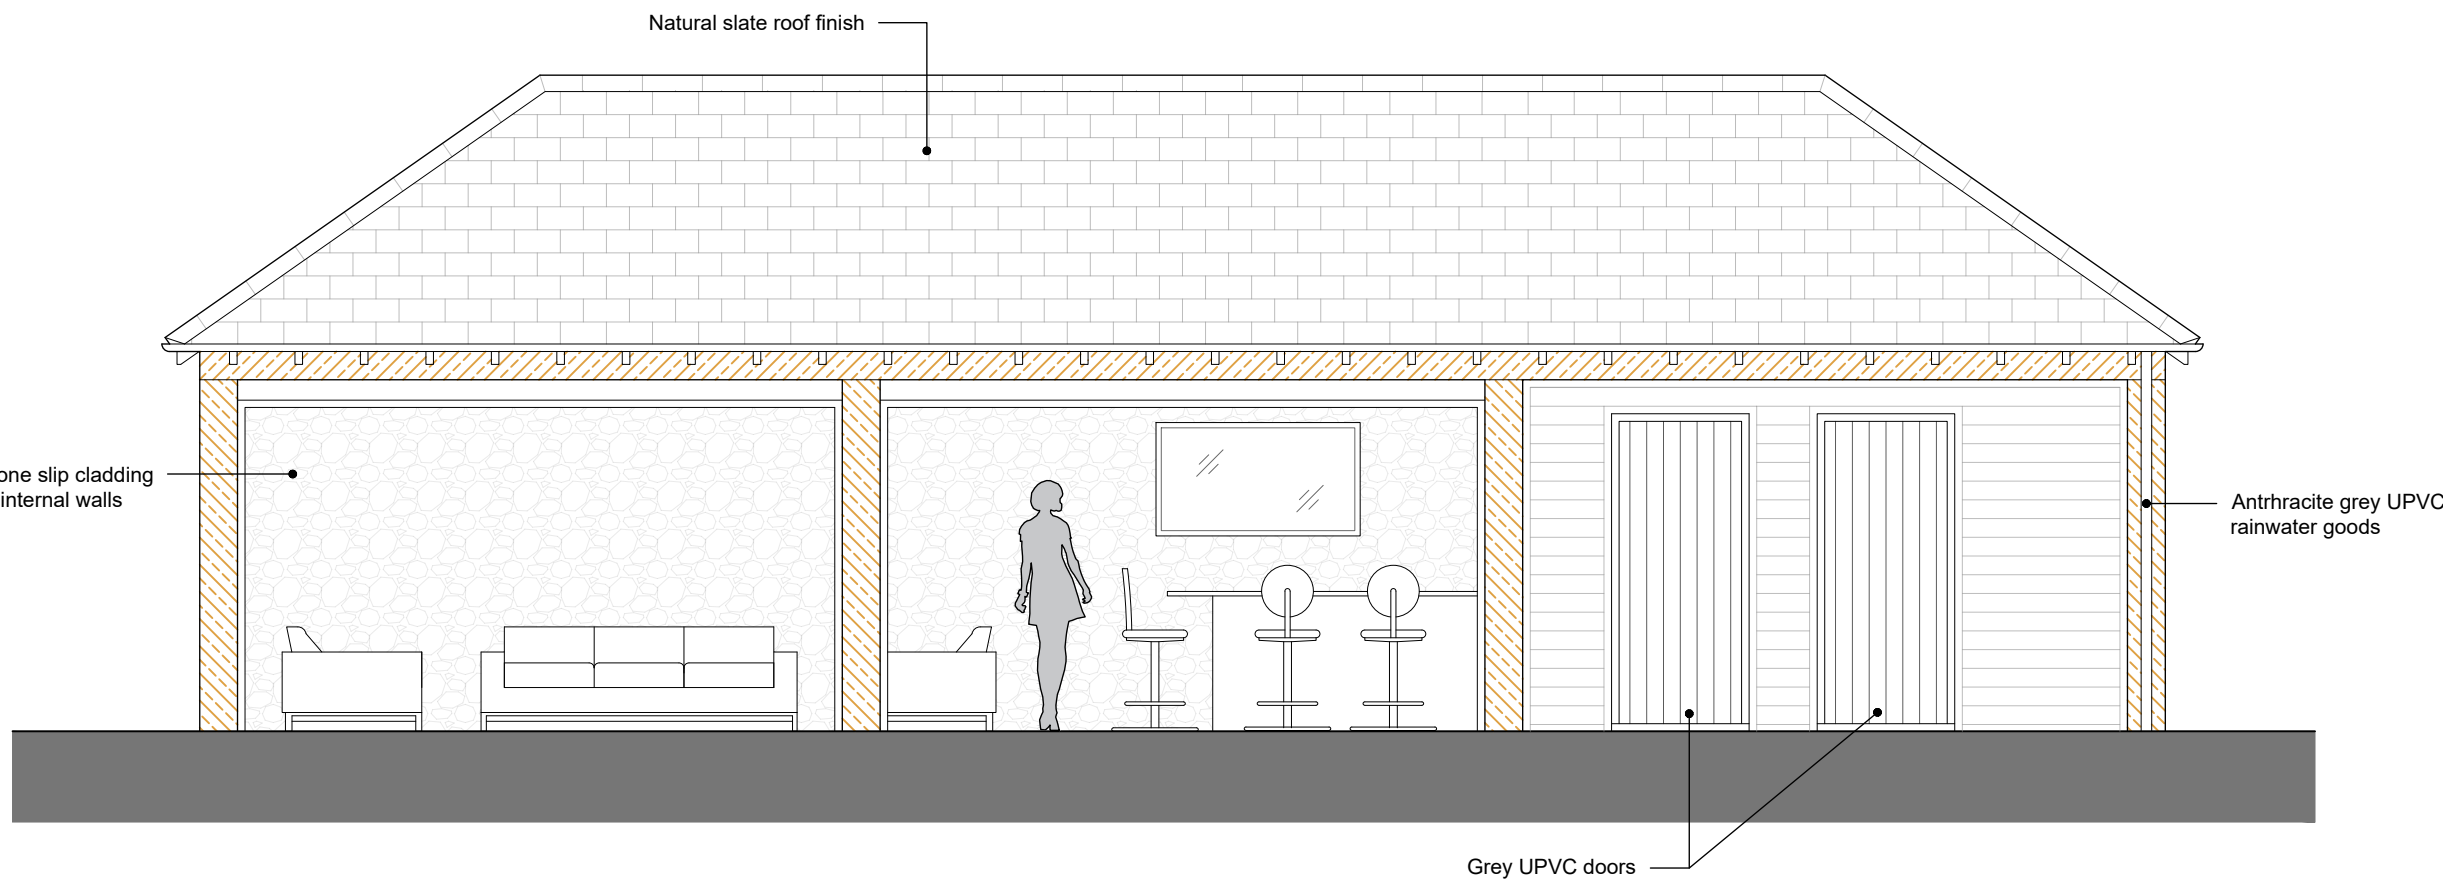


PROPOSED EAST ELEVATION
Scale 1:50

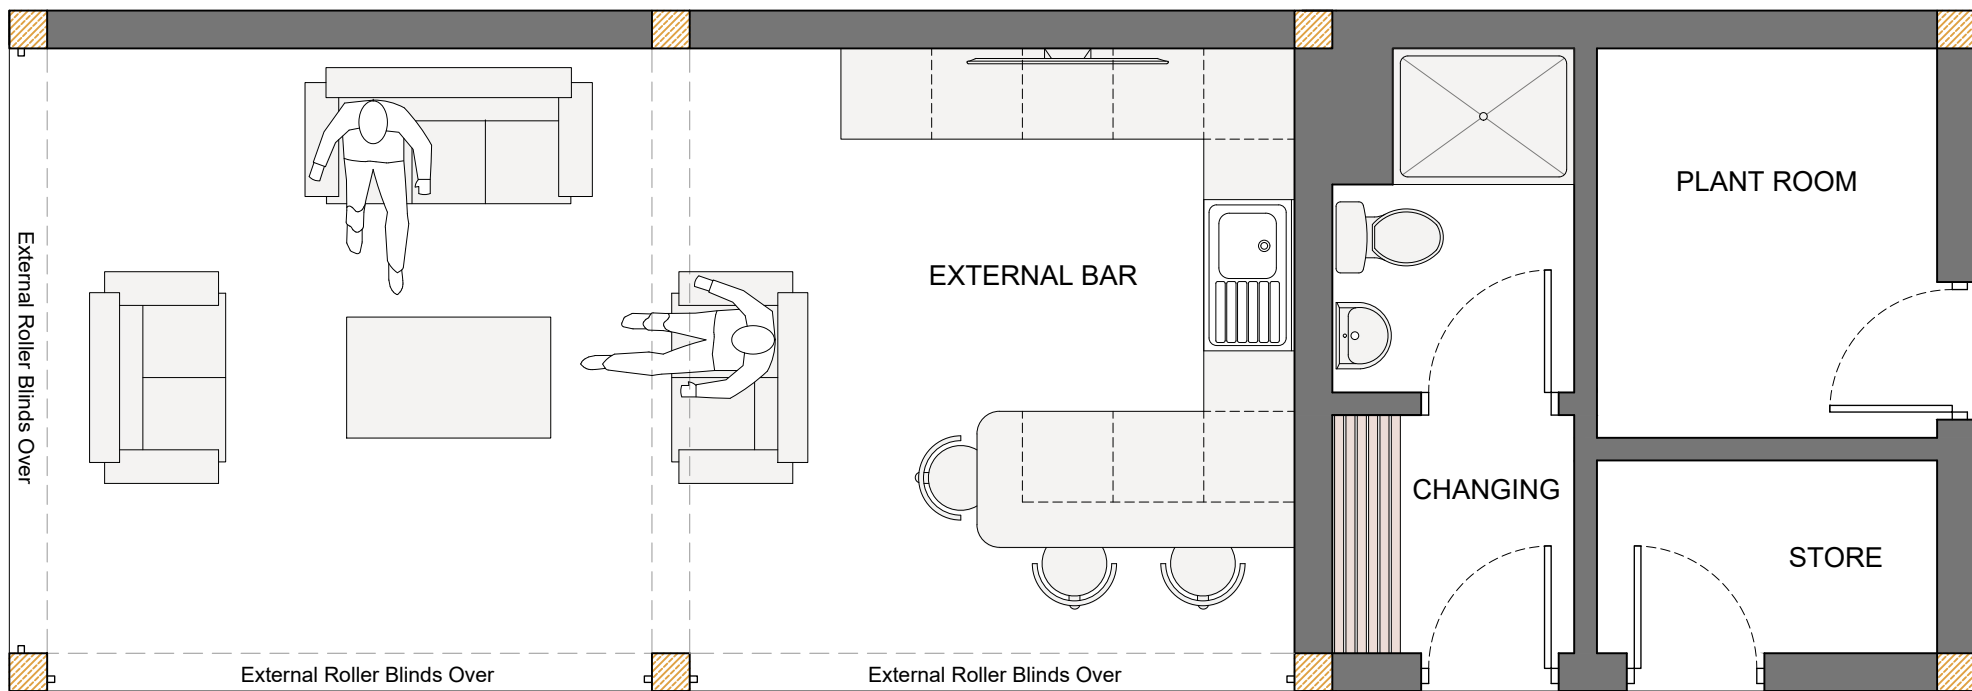


PROPOSED FLOOR PLAN
Scale 1:50

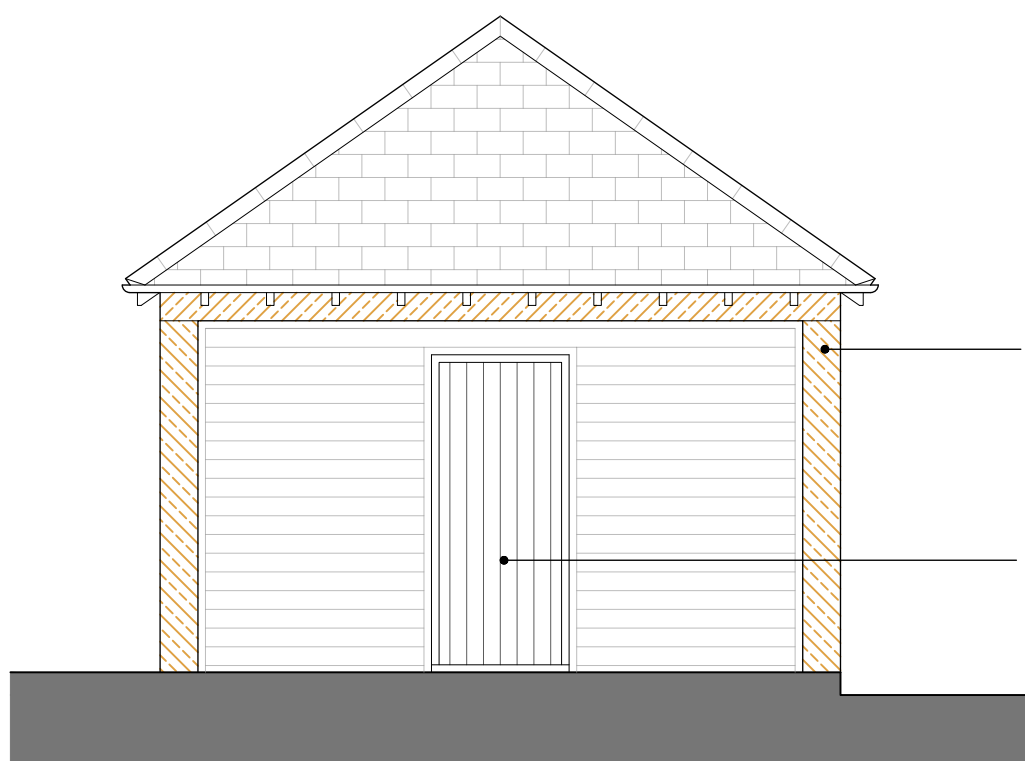


PROPOSED NORTH ELEVATION
Scale 1:50

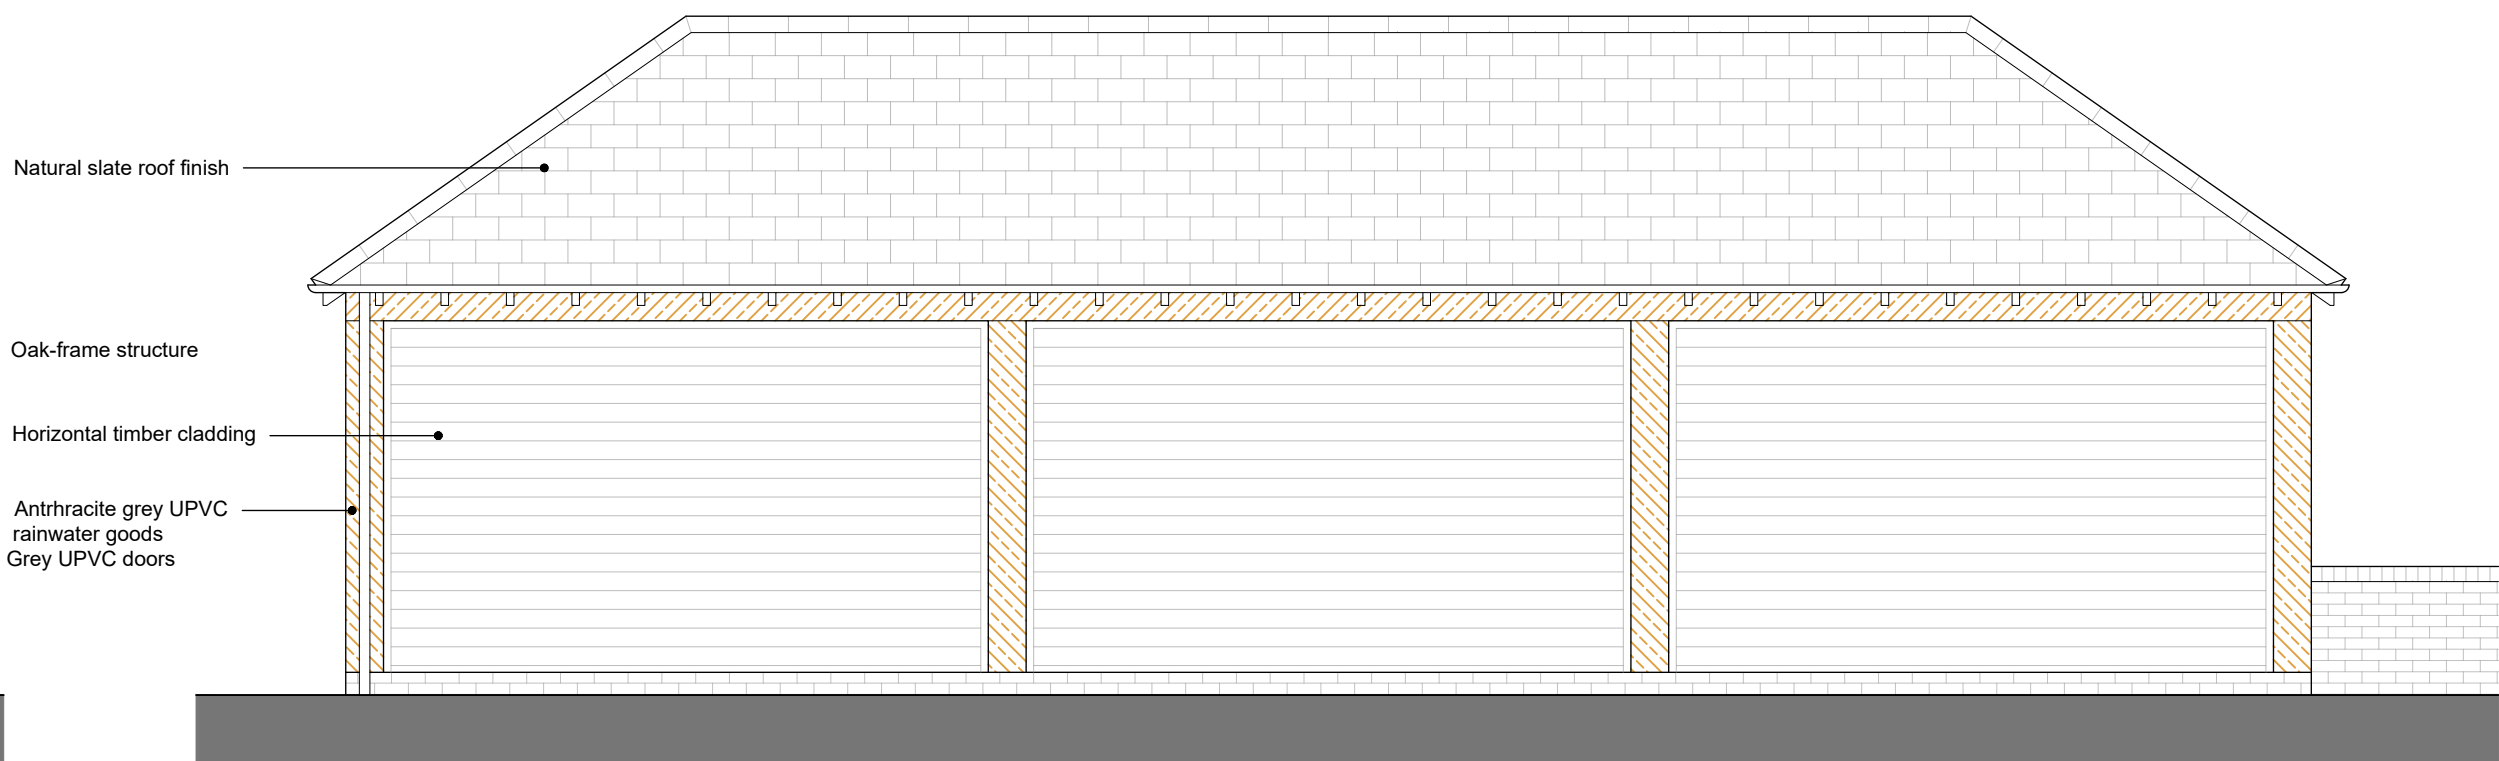

PROPOSED WEST ELEVATION
Scale 1:50

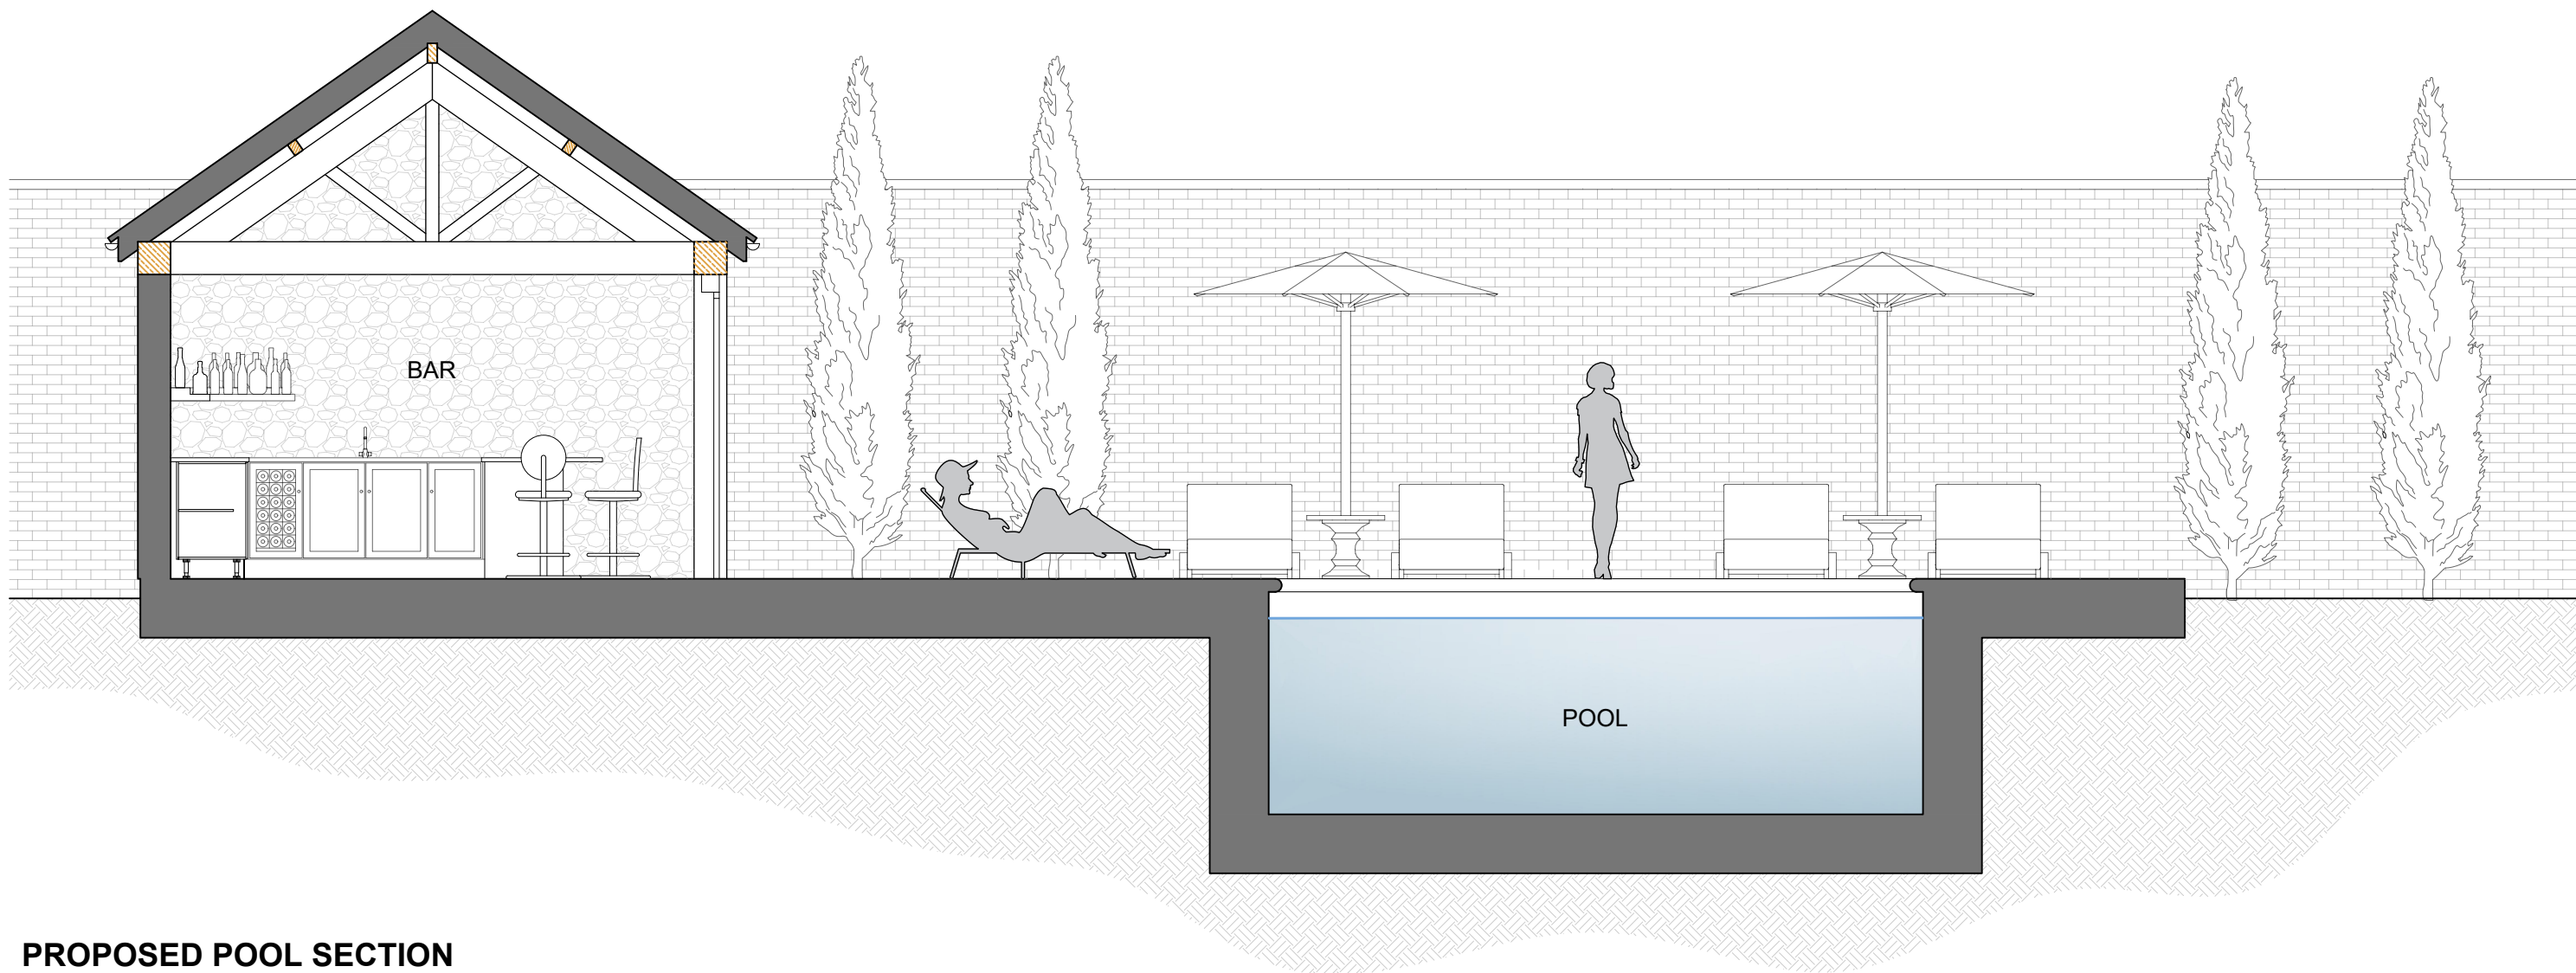

PROPOSED POOL SECTION
Scale 1:50

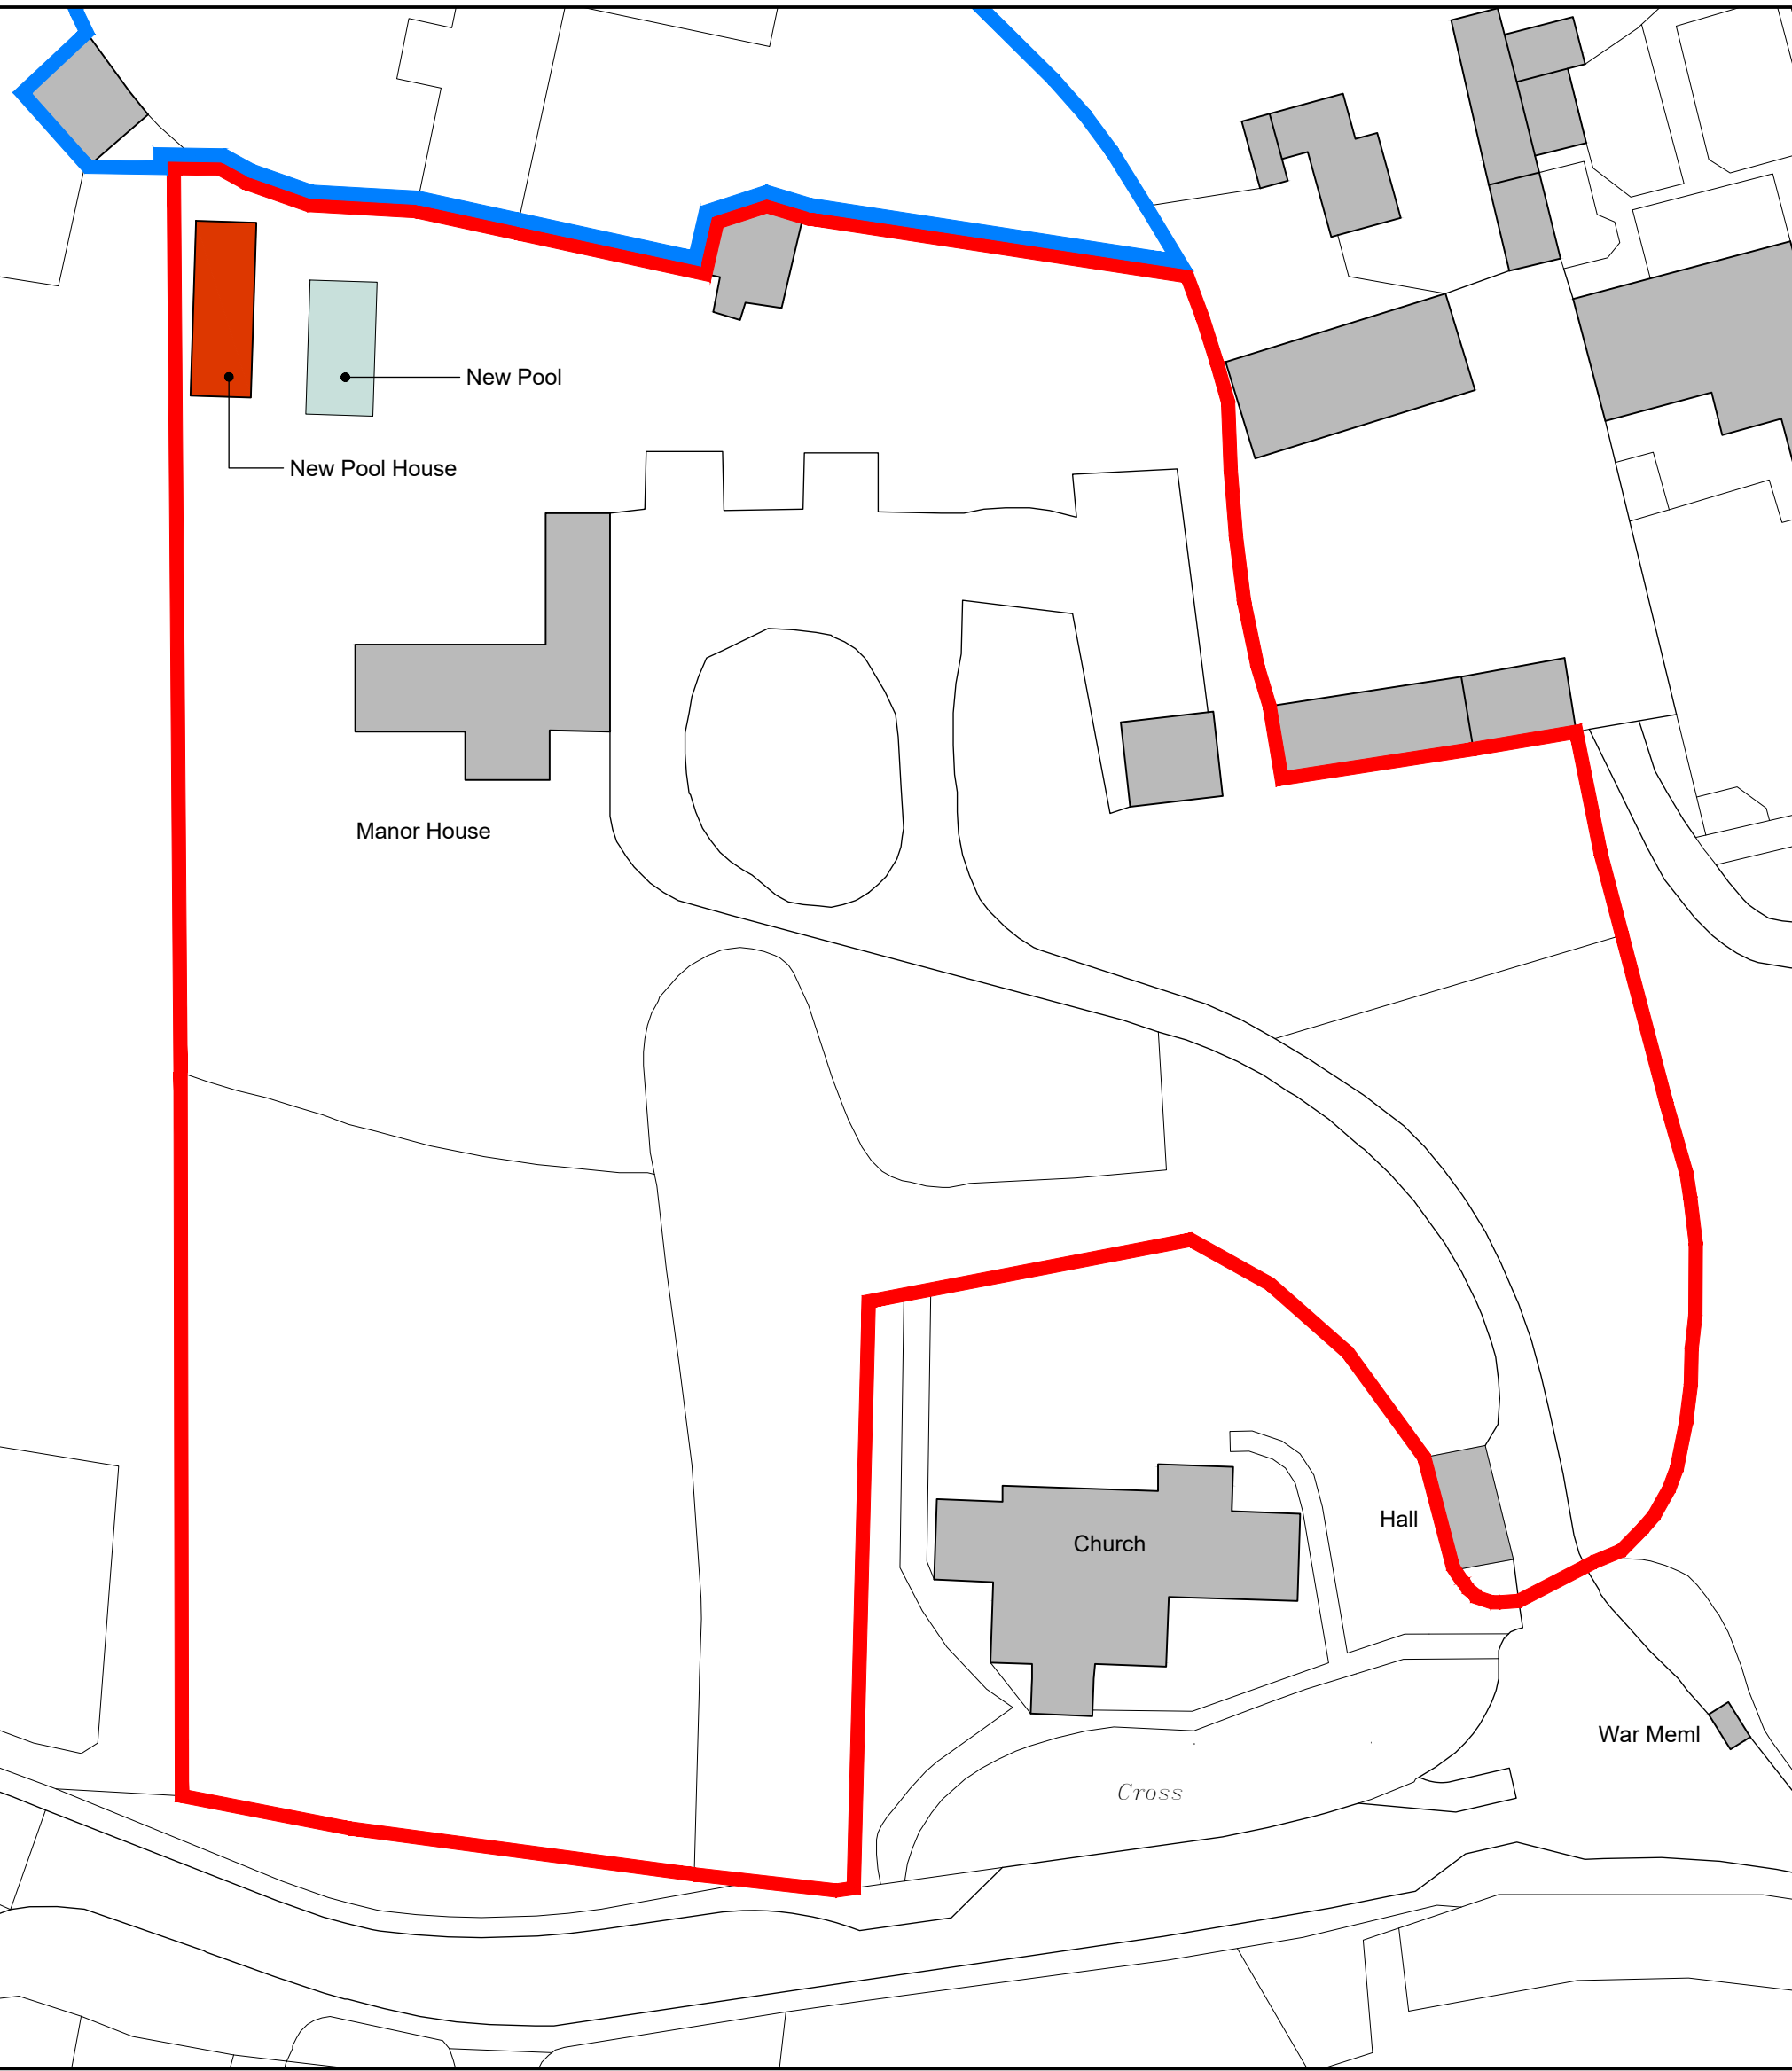

PROPOSED BLOCK PLAN
Scale 1:500



JOB TITLE: Proposed Swimming Pool, Associated Outbuildings and External Works, Manor House, Lydiard Millicent, Swindon, Wiltshire, SN5 3LS For Mr S. Trowbridge MBE	DRAWING NO: 1678 - Trowbridge - Proposed - 06				REV: -
	REVISION DESCRIPTIONS:				
DRAWING TITLE: Proposed Swimming Pool & Pool House - Proposed Plan, Elevation, Section and Block Plan	SCALE: As Shown	DATE: Feb 26	DRAWN BY: BJ	PAPER SIZE: A1	JOB NO: 1678



Ground Floor
6 Pelhams Court
Marlborough
Wiltshire SN8 2AG

T. 01672 518 278
E. info@tuttlearchserv.co.uk
F facebook.com/tuttlearchserv
W. tuttlearchserv.co.uk