

Client

Mrs S Jones

Project

**13 Whitehall Lane
Royal Wootton Bassett
Wiltshire
SN4 7SB**

Drawing Title

Existing-Proposed

Drawing No.

25/3405/01 Rev A

Date

February 2026

Drawn by

MM

Scale


1:100 @ A2

Checked by

RGN


27b High Street
Highworth
Swindon
SN6 7AG

01793 762368
07798 864291

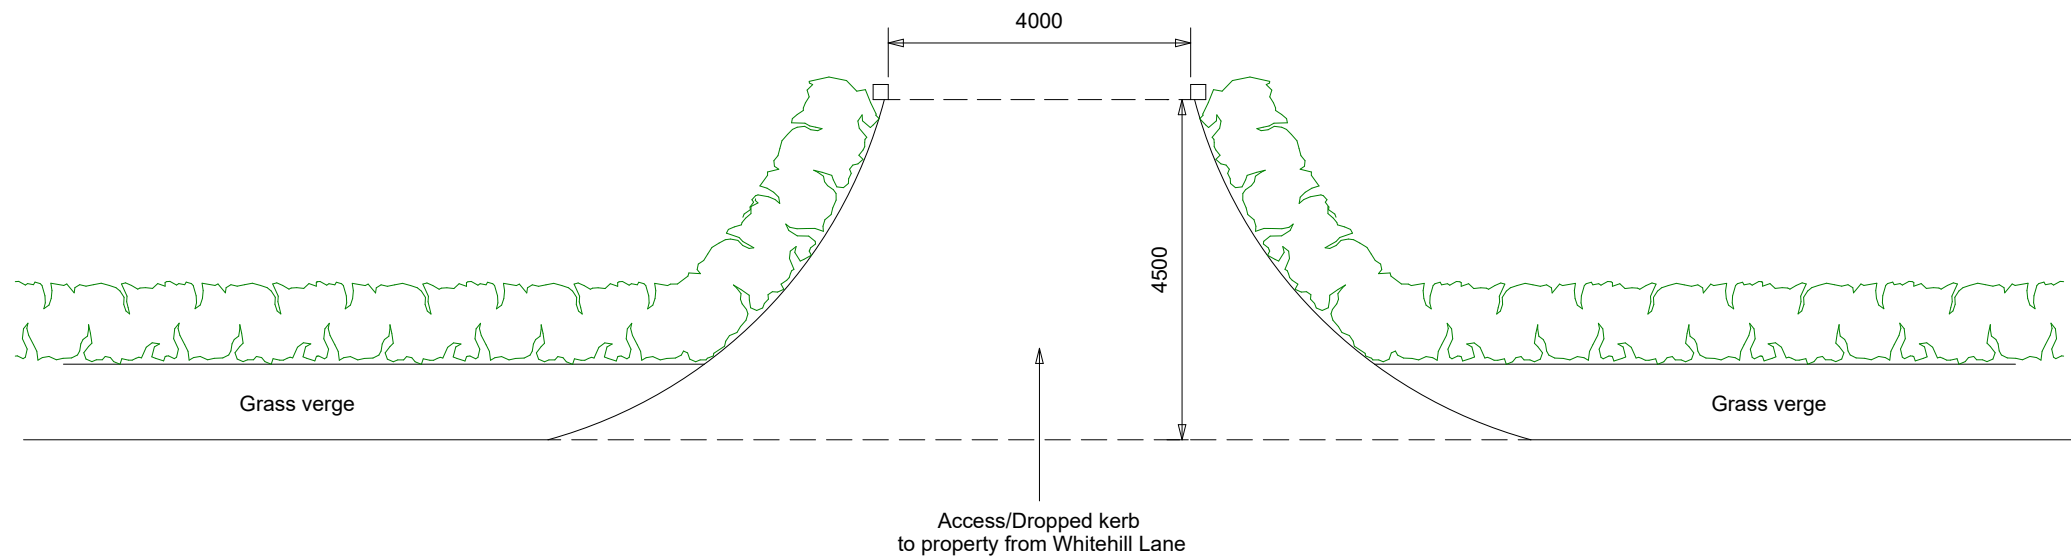

WHITEHILL LANE

Existing Plan

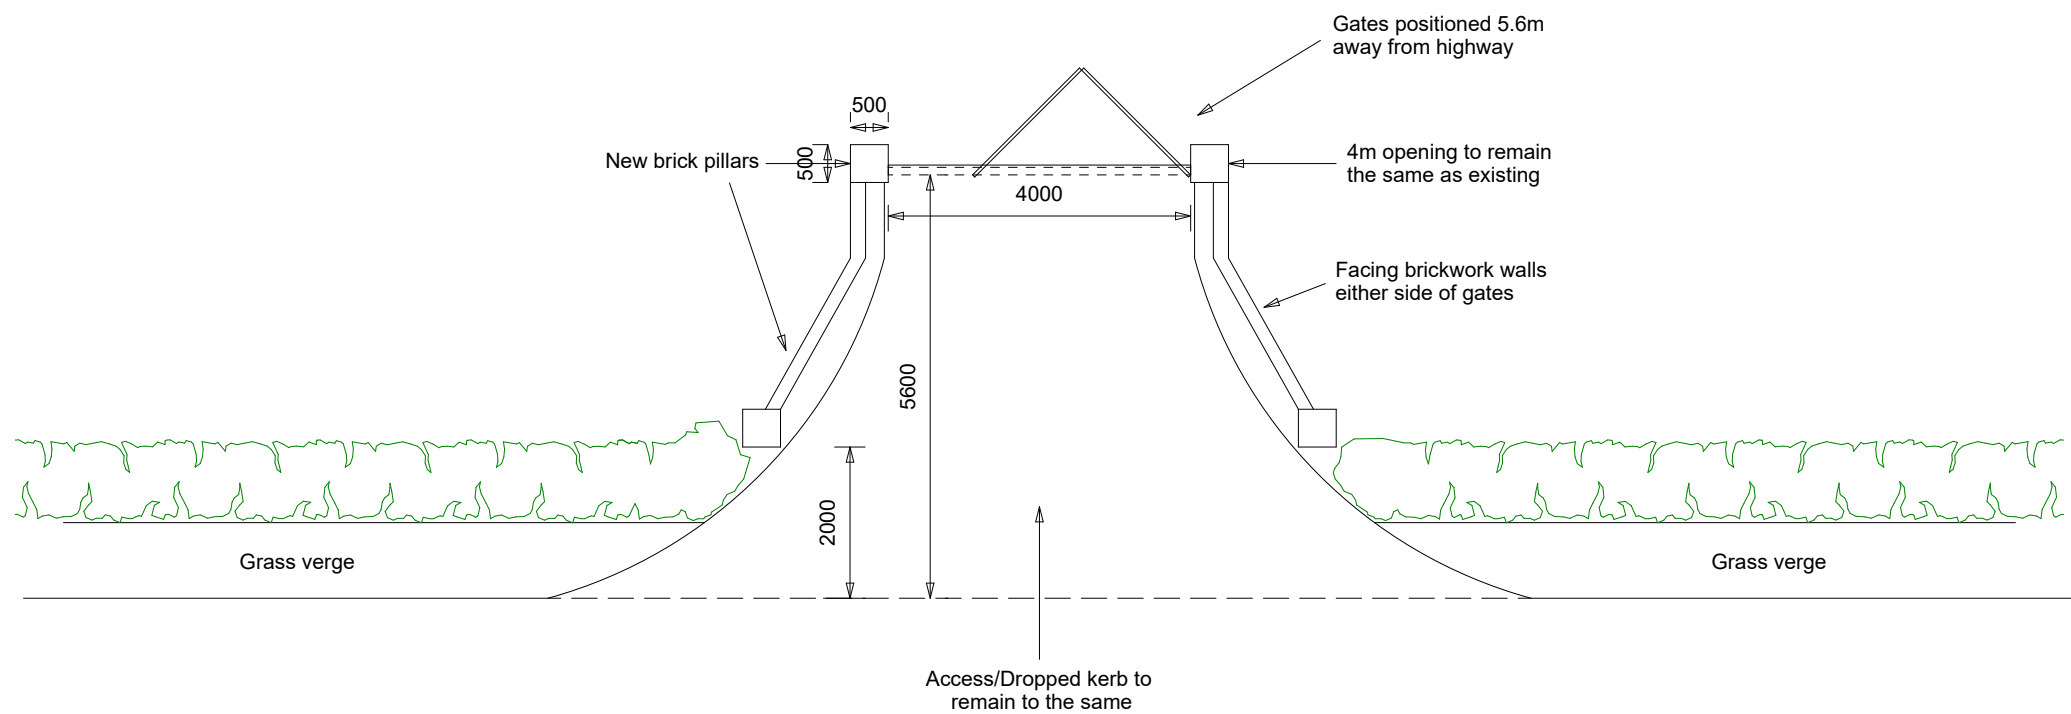


WHITEHILL LANE

Proposed Plan



Aluminium gate (example)

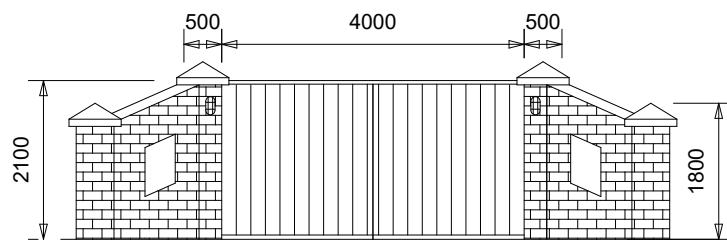

Proposed Front Elevation (to scale)

