
 


GROUND FLOOR PLAN

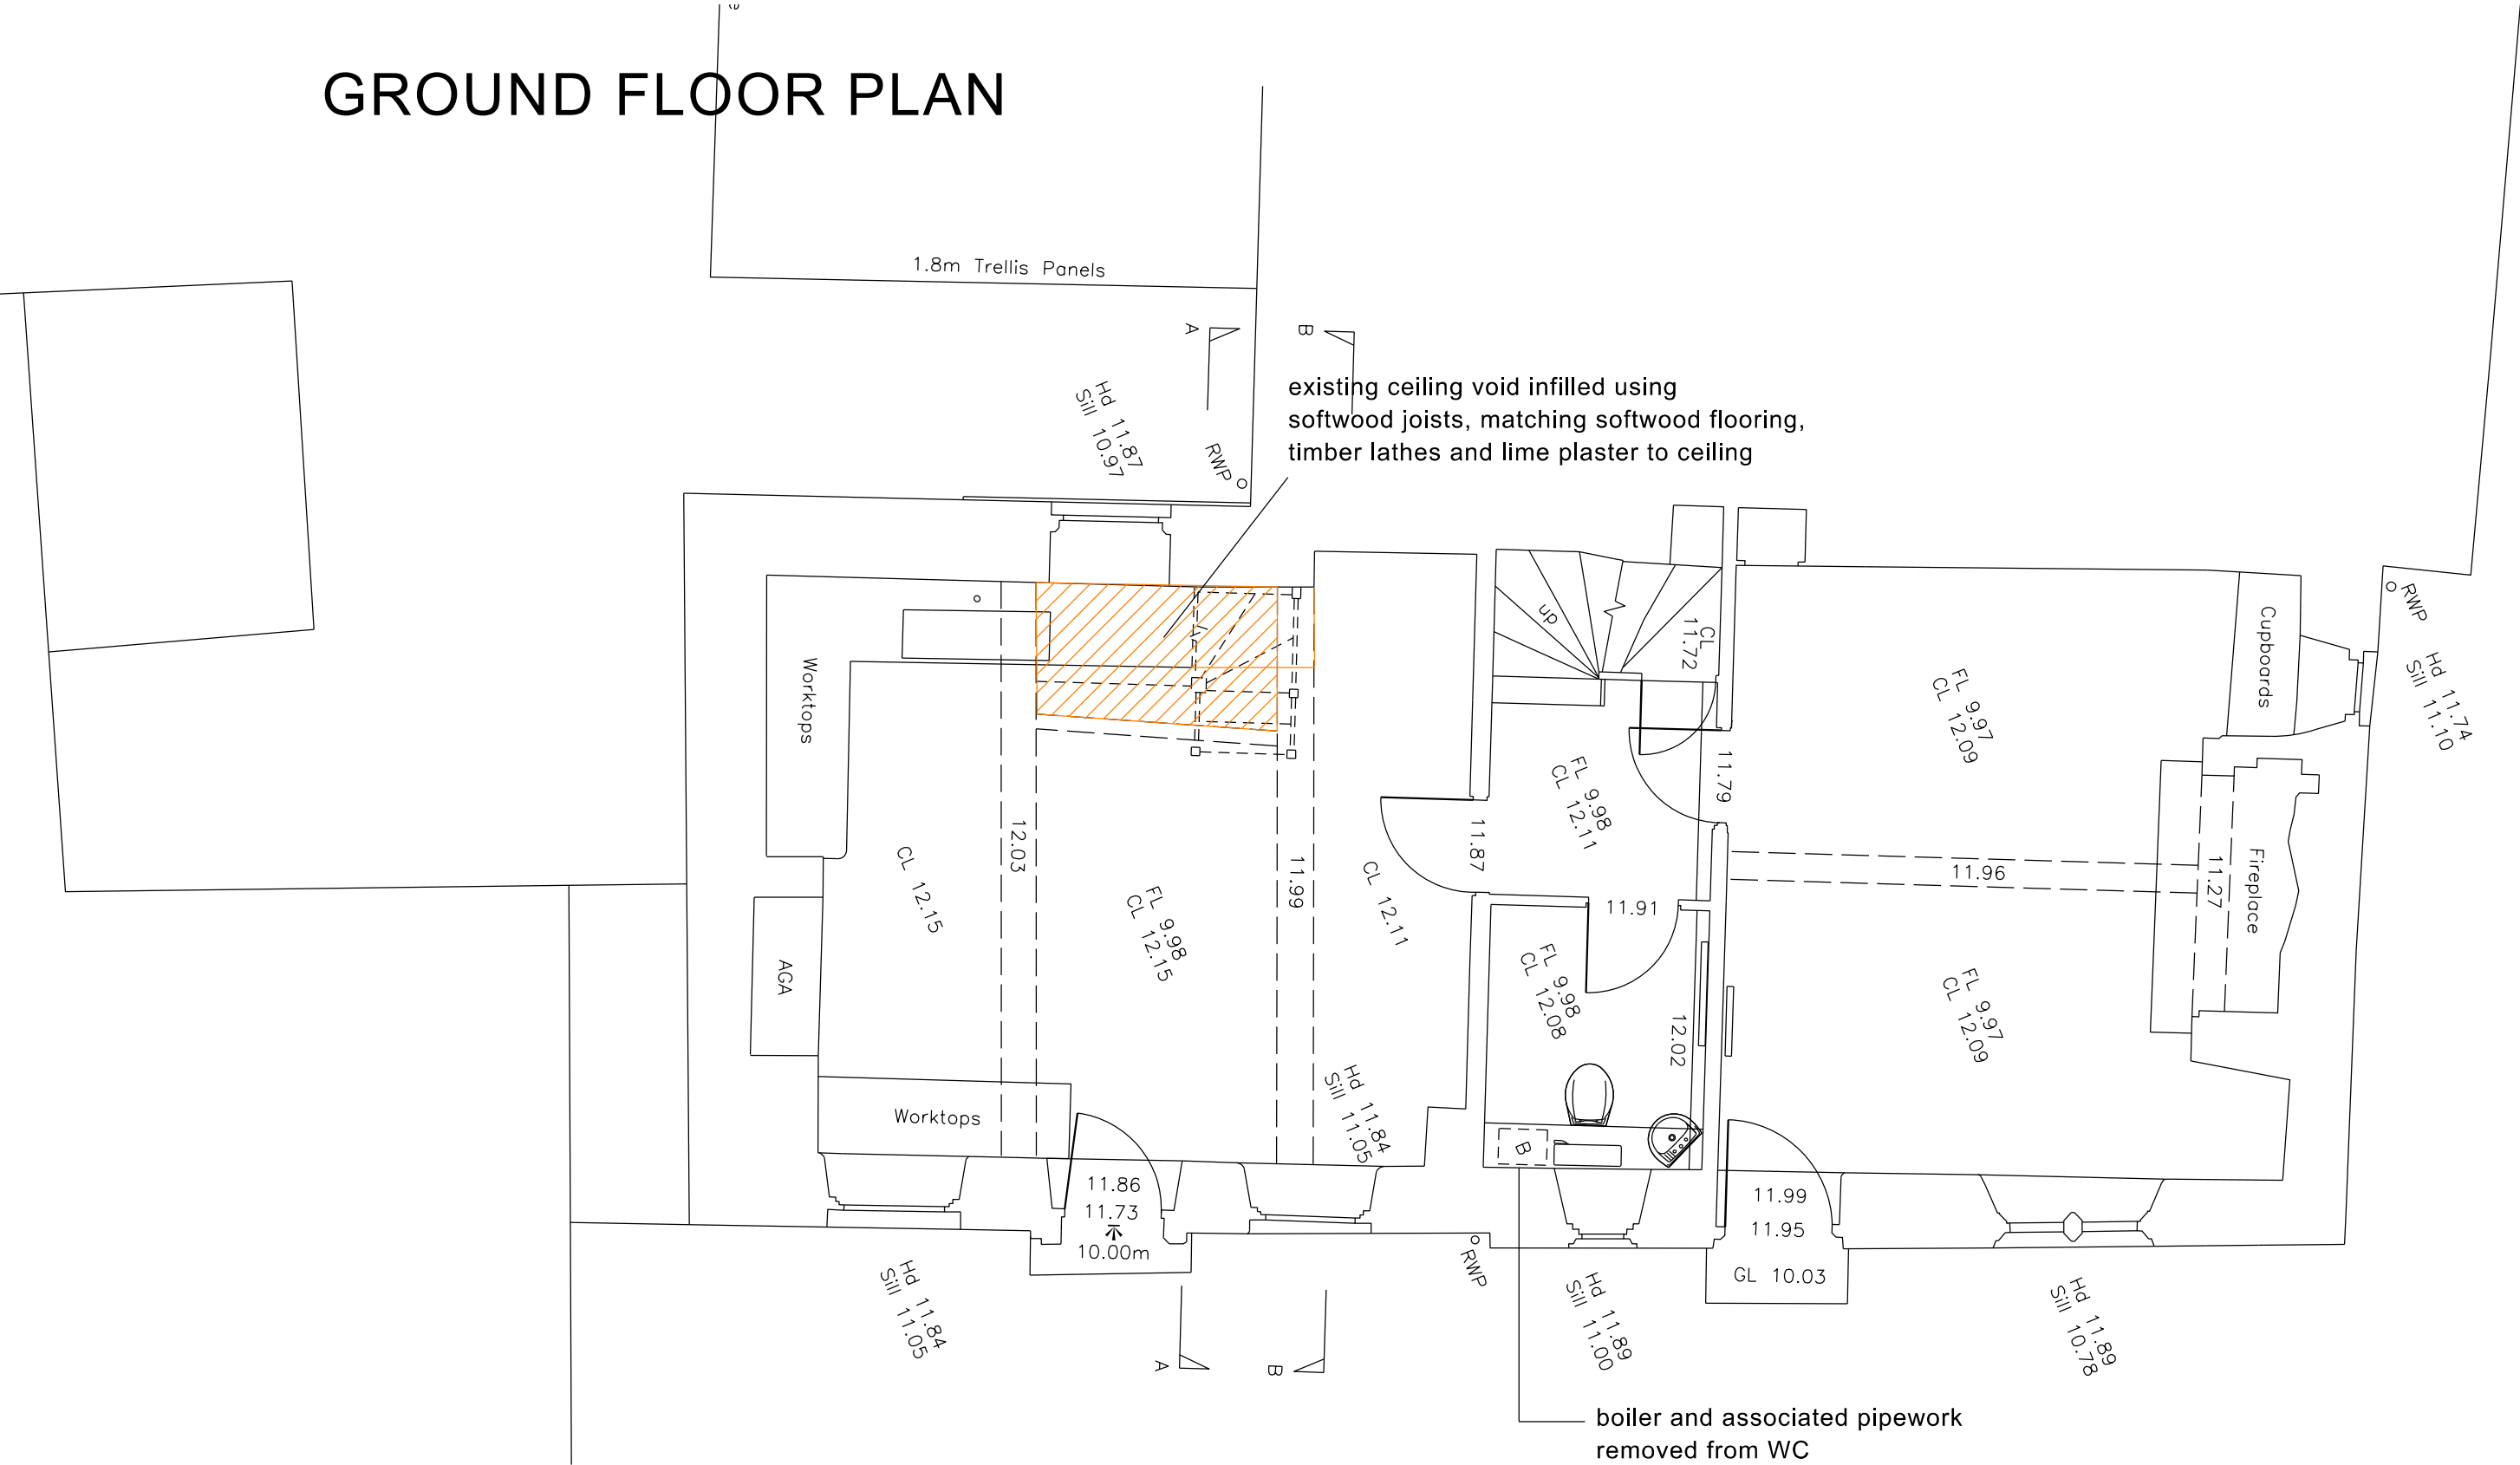

NICK MATTHEWS Surveying Ltd
Dysart House Church Lane Worton Deizes SN10 5SH
07769 704733 hello@nickmatthewssurveying.co.uk
www.nickmatthewssurveying.co.uk

Chartered Building Surveyor

Rev

Date

Details

2 - 3 BENCES LANE CORSHAM SN13 0DD

Proposed works for Zoe England

Proposed Ground Floor Plan

date Feb 2026 scale 1:50 drawn NM checked NM status planning

2601

P/01

• ©