
 


PROPOSED SOUTH REAR ELEVATION

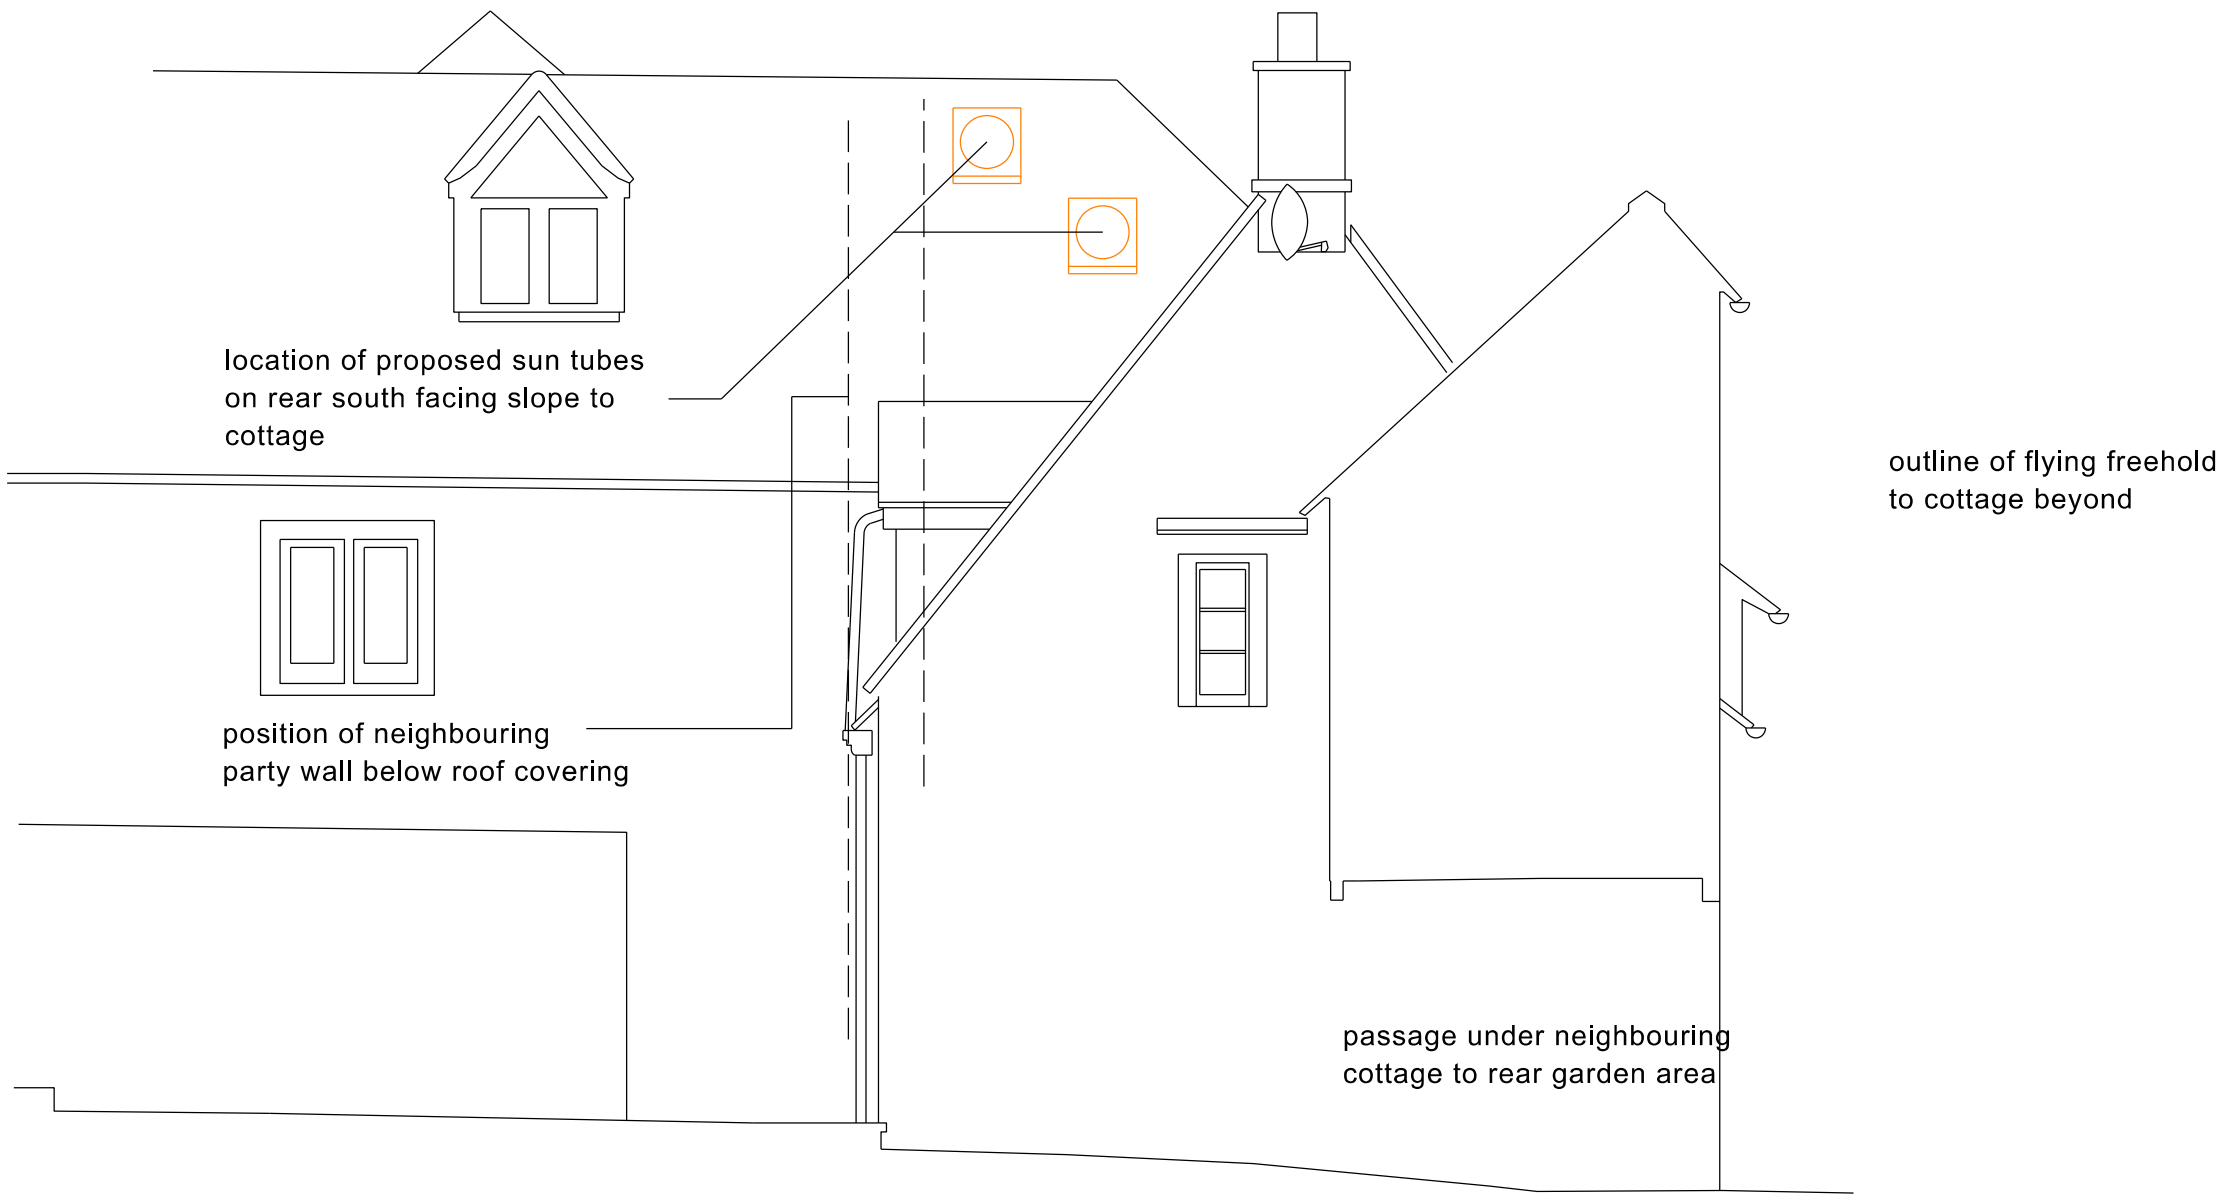

NICK MATTHEWS Surveying Ltd		Chartered Building Surveyor
Dysart House Church Lane Worton Devizes SN10 5SH 07769 704733 hello@nickmatthewssurveying.co.uk www.nickmatthewssurveying.co.uk		
Rev Date Details		
2 - 3 BENCES LANE CORSHAM SN13 0DD		2601 P/12 • ©
Proposed works for Zoe England		
Proposed South Rear Elevation		
date Feb 2026 scale 1:50 drawn NM checked NM status planning		