

FIRST FLOOR PLAN



proposed new opening between cottages
to allow the removal of second modern
stairs
new studwork partition to sub-divide existing
bedroom
small low level tie 'interrupted' with tensile stress
transferred through posts to existing floor beam
and truss

newdoor to bedroom from matching
second hand timbers complete with
ledges, cut nails, and hand crafted
strap hinges and suffolk latch

boiler to be relocated into new cupboard
constructed under sloping ceiling all
finished as existing cupboard within
adjacent room using painted panelled
doors

2no. sun tubes extended up through ceiling
into void and out through tiled roof

/ additional Conservation rooflight
to Bathroom within inner unseen slope

 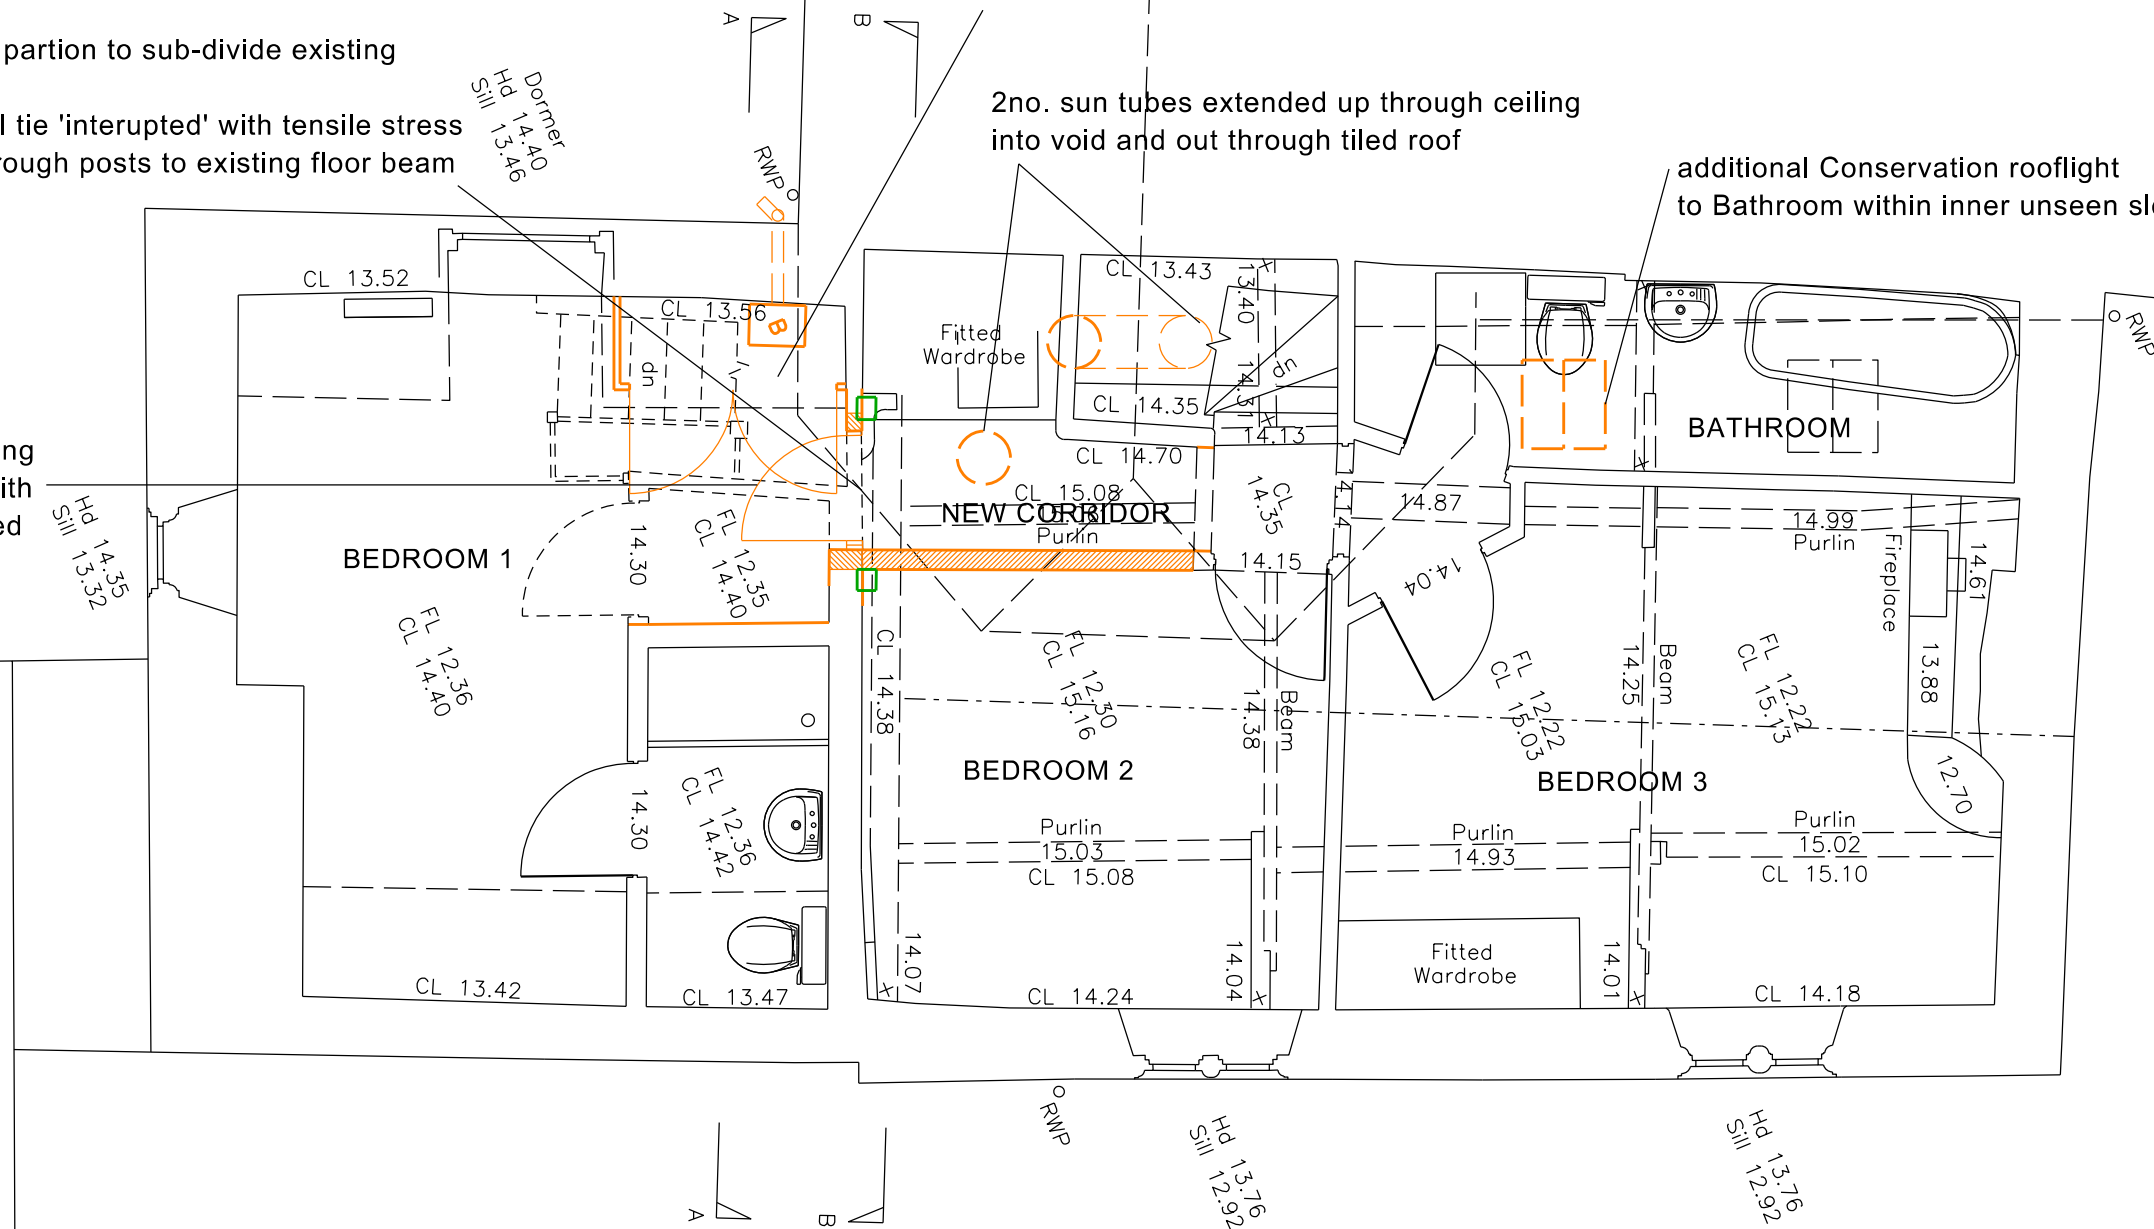

NICK MATTHEWS Surveying Ltd

Chartered Building Surveyor

Dysart House Church Lane Worton Devizes SN10 5SH
07769 704733 hello@nickmatthewssurveying.co.uk
www.nickmatthewssurveying.co.uk



2 - 3 BENCES LANE CORSHAM SN13 0DD

Proposed works for Zoe England

Proposed First Floor Plan

```

date Feb 2026  scale 1:50      drawn NM checked NM status planning

```

2601
P/02

©