



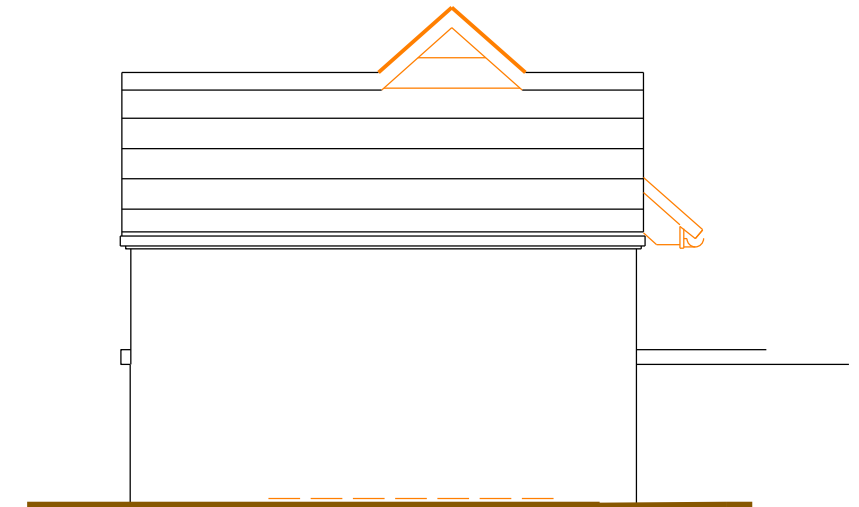


GARDEN ELEVATION

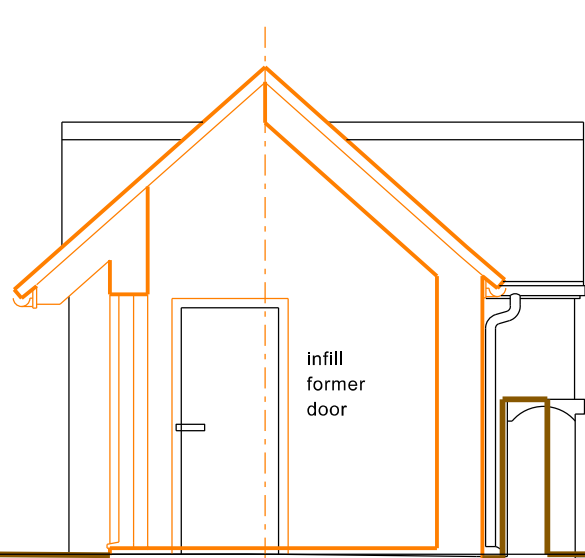


END ELEVATION




SECTION TO SMALLER
OUTBUILDING

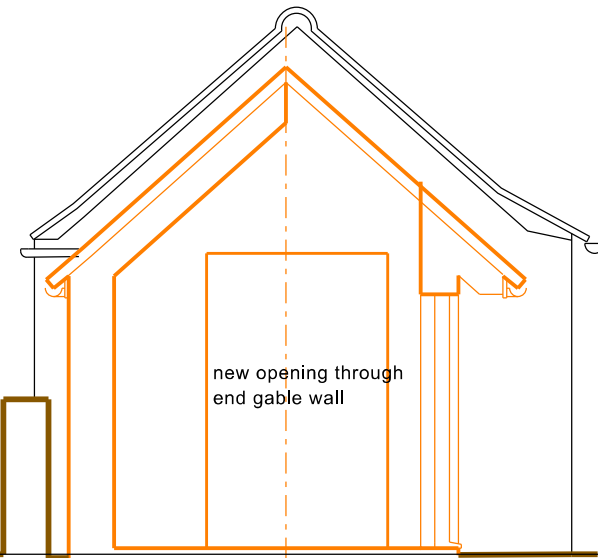


SECTION TO GARDEN ROOM

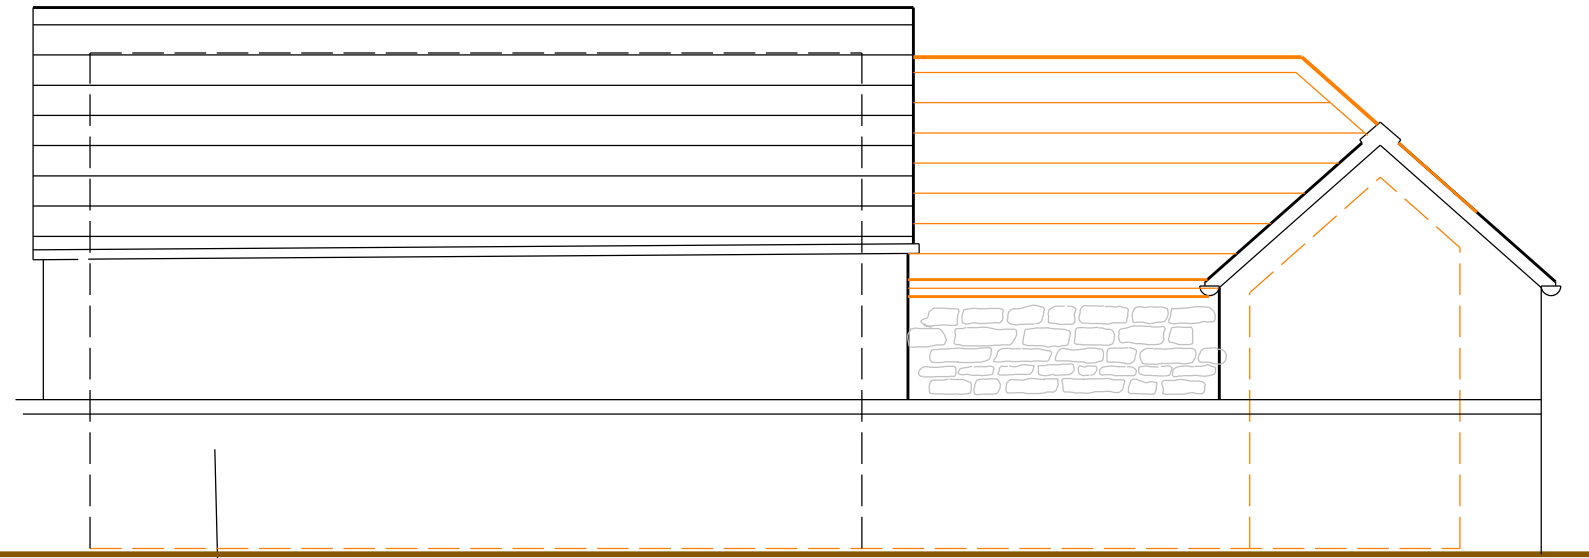

REAR ELEVATION

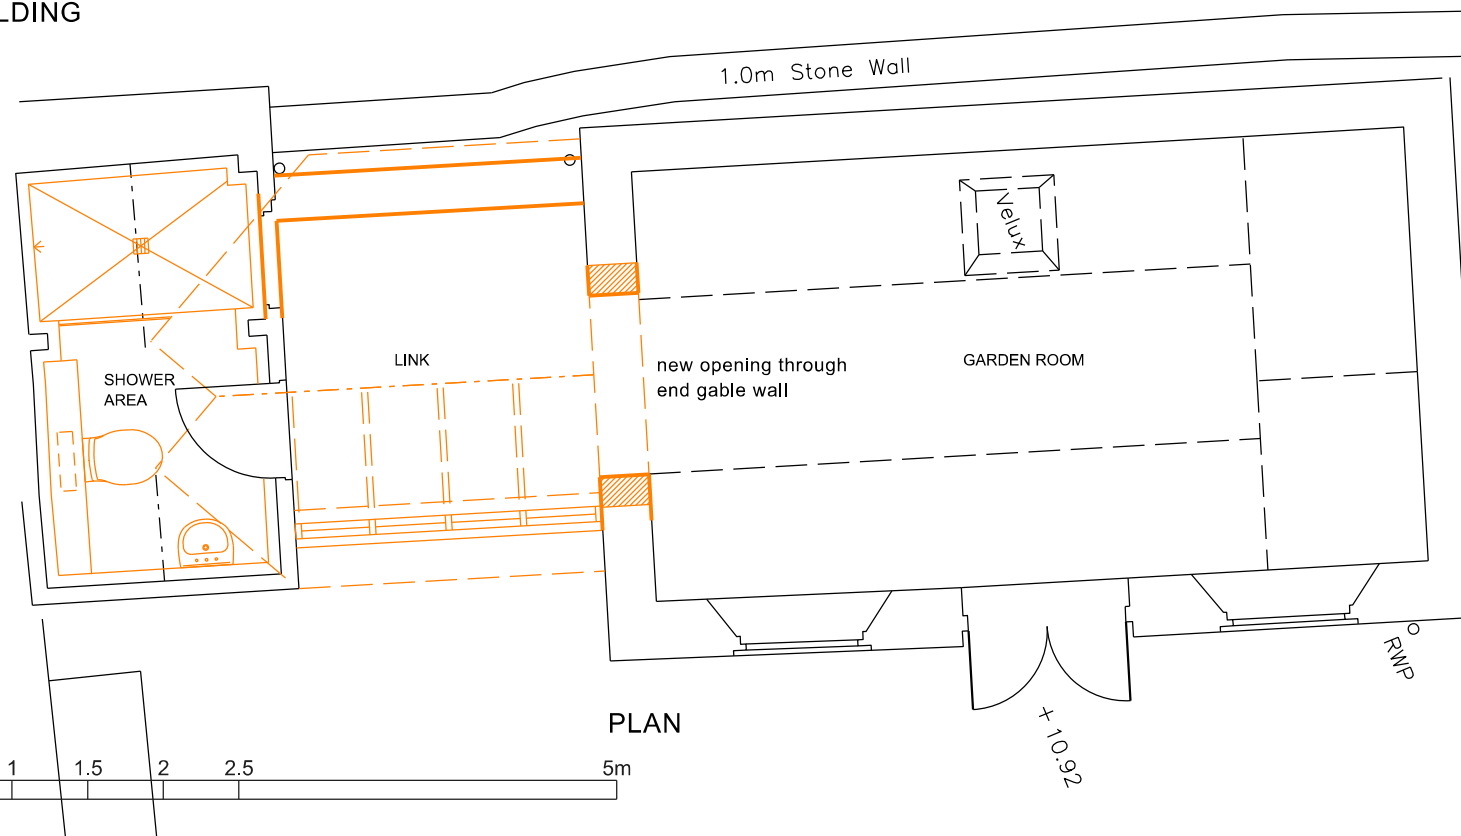

PLAN

 

NICK MATTHEWS Surveying Ltd Chartered Building Surveyor
 Dysart House Church Lane Worton Devizes SN10 5SH
 07769 704733 hello@nickmatthewssurveying.co.uk
 www.nickmatthewssurveying.co.uk

2 - 3 BENCES LANE CORSHAM SN13 0DD
 Proposed works for Zoe England
 Proposed extension and alterations to Outbuildings
 date Feb 2026 scale 1:50 drawn NM checked NM status planning

2601
P/31