



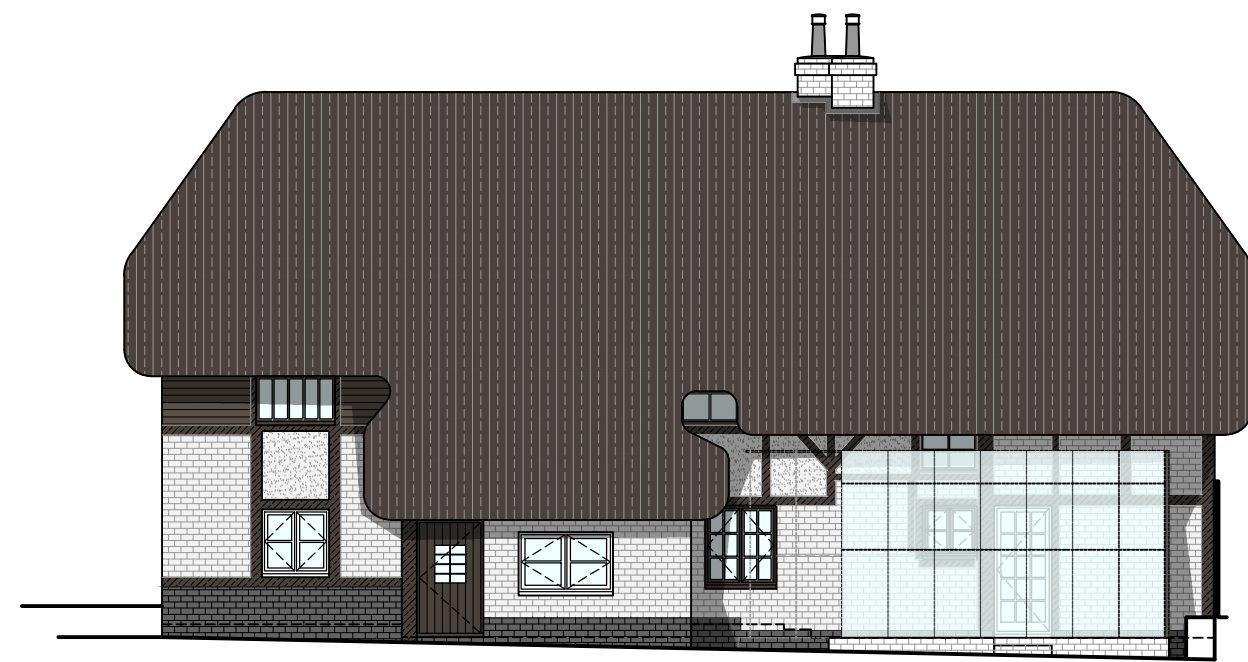


Existing Rear Elevation
Scale 1:100

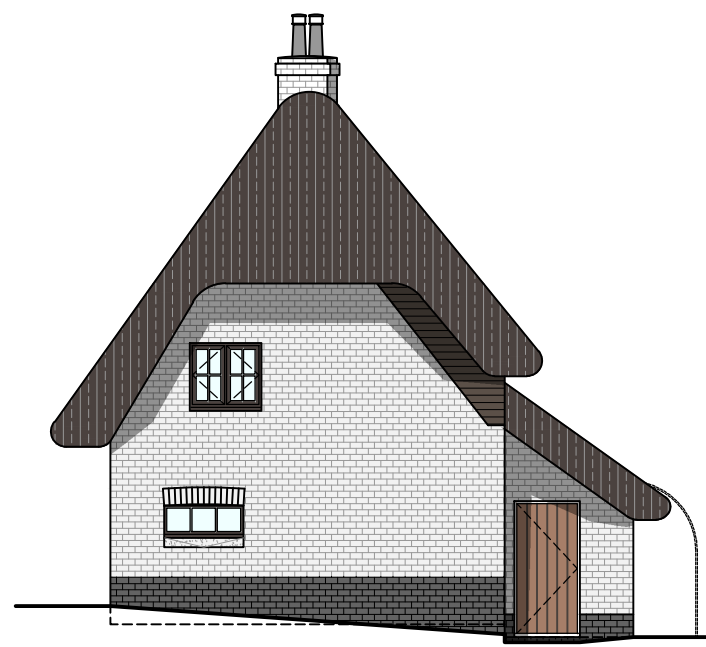


Existing Side Elevation
Scale 1:100




Existing Side Elevation
Scale 1:100

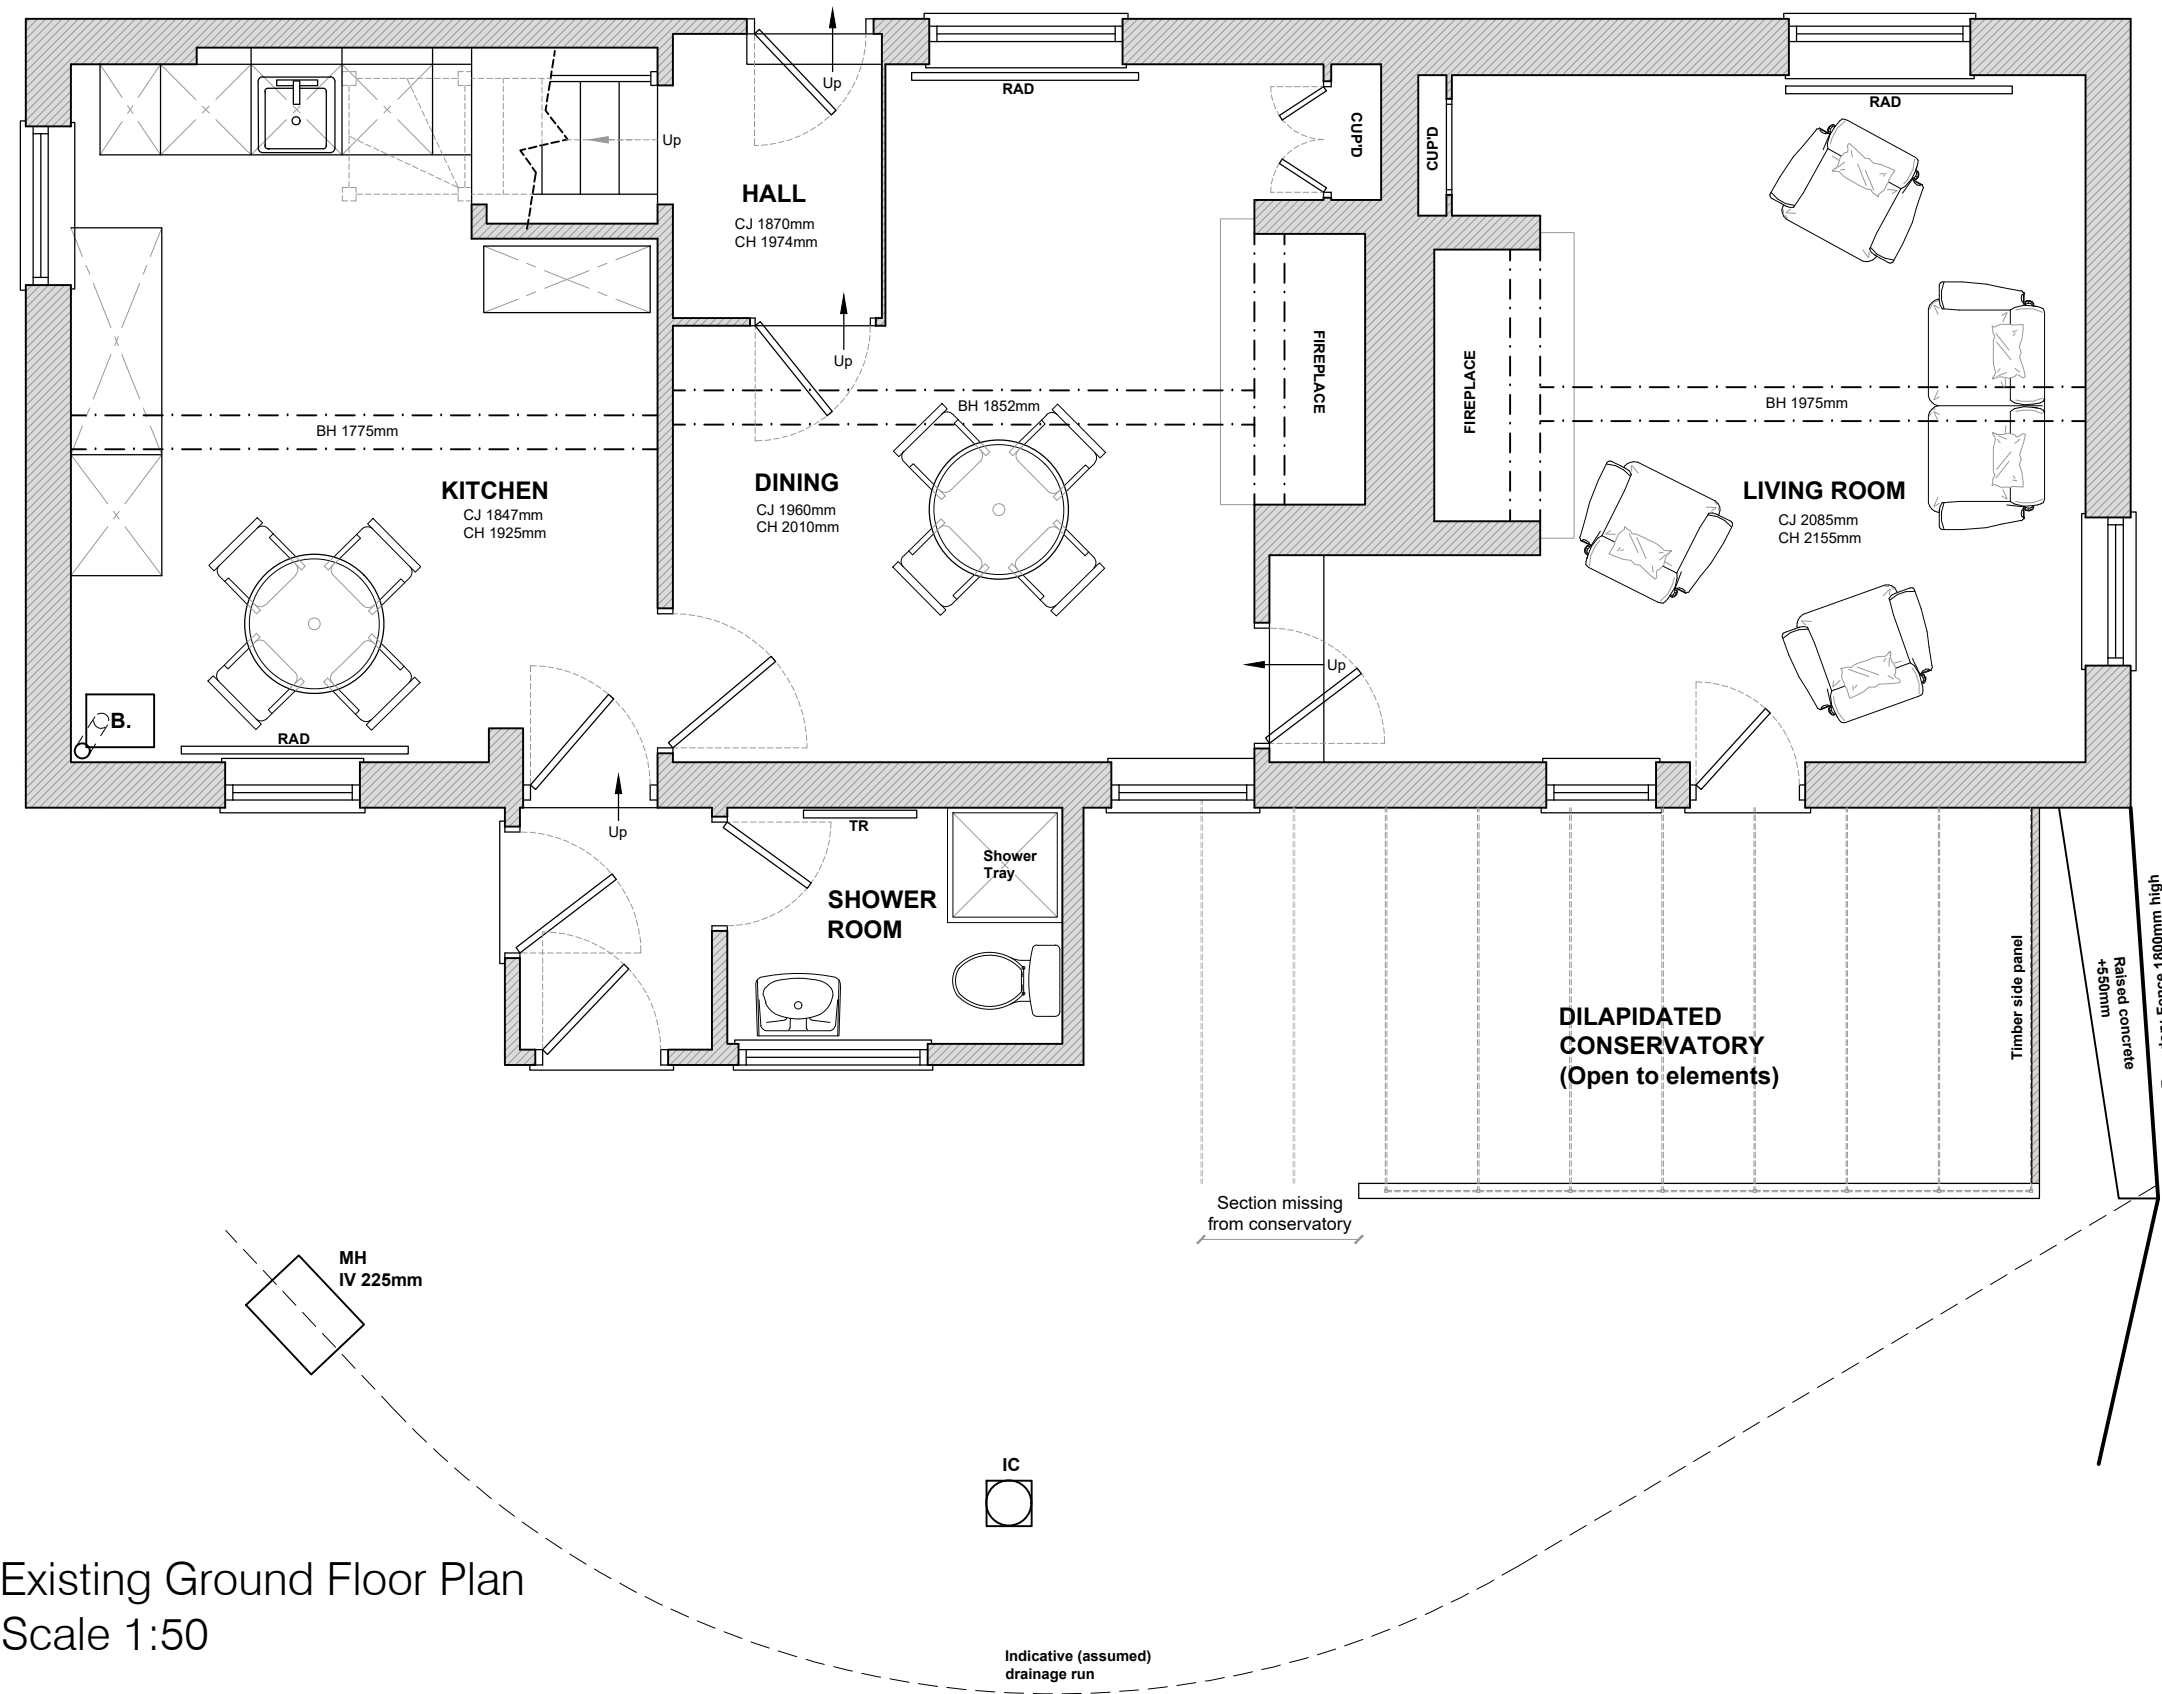

Existing Ground Floor Plan
Scale 1:50

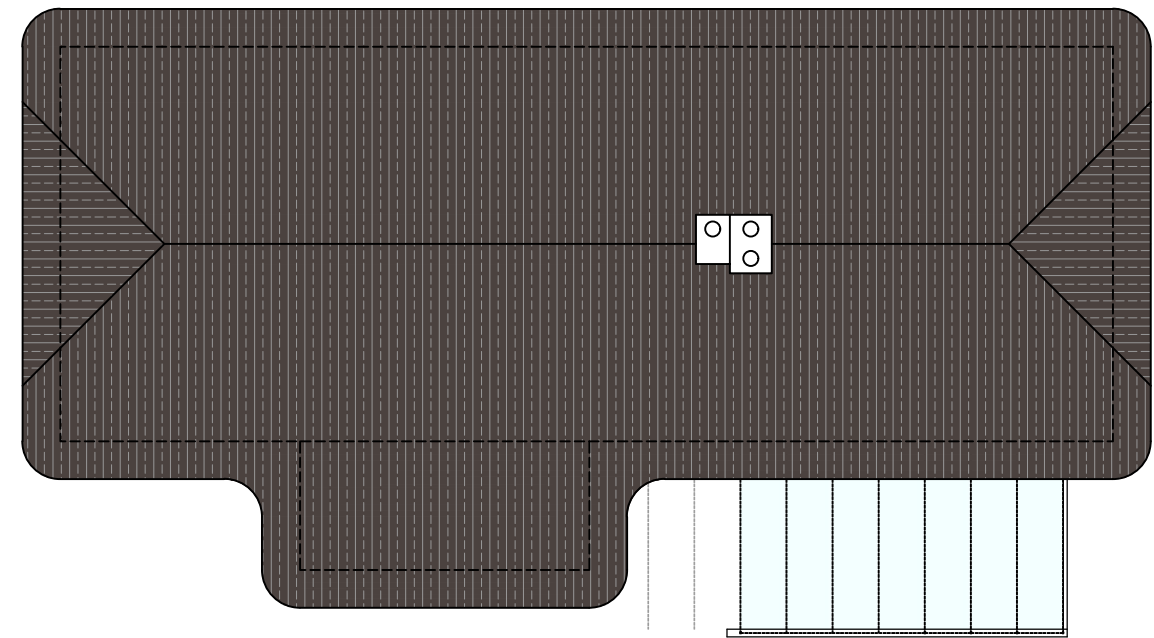


Existing Roof Plan
Scale 1:100

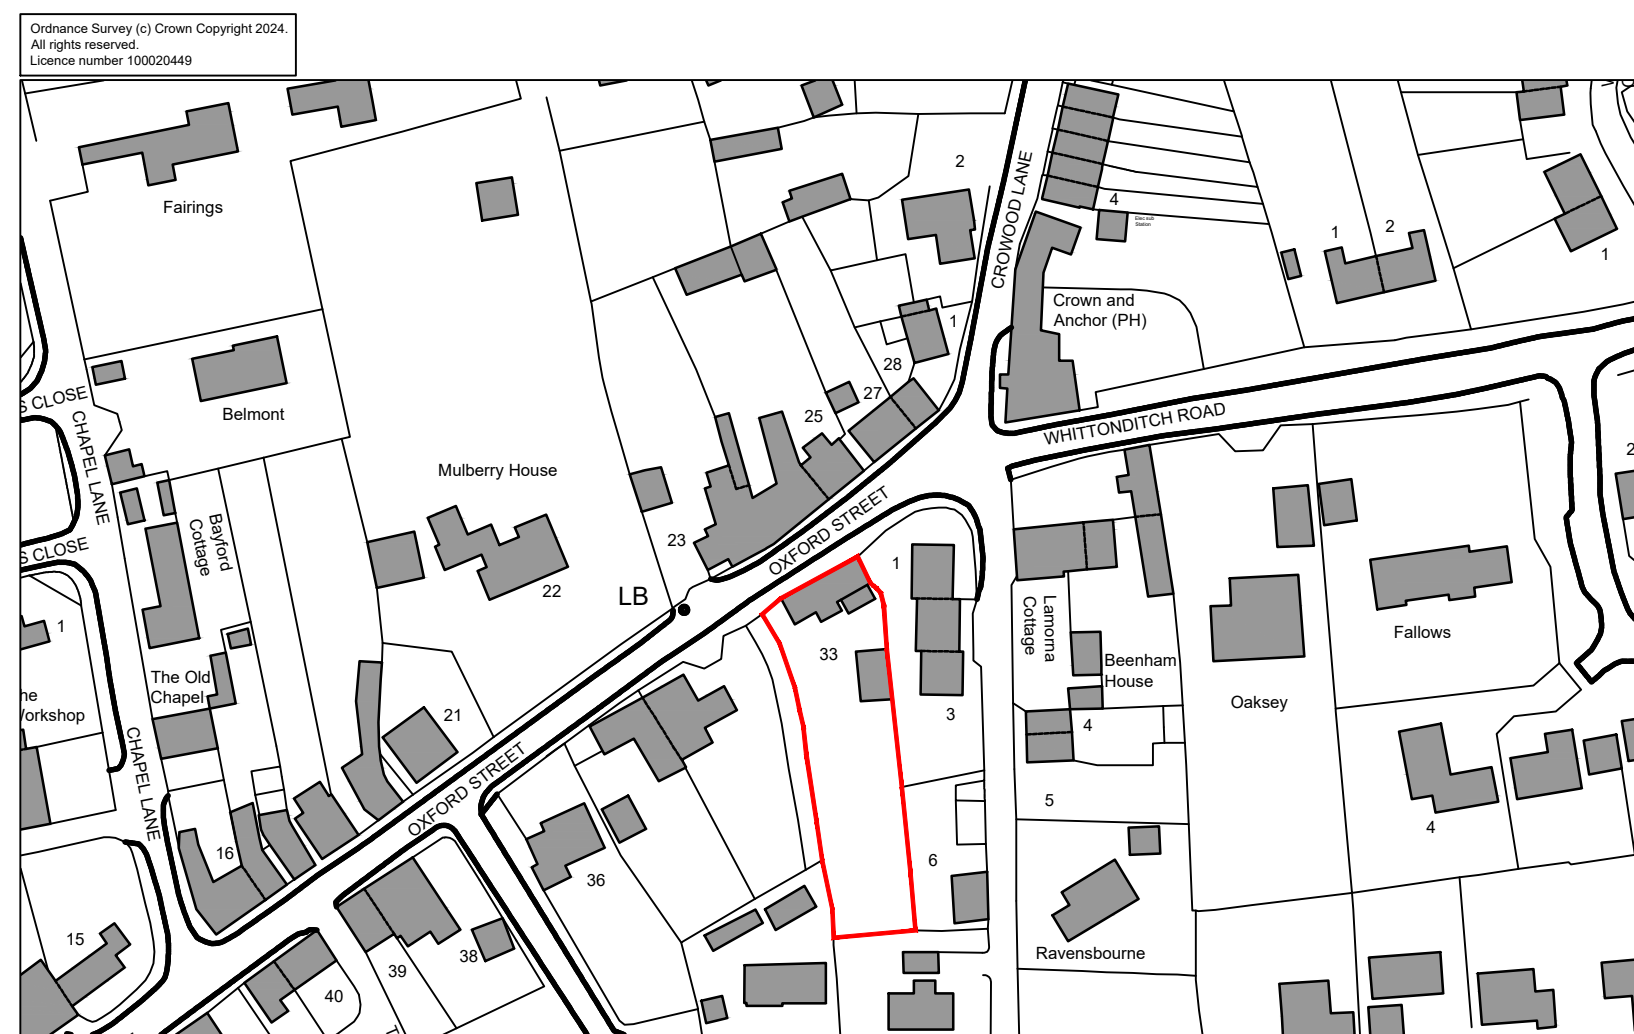

Existing Location Plan
Scale 1:1250



Existing Block Plan
Scale 1:500

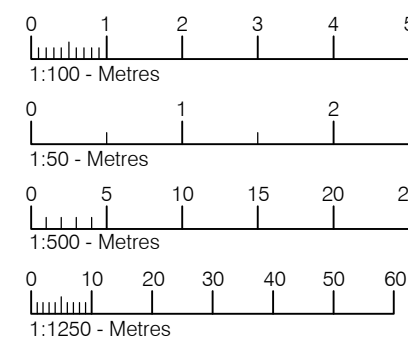

Drawing for planning purposes only.
Not to be used for construction.



Tuttle
architectural
services

Ground Floor
6 Pelhams Court
Marlborough
Wiltshire SN8 2AG

T. 01672 518 278
E. info@tuttlearchserv.co.uk
F. facebook.com/tuttlearchserv
W. tuttlearchserv.co.uk

Job Title
Proposed Householder & LBC application for the removal of the existing dilapidated conservatory and replaced with a single extension @ Jasmine Cottage, 33 Oxford Street, Ramsbury, Wiltshire, SN8 2PS

Drawing Title
Existing Ground Floor Plan, Roof Plan, Elevations, Block & Location Plan

DRAWING NUMBER
Jasmine Cottage - 01

REV

REVISIONS

SCALE	DATE	DRAWN BY	PAPER SIZE	JOB No.
As Indicated	Dec 24	MCW	A1	1596