



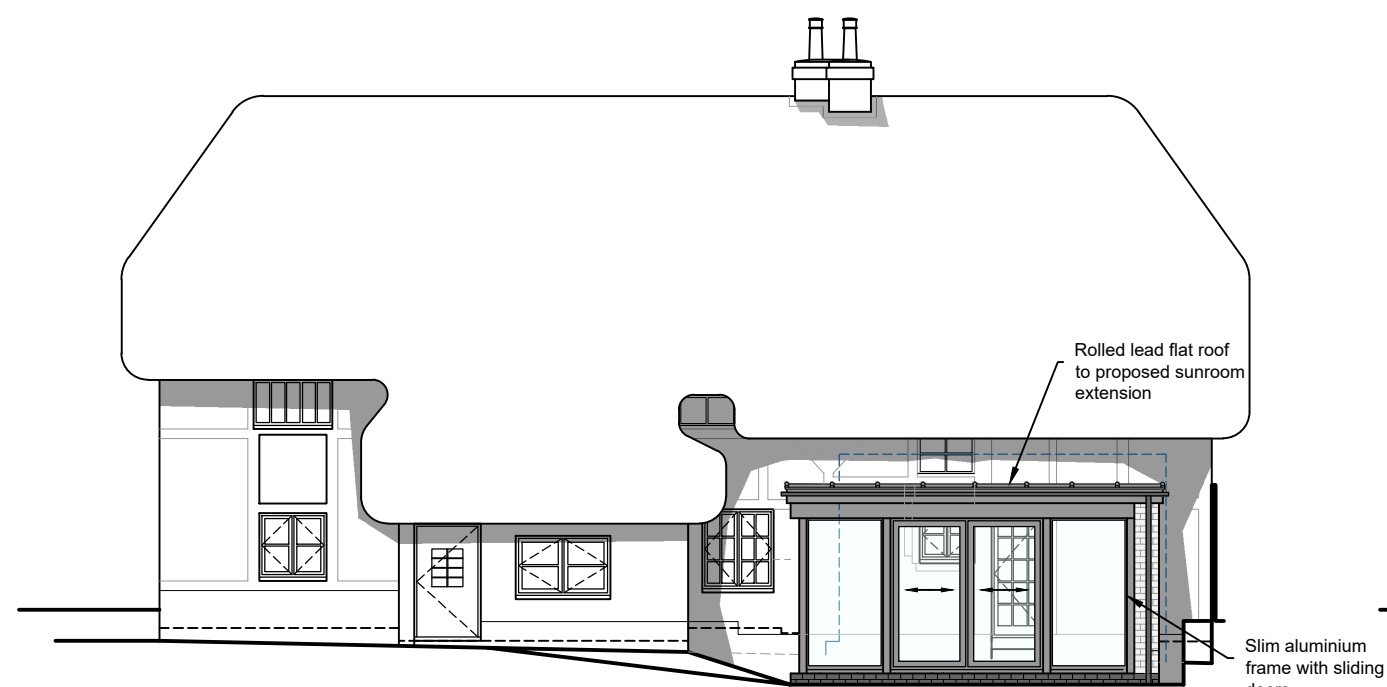


Proposed Rear Elevation
Scale 1:100

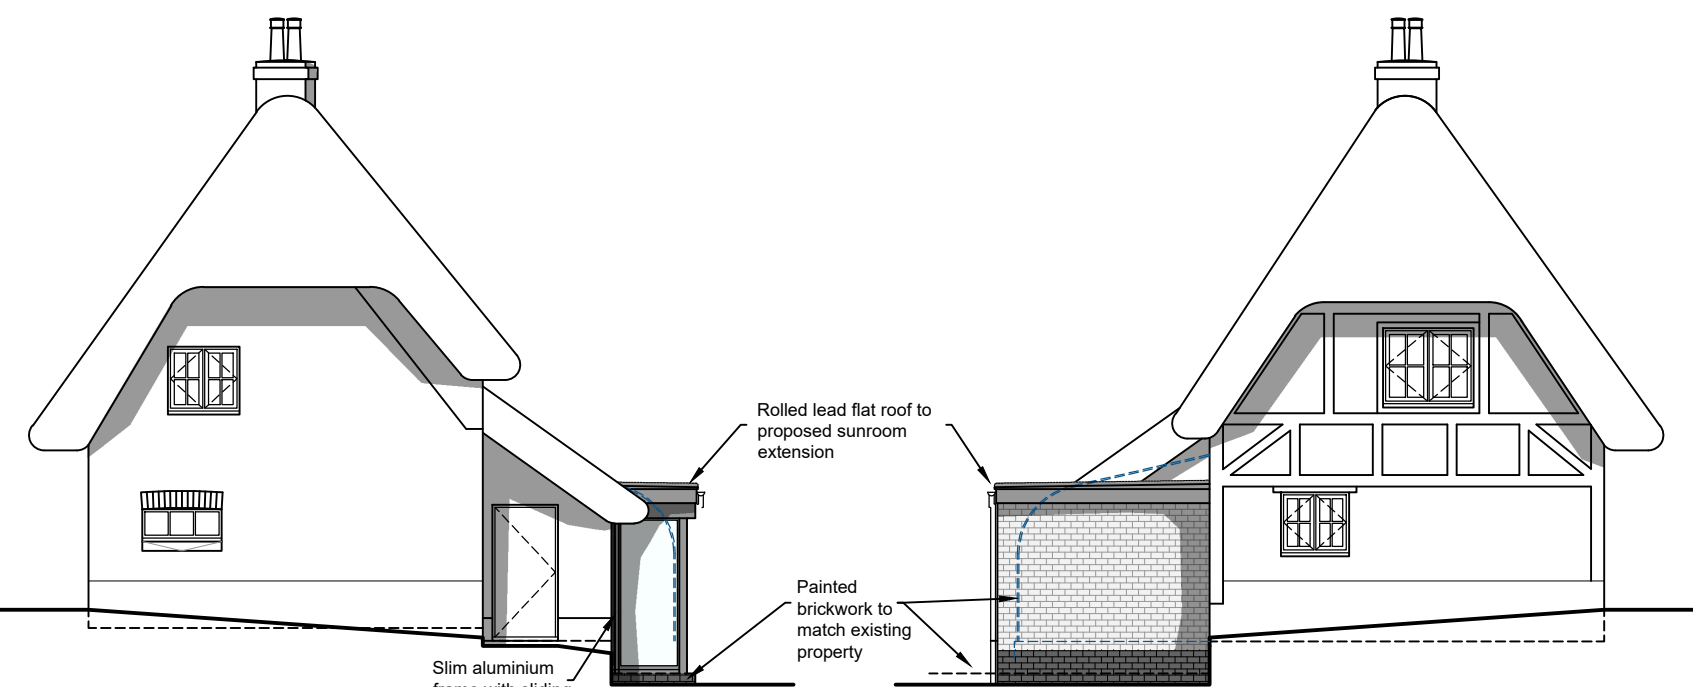


Proposed Side Elevation
Scale 1:100




Proposed Side Elevation (Hidden)
Scale 1:100

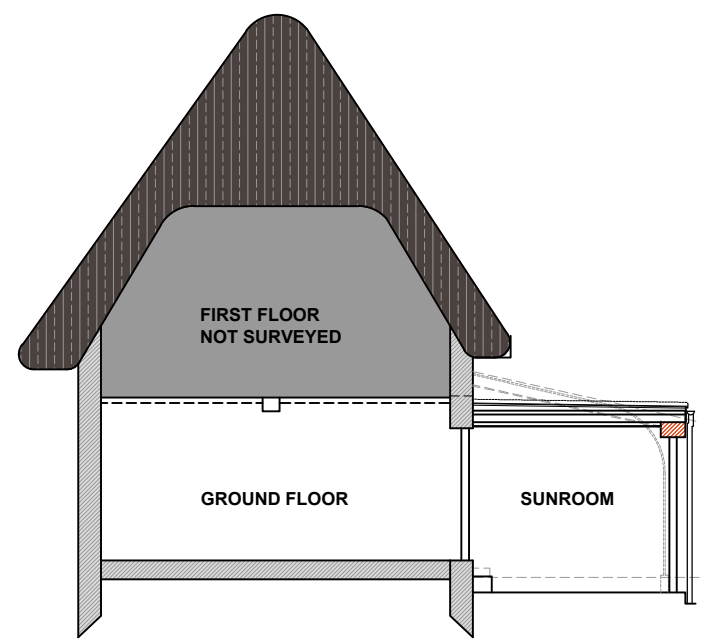


Proposed Section
Scale 1:100

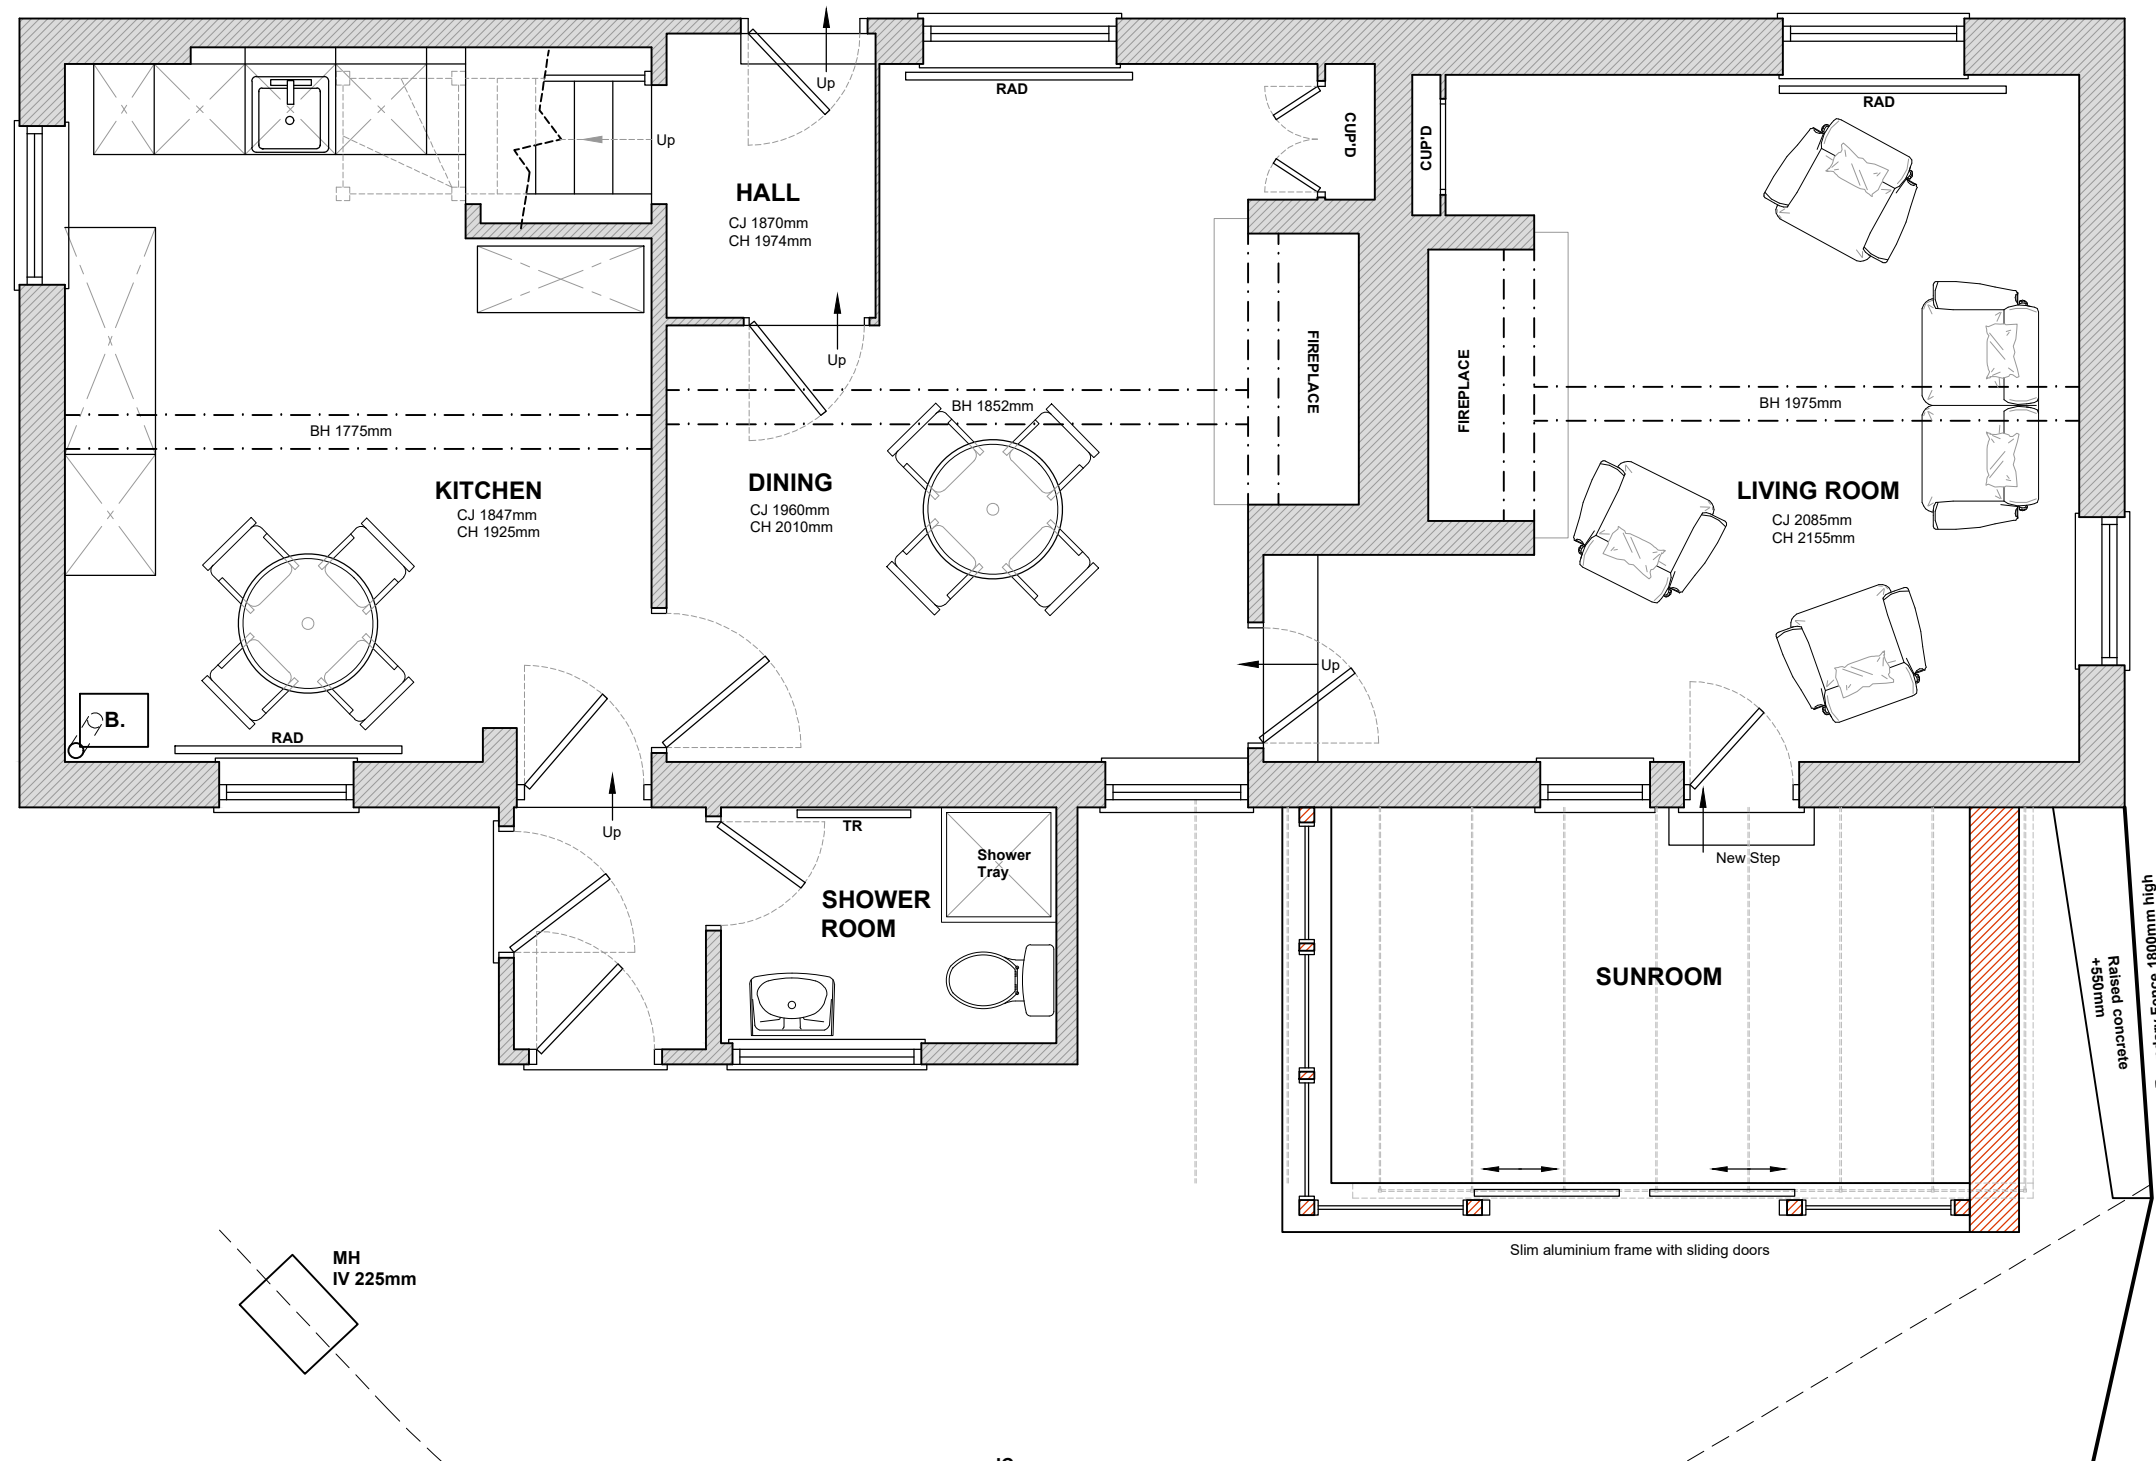

Proposed Ground Floor Plan
Scale 1:50

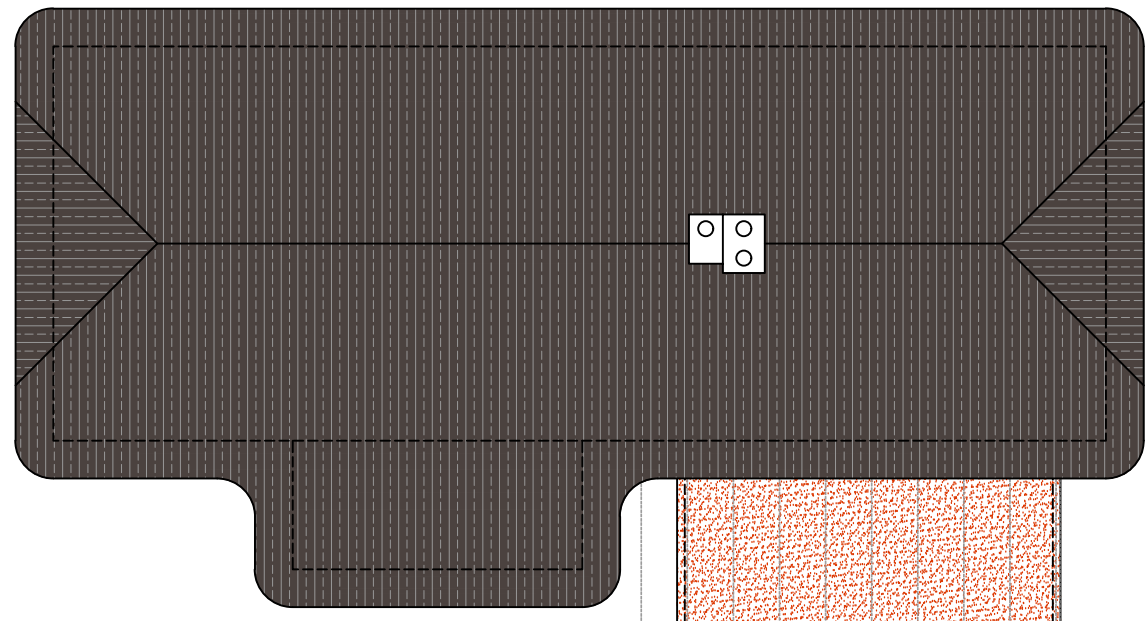


Proposed Roof Plan
Scale 1:100

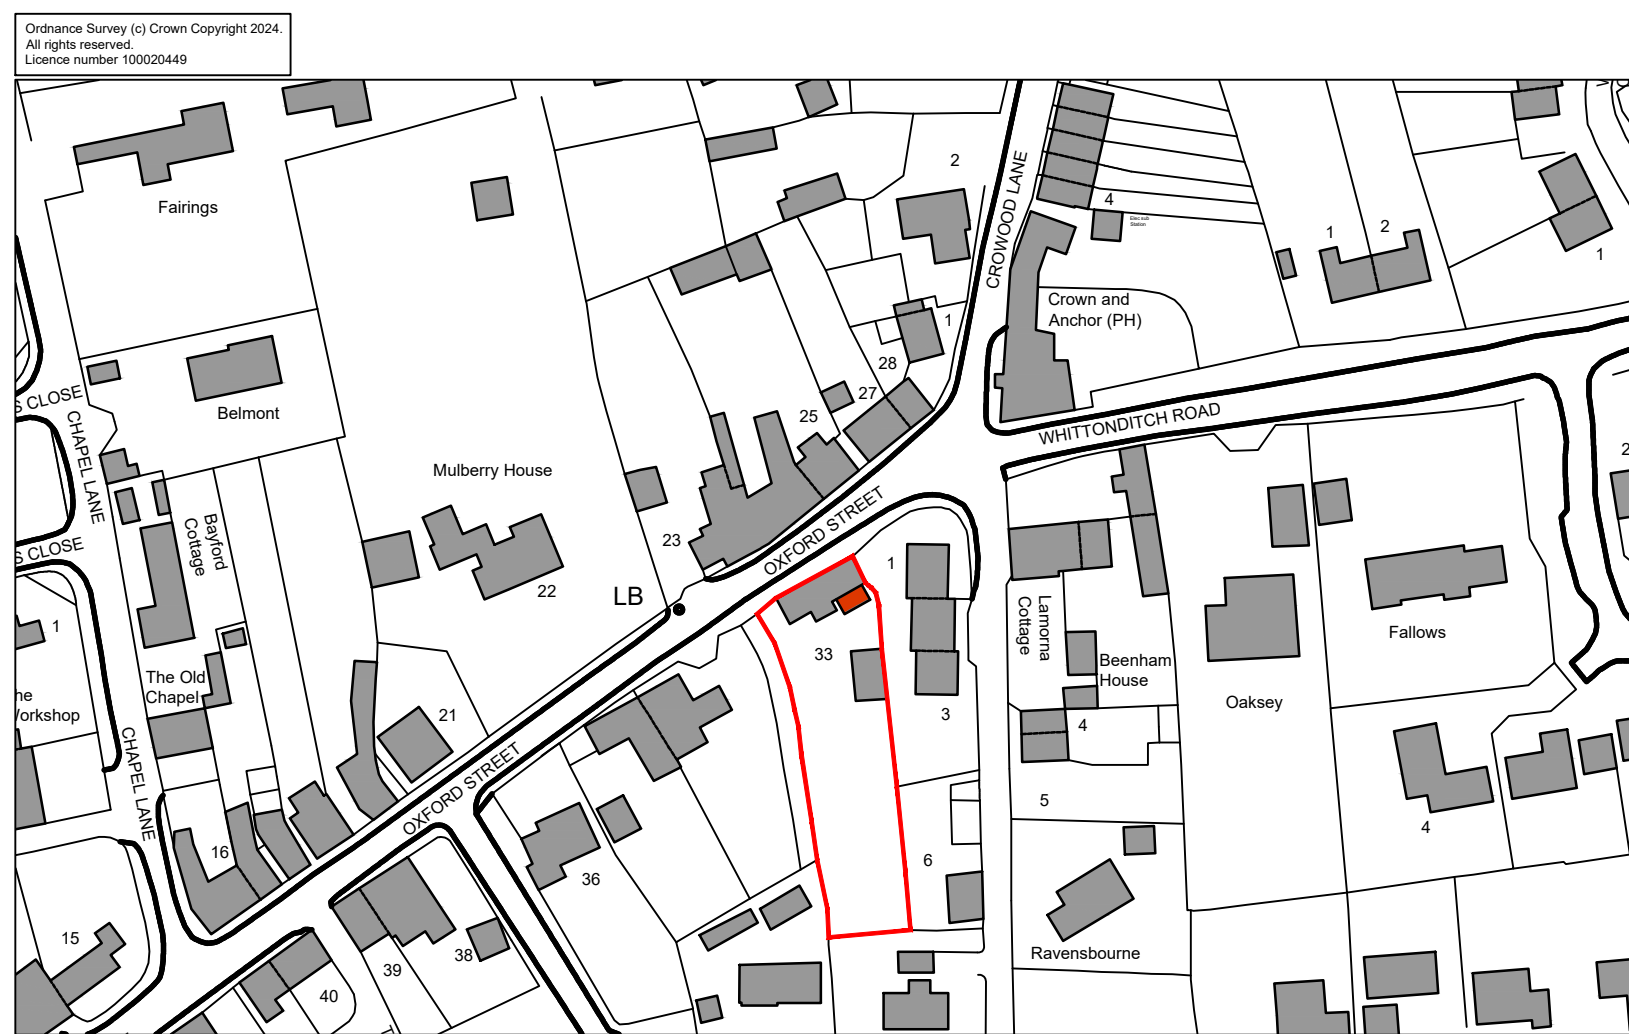

Proposed Location Plan
Scale 1:1250



Proposed Block Plan
Scale 1:500

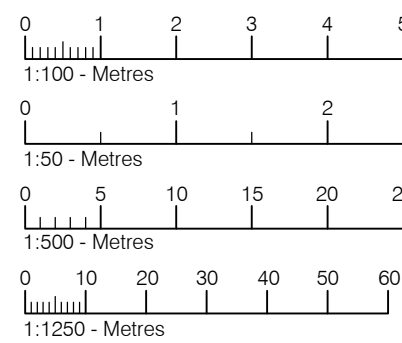

Drawing for planning purposes only.
Not to be used for construction.



Tuttle
architectural
services

Ground Floor
6 Pelhams Court
Marlborough
Wiltshire SN8 2AG

T. 01672 518 278
E. info@tuttlearchserv.co.uk
F. facebook.com/tuttlearchserv
W. tuttlearchserv.co.uk

Job Title
Proposed Householder & LBC application for the removal of the existing dilapidated conservatory and replaced with a single storey sunroom @ Jasmine Cottage, 33 Oxford Street, Ramsbury, Wiltshire, SN8 2PS

Drawing Title
Proposed Ground Floor Plan, Roof Plan, Elevations, Section, Block & Location Plan

DRAWING NUMBER	REV
Jasmine Cottage - 03	B

REVISIONS
Rev A - Amendments to client comments
Rev B - Amendments to client comments

SCALE	DATE	DRAWN BY	PAPER SIZE	JOB No.
As Indicated	Dec 24	MCW	A1	1596