


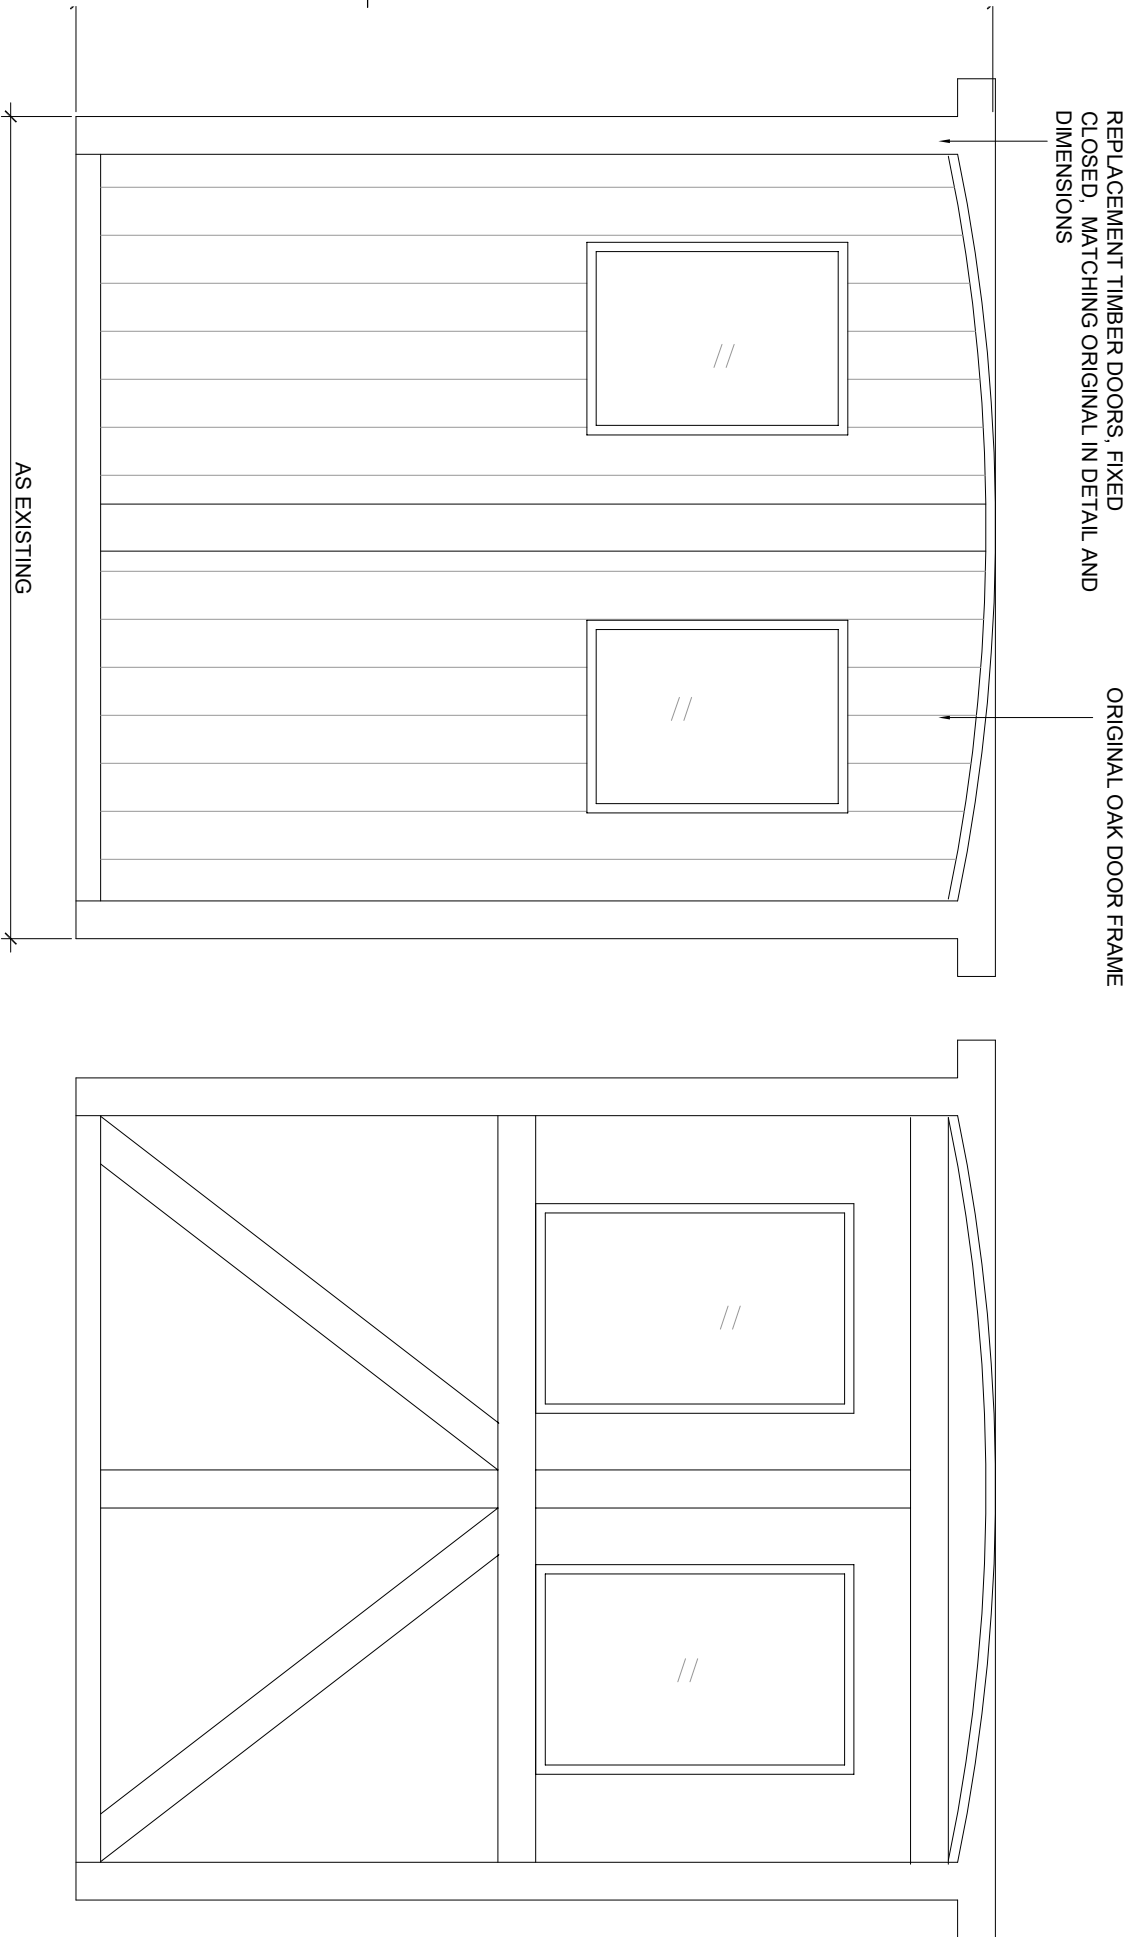

DOOR TYPE 2 - TO FRONT ELEVATION

EXTERNAL ELEVATION

- 40mm THICK TIMBER LEDGE AND BRACED STABLE DOOR;
- BROWN STAINED T&G BOARDING TO EXTERNAL FACE;
- INSULATION AND PLYWOOD INSERTS BETWEEN FRAMING ON INTERNAL FACE;
- EXISTING OAK FRAME RETAINED;

INTERNAL ELEVATION - (OBSCURED BY DRYLINING)



DOOR TYPE 2 - EXTERNAL FACE



REVISION NOTES

SIMPLE PLANS

PLANNING & DESIGN SERVICES
e: simpleplans76@gmail.com m: 07715 707733
www.simpleplans.net

© COPYRIGHT

No part of this drawing may be reproduced without written consent.
All contractors must visit site and be responsible for taking and checking all dimensions relating to this work.
Do not scale from this drawing.

STATUS

PLANNING

PROJECT

CHANGE OF USE OF THE COACH HOUSE AT
WOOTTON FIELDS FARM, BROAD TOWN ROAD,
ROYAL WOOTTON BASSETT, SN4 7AS

DATE DRAWN BY	JD	SCALE	1:20@A3
DRAWING TIME		PROJECT NO	
REPLACEMENT DOOR DETAILS		DRAWING NO	PL05
DOOR TYPE 2		REV	