


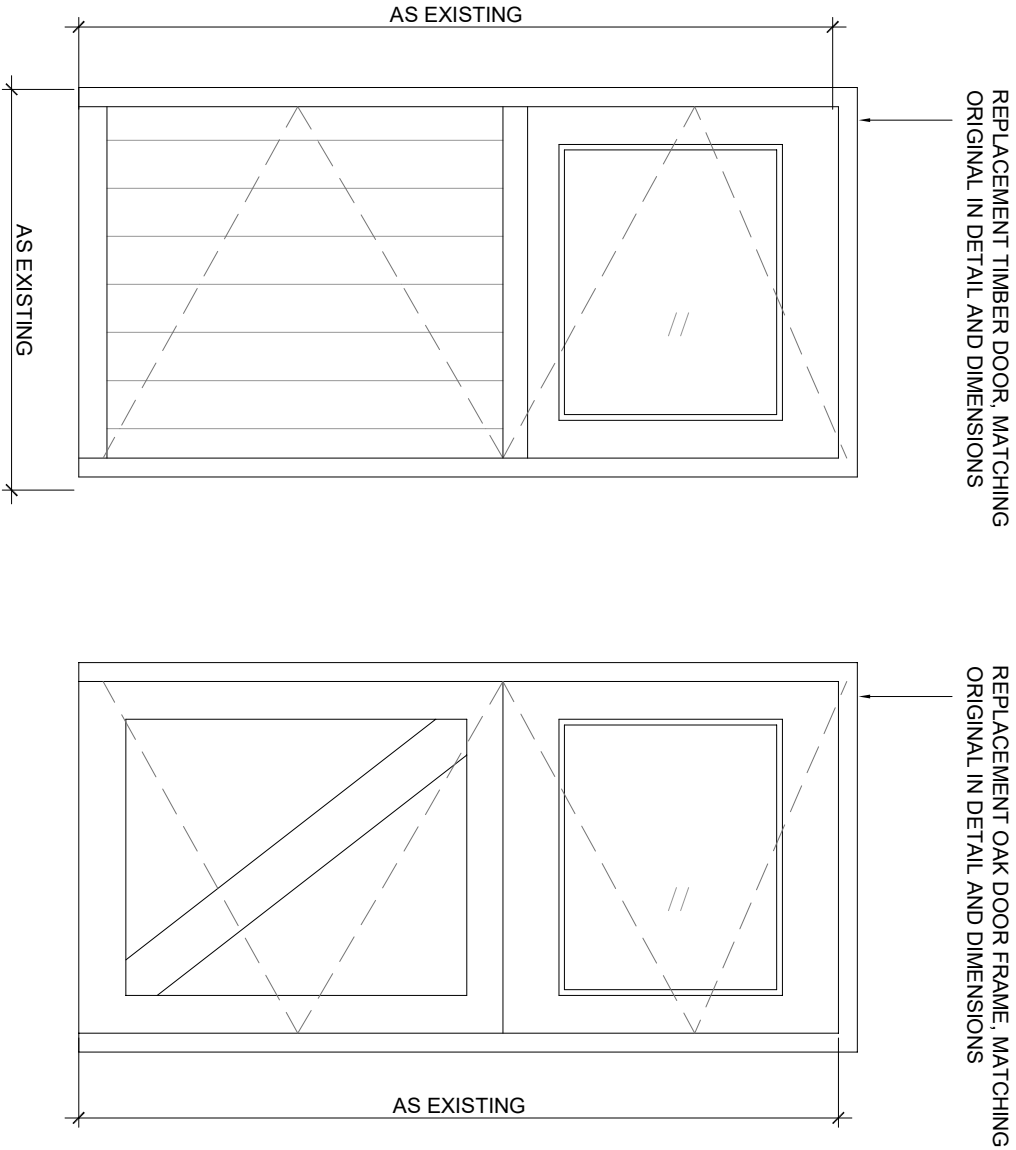

DOOR TYPE 3 - TO REAR ELEVATION

EXTERNAL ELEVATION

INTERNAL ELEVATION

- 40mm THICK TIMBER LEDGE AND BRACED STABLE DOOR;
- BROWN STAINED T&G BOARDING TO EXTERNAL FACE;
- INSULATION AND PLYWOOD INSERTS BETWEEN FRAMING ON INTERNAL FACE;
- NEW OAK FRAME MATCHING EXISTING IN ALL RESPECTS;
- BLACKSMITH PRODUCED IRON HINGES.



DOOR TYPE 3 - INTERNAL FACE



REVISION NOTES

SIMPLE PLANS

PLANNING & DESIGN SERVICES

e: simpleplans76@gmail.com

TEL: 07715 707733

www.simpleplans.net

© COPYRIGHT

No part of this drawing may be reproduced without written consent.
All contractors must visit site and be responsible for taking and checking all dimensions relating to this work.
Do not scale from this drawing.

STATUS

PLANNING

PROJECT

CHANGE OF USE OF THE COACH HOUSE AT
WOOTTON FIELDS FARM, BROAD TOWN ROAD,
ROYAL WOOTTON BASSETT, SN4 7AS

DATE DRAWN BY JD SCALE 1:20@A3

DRAWING TIME
REPLACEMENT DOOR DETAILS
DOOR TYPE 3

PROJECT NO

DRAWING NO

REV

