


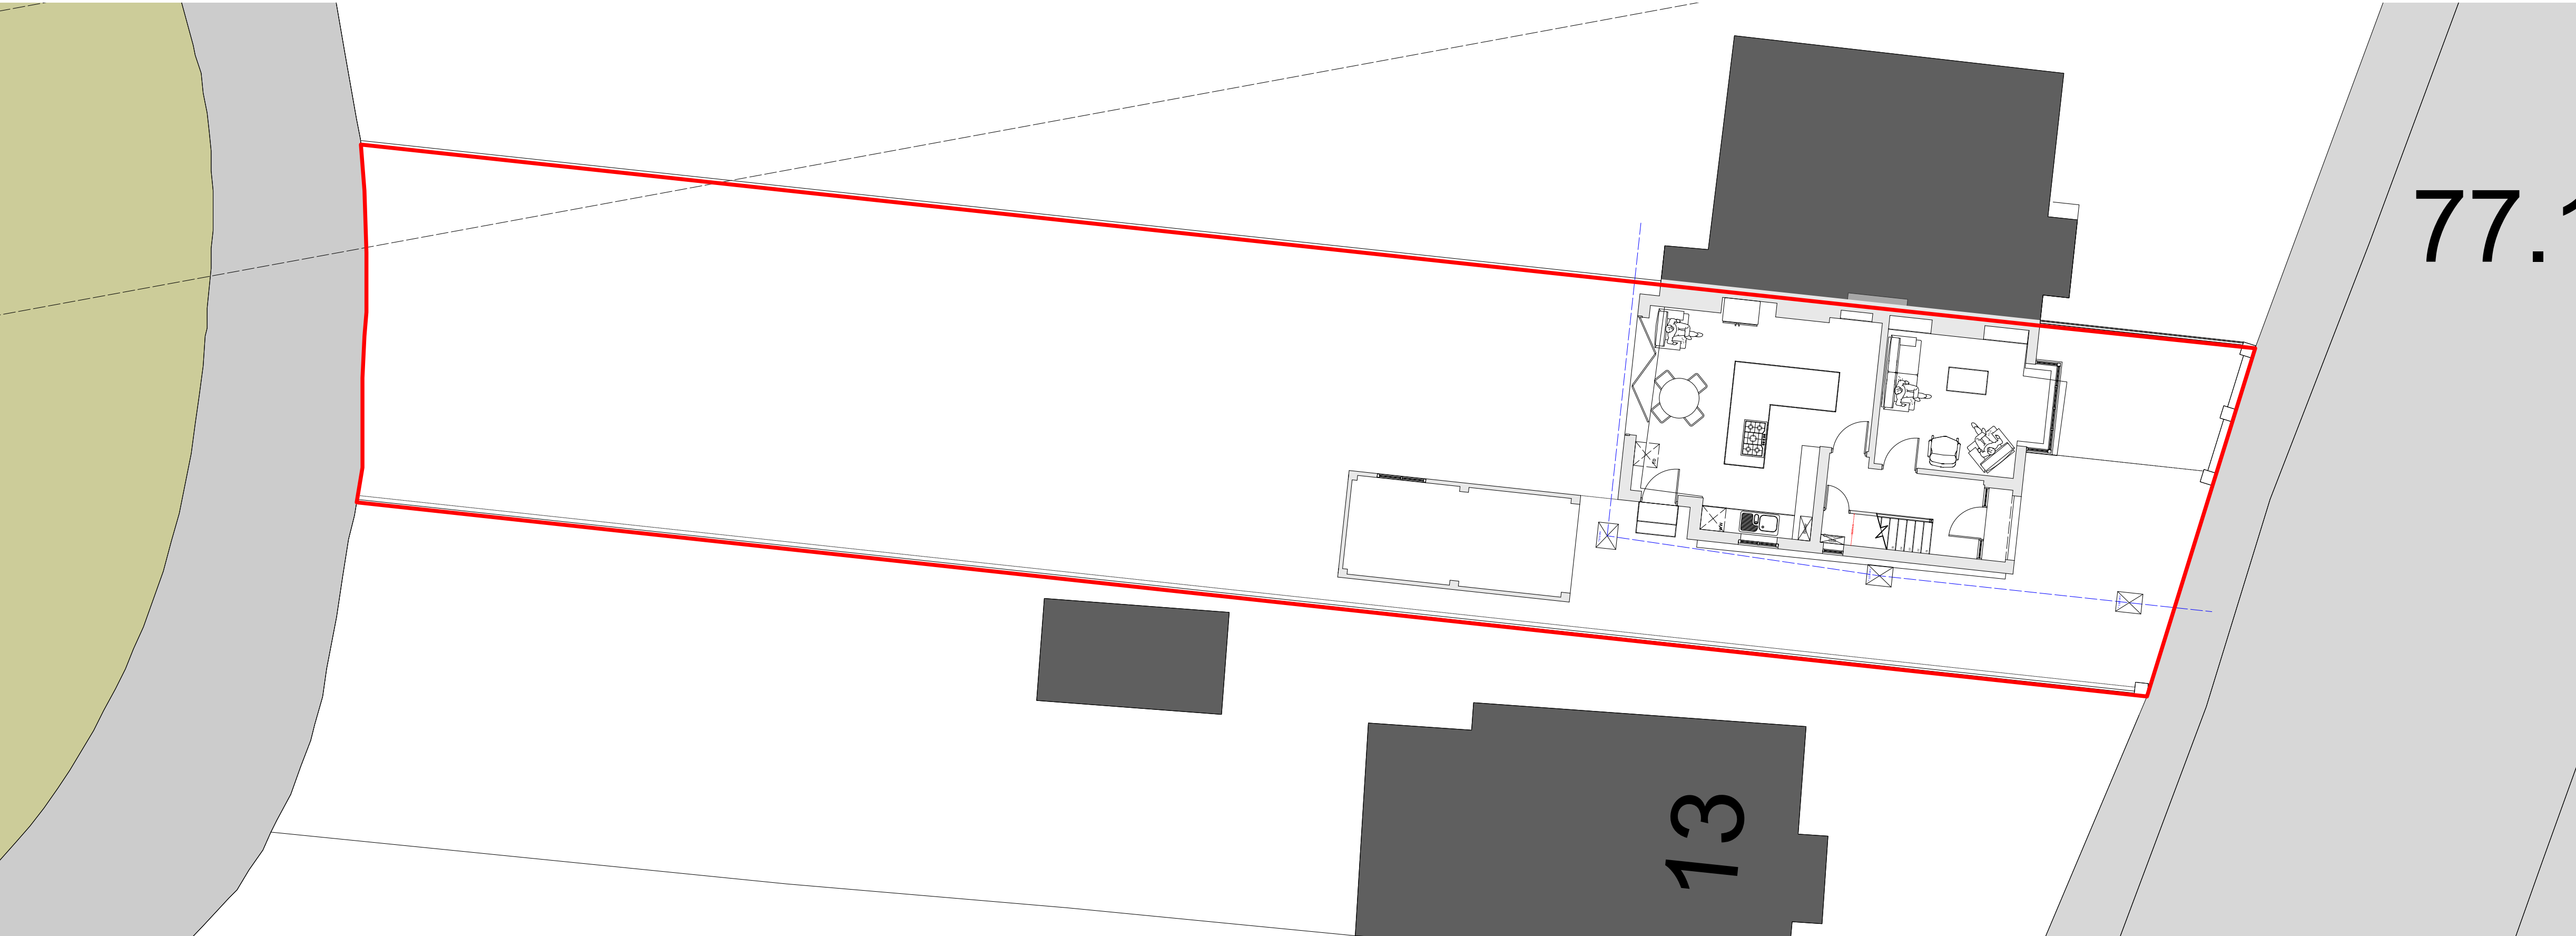

|     |                    |
|-----|--------------------|
| PLN | Existing Site Plan |
| 01  | 1:100              |





|     |                    |
|-----|--------------------|
| PLN | Existing Site Plan |
| 02  | 1:200              |

# PLANNING



PAUL STEVENS ARCHITECTURE LTD  
Unit 3 Boathouse Meadow Business Park  
Cherry Orchard Lane  
Salisbury  
Wiltshire  
SP2 7LD  
Tel No: 01722 349384

THIS DRAWING IS COPYRIGHT AND MUST NOT BE COPIED OR USED WITHOUT WRITTEN CONSENT. DO NOT SCALE FROM THIS DRAWING – FIGURED DIMENSIONS ONLY. ALL DIMENSIONS AND LEVELS TO BE VERIFIED ON SITE PRIOR TO WORKS. ANY DISCREPANCIES MUST BE REPORTED TO THE ARCHITECT IMMEDIATELY. THIS DRAWING IS FOR [PLANNING / BUILDING REGULATIONS] PURPOSES ONLY UNLESS EXPRESSLY STATED OTHERWISE. ALL STRUCTURAL ELEMENTS AND SPECIALIST INSTALLATIONS TO BE DESIGNED AND CERTIFIED BY OTHERS. CONTRACTORS ARE RESPONSIBLE FOR SAFE WORKING PRACTICES AND COMPLIANCE WITH CURRENT REGULATIONS.

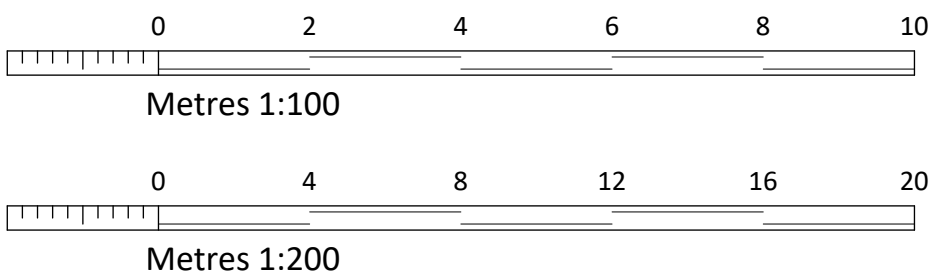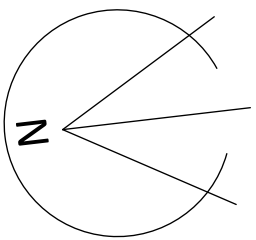

Scale:  
**1:200, 1:500 & 1:1250 @ A1**  
Drawn by: **CEB** Date: **25/02/2026**

Project:  
**15 Wordsworth Road  
Salisbury  
Wiltshire  
SP1 3BH**

Drawing: **EXISTING  
SITE PLAN**  
DWG No: **1175/06** Rev: **---**