



* COPYRIGHT. DO NOT SCALE EXCEPT FOR PLANNING PURPOSES. CHECK ALL DIMENSIONS ON SITE. THIS DRAWING IS ONLY TO BE USED ON THE SITE FOR WHICH DESIGNED



EXISTING SITE PLAN

 

SITE LOCATION PLAN


 


REVISIONS		DATE
CLIENT:	HISLOP	
PROJECT:		
PROPOSED REPLACEMENT NURSERY AT BUTTERCUPS KINDERGARTEN SPRAYS FARM CALNE WILTSHIRE SN11 8QA		
TITLE:		
SITE LOCATION PLAN EXISTING SITE PLAN PROPOSED SITE PLAN		
DRAWN: RJ		SCALES @ A1:
CHECKED: JA		1:1250, 1:200
DATE: APR 25		
ORG NO: AA/25/11/01		REV. -

Armstrong
architecture

THE OLD BAKEHOUSE, 21 TIMBER STREET,
CHIPPENHAM, WILTSHIRE, SN15 3BS
01249 404 004 info@armstrongarchitecture.co.uk

* COPYRIGHT. DO NOT SCALE EXCEPT FOR PLANNING PURPOSES. CHECK ALL DIMENSIONS ON SITE. THIS DRAWING IS ONLY TO BE USED ON THE SITE FOR WHICH DESIGNED

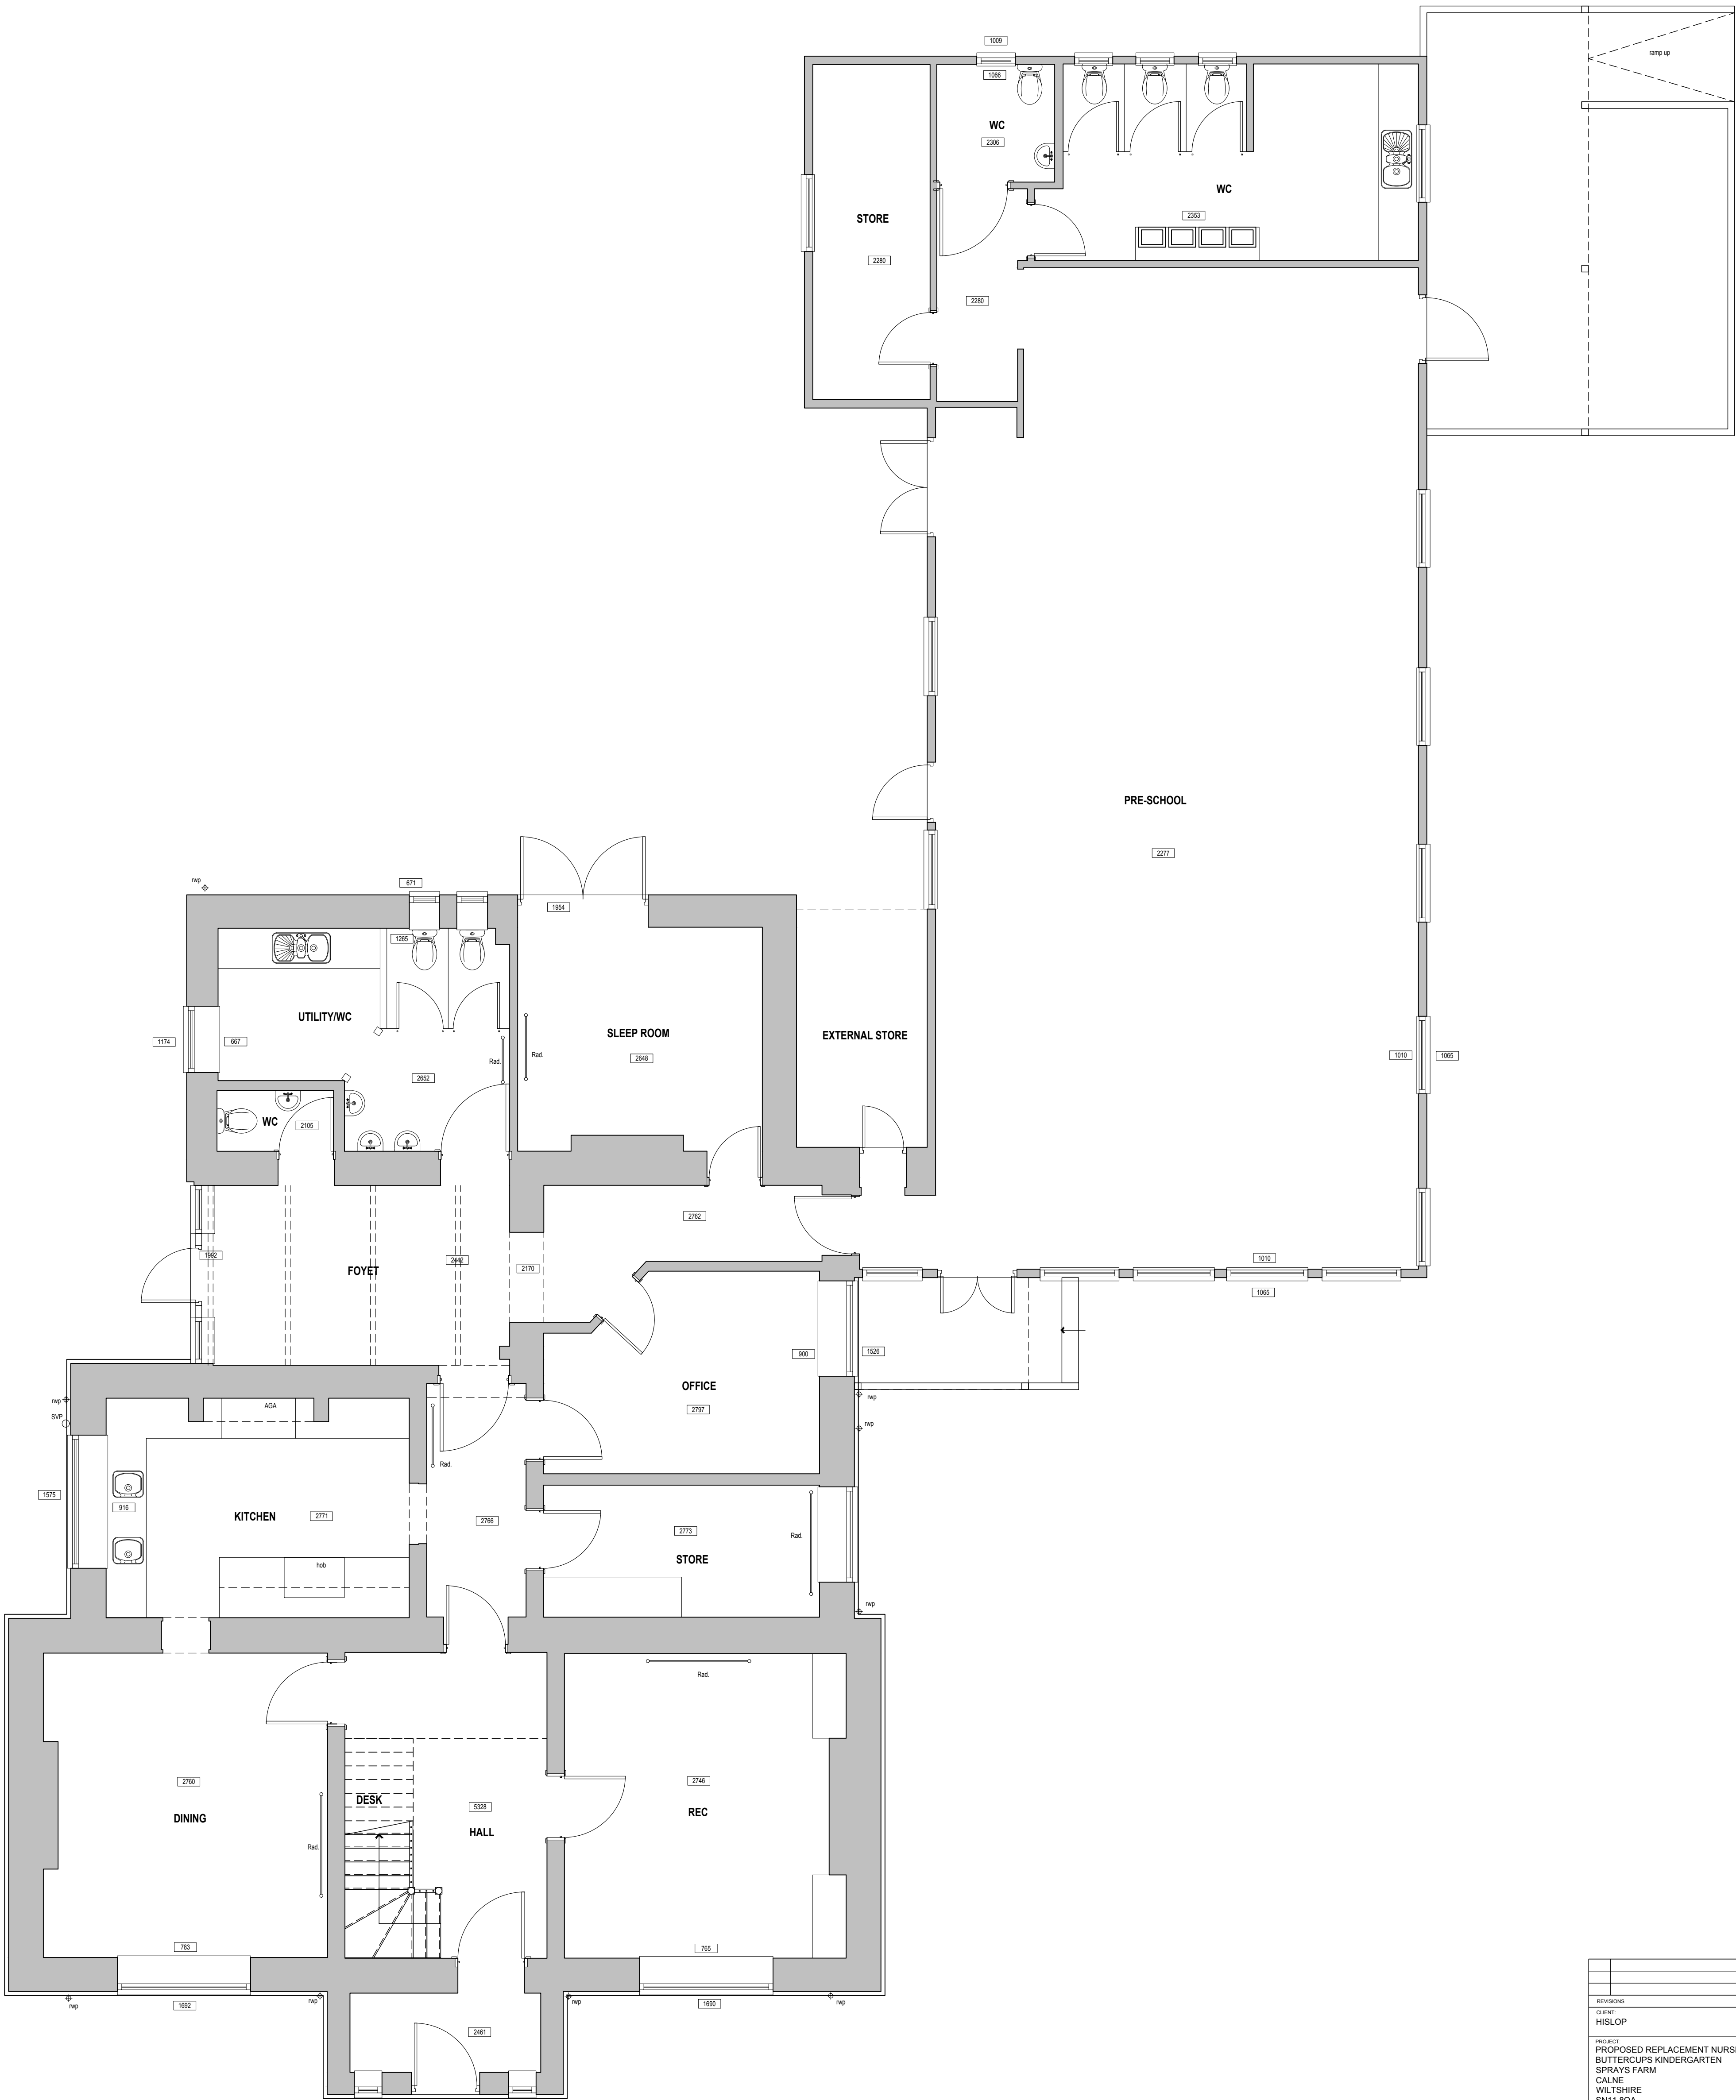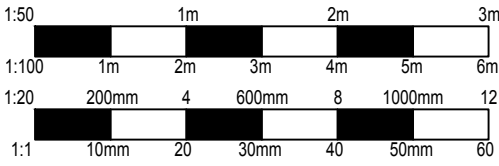


EXISTING GROUND FLOOR PLAN
SCALE 1:50

REVISIONS		DATE
CLIENT	HISLOP	
PROJECT	PROPOSED REPLACEMENT NURSERY AT BUTTERCUPS KINDERGARTEN SPRAYS FARM CALNE WILTSHIRE SN11 8QA	
TITLE	EXISTING GROUND FLOOR PLAN	
DRAWN	RJ	SCALE 1:50
CHECKED	JA	
DATE	APR 25	
DWG NO.	AA/25/11/02	REV. -
<i>Armstrong</i> architecture		
THE OLD BAKEHOUSE, 21 TIMBER STREET, CHIFFENHAM WILTSHIRE, SN15 3PS 01249 404 004 info@armstrongarchitecture.co.uk		




Armstrong
architecture



THE OLD BAKEHOUSE, 21 TIMBER STREET,
CHIPPENHAM, WILTSHIRE, SN15 3BS
01249 404 004 info@armstrongarchitecture.co.uk

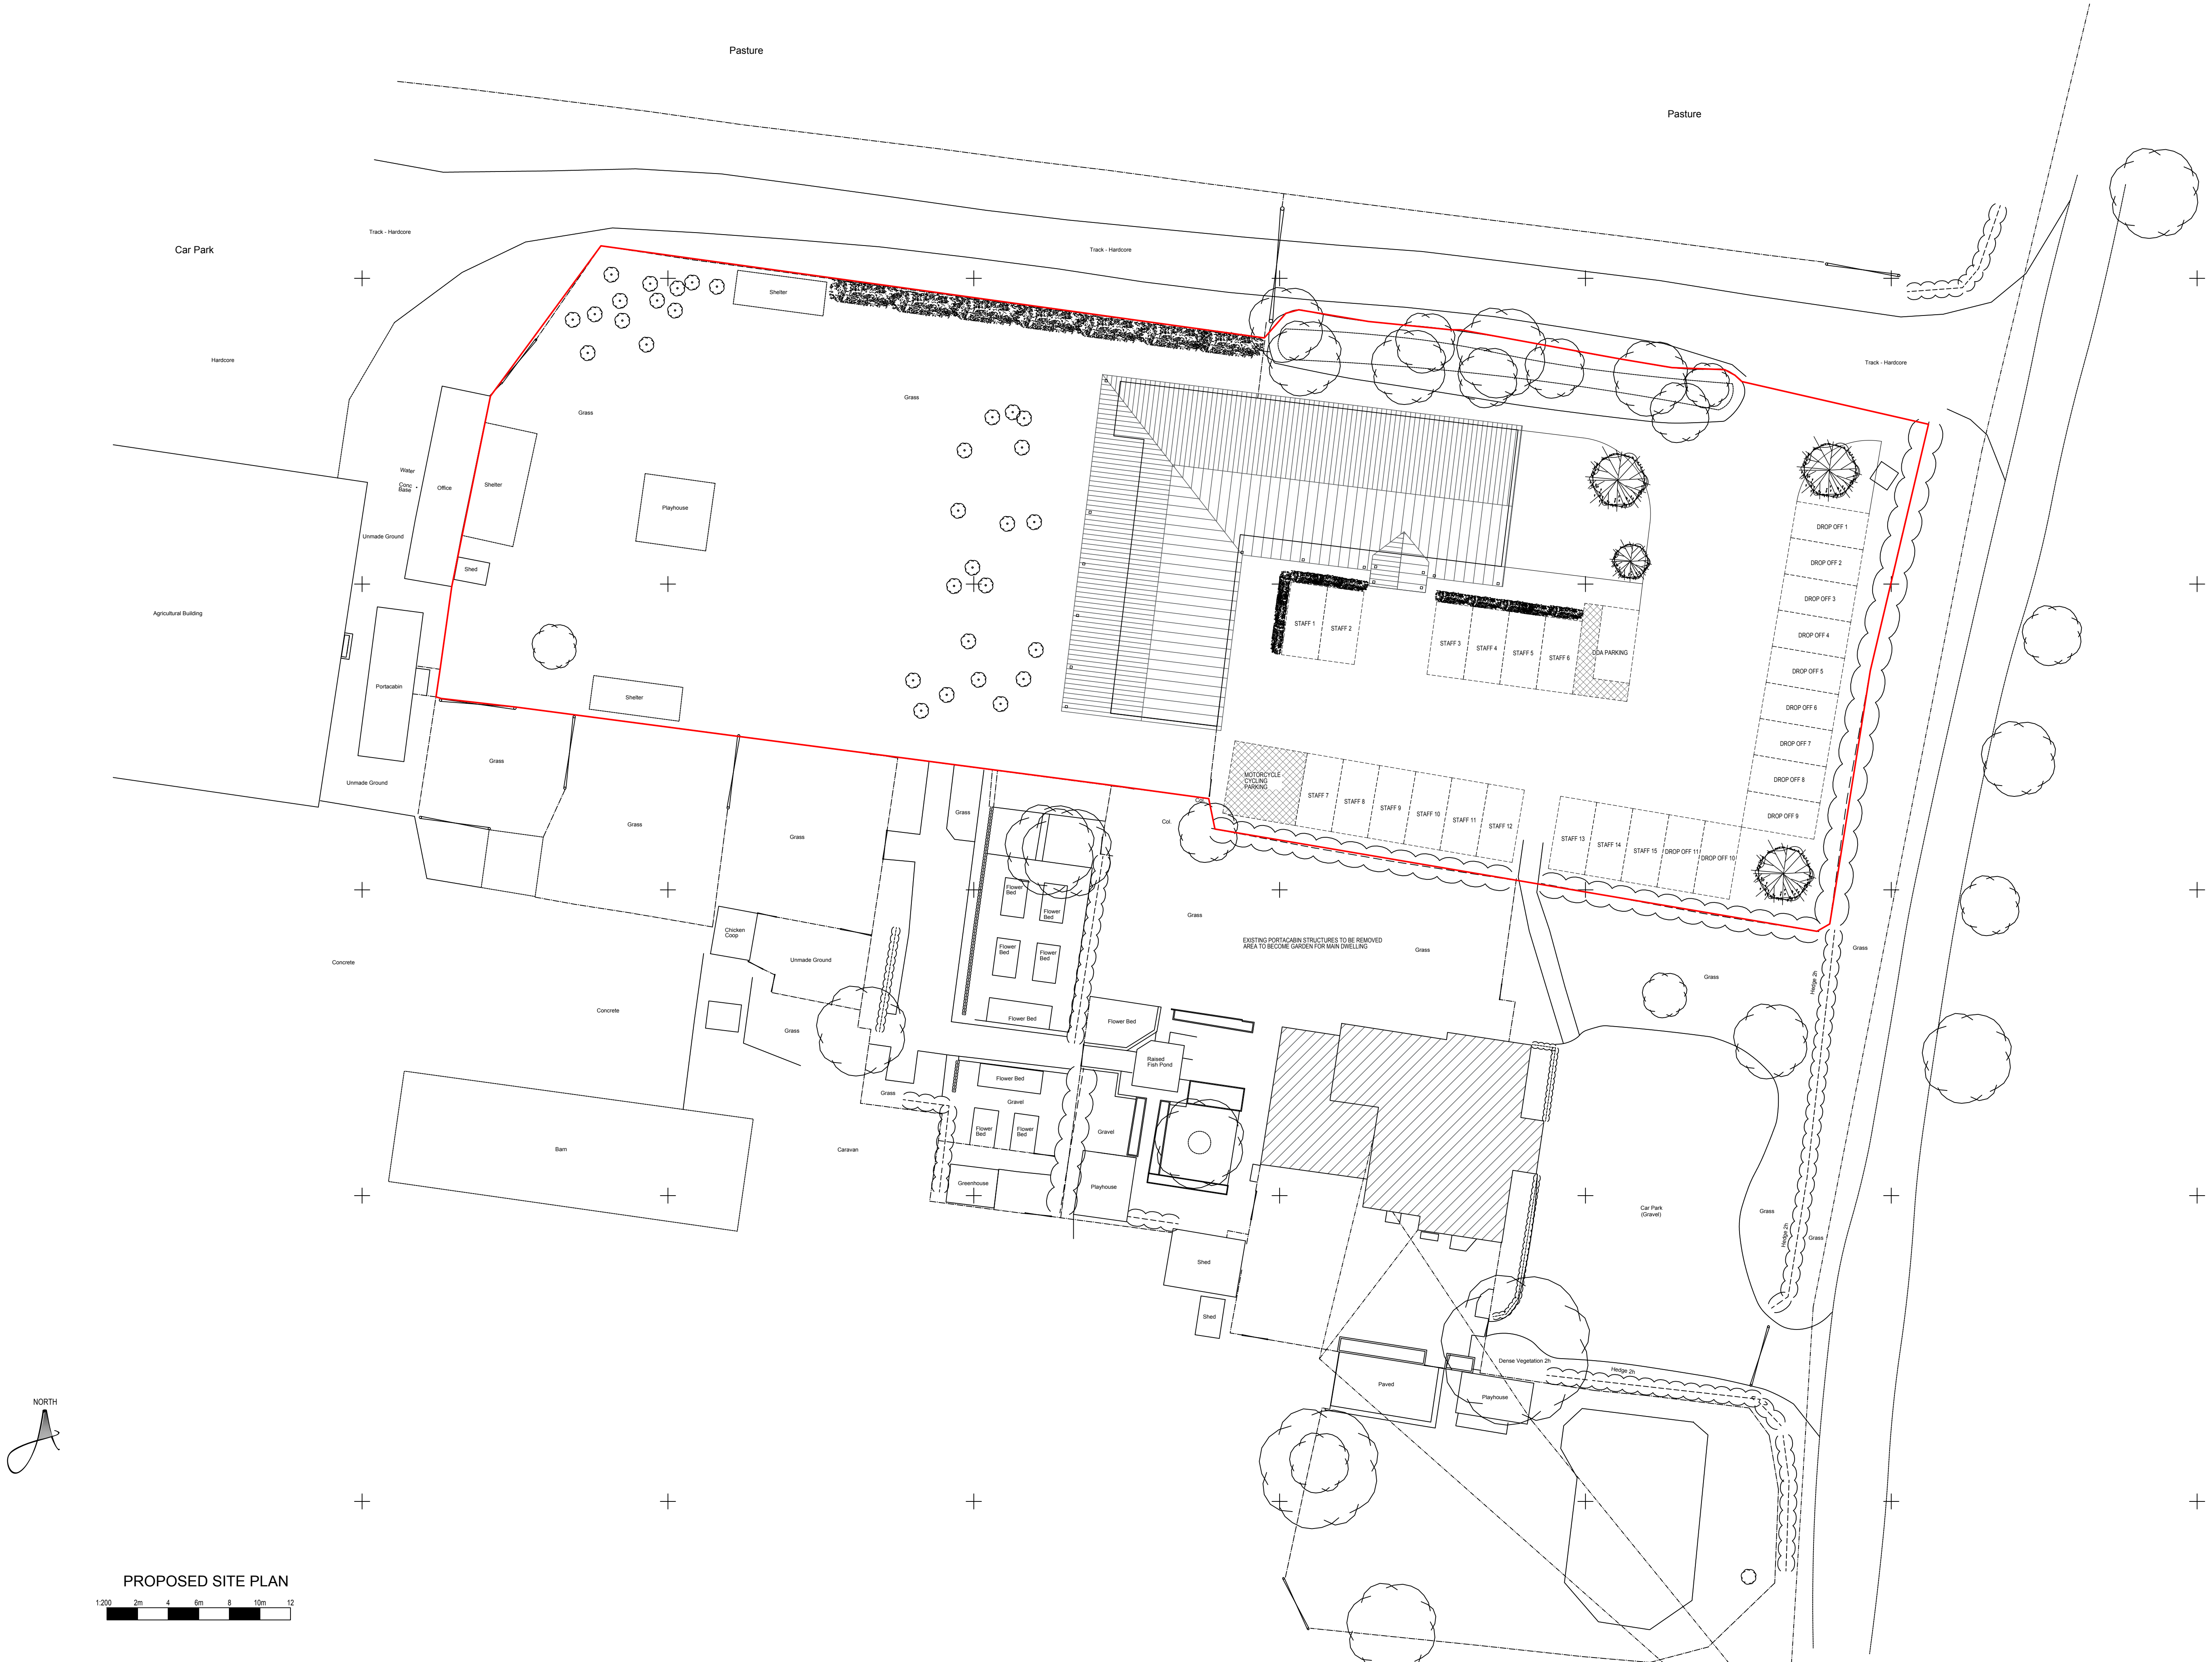

PROPOSED SITE PLAN

 



* COPYRIGHT. DO NOT SCALE EXCEPT FOR PLANNING PURPOSES. CHECK ALL DIMENSIONS ON SITE. THIS DRAWING IS ONLY TO BE USED ON THE SITE FOR WHICH DESIGNED

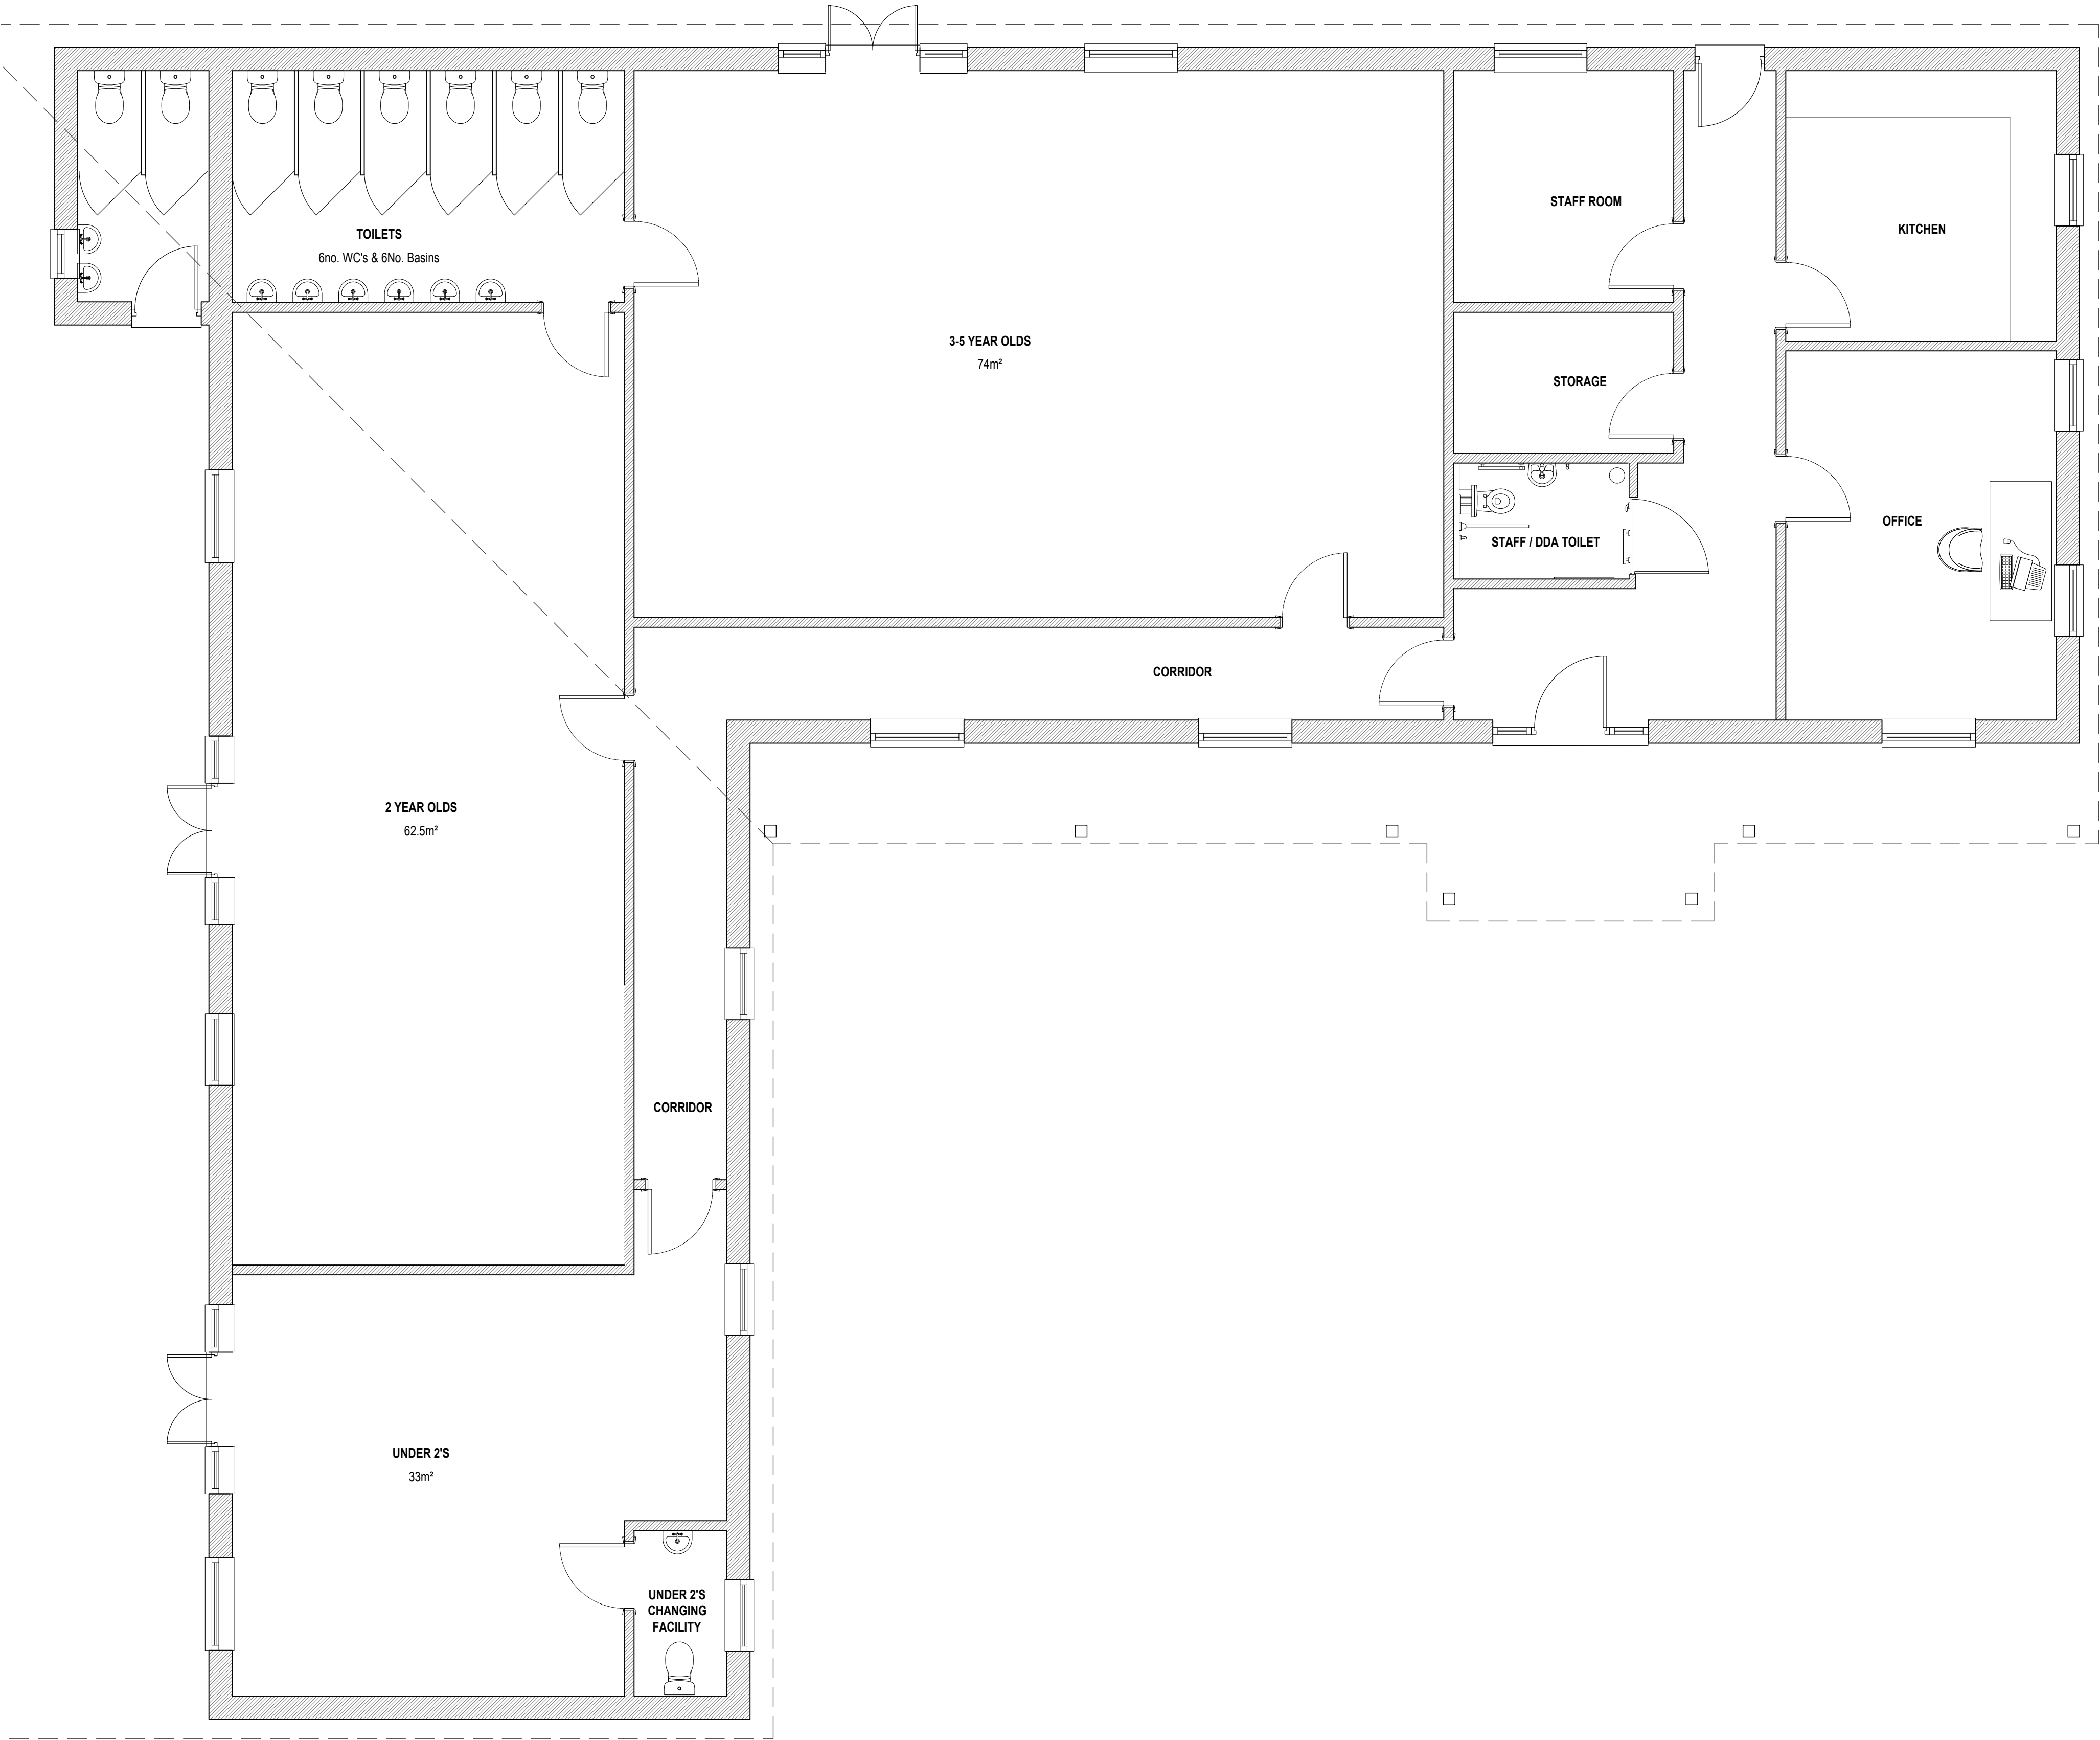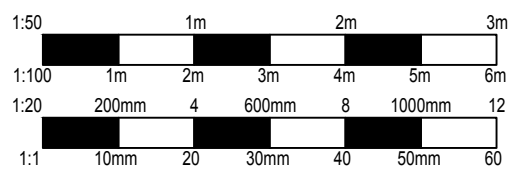


PROPOSED GROUND FLOOR PLAN
SCALE 1:50

REVISIONS		DATE
CLIENT	HISLOP	
PROJECT	PROPOSED REPLACEMENT NURSERY AT BUTTERCUPS KINDERGARTEN SPRAYS FARM CALNE WILTSHIRE SN11 9QA	
TITLE	PROPOSED GROUND FLOOR PLAN	
DRAWN	RJ	SCALES @ A1
CHECKED	JA	1:50
DATE	JULY 25	
ORD NO.	AA/25/11/12	REV. -
<i>Armstrong</i> architecture		
THE OLD BAKEHOUSE, 21 TIMBER STREET, CHIPPENHAM, WILTSHIRE, SN4 3BS 01249 404 004 info@armstrongarchitecture.co.uk		


* COPYRIGHT. DO NOT SCALE EXCEPT FOR PLANNING PURPOSES. CHECK ALL DIMENSIONS ON SITE. THIS DRAWING IS ONLY TO BE USED ON THE SITE FOR WHICH DESIGNED

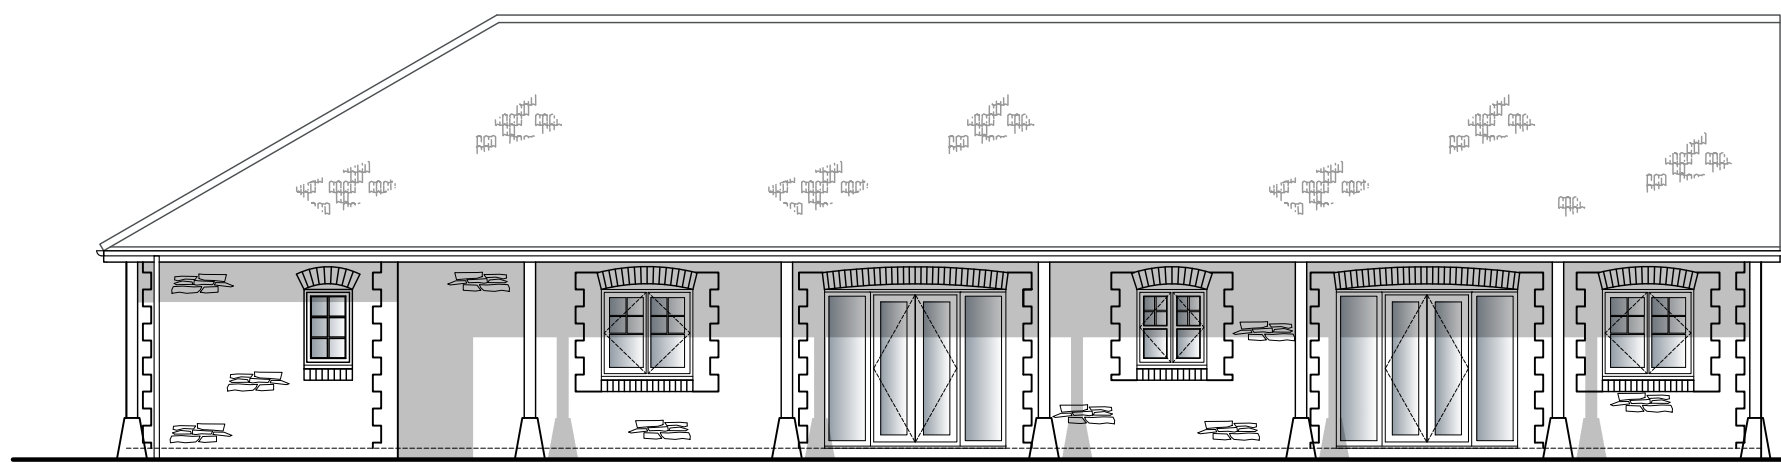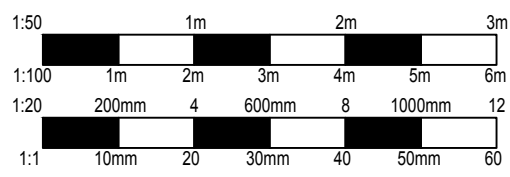


PROPOSED WEST ELEVATION
SCALE 1:100

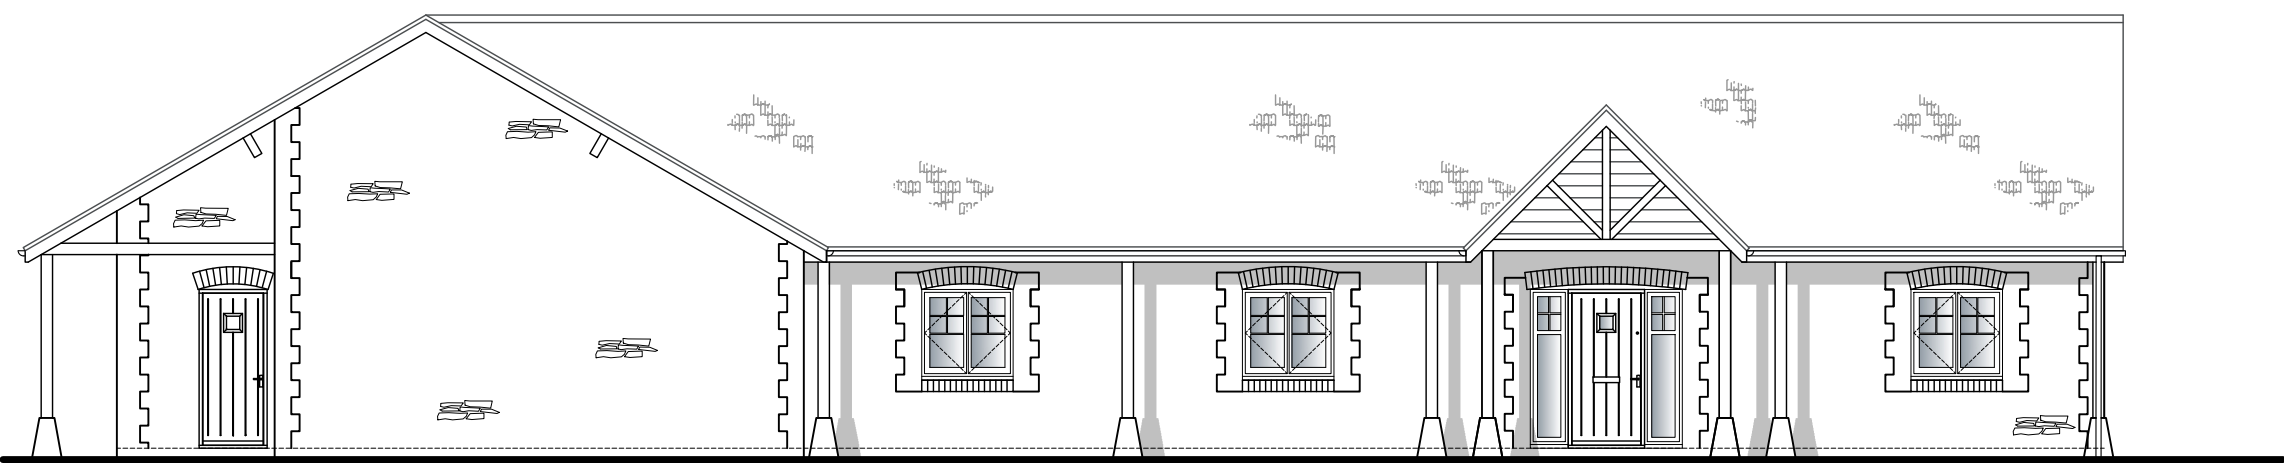

PROPOSED SOUTH ELEVATION
SCALE 1:100

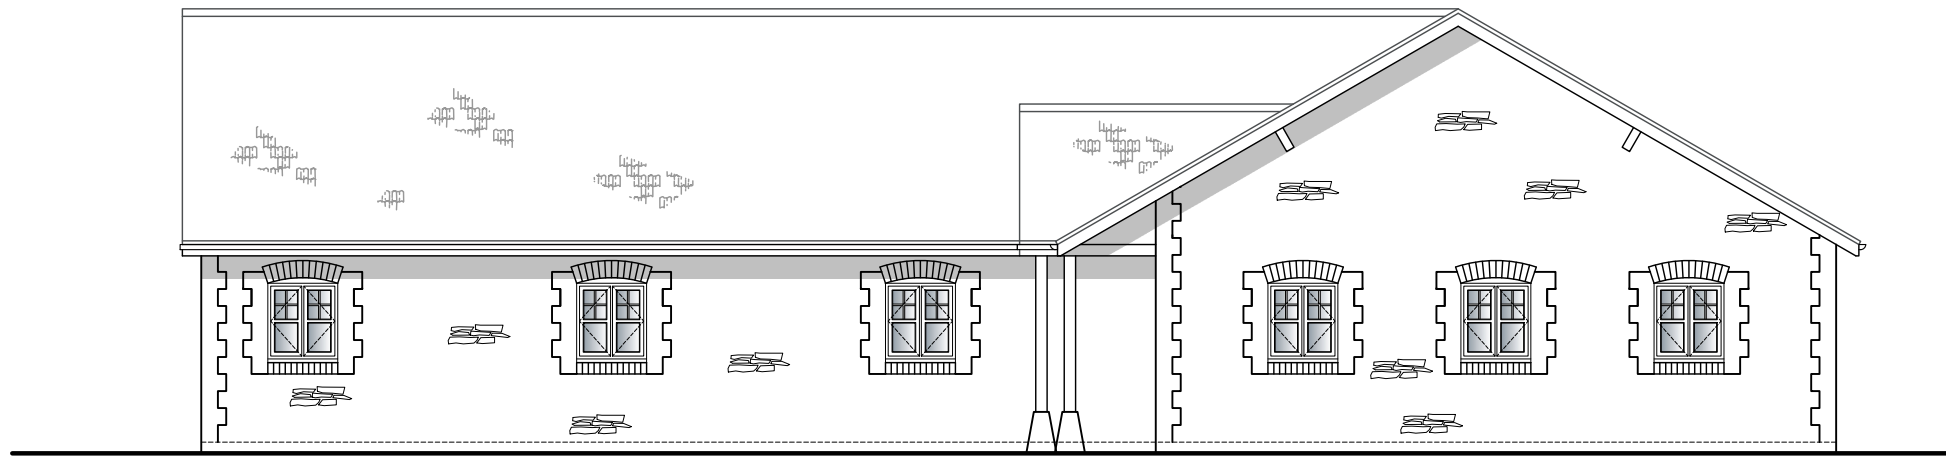

PROPOSED EAST ELEVATION
SCALE 1:100

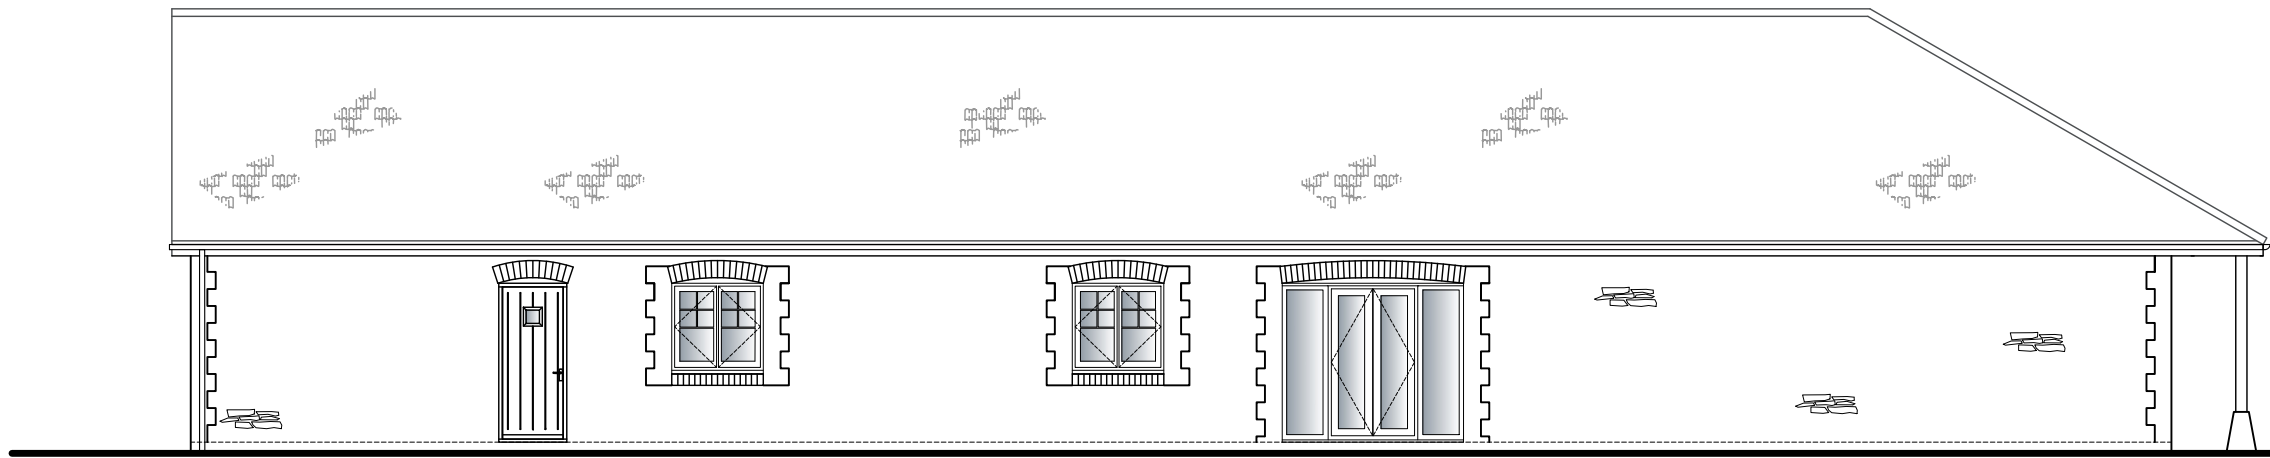




PROPOSED NORTH ELEVATION
SCALE 1:100

PROPOSED MATERIALS

- WALLS
Natural stone coursed
Brick Quoins
- ROOF
Concrete double roman roof tiles
- WINDOWS
White UPVC flush casement double glazed windows.
- DOORS
Composite front door
UPVC French doors
- GUTTERS & DOWNPIPES
Charcoal grey UPVC roundline gutters and downpipes.
- SOFFITS & FASCIAS
Black timber soffits and fascias.
- HEADS & CILLS
Brick arched heads with rowlock course cills to windows.

REVISIONS		DATE
CLIENT		
HISLOP		
PROJECT		
PROPOSED REPLACEMENT NURSERY AT BUTTERCUPS KINDERGARTEN		
SPRAYS FARM		
CALNE		
WILTSHIRE		
SN11 9QA		
TITLE		
PROPOSED ELEVATIONS		
DRAWN	RJ	SCALES @ A1
CHECKED	JA	1:50
DATE	JULY 25	
ORD NO	AA/25/11/13	REV -
THE OLD BAKEHOUSE, 21 TIMBER STREET, CHIPPENHAM, WILTSHIRE, SN4 3PS 01249 404 004 info@armstrongarchitecture.co.uk		

* COPYRIGHT. DO NOT SCALE EXCEPT FOR PLANNING PURPOSES. CHECK ALL DIMENSIONS ON SITE. THIS DRAWING IS ONLY TO BE USED ON THE SITE FOR WHICH DESIGNED

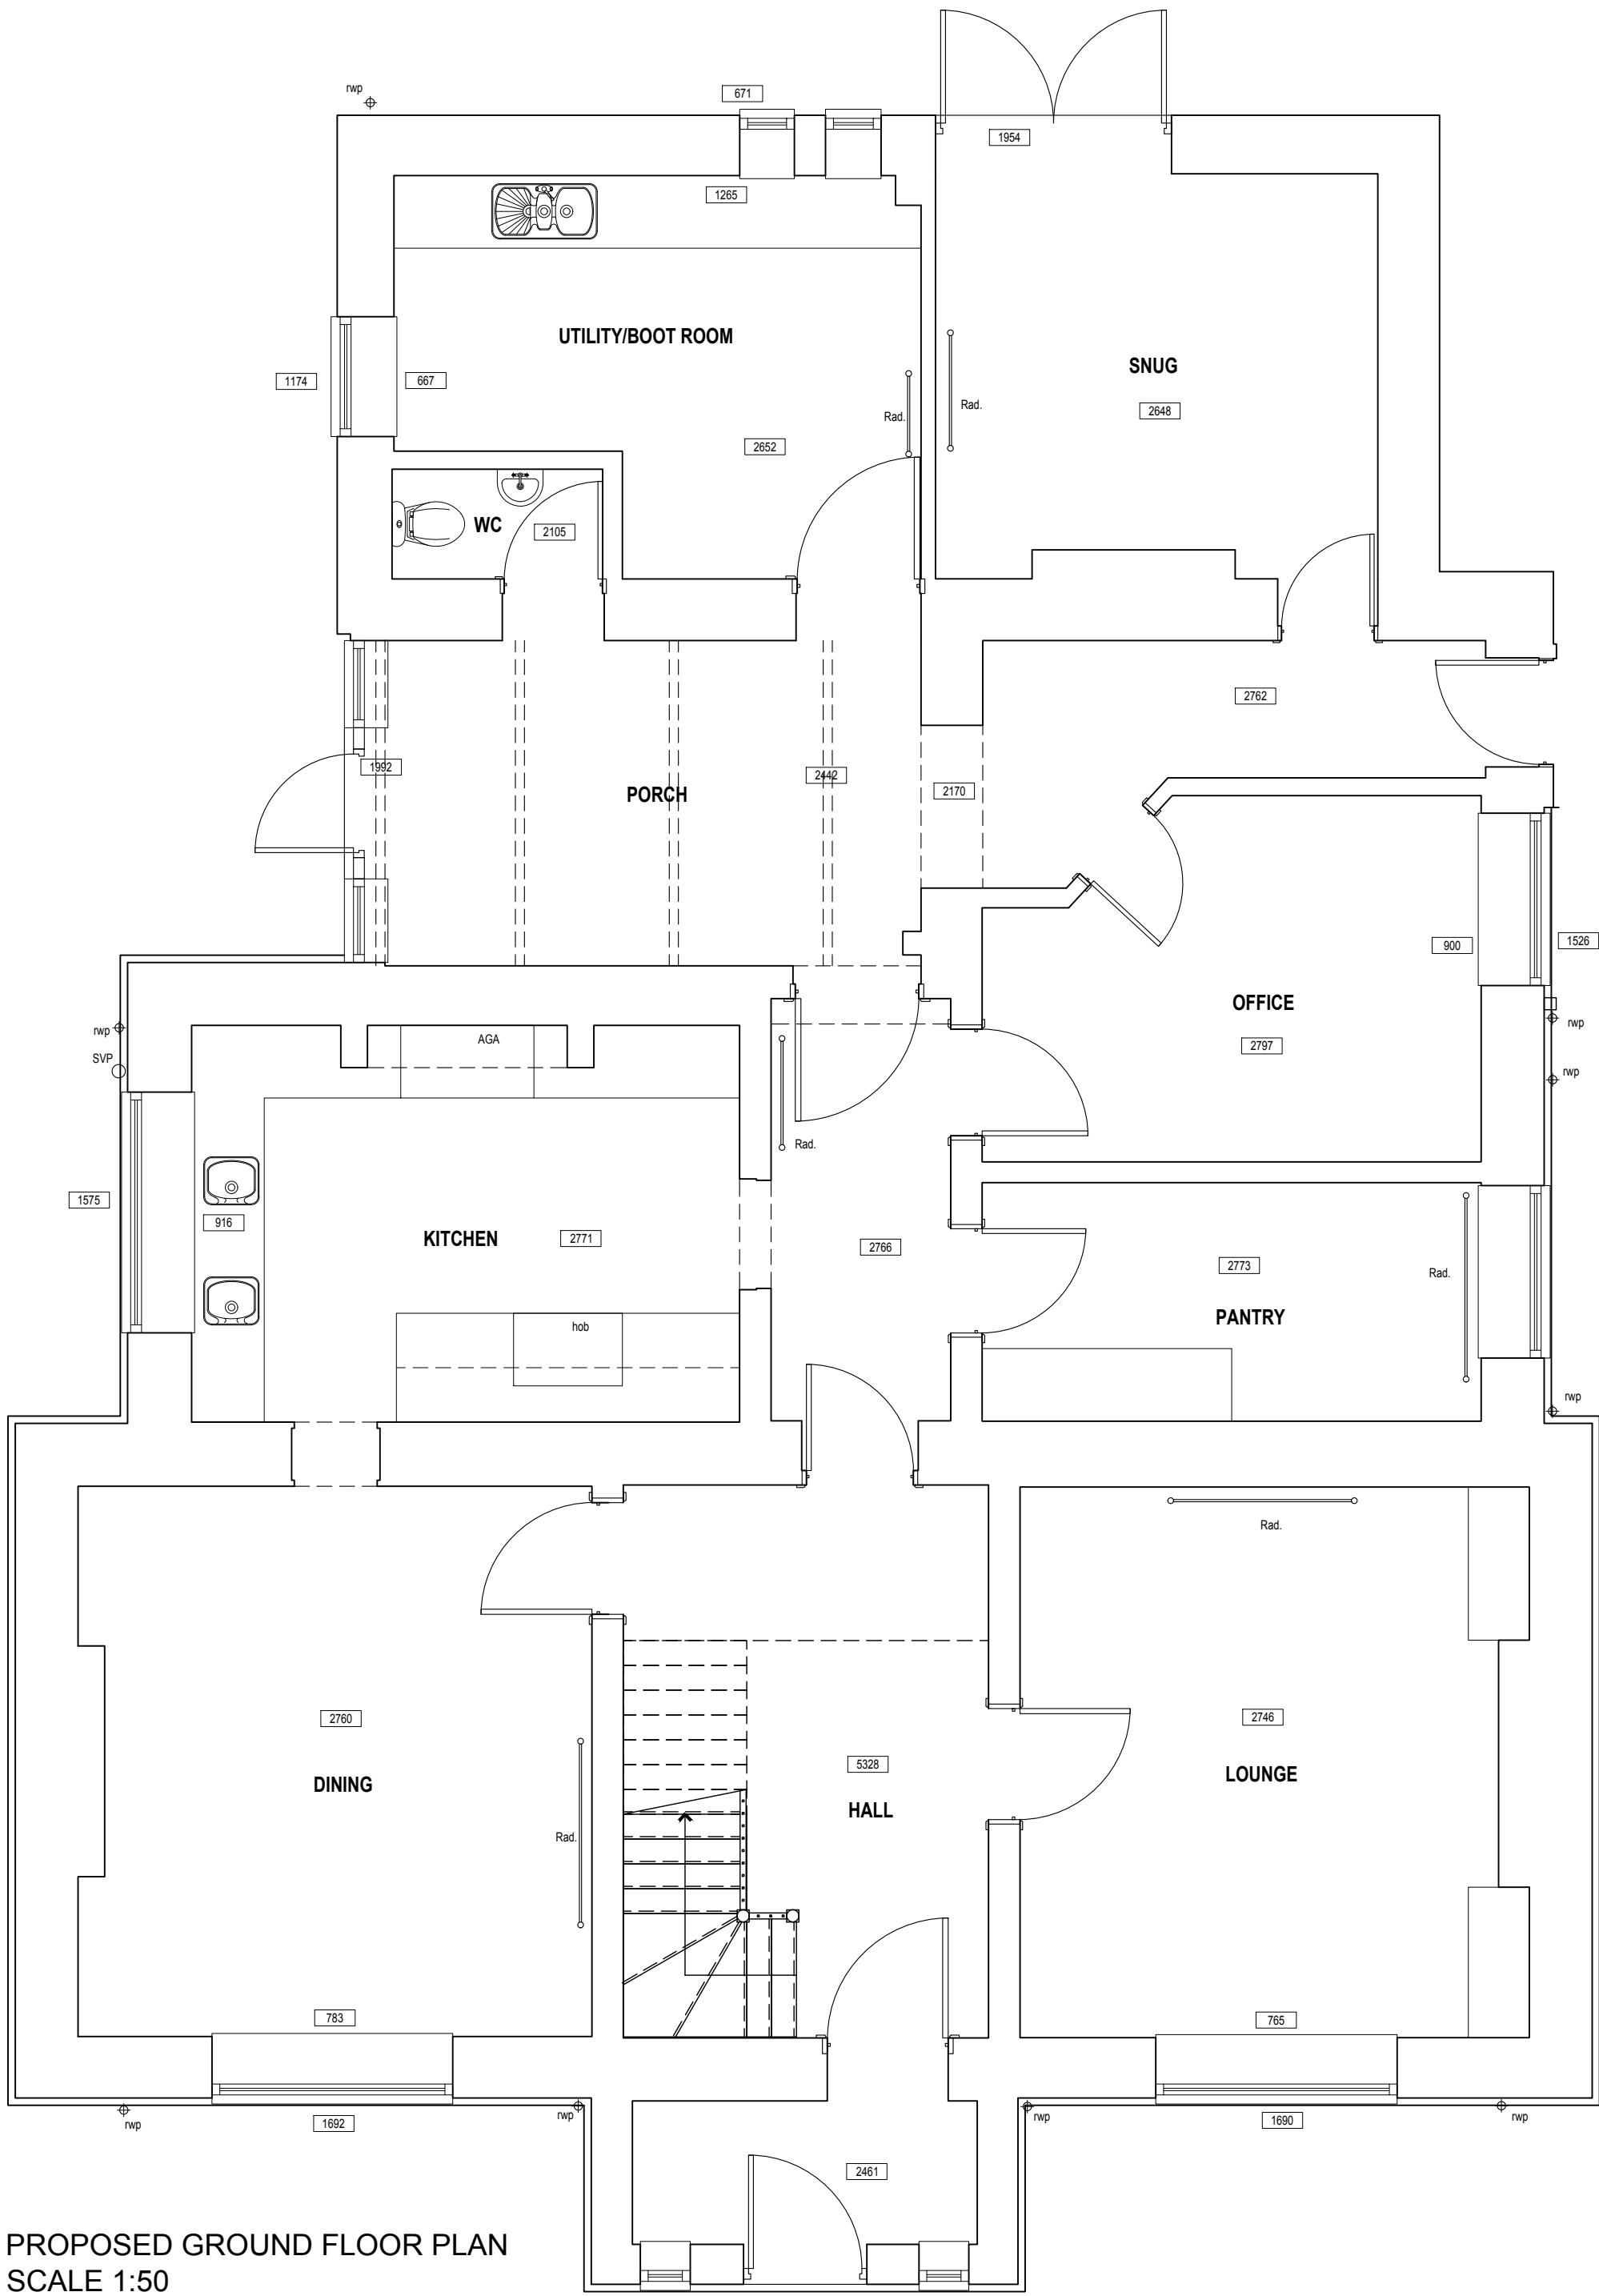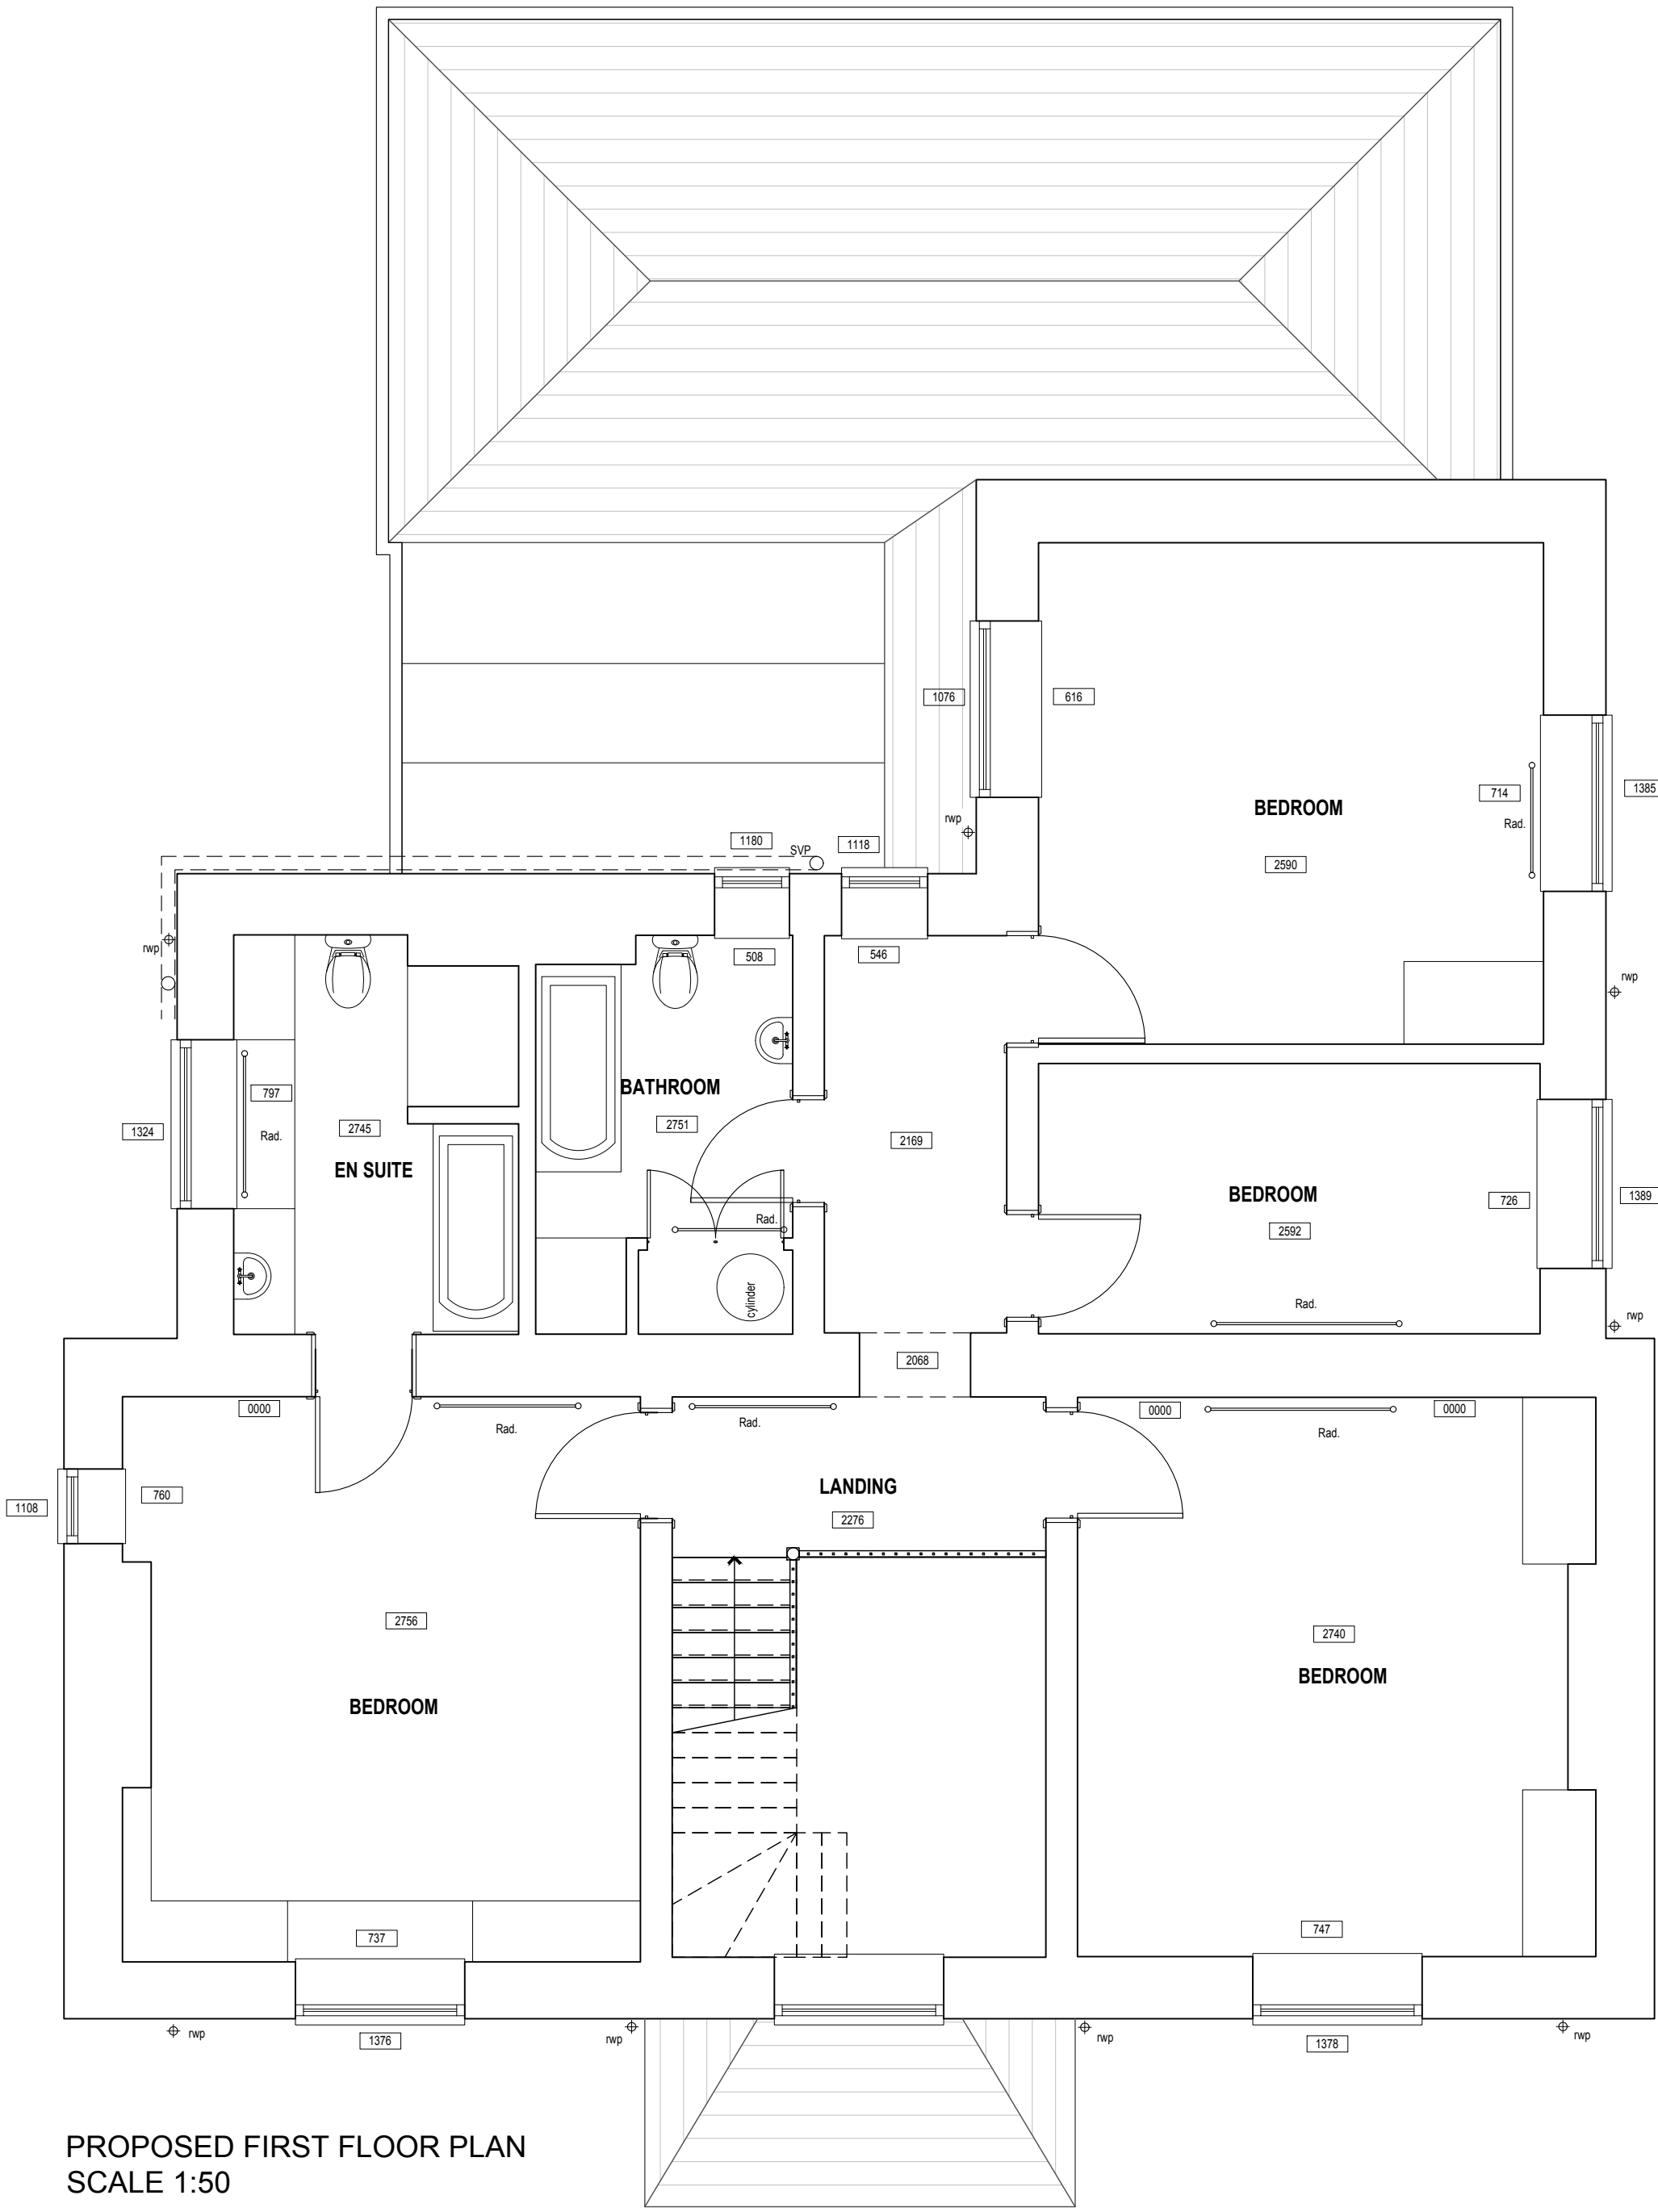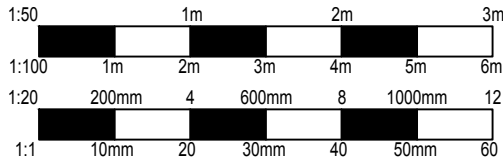

REVISIONS		DATE
CLIENT		
HISLOP		
PROJECT		
PROPOSED REPLACEMENT NURSERY AT BUTTERCUPS KINDERGARTEN SPRAYS FARM CALNE WILTSHIRE SN11 8QA		
TITLE		
REMAINING DWELLING PROPOSED GROUND FLOOR PLAN PROPOSED FIRST FLOOR PLAN		
DRAWN	RJ	SCALE @ A1:
CHECKED	JA	1:50
DATE	APR 25	
DWG NO.	AA/25/11/14	REV. -
<i>Armstrong</i> architecture		
THE OLD BAKEHOUSE, 21 TIMBER STREET, CHIFFENHAM WILTSHIRE, SN15 3PS 01249 404 004 info@armstrongarchitecture.co.uk		