




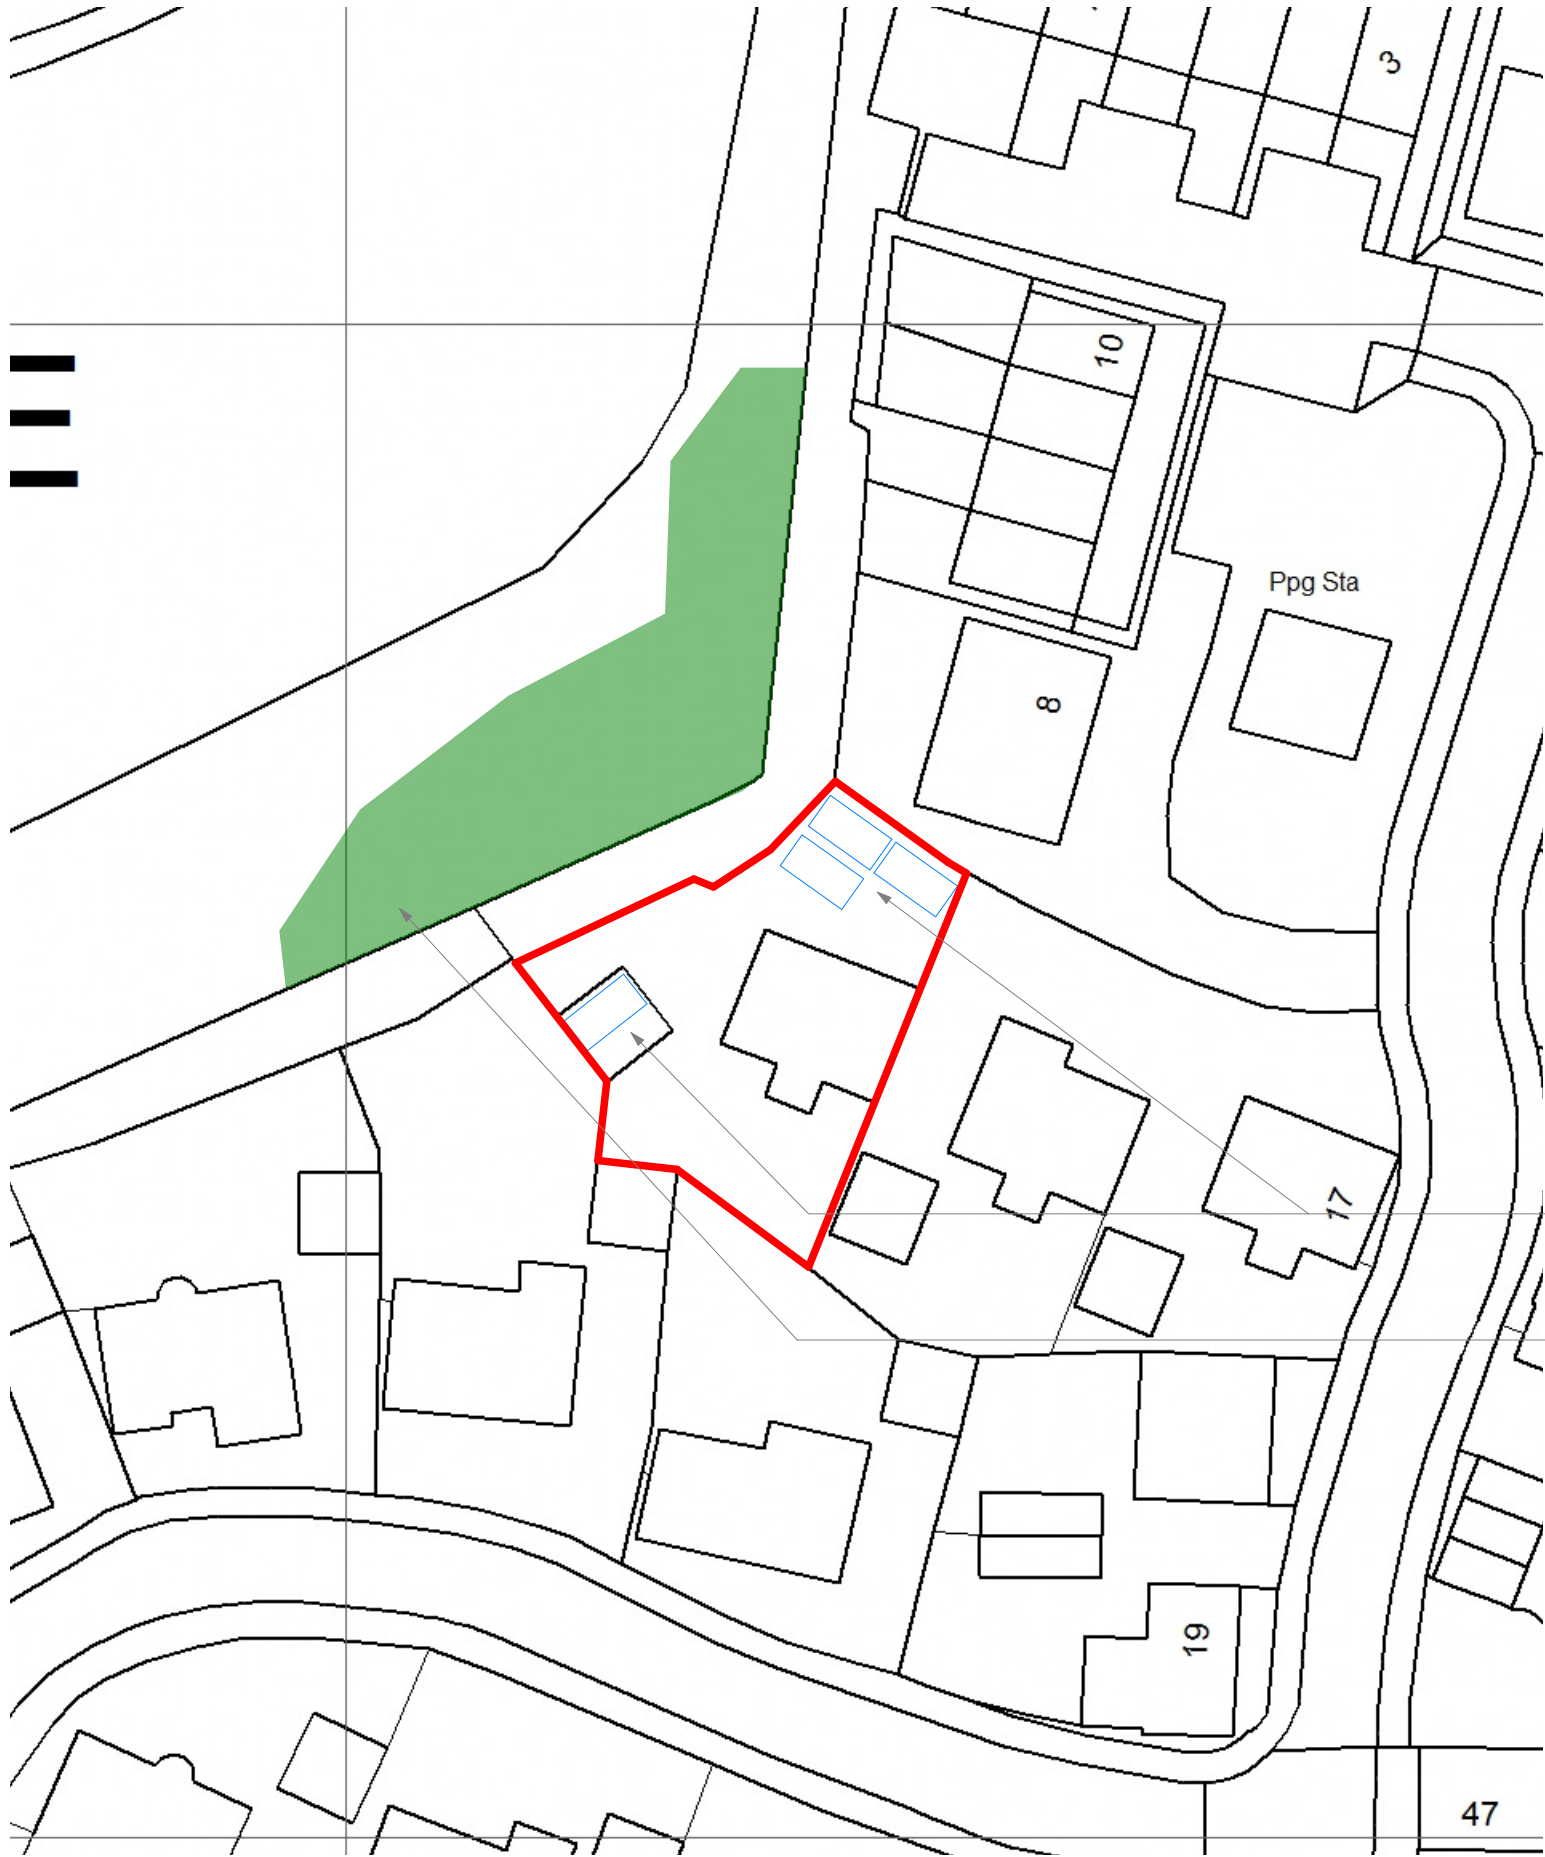

2 Site Plan 1:500

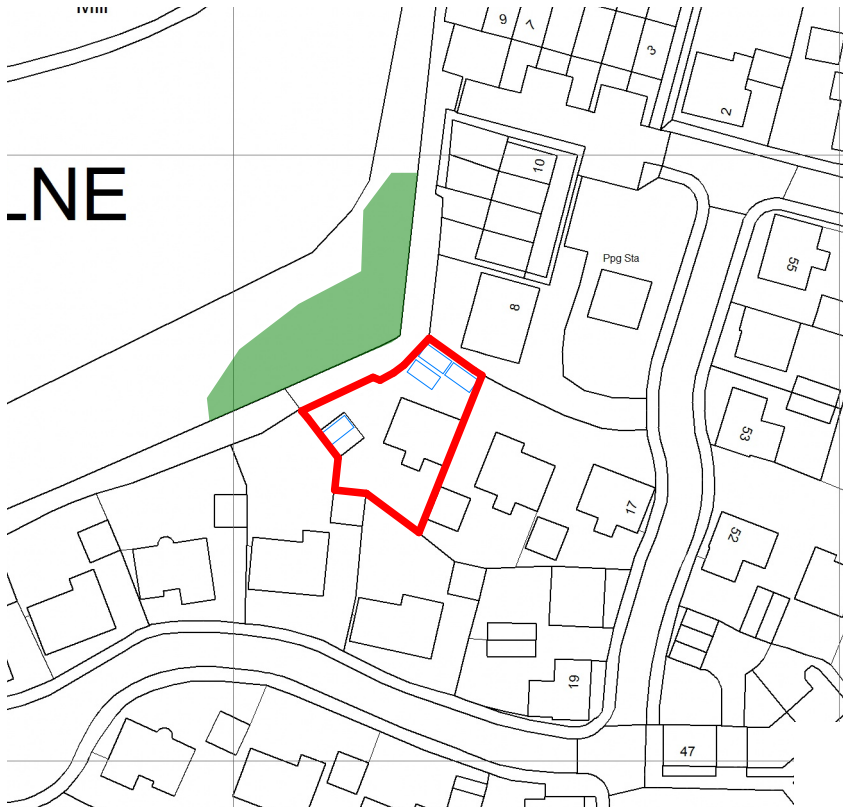

2 Location Plan 1:1250

 

C1 Scale Bar 1:1250

Location of car parking spaces 2.5 x5m

Location of trees and vegetation nearest the proposed site alterations only. This does not include all trees and vegetation in the OS map area only the ones nearest the site boundary



C Scale Bar 1:500

Note:
All information shown on this drawing is to be used for planning or building regulation purposes only and not to be used in conjunction with any other submission or workstages including contract, working drawings, construction and as built purposes.

No responsibility is taken by Concept Drawing & Design Architects for any measurements taken of this drawing. All dimensions shown on this drawing must be checked on site by the project manager and/or contractor to ensure that they are accurate. Any dimensions that can not be achieved, the client, project manager and architect must be made aware immediately.

Concept Drawing and Design Architects have not surveyed the external landscape, or the boundary line, external ground levels, and position/size of adjoining buildings. This information, if shown on the drawings, are just a representation of what might be there. Concept Drawing and Design Architects take no responsibility for the accuracy of the information relating to these topics .

The Party Wall Act may apply if any of the following categories of building work apply:

1. Work on an existing wall or structure shared with another property.
2. Building a free standing wall or a wall of a building up to, near or astride the boundary with a neighbouring property.
3. Excavating near a neighbouring building.

It is the responsibility of the client/site owner to determine whether the act applies and if so notify all adjoining owners in accordance with the act. Further information can found on the communities and local government website.

A - 24.02.2025
Site and location plan changed to existing
B - 21.03.2025
Tree and vegetation area added

PROJECT
2230 - 15 Lake View
Mr and Mrs Stewart


Calne
Wiltshire, SN11 8JA

Proposed Extension

DRAWING
Existing Location and Site
1
1:100, 1:1250, 1:500@A3

Drg No:2230.03.01 Rev B
25/02/2026

CONCEPT DRAWING & DESIGN
ARCHITECTS

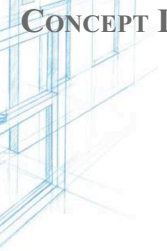

Telephone: 07557505990

Email: concept@drawinganddesign.co.uk

Website: www.drawinganddesign.co.uk

You can also find us on Facebook and Twitter