
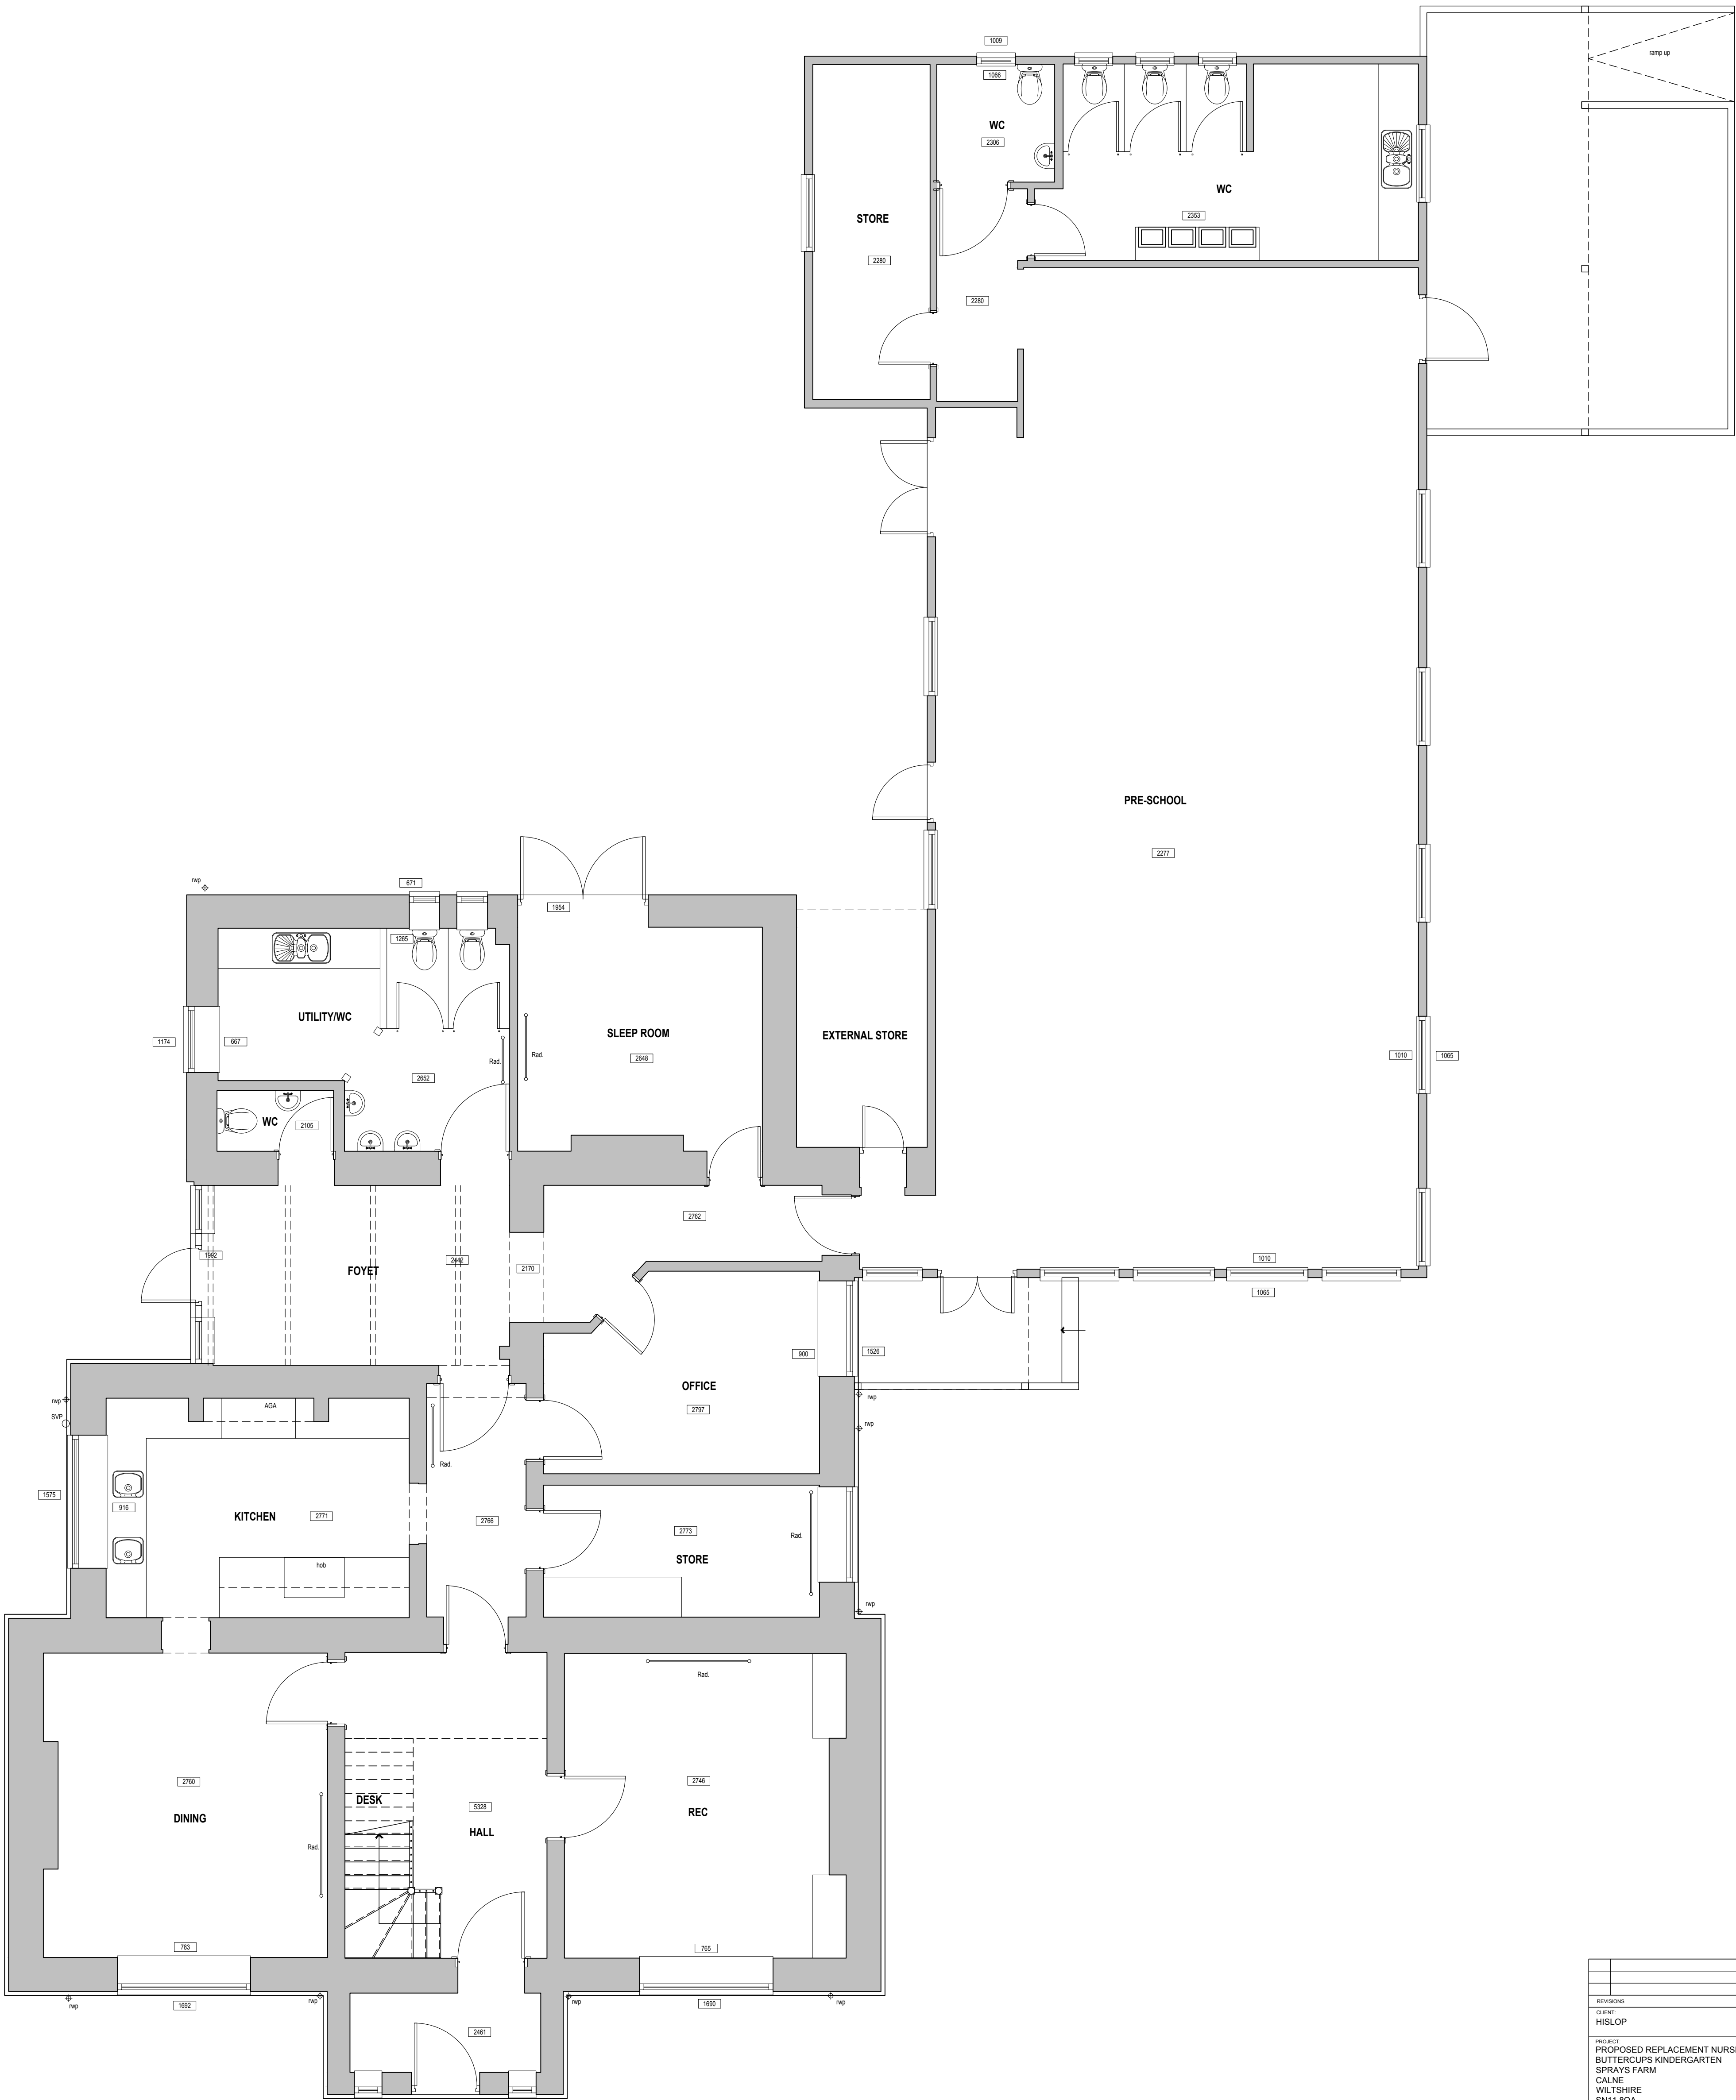


* COPYRIGHT. DO NOT SCALE EXCEPT FOR PLANNING PURPOSES. CHECK ALL DIMENSIONS ON SITE. THIS DRAWING IS ONLY TO BE USED ON THE SITE FOR WHICH DESIGNED

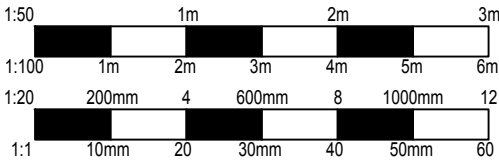

EXISTING GROUND FLOOR PLAN
SCALE 1:50

REVISIONS		DATE
CLIENT		HISLOP
PROJECT		PROPOSED REPLACEMENT NURSERY AT BUTTERCUPS KINDERGARTEN SPRAYS FARM CALNE WILTSHIRE SN11 8QA
TITLE		EXISTING GROUND FLOOR PLAN
DRAWN	RJ	SCALE @ A1: 1:50
CHECKED	JA	
DATE	APR 25	
DWG NO.	AA/25/11/02	REV. -
<i>Armstrong</i> architecture		
THE OLD BAKEHOUSE, 21 TIMBER STREET, CHIFFENHAM WILTSHIRE, SN15 3PS 01249 404 004 info@armstrongarchitecture.co.uk		