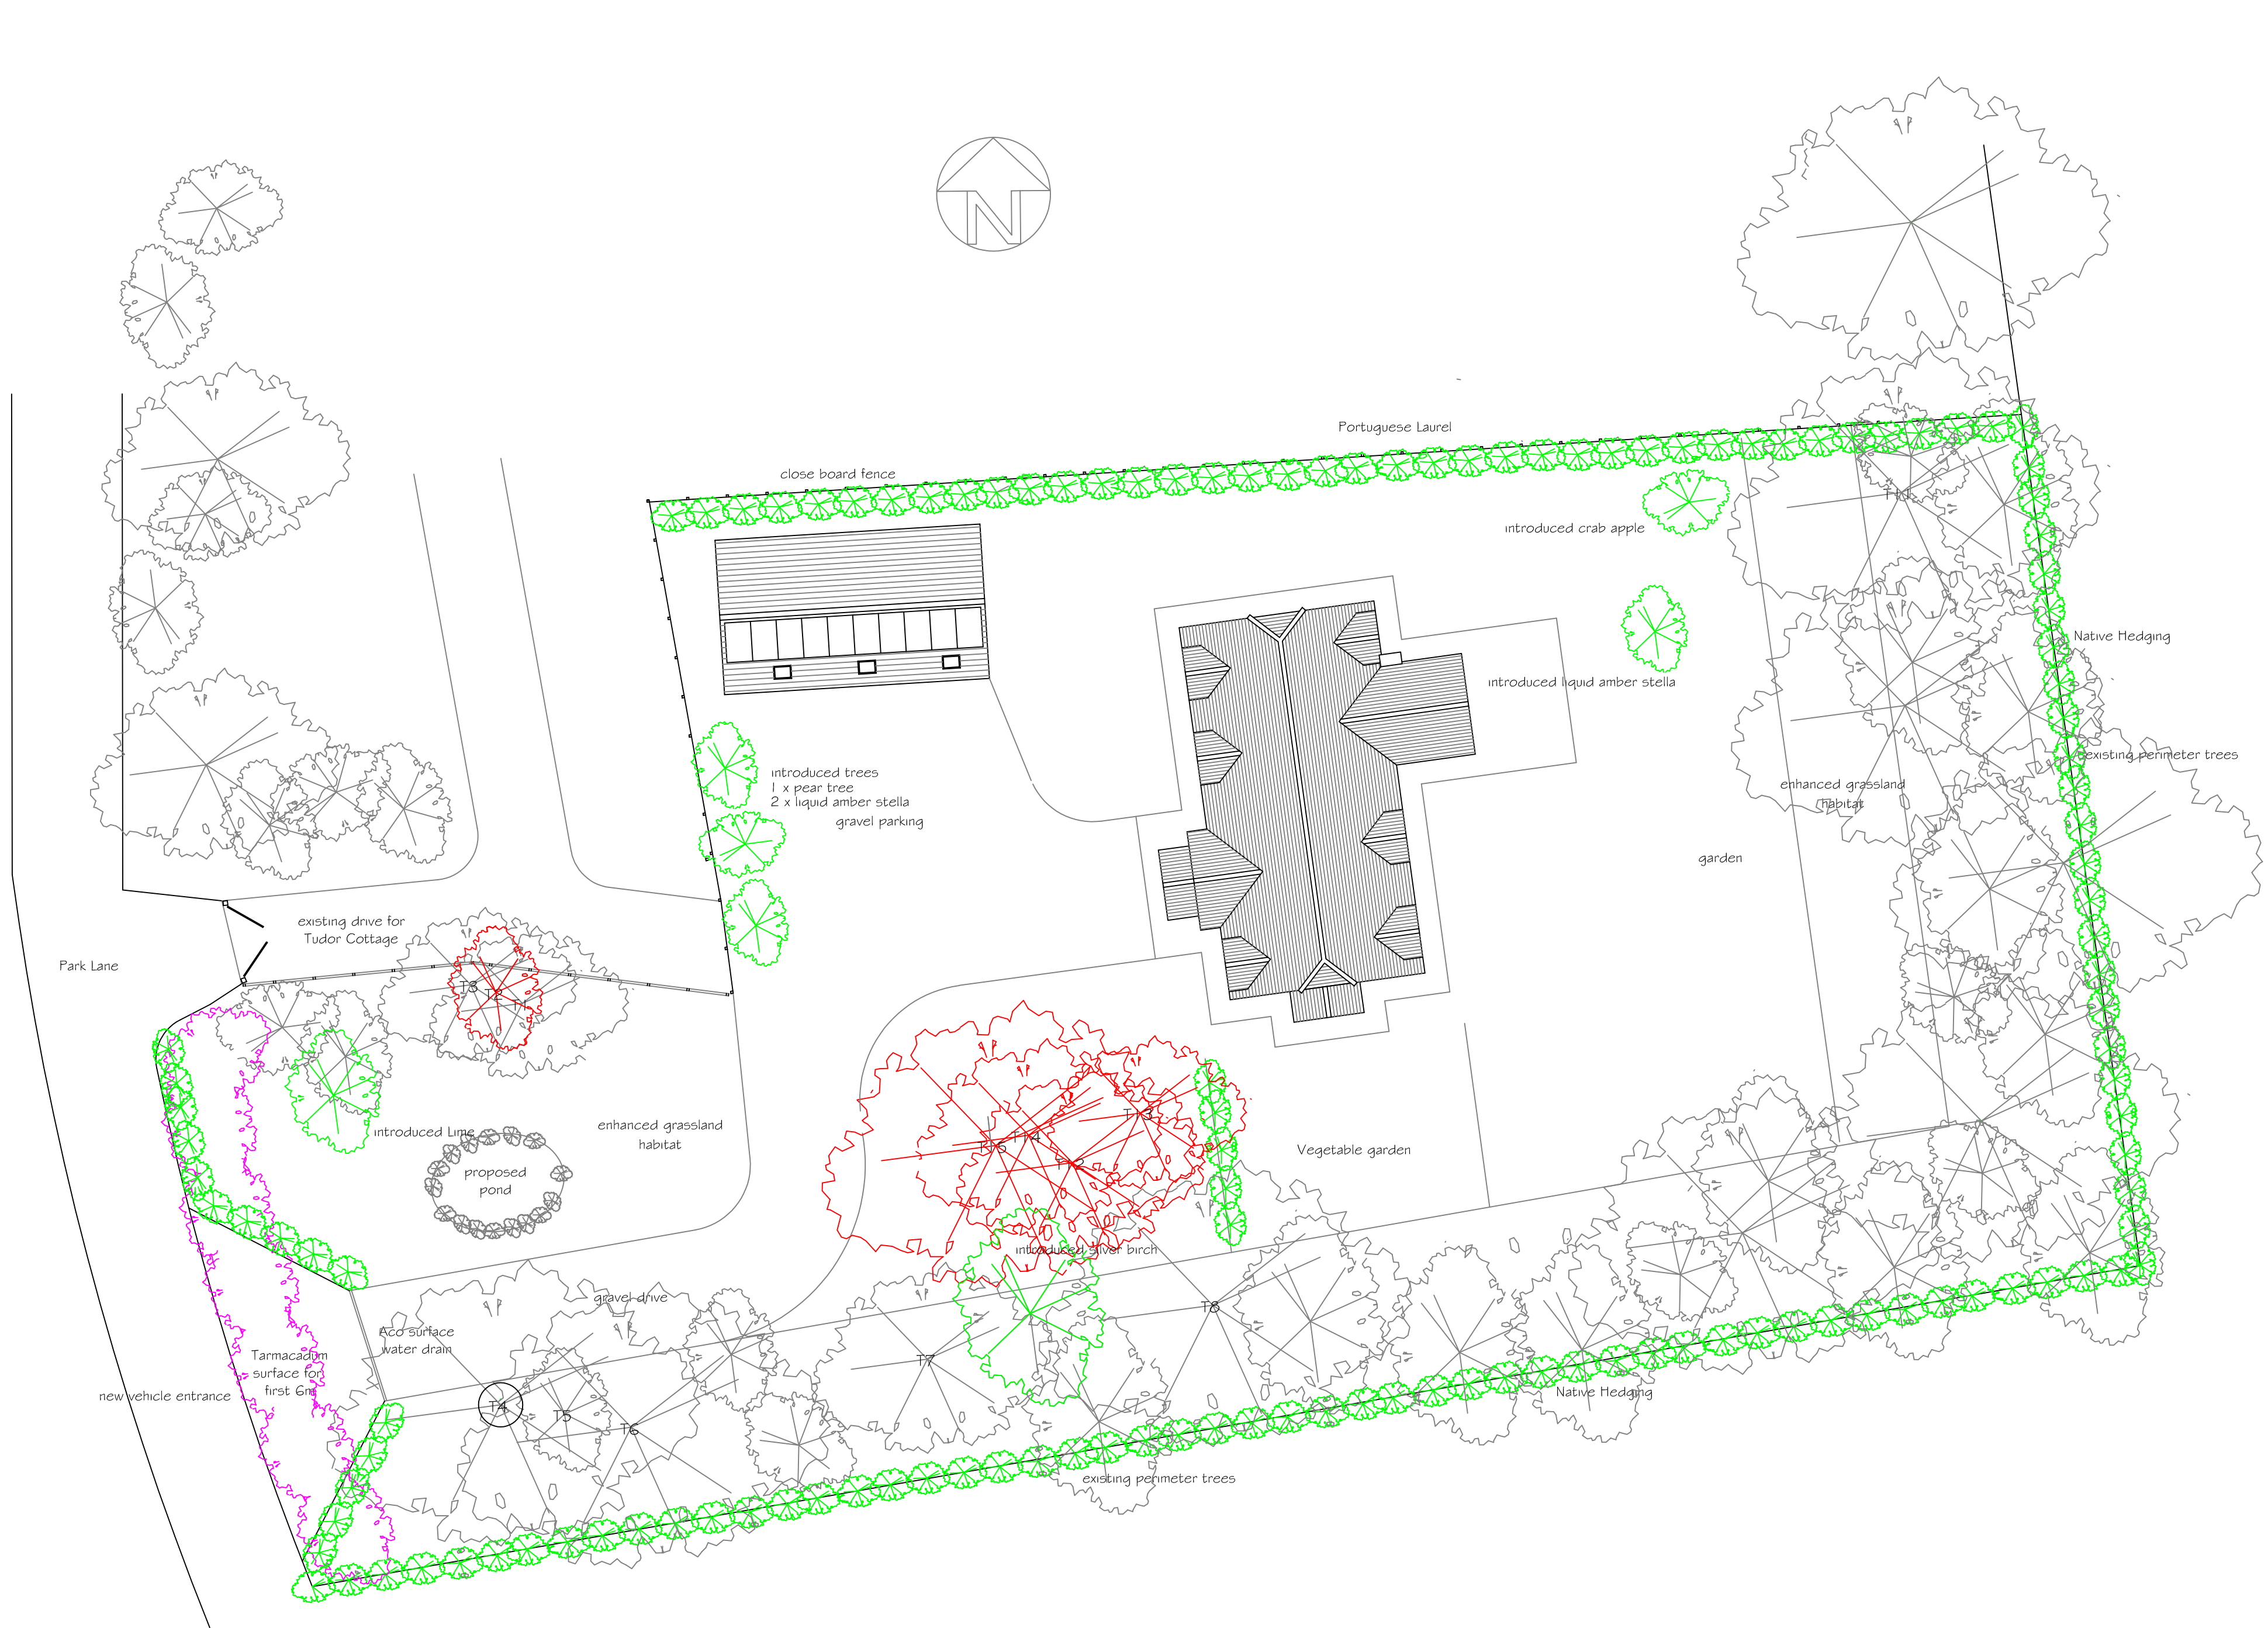
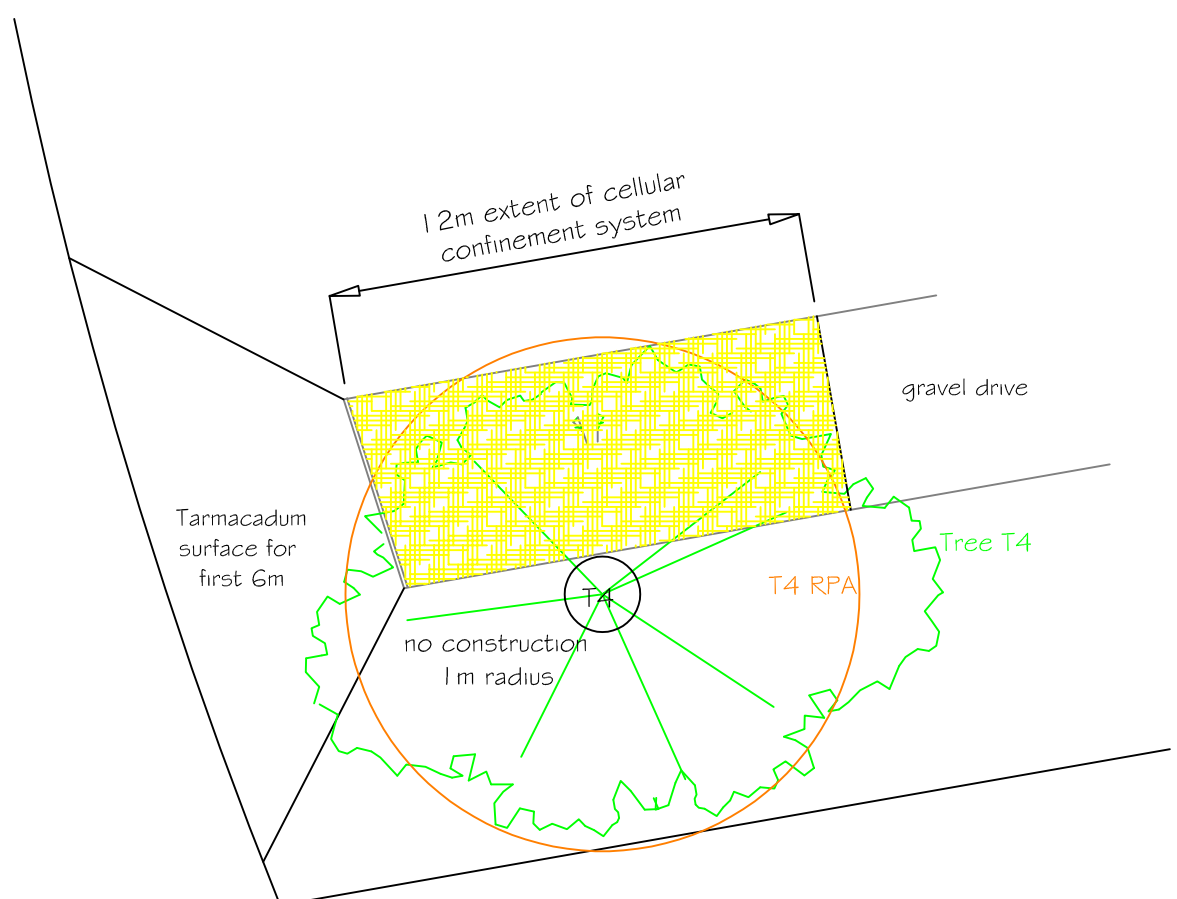
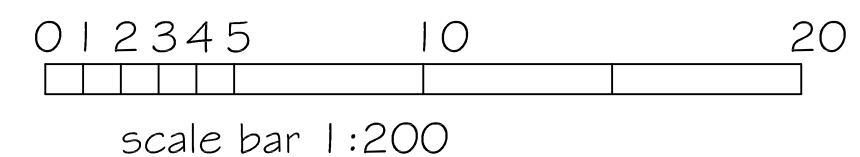


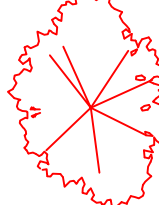
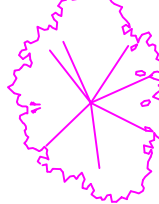
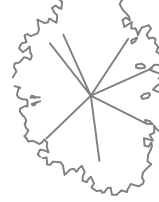
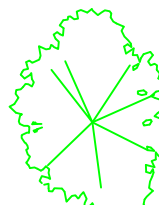
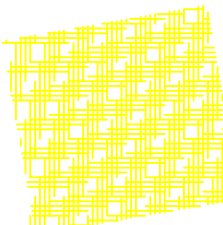
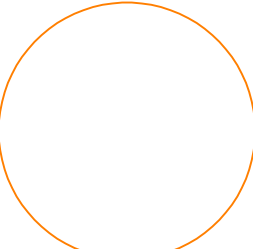


SITE PLAN 1:200



LOCAL DETAIL 1:200



-  TREES TO BE REMOVED
T2, T12, T13, T14, T15.
-  HEDGEROW TO BE REMOVED
HAWTHORN
BLACKTHORN
BULLACES
TO BE REPLANTED WITH
NATIVE BEACH
- This hedgerow is in poor condition with spaces between bushes filled with bramble & ivy.
-  TREES TO BE RETAINED
-  TREES OR HEDGE TO BE OR ALREADY INTRODUCED
-  CELLULAR CONFINEMENT SYSTEM TO ARBORICULTURAL METHOD STATEMENT
-  RPA

SJF PLANNING & DESIGN SERVICE 01225 782078 simonnearthebell@gmail.com		
PROPOSED DWELLING & GARAGE		
CLIENT	MR R WILLIS	
LOCATION	LAND ADJACENT TO TUDOR COTTAGE PARK LANE CHERRILL SN11 8XN	
TITLE	TREE REMOVAL & INTRODUCTION	
DRG NO	ISSUE	DATE
2607-11	1	FEB 2026