



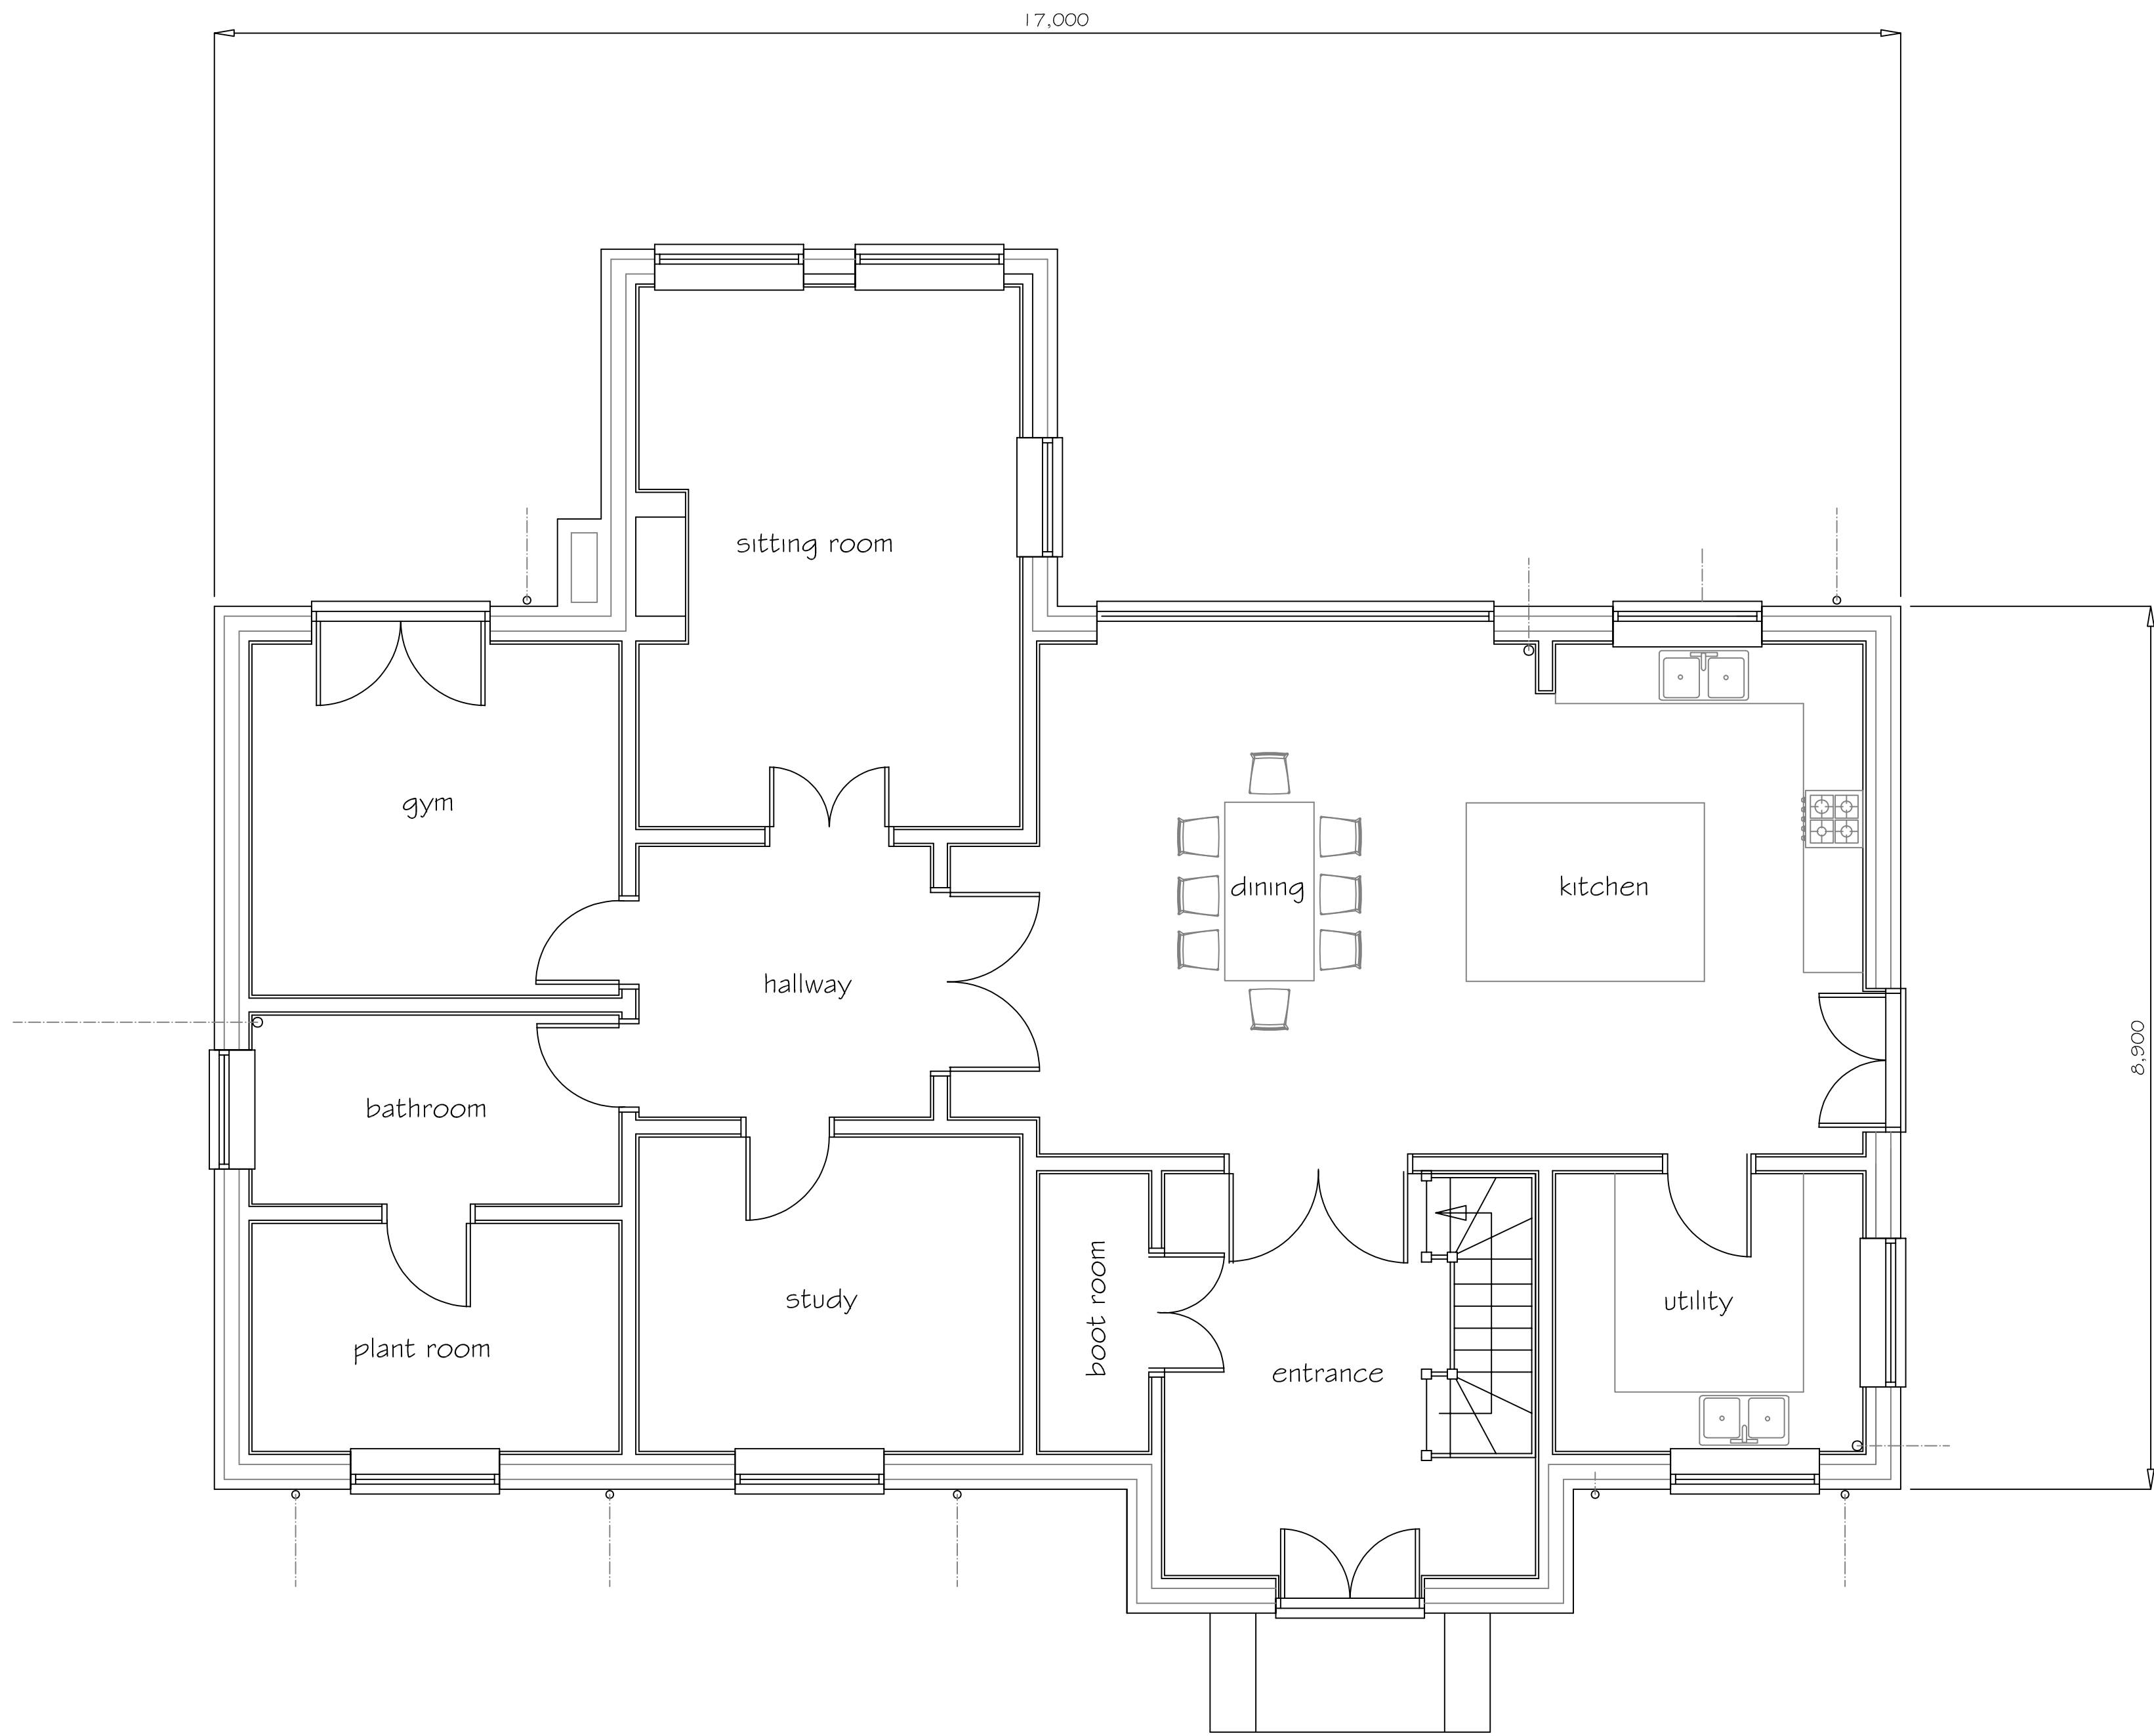

PROPOSED GROUND FLOOR PLAN 1:50

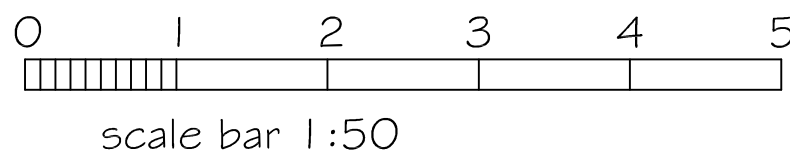

SJF PLANNING & DESIGN SERVICE 01225 782078 simonnearthebell@gmail.com		
PROPOSED DWELLING & GARAGE		
CLIENT MR R WILLIS		
LOCATION LAND ADJACENT TO TUDOR COTTAGE PARK LANE CHERHILL SN1 1 8XN		
TITLE GROUND FLOOR PLANS		
DRG NO	ISSUE	DATE
2607-2	1	FEB 2026