




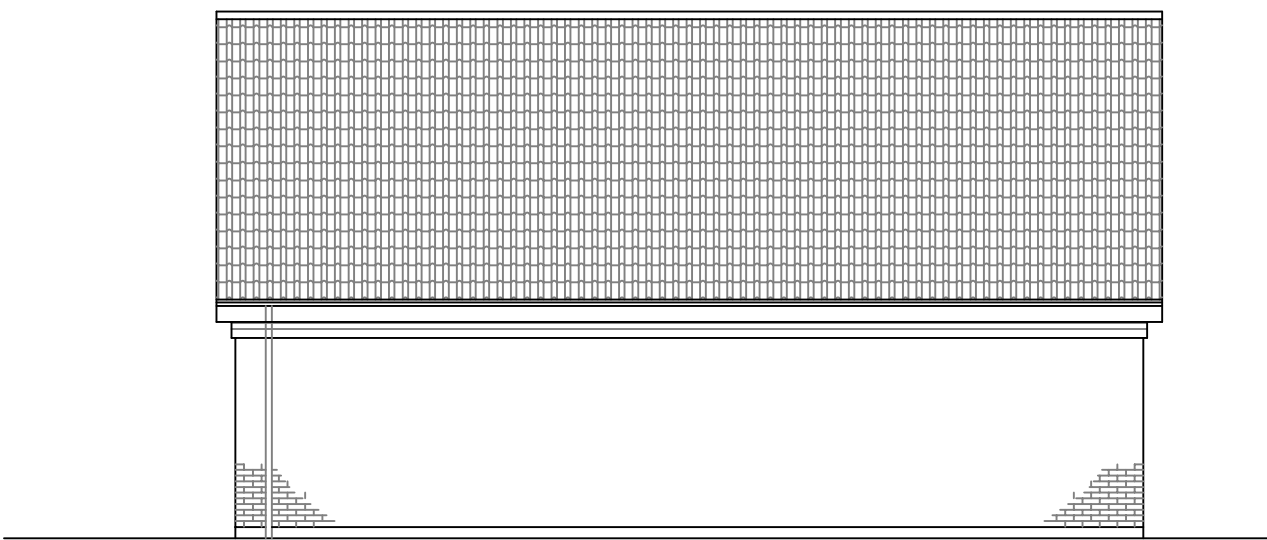


PROPOSED REAR (NORTH) ELEVATION 1:100

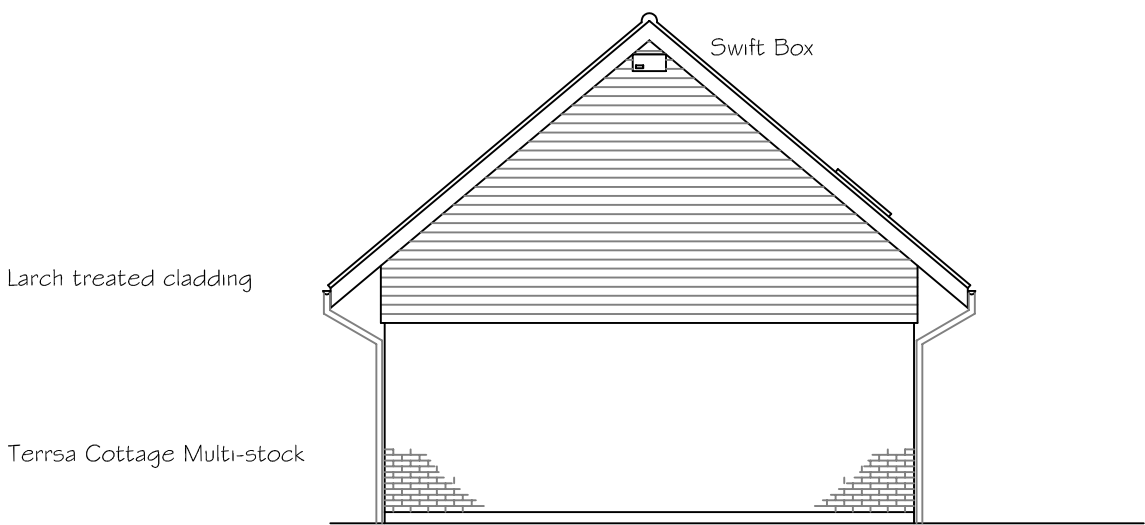



PROPOSED SIDE (WEST) ELEVATION 1:100

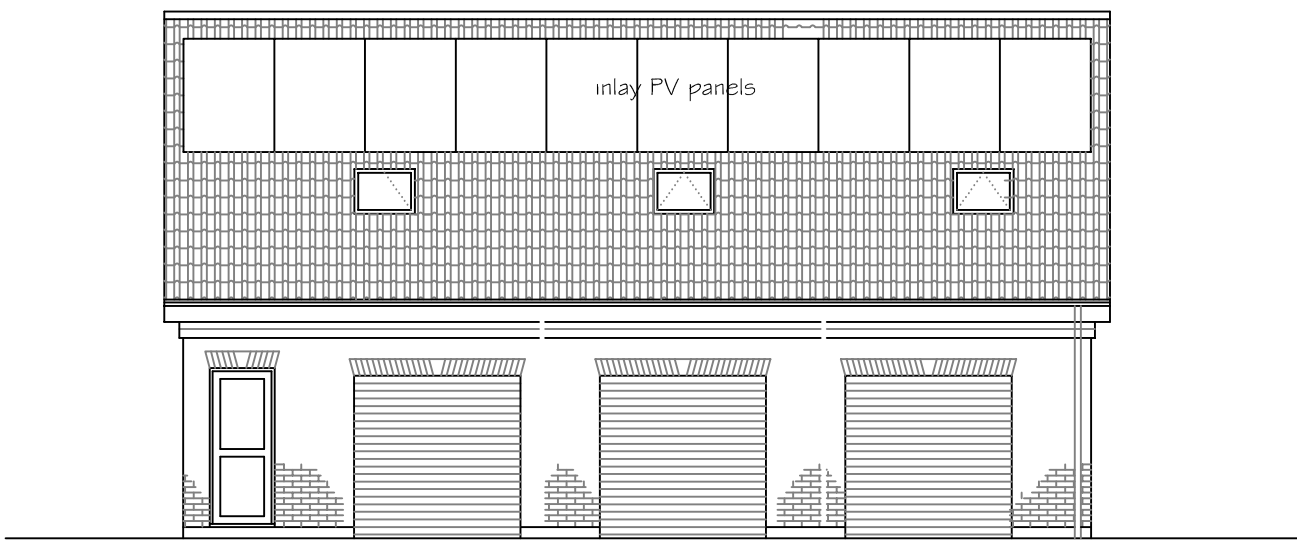


PROPOSED FRONT (SOUTH) ELEVATION 1:100

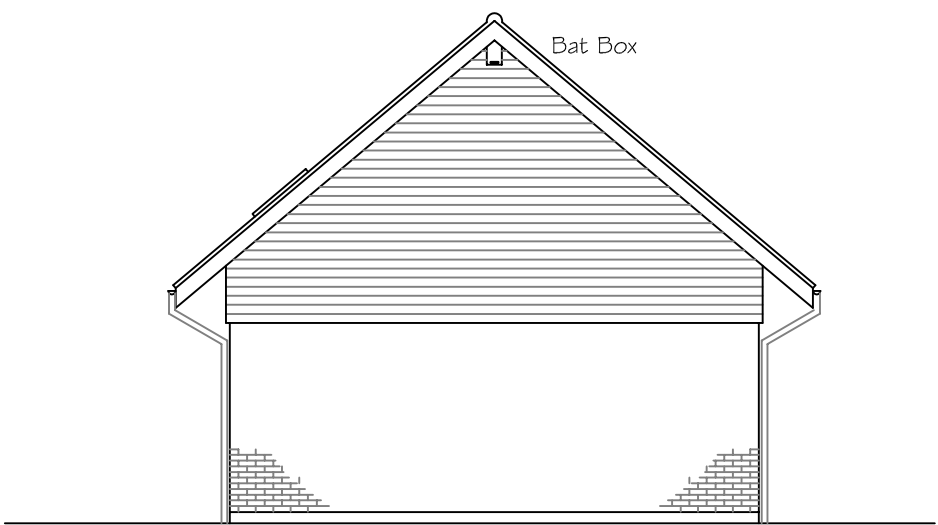


PROPOSED END (EAST) ELEVATION 1:100

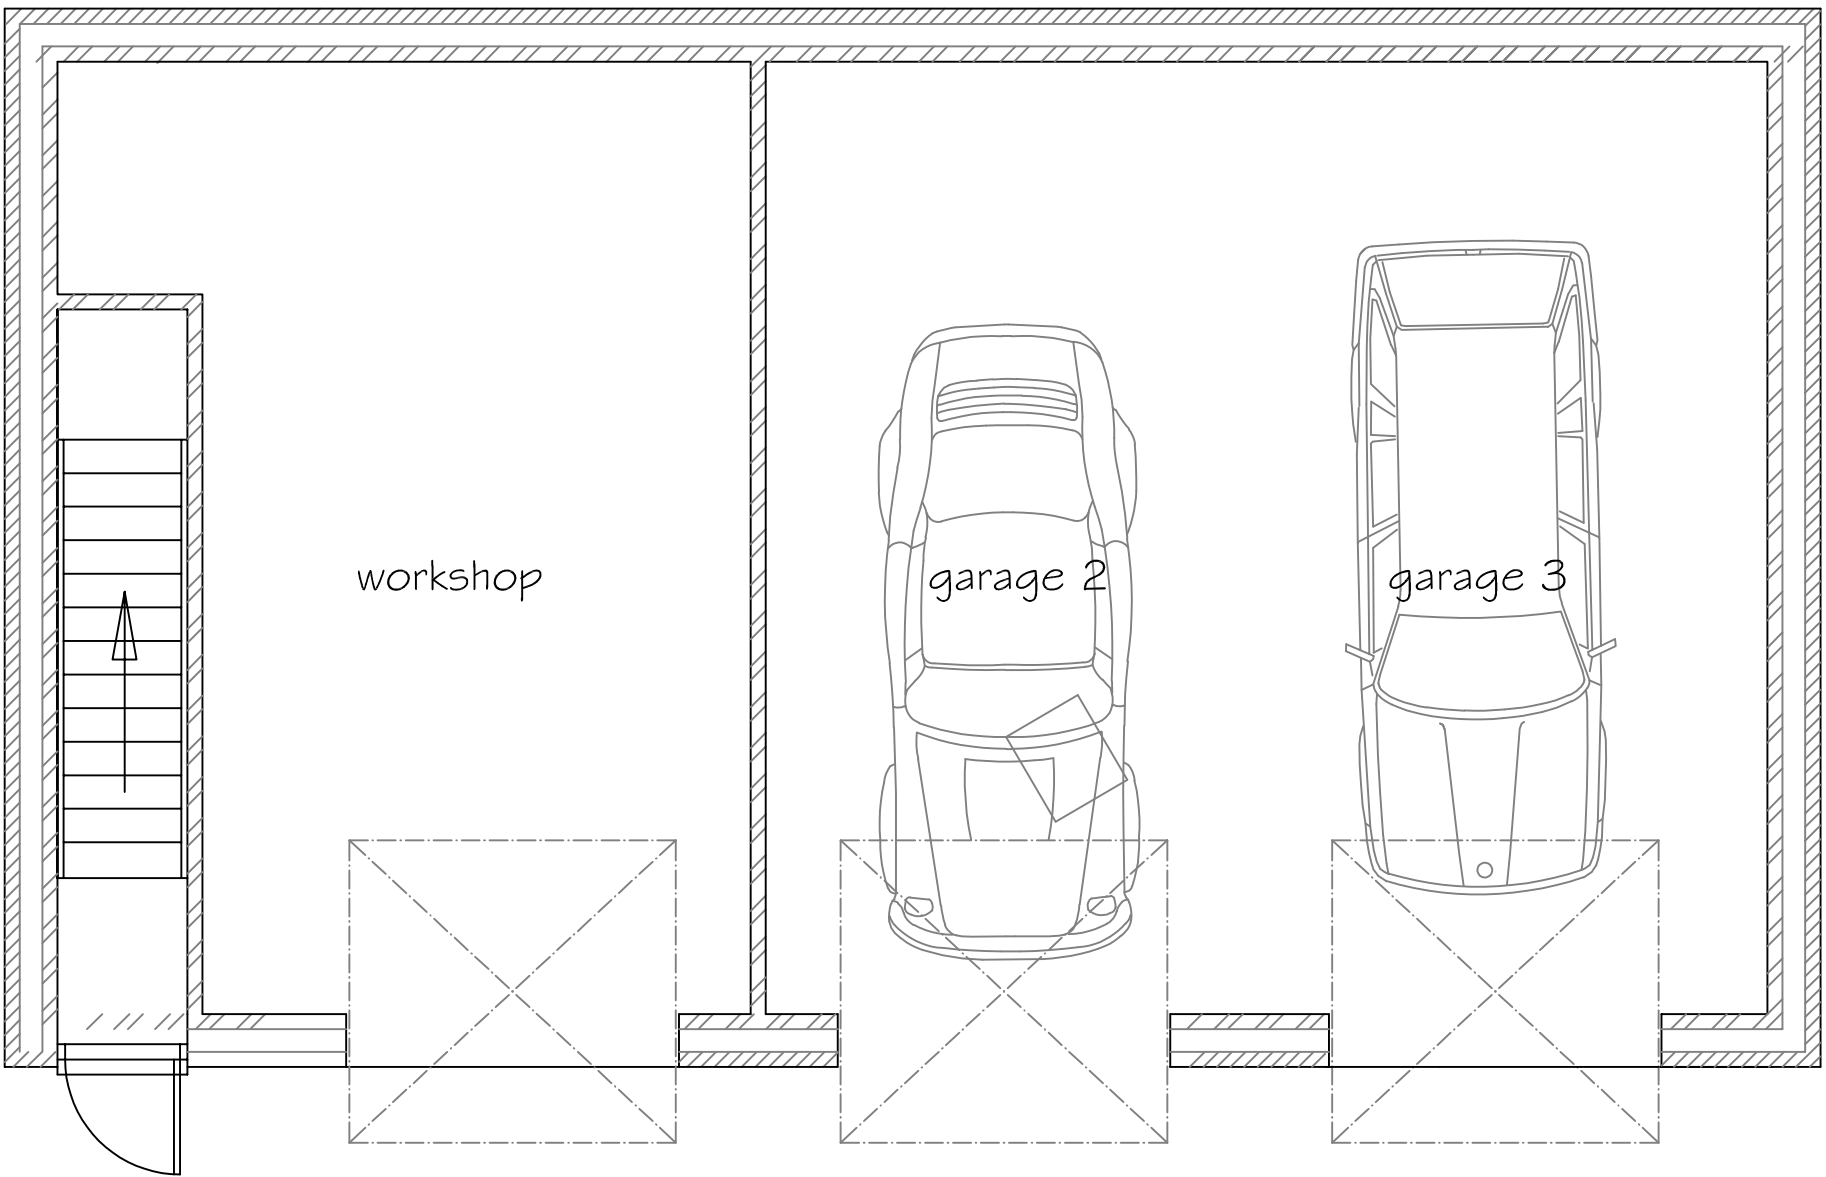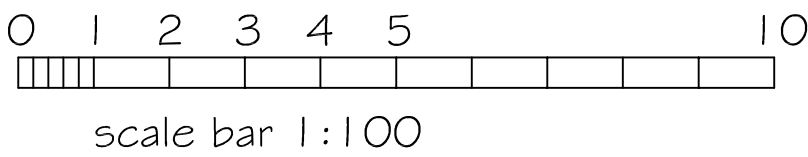

PROPOSED GROUND FLOOR PLAN 1:50

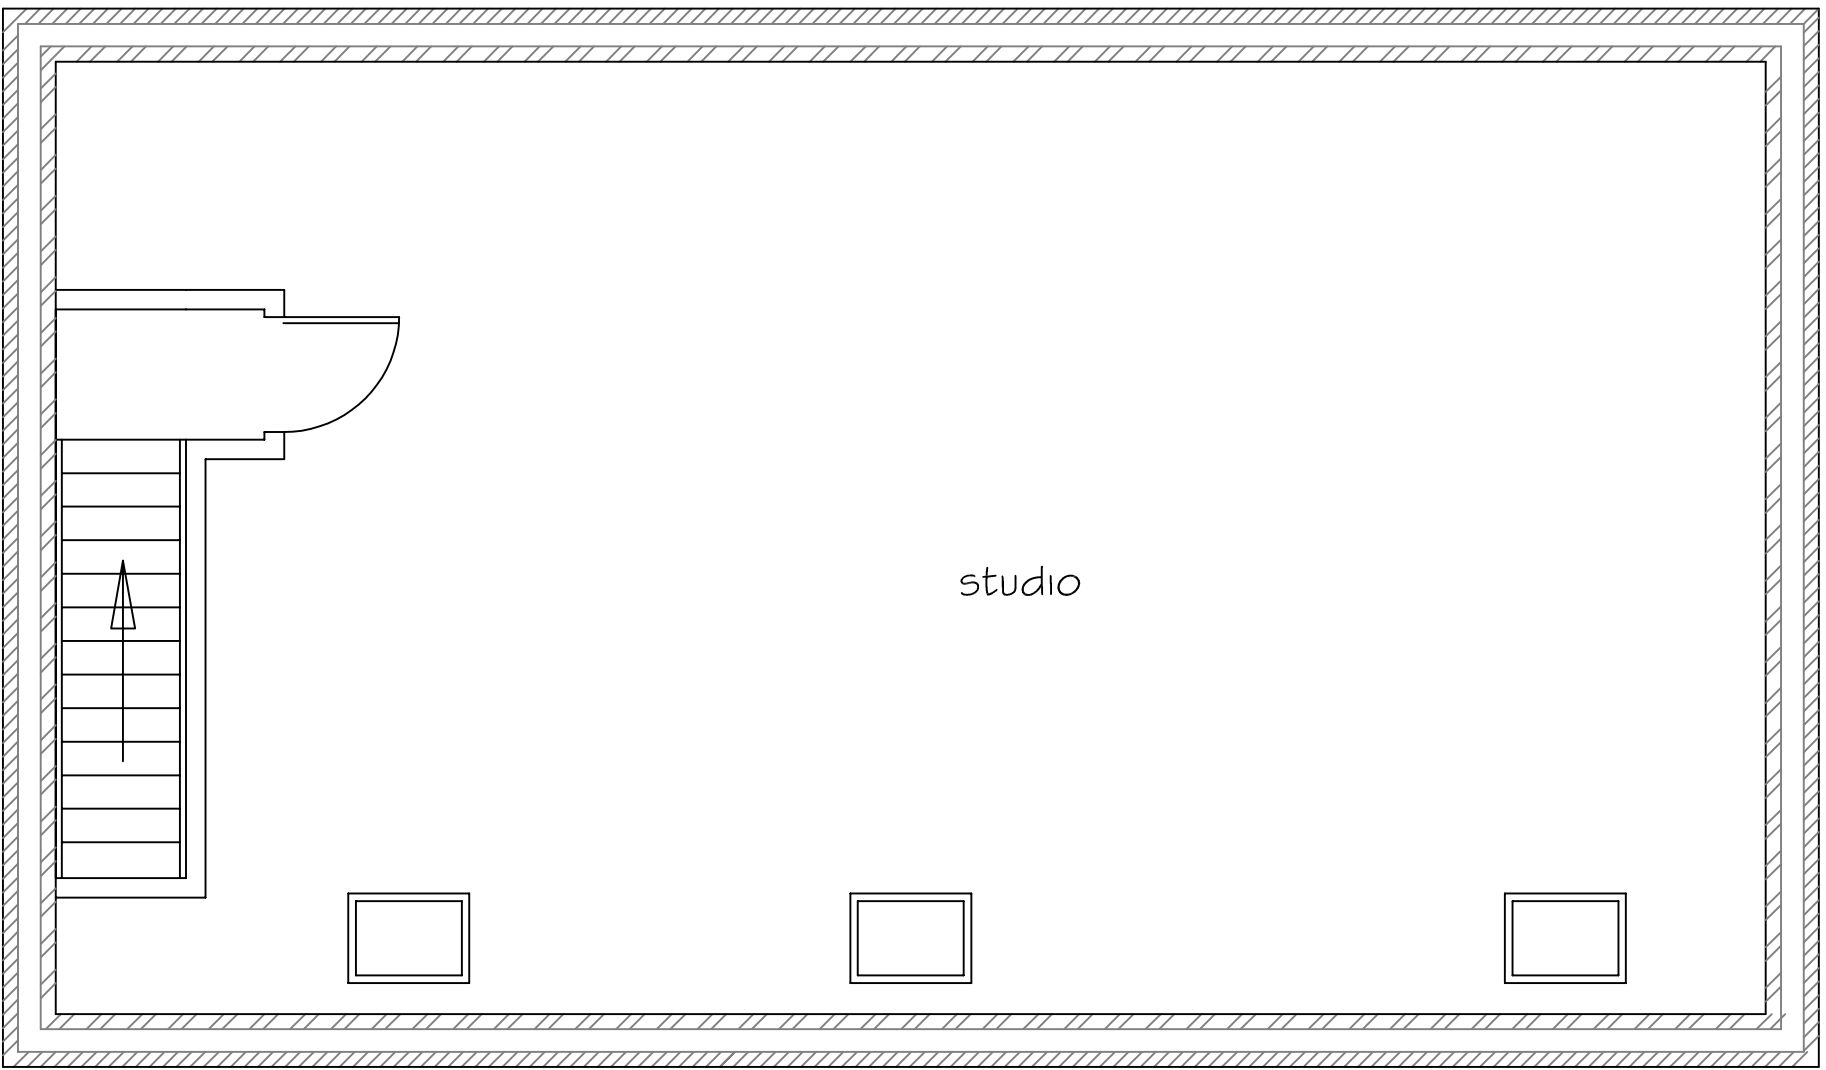

PROPOSED FIRST FLOOR PLAN 1:50

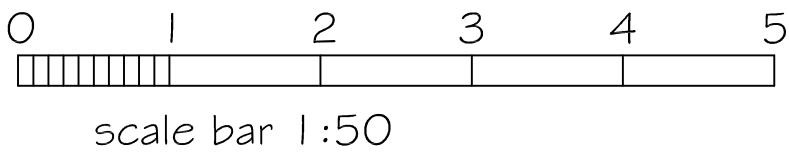

SJF PLANNING & DESIGN SERVICE 01225 782078 simonnearthebell@gmail.com		
PROPOSED DWELLING & GARAGE		
CLIENT	MR R WILLIS	
LOCATION	LAND ADJACENT TO TUDOR COTTAGE PARK LANE CHERRILL SN11 8XN	
TITLE	DETACHED GARAGE	
DRG NO	ISSUE	DATE
2607-4	1	FEB 2026