
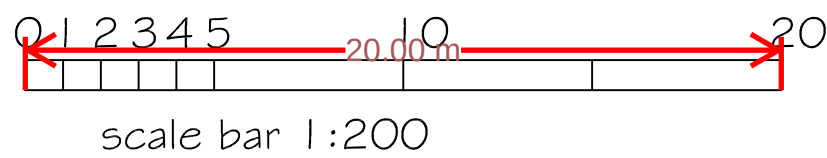


- Native Hedging
- 20 x Crataegus
- 10 x Prunus Spinosa
- 5 x Viburnum Opulus
- 5 x Viburnum Lantana
- 5 x Acer Campestra
- 45 plants per 10 metres

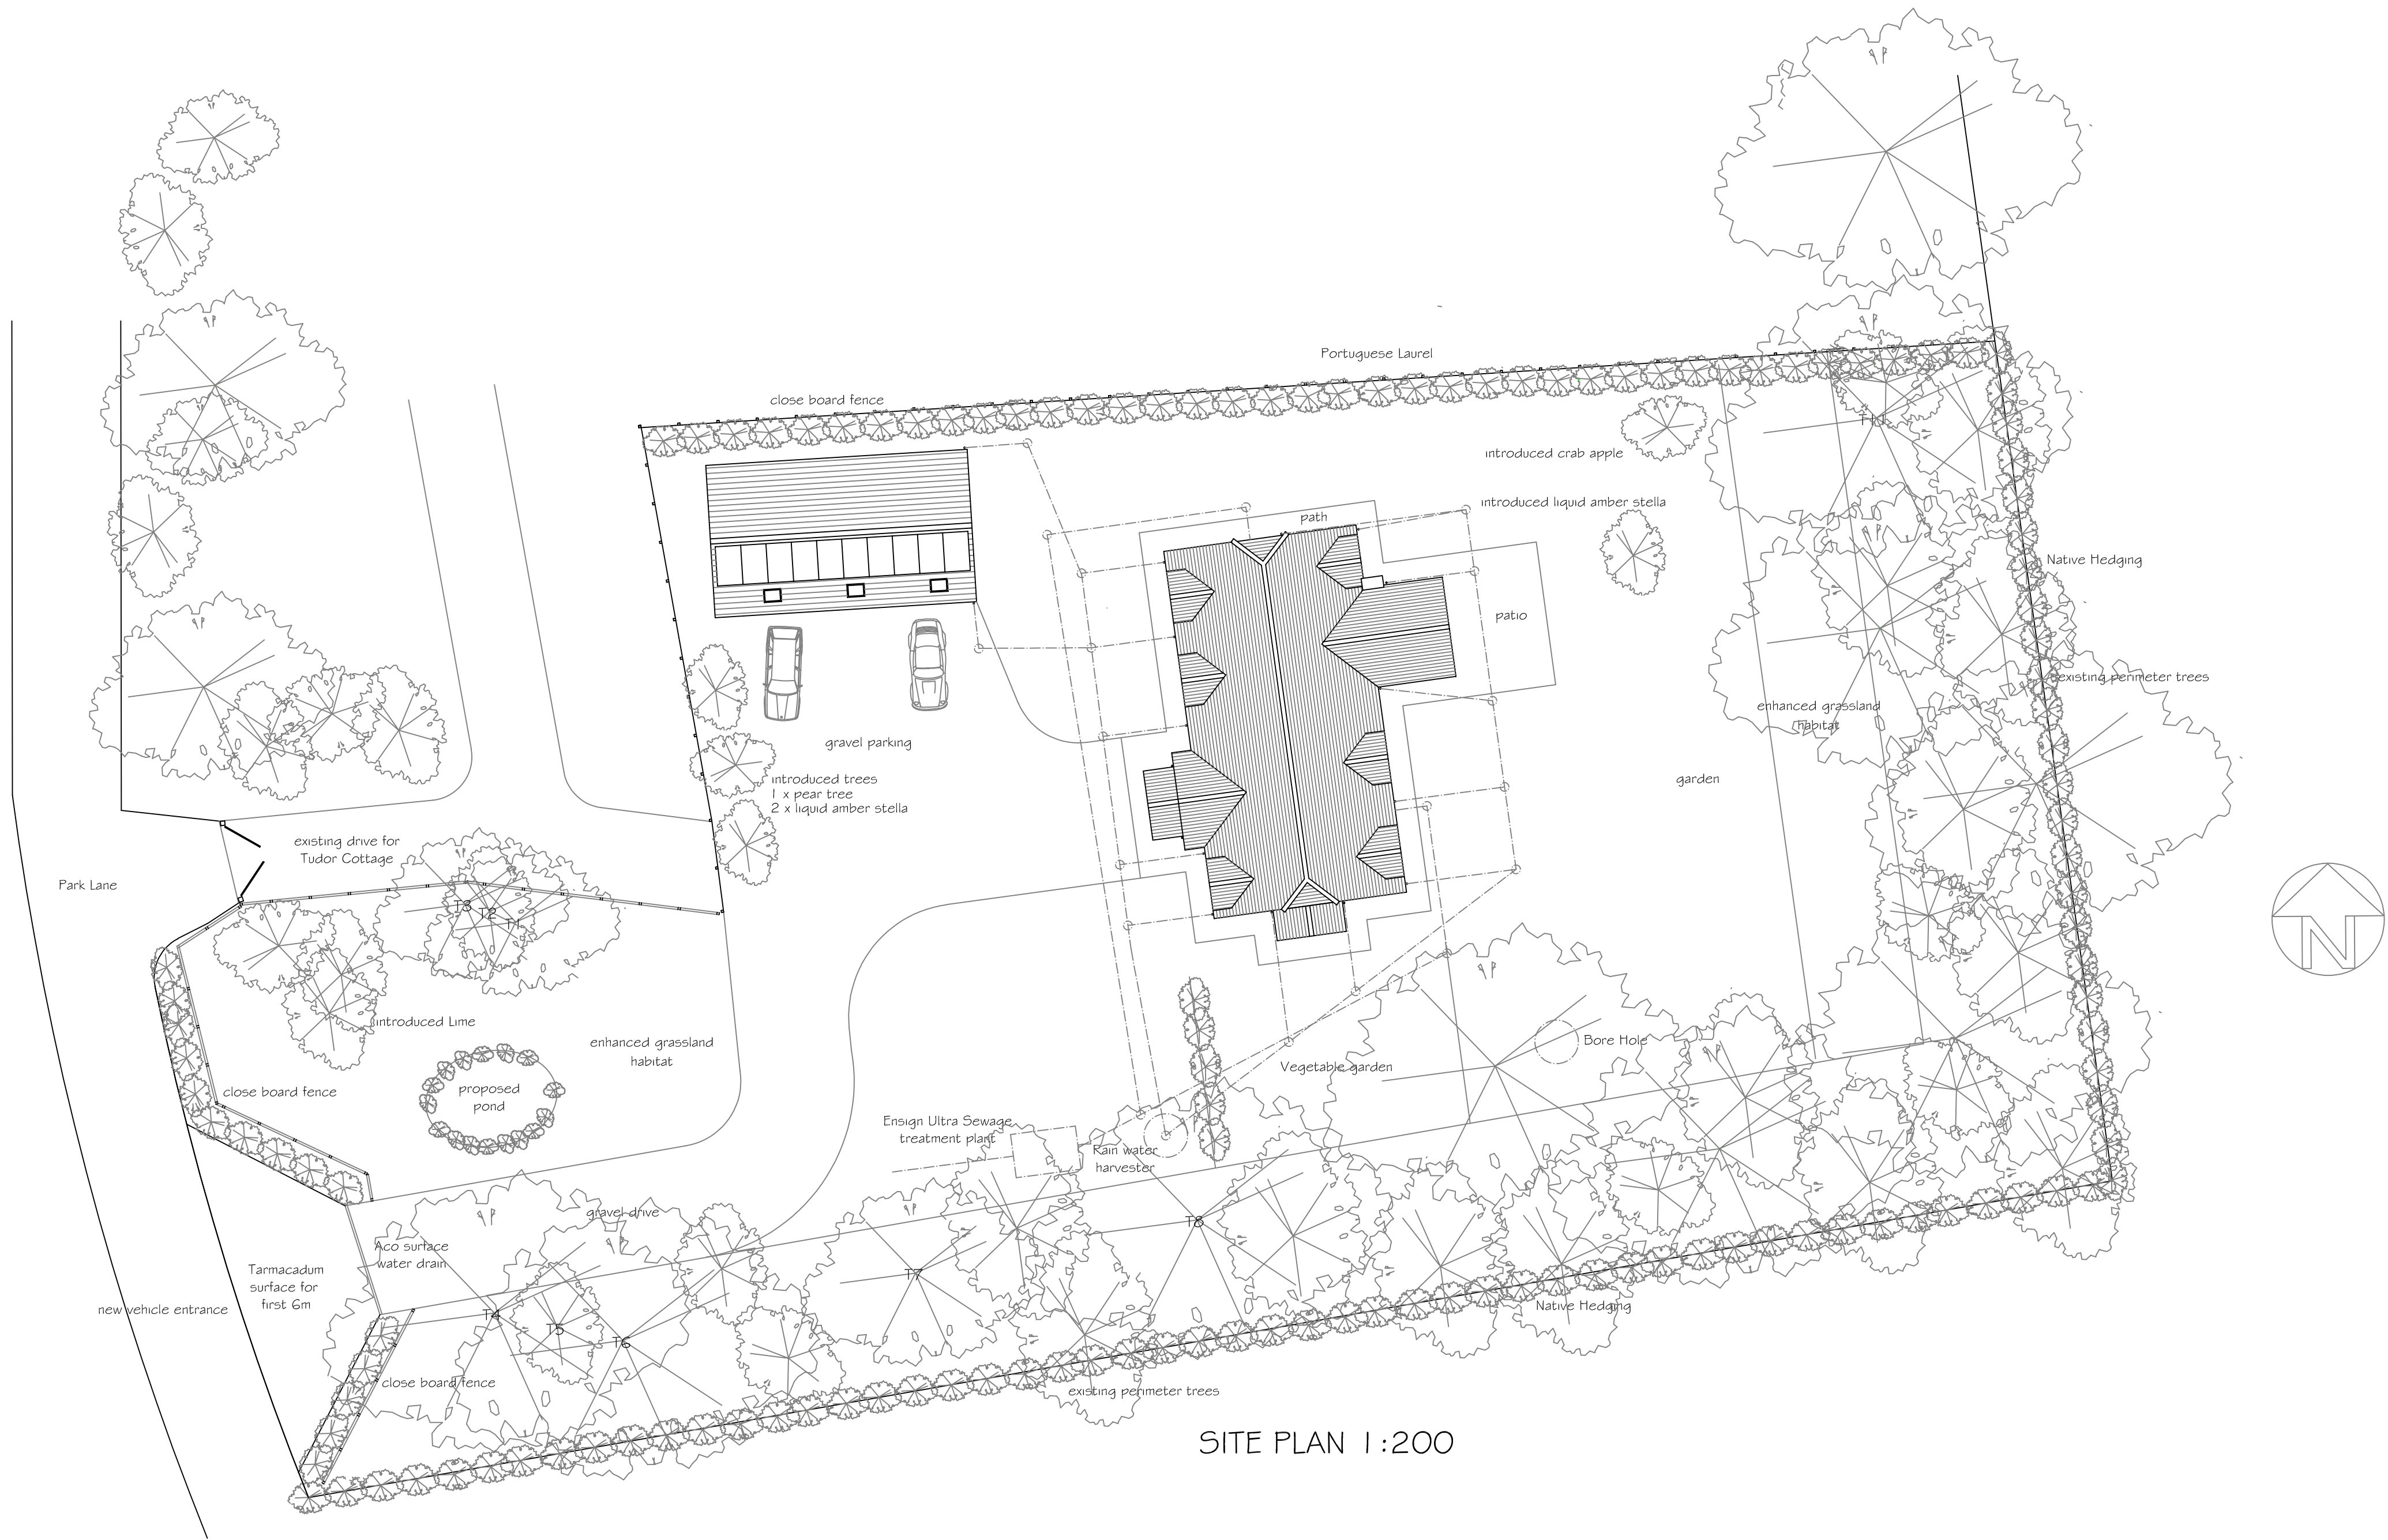

SJF PLANNING & DESIGN SERVICE 01225 782078 simonnearthebell@gmail.com		
PROPOSED DWELLING & GARAGE		
CLIENT MR R WILLIS		
LOCATION LAND ADJACENT TO TUDOR COTTAGE PARK LANE CHERRILL SN11 8XN		
TITLE PROPOSED SITE PLAN		
DRG NO	ISSUE	DATE
2607-5	I	FEB 2026