




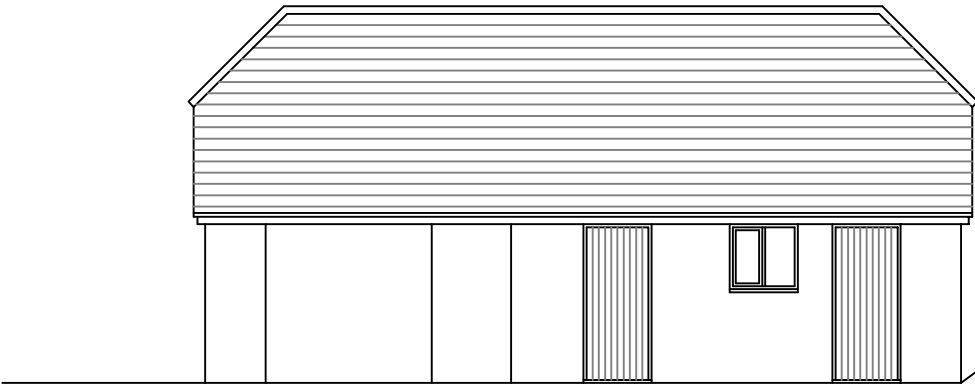


EXISTING FRONT (SOUTH) ELEVATION 1:100

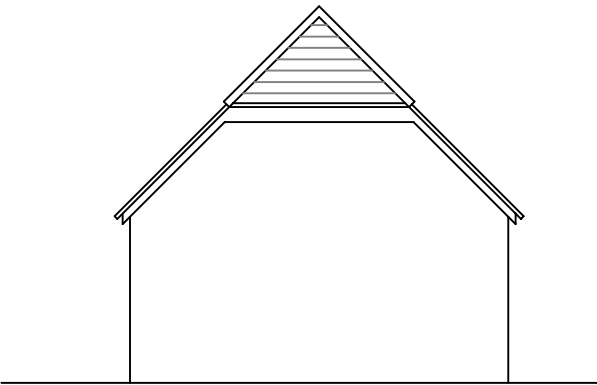



EXISTING END (EAST) ELEVATION 1:100

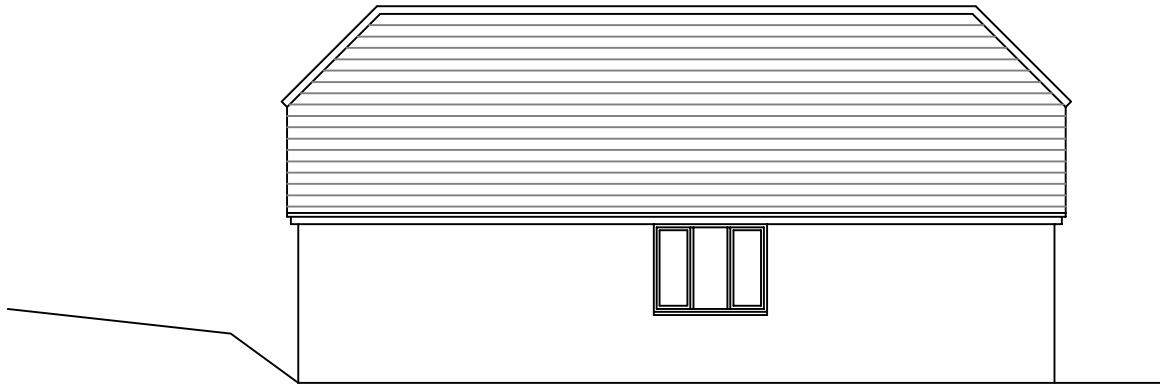


EXISTING REAR (NORTH) ELEVATION 1:100

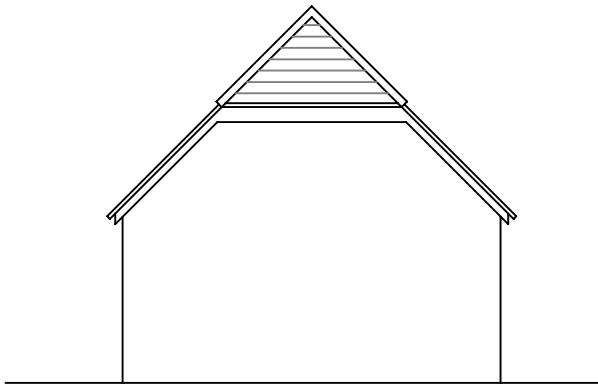

EXISTING SIDE (WEST) ELEVATION 1:100

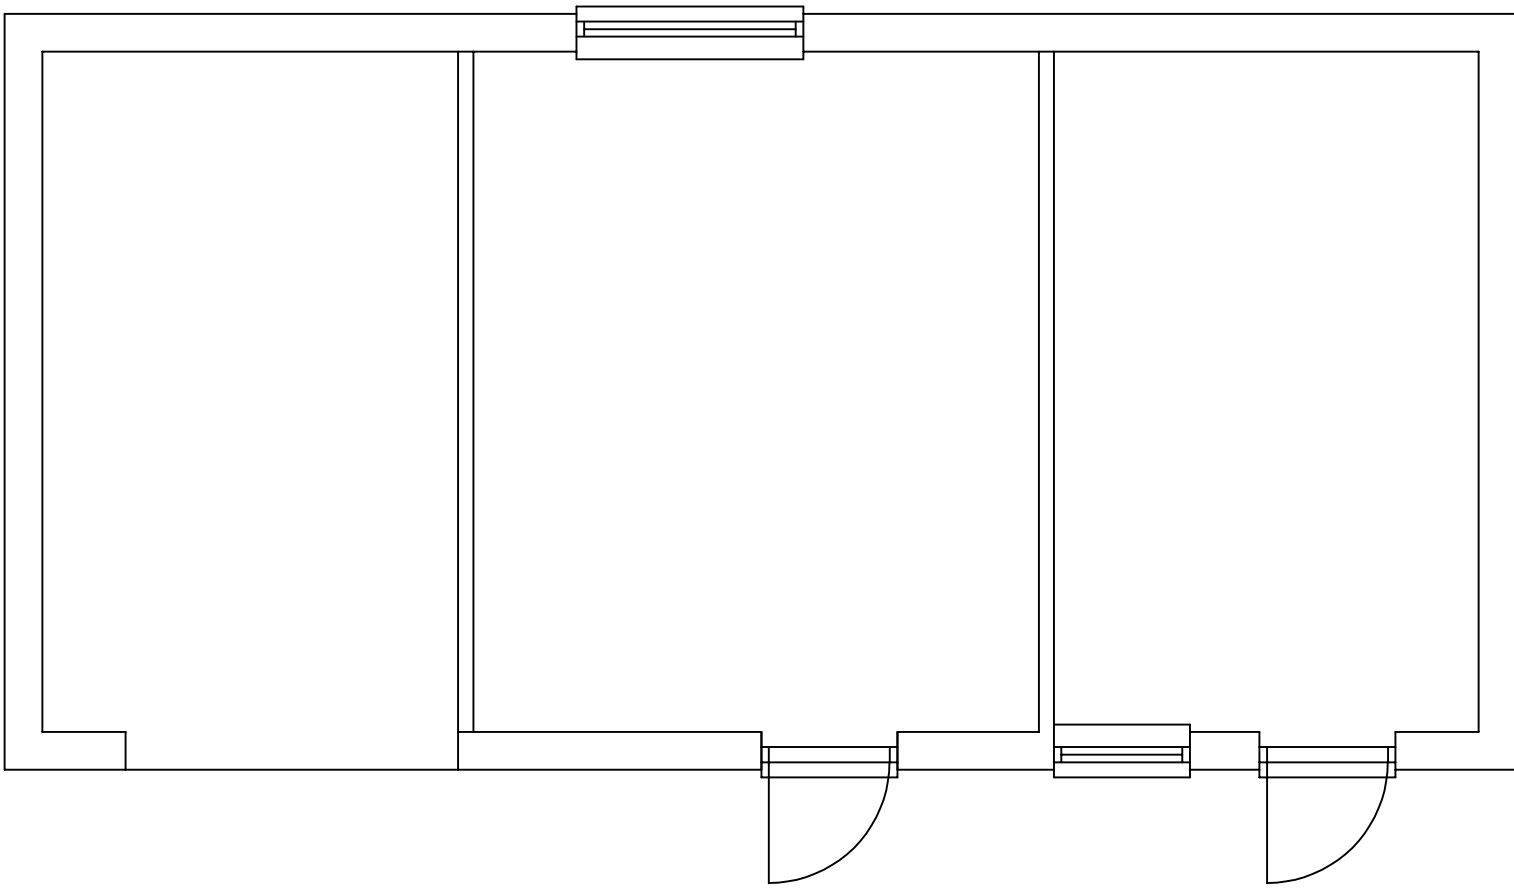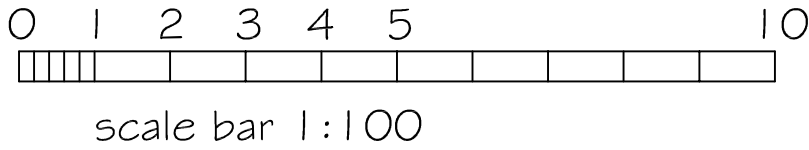

EXISTING FLOOR PLAN 1:50

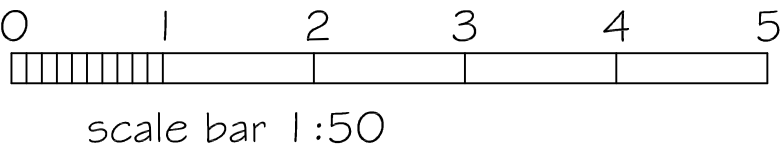

SJF PLANNING & DESIGN SERVICE 01225 782078 simonnearthebell@gmail.com		
PROPOSED DWELLING & GARAGE		
CLIENT MR R WILLIS		
LOCATION LAND ADJACENT TO TUDOR COTTAGE PARK LANE CHERRILL SN11 8XN		
TITLE EXISTING GARAGE		
DRG NO	ISSUE	DATE
2607-7	I	FEB 2026