



* COPYRIGHT. DO NOT SCALE EXCEPT FOR PLANNING PURPOSES. CHECK ALL DIMENSIONS ON SITE. THIS DRAWING IS ONLY TO BE USED ON THE SITE FOR WHICH DESIGNED

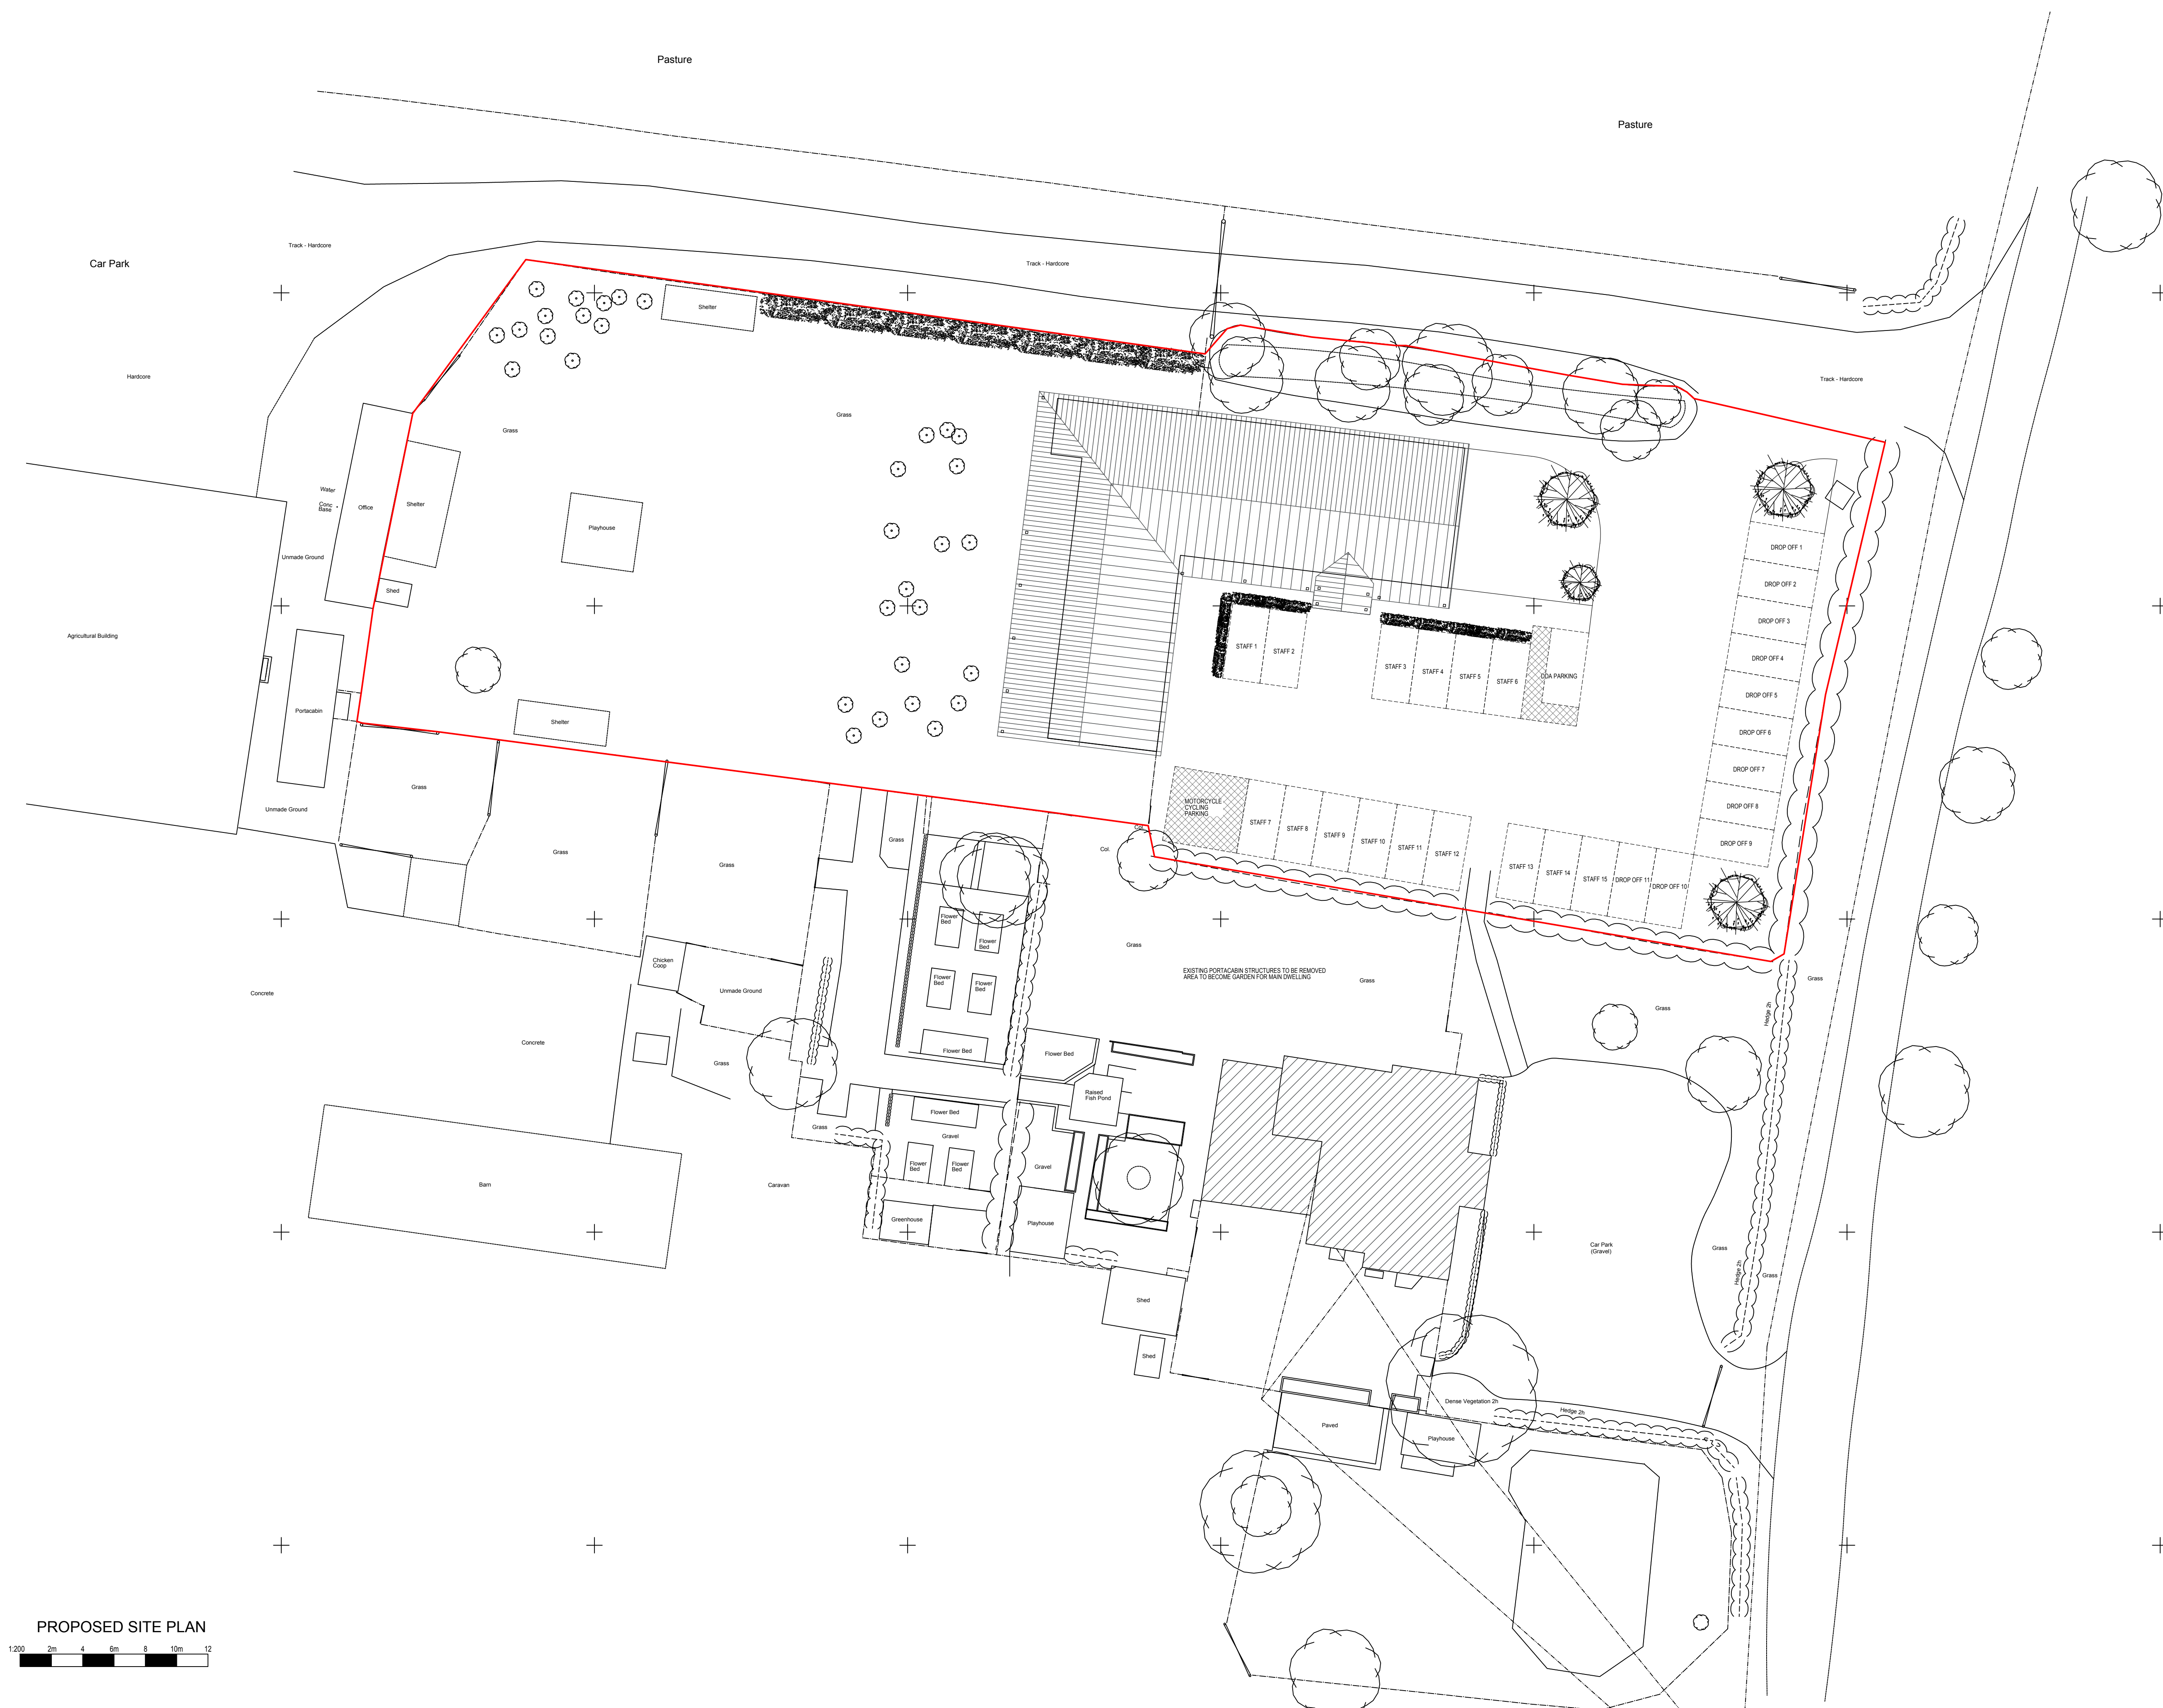

PROPOSED SITE PLAN

 

REVISIONS		DATE
CLIENT	HISLOP	
PROJECT	PROPOSED REPLACEMENT NURSERY AT BUTTERCUPS KINDERGARTEN SPRAY'S FARM CALNE WILTSHIRE SN11 8QA	
TITLE:	SITE LOCATION PLAN EXISTING SITE PLAN PROPOSED SITE PLAN	
DRAWN	RJ	SCALE(S) @ 1:
CHECKED	JA	1:1250, 1:200
DATE	APR 25	
DRG NO.	AA/25/11/11	REV. -

Armstrong
architecture

THE OLD BAKEHOUSE, 21 TIMBER STREET,
CHIPPENHAM, WILTSHIRE, SN15 3BS
01249 404 004 info@armstrongarchitecture.co.uk