



PROPOSED DESIGN FOR NON-MATERIAL AMENDMENT APPLICATION

DRAWING FOR PLANNING PURPOSES ONLY.
NOT TO BE USED FOR CONSTRUCTION

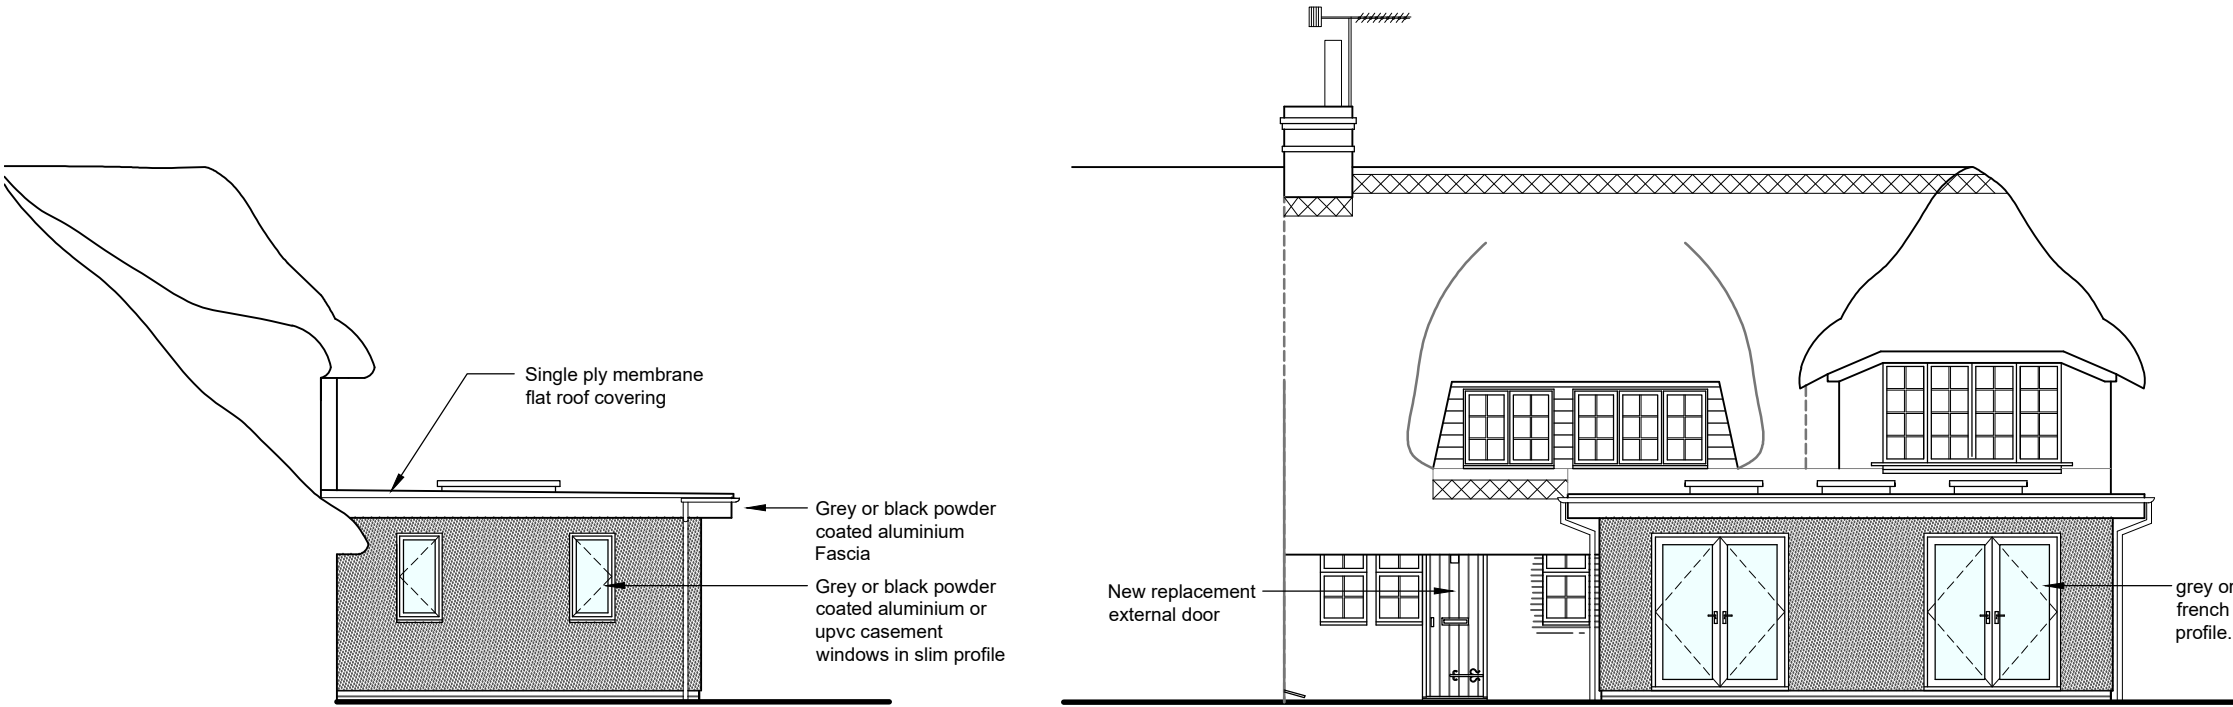


PROPOSED EAST FACING ELEVATION (Side)
Scale 1:100



PROPOSED NORTH FACING ELEVATION (Rear)
Scale 1:100

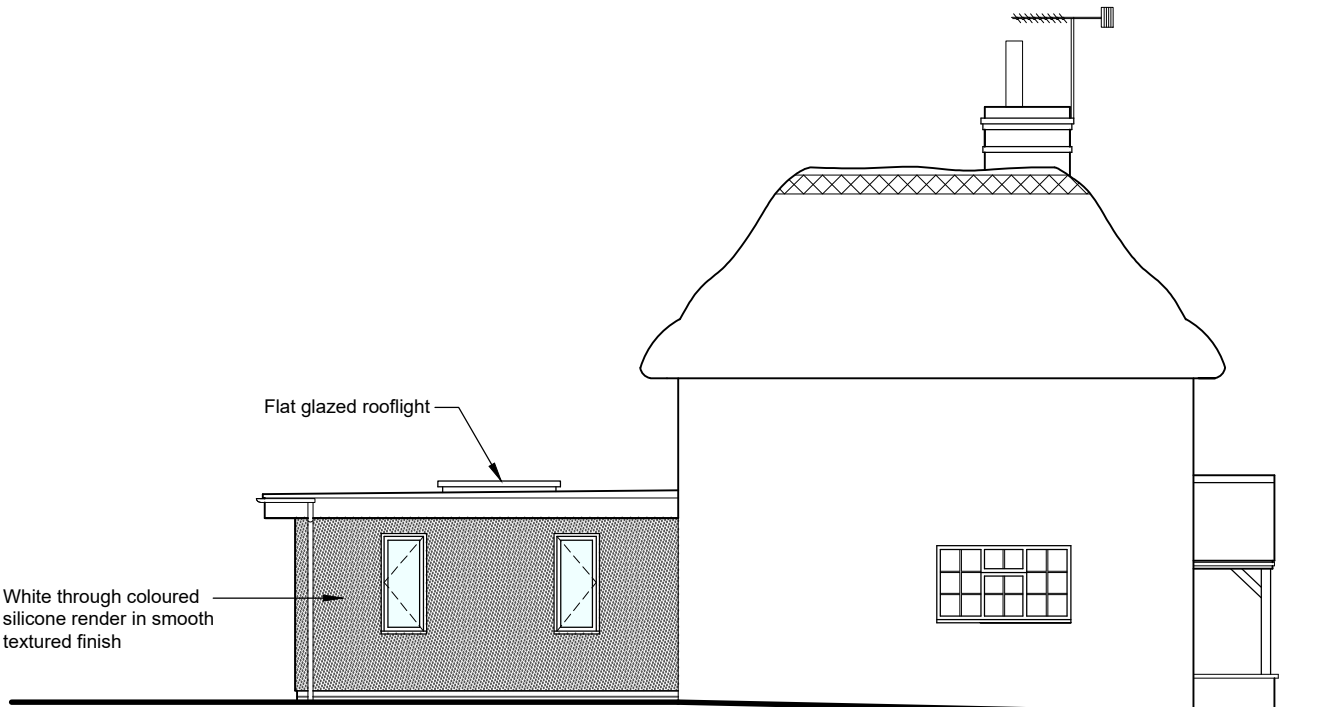

PROPOSED WEST FACING ELEVATION (Side)
Scale 1:100

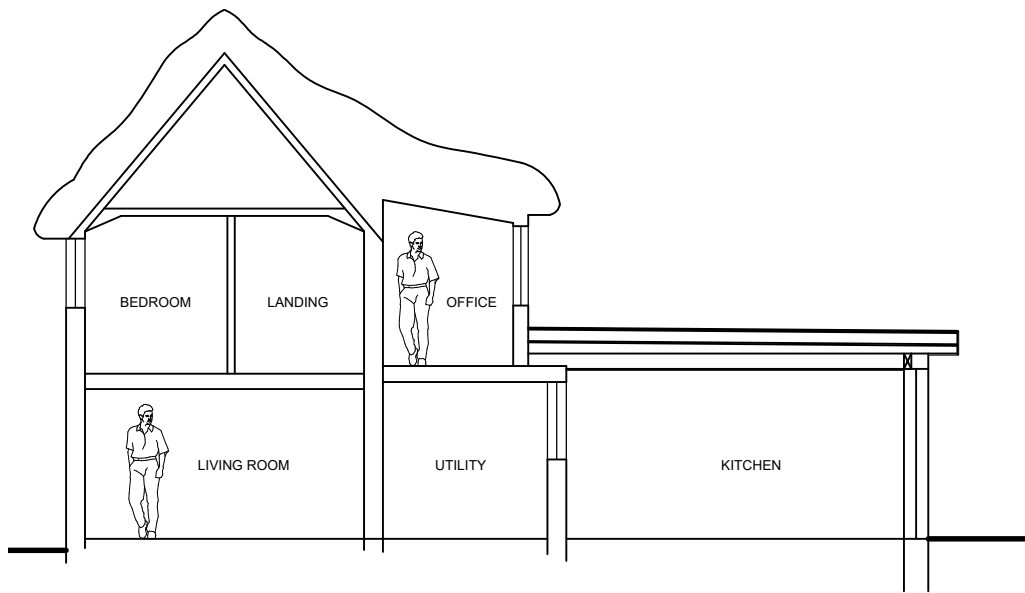


PROPOSED SECTION A - A
Scale 1:100

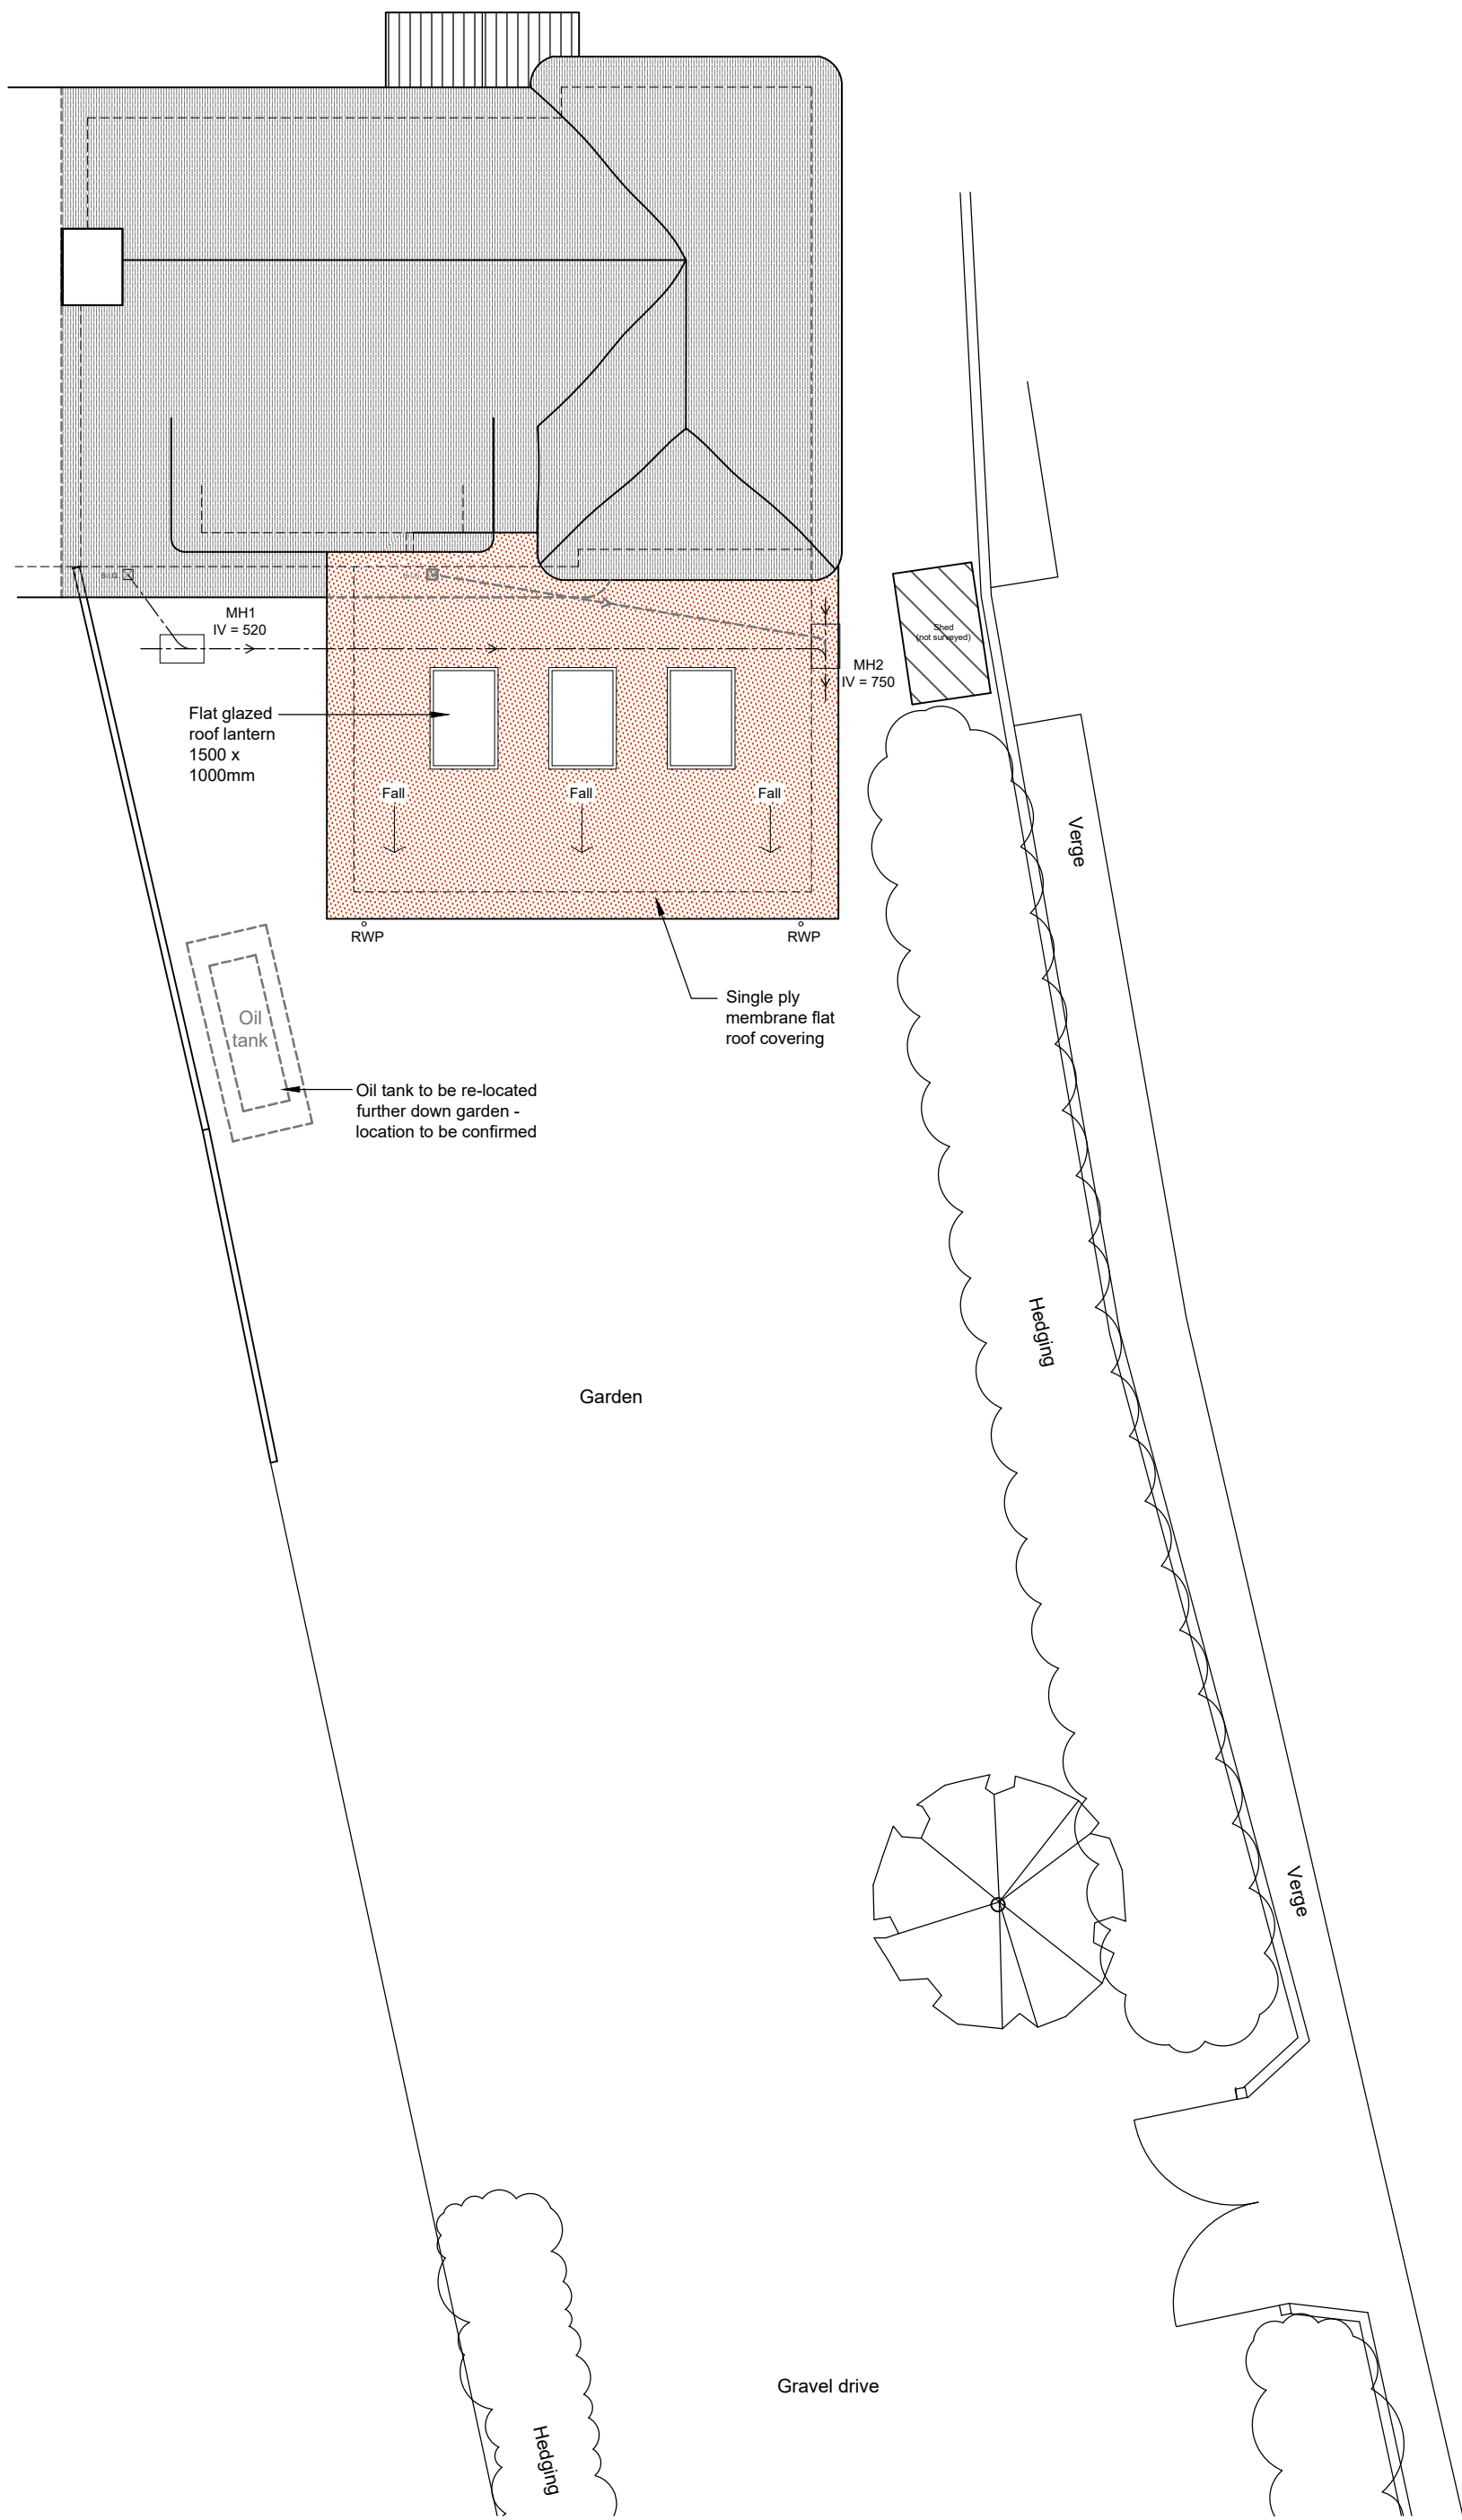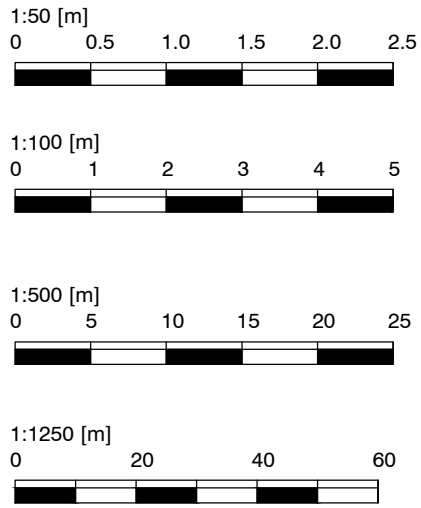


PROPOSED SITE LAYOUT / ROOF PLAN
Scale 1:100



PROPOSED GROUND FLOOR PLAN
Scale 1:50

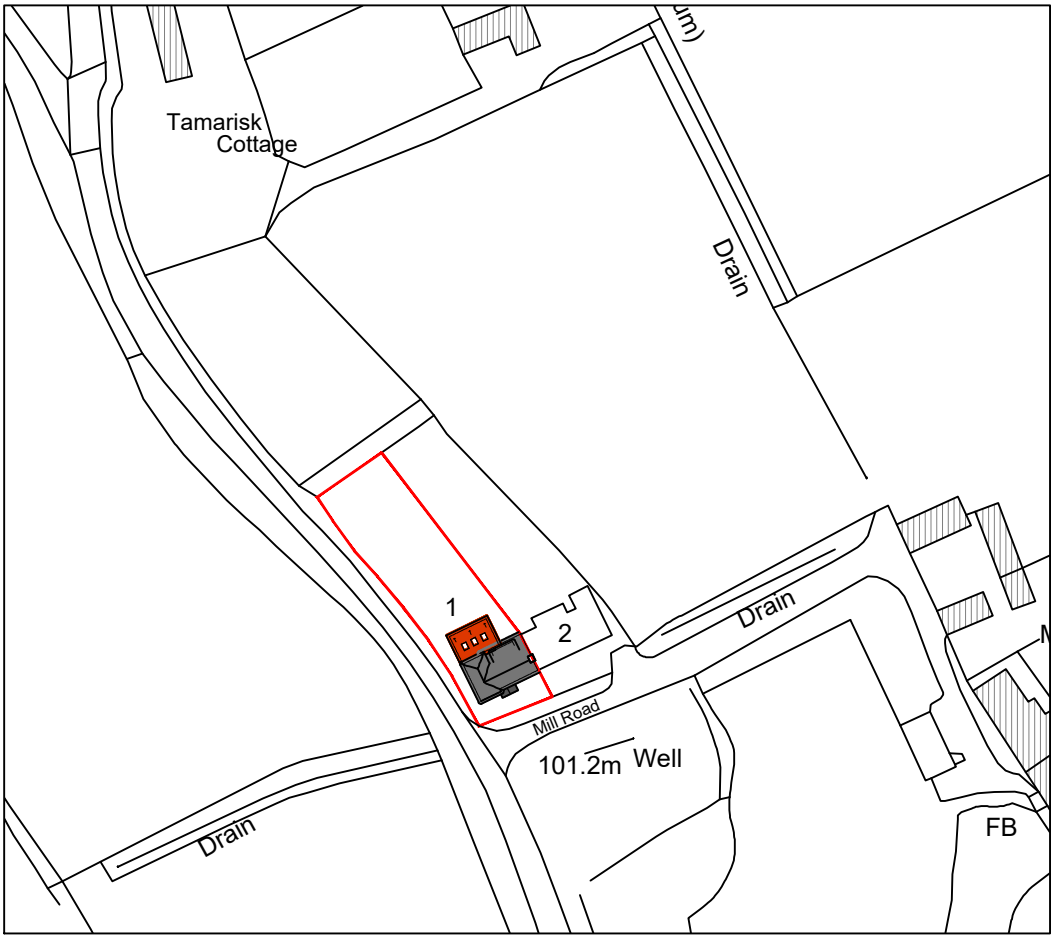

PROPOSED SITE LOCATION PLAN
Scale 1:1250

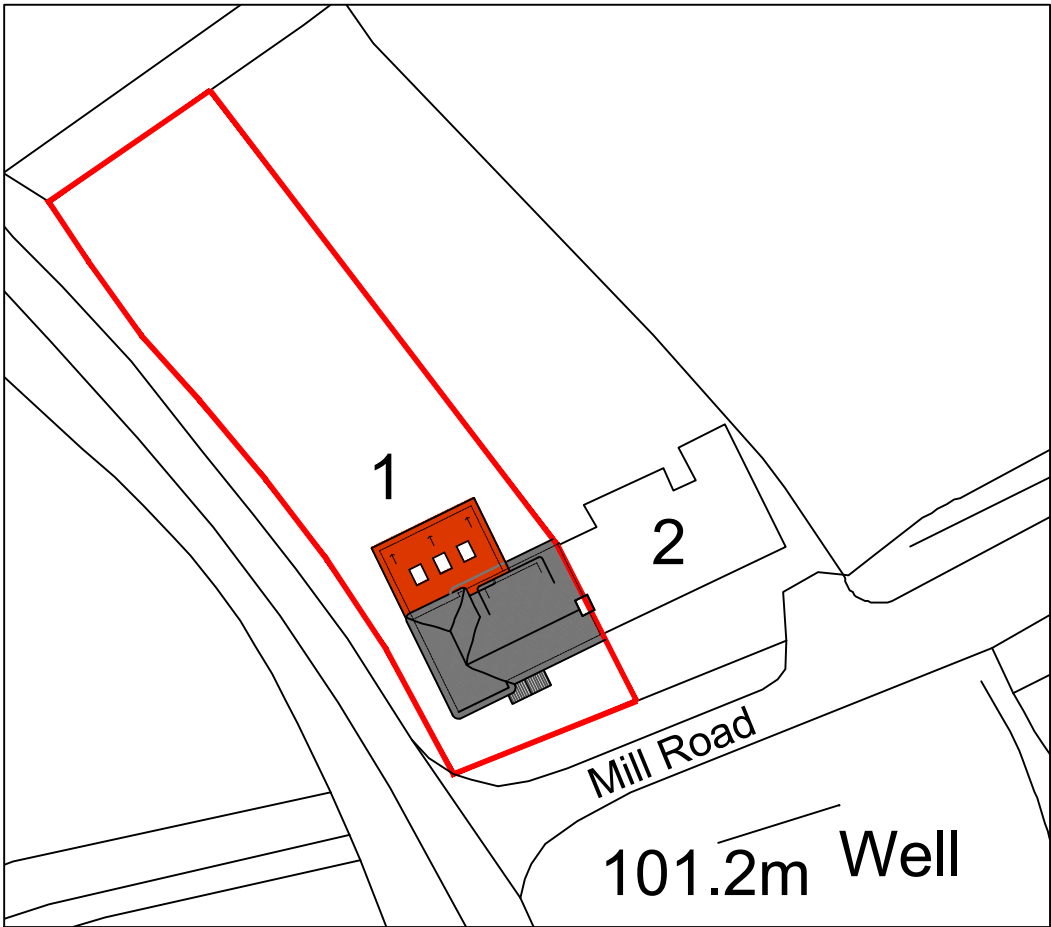

PROPOSED BLOCK PLAN
Scale 1:500

Ordnance Survey, (c) Crown Copyright 2022. All rights reserved. Licence number 100022432

JOB TITLE		DRAWING NUMBER			REV	
Proposed Rear Extension & Associated Internal Alterations @ 1 Mill Road, Manningford Bruce, Pewsey, Wiltshire, SN9 6JN		1 Mill Road - Proposed - 02			E	
Mr & Mrs Lock		REVISIONS				
		Rev 'E' - 06.02.26 - Miscellaneous amendments for a non-material amendment application - AJA				
DRAWING TITLE		SCALE	DATE	DRAWN BY	PAPER SIZE	JOB No.
Proposed Ground Floor Plan, Elevations, Section A - A, Site Layout / Roof Plan, Block & Site Location Plan		As Indicated	Oct. 22	AJA/JG	A1	1422



Ground Floor
6 Pelhams Court
Marlborough
Wiltshire SN8 2AG

Tuttle
architectural
services

T. 01672 518 278
E. info@tuttlearchserv.co.uk
F. [facebook.com/tuttlearchserv](https://www.facebook.com/tuttlearchserv)
W. tuttlearchserv.co.uk