
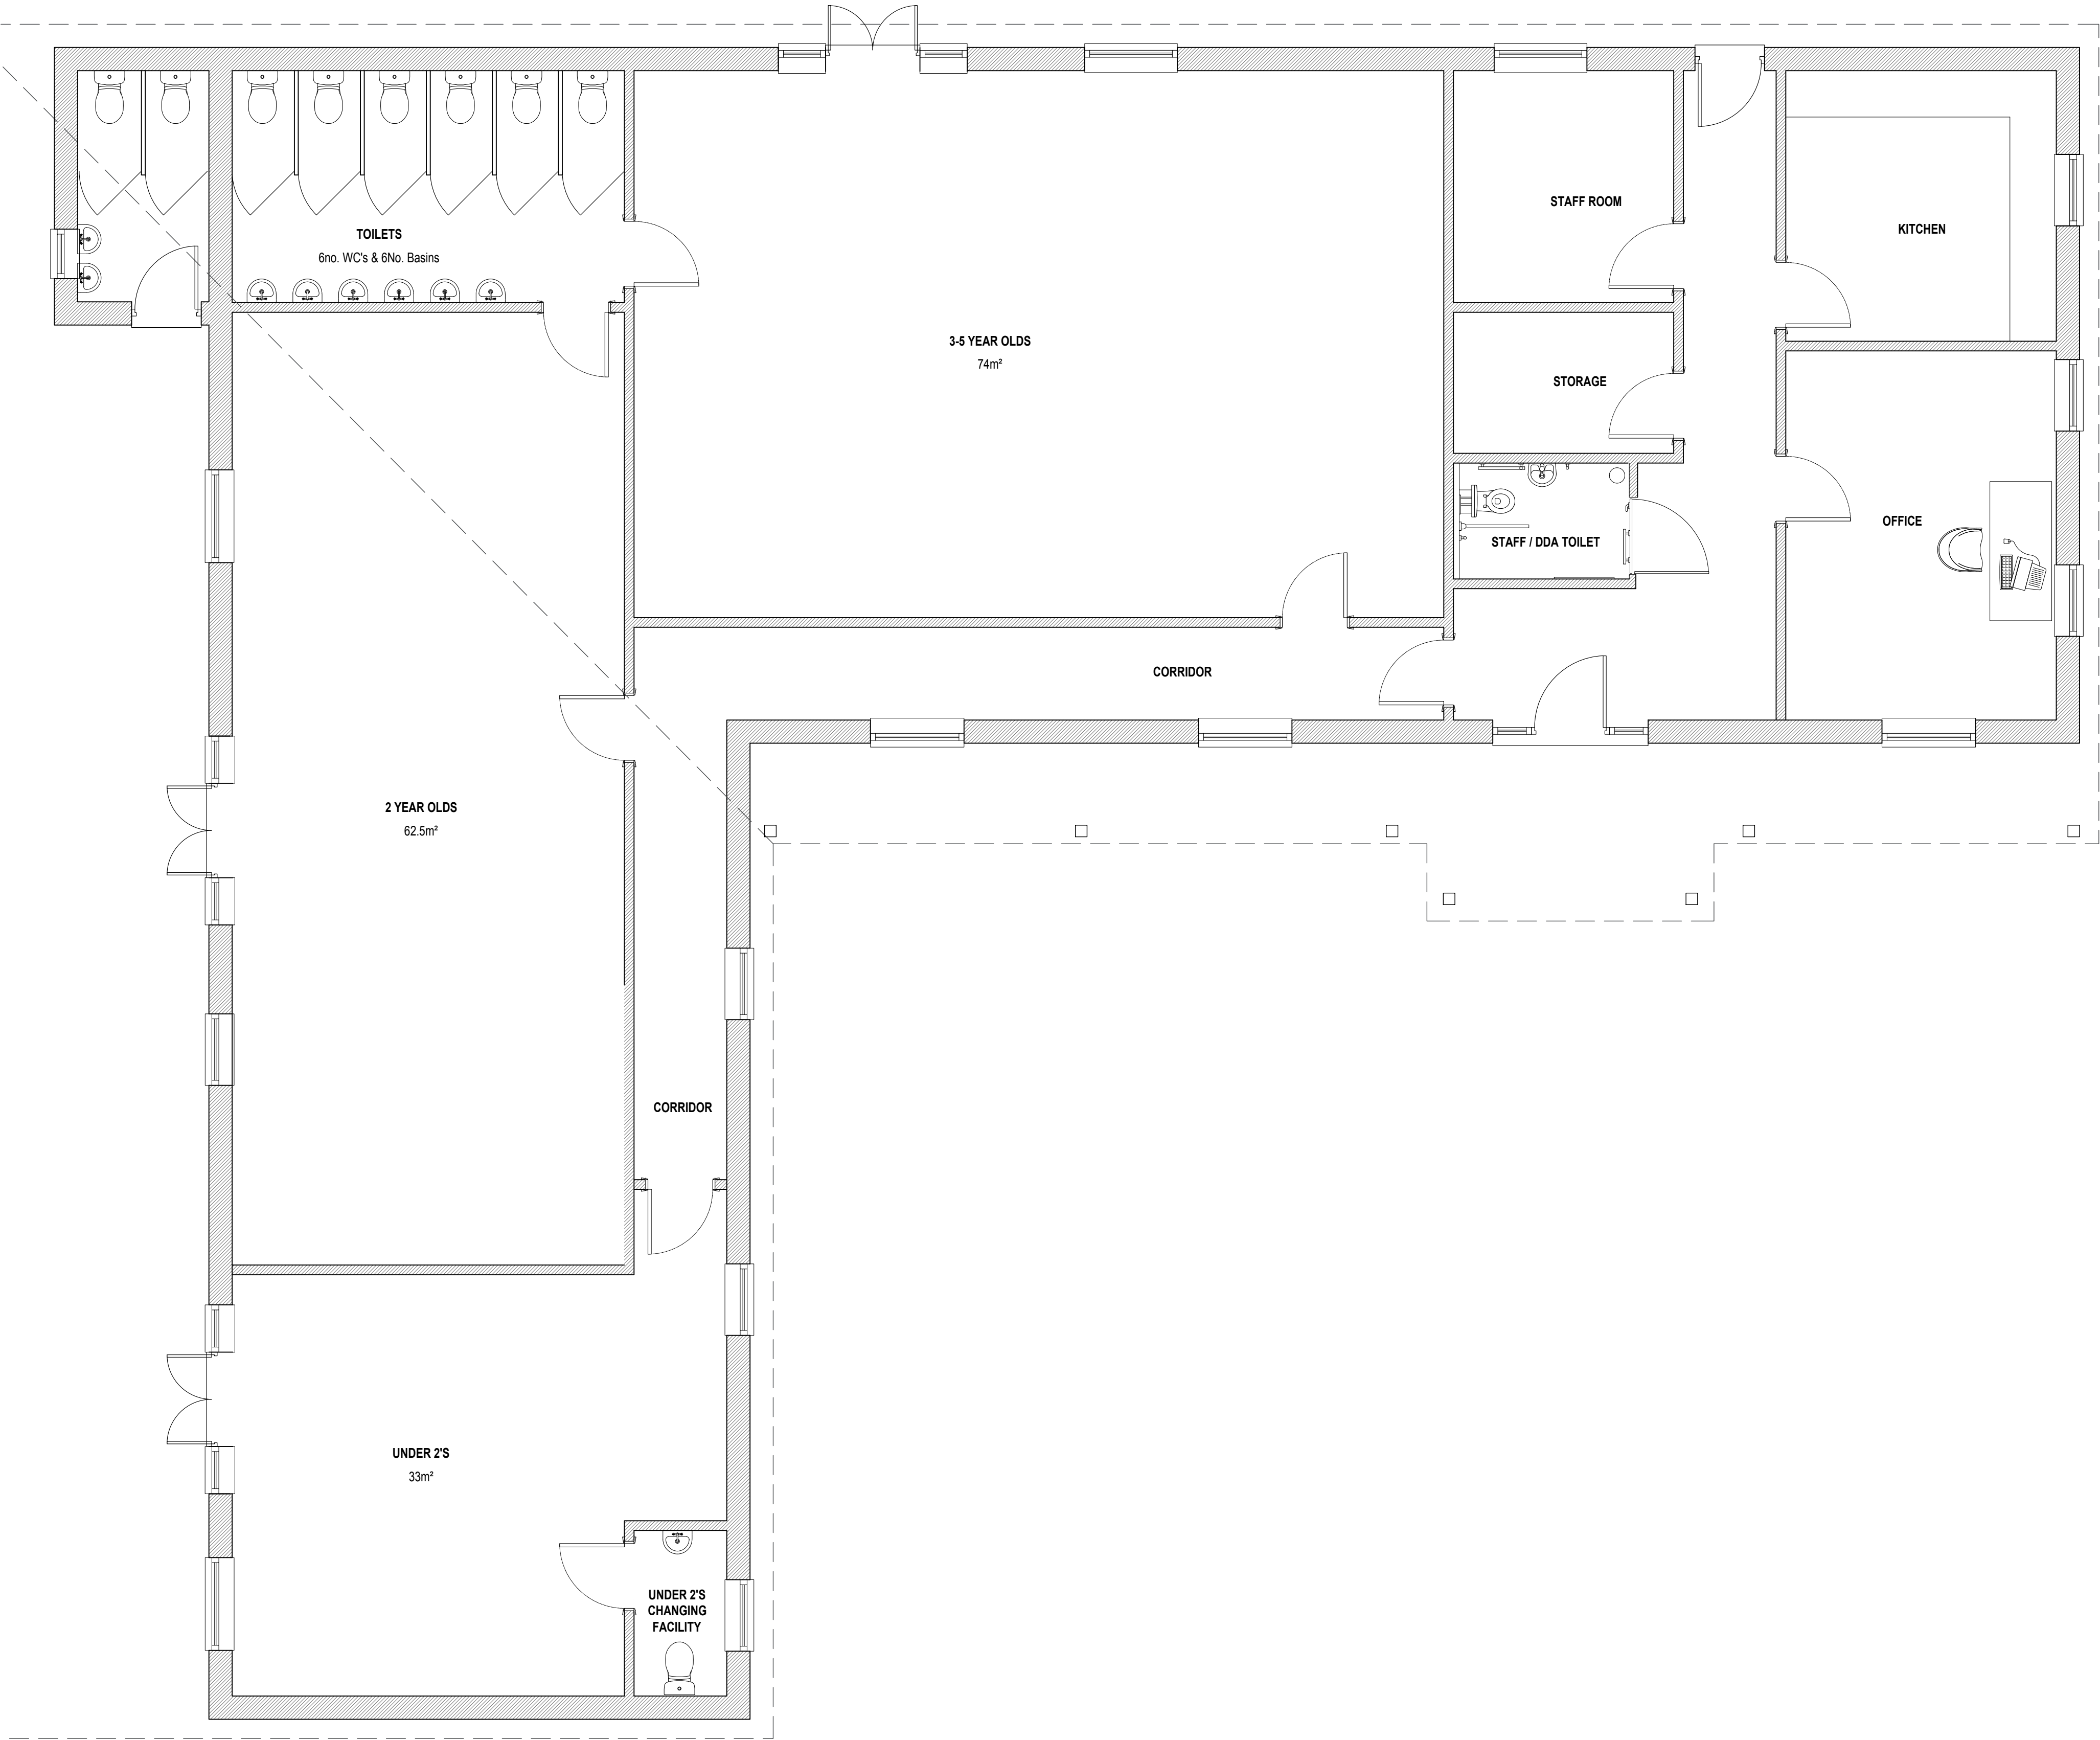


* COPYRIGHT. DO NOT SCALE EXCEPT FOR PLANNING PURPOSES. CHECK ALL DIMENSIONS ON SITE. THIS DRAWING IS ONLY TO BE USED ON THE SITE FOR WHICH DESIGNED

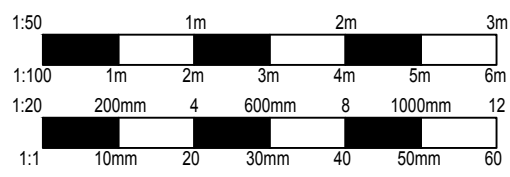

PROPOSED GROUND FLOOR PLAN
SCALE 1:50

REVISIONS		DATE
CLIENT: HISLOP		
PROJECT: PROPOSED REPLACEMENT NURSERY AT BUTTERCUPS KINDERGARTEN SPRAYS FARM CALNE WILTSHIRE SN11 9QA		
TITLE: PROPOSED GROUND FLOOR PLAN		
DRAWN: RJ	SCALES @ A1: 1:50	
CHECKED: JA		
DATE: JULY 25		
ORD No: AA/25/11/12	REV: -	

Armstrong
architecture

THE OLD BAKEHOUSE, 21 TIMBER STREET,
CHIPPENHAM, WILTSHIRE, SN4 3BS
01249 404 004 info@armstrongarchitecture.co.uk