

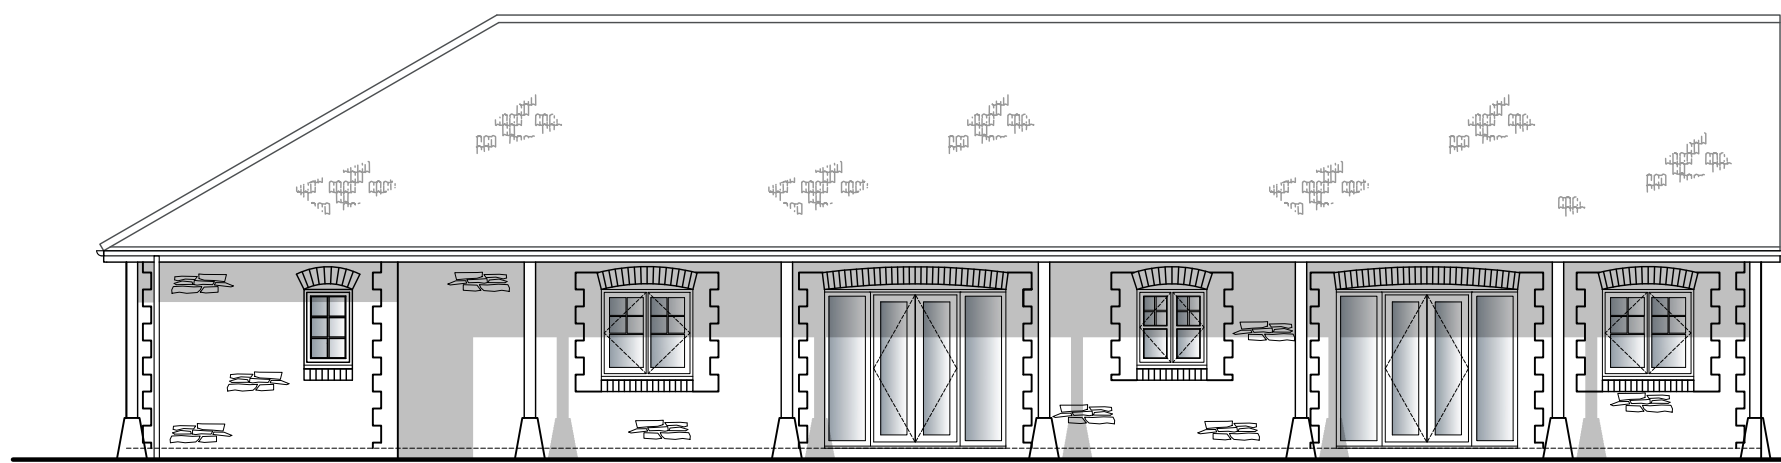



* COPYRIGHT. DO NOT SCALE EXCEPT FOR PLANNING PURPOSES. CHECK ALL DIMENSIONS ON SITE. THIS DRAWING IS ONLY TO BE USED ON THE SITE FOR WHICH DESIGNED

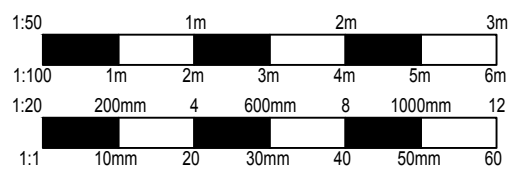


PROPOSED WEST ELEVATION
SCALE 1:100

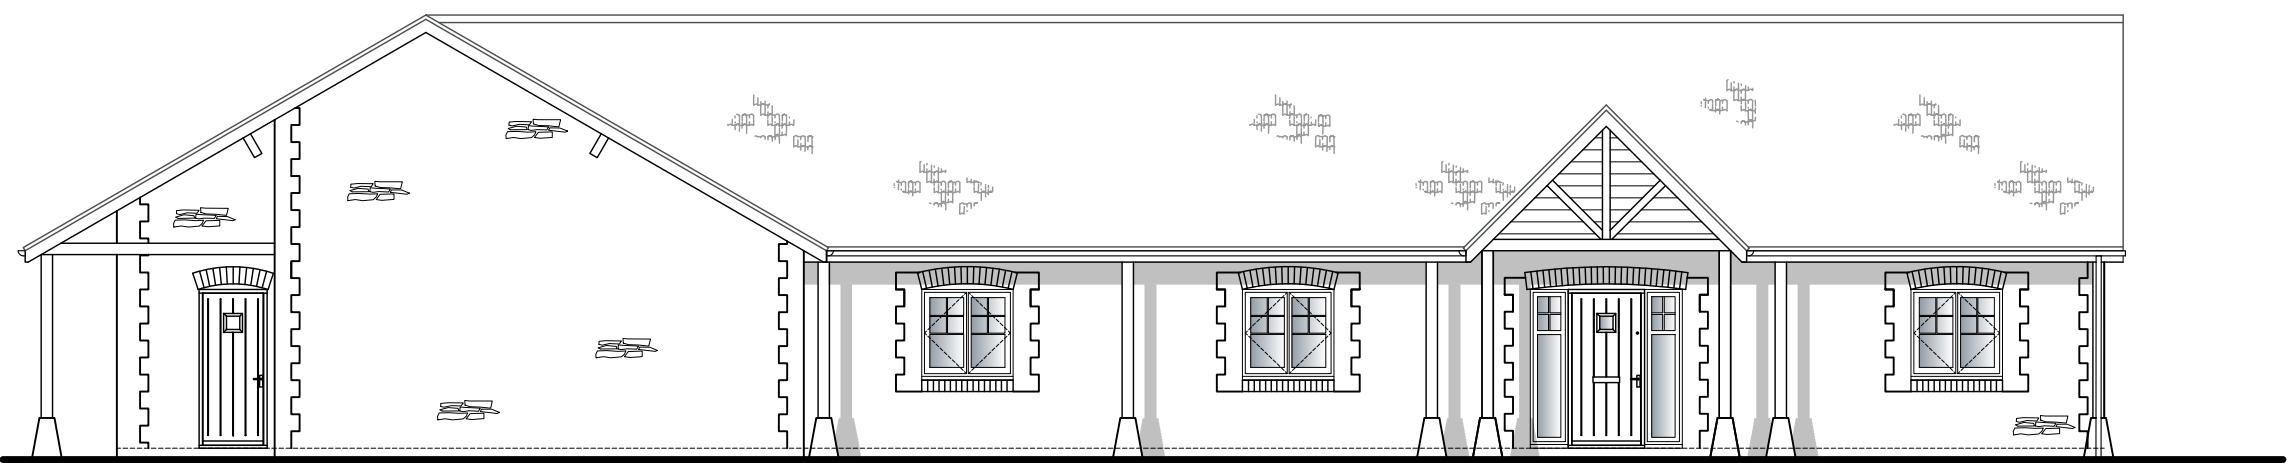

PROPOSED SOUTH ELEVATION
SCALE 1:100

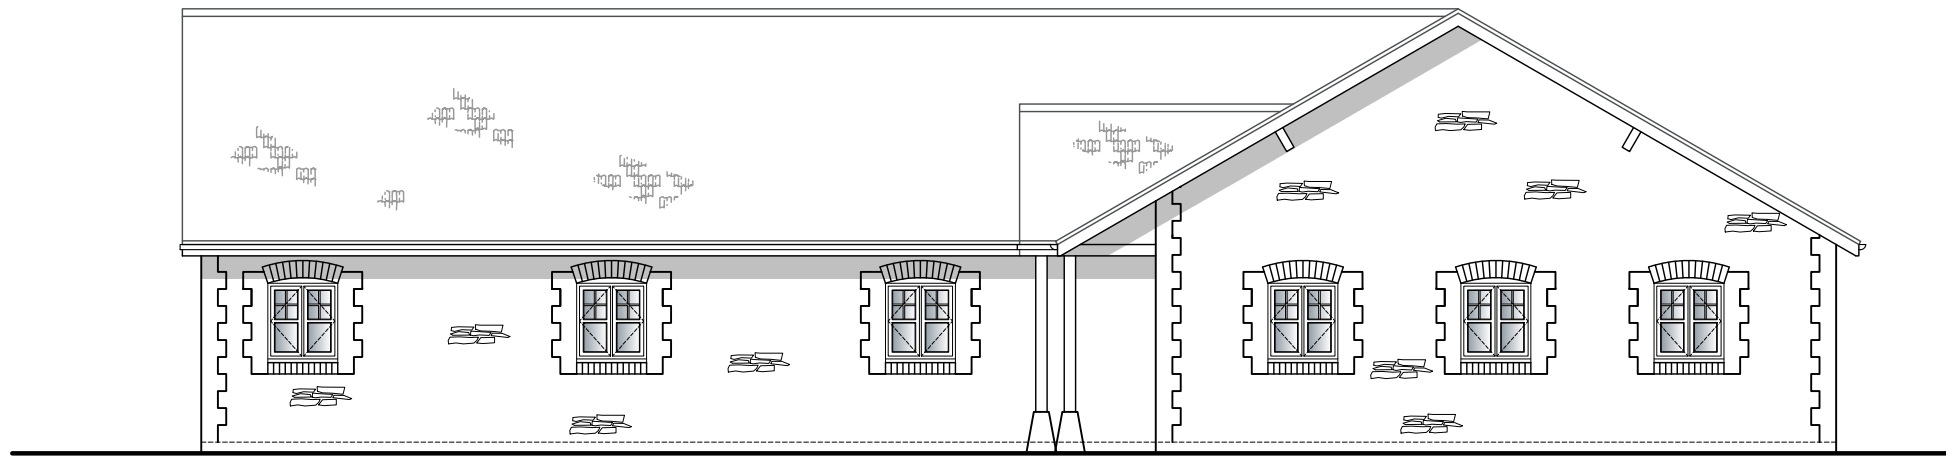

PROPOSED EAST ELEVATION
SCALE 1:100

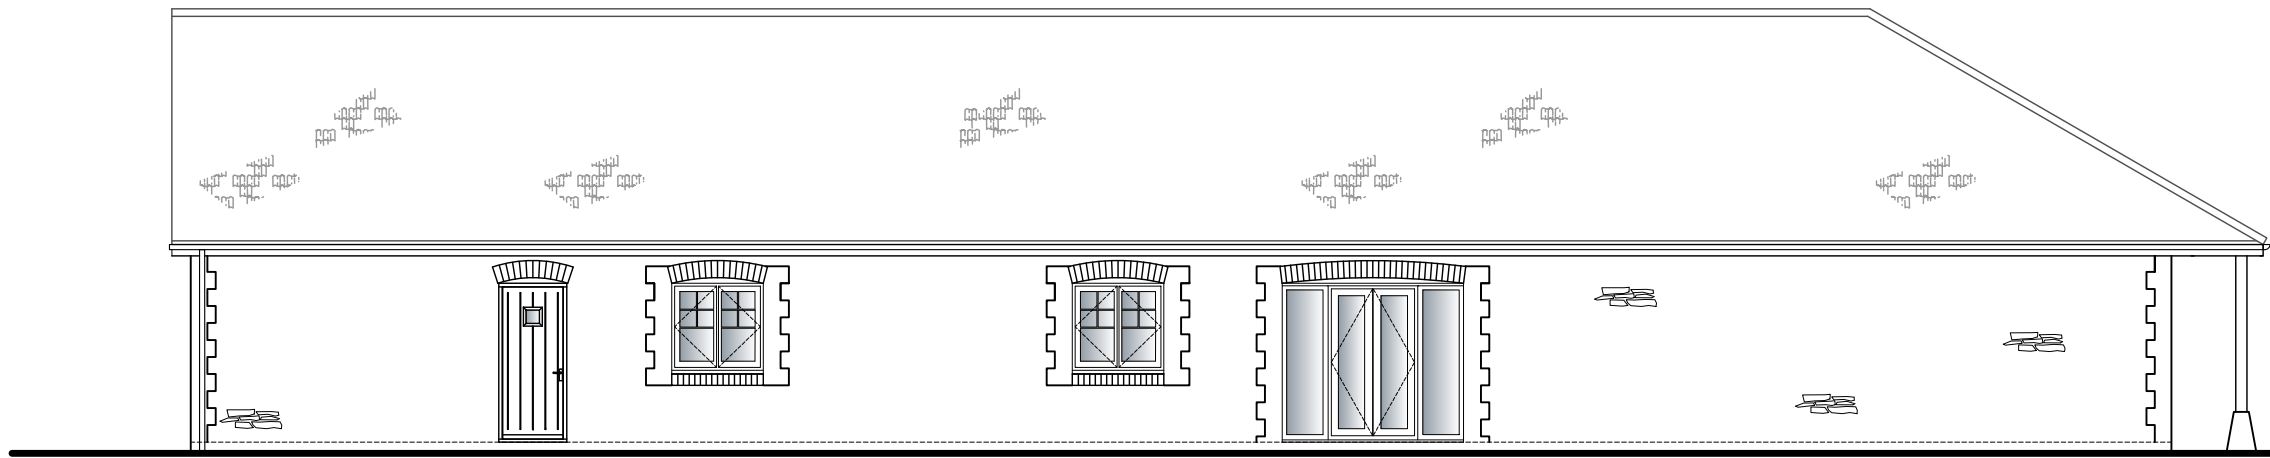

PROPOSED NORTH ELEVATION
SCALE 1:100

PROPOSED MATERIALS

- WALLS**
Natural stone coursed
Brick Quoins
- ROOF**
Concrete double roman roof tiles
- WINDOWS**
White UPVC flush casement double glazed windows.
- DOORS**
Composite front door
UPVC French doors
- GUTTERS & DOWNPIPES**
Charcoal grey UPVC roundline gutters and downpipes.
- SOFFITS & FASCIAS**
Black timber soffits and fascias.
- HEADS & CILLS**
Brick arched heads with rowlock course cills to windows.

REVISIONS		DATE
CLIENT		
HISLOP		
PROJECT		
PROPOSED REPLACEMENT NURSERY AT BUTTERCUPS KINDERGARTEN		
SPRAYS FARM		
CALNE		
WILTSHIRE		
SN11 9QA		
TITLE		
PROPOSED ELEVATIONS		
DRAWN	RJ	SCALES @ A1
CHECKED	JA	1:50
DATE	JULY 25	
ORD NO.	AA/25/11/13	REV. -
THE OLD BAKEHOUSE, 21 TIMBER STREET, CHIPPENHAM, WILTSHIRE, SN4 3PS 01249 404 004 info@armstrongarchitecture.co.uk		