
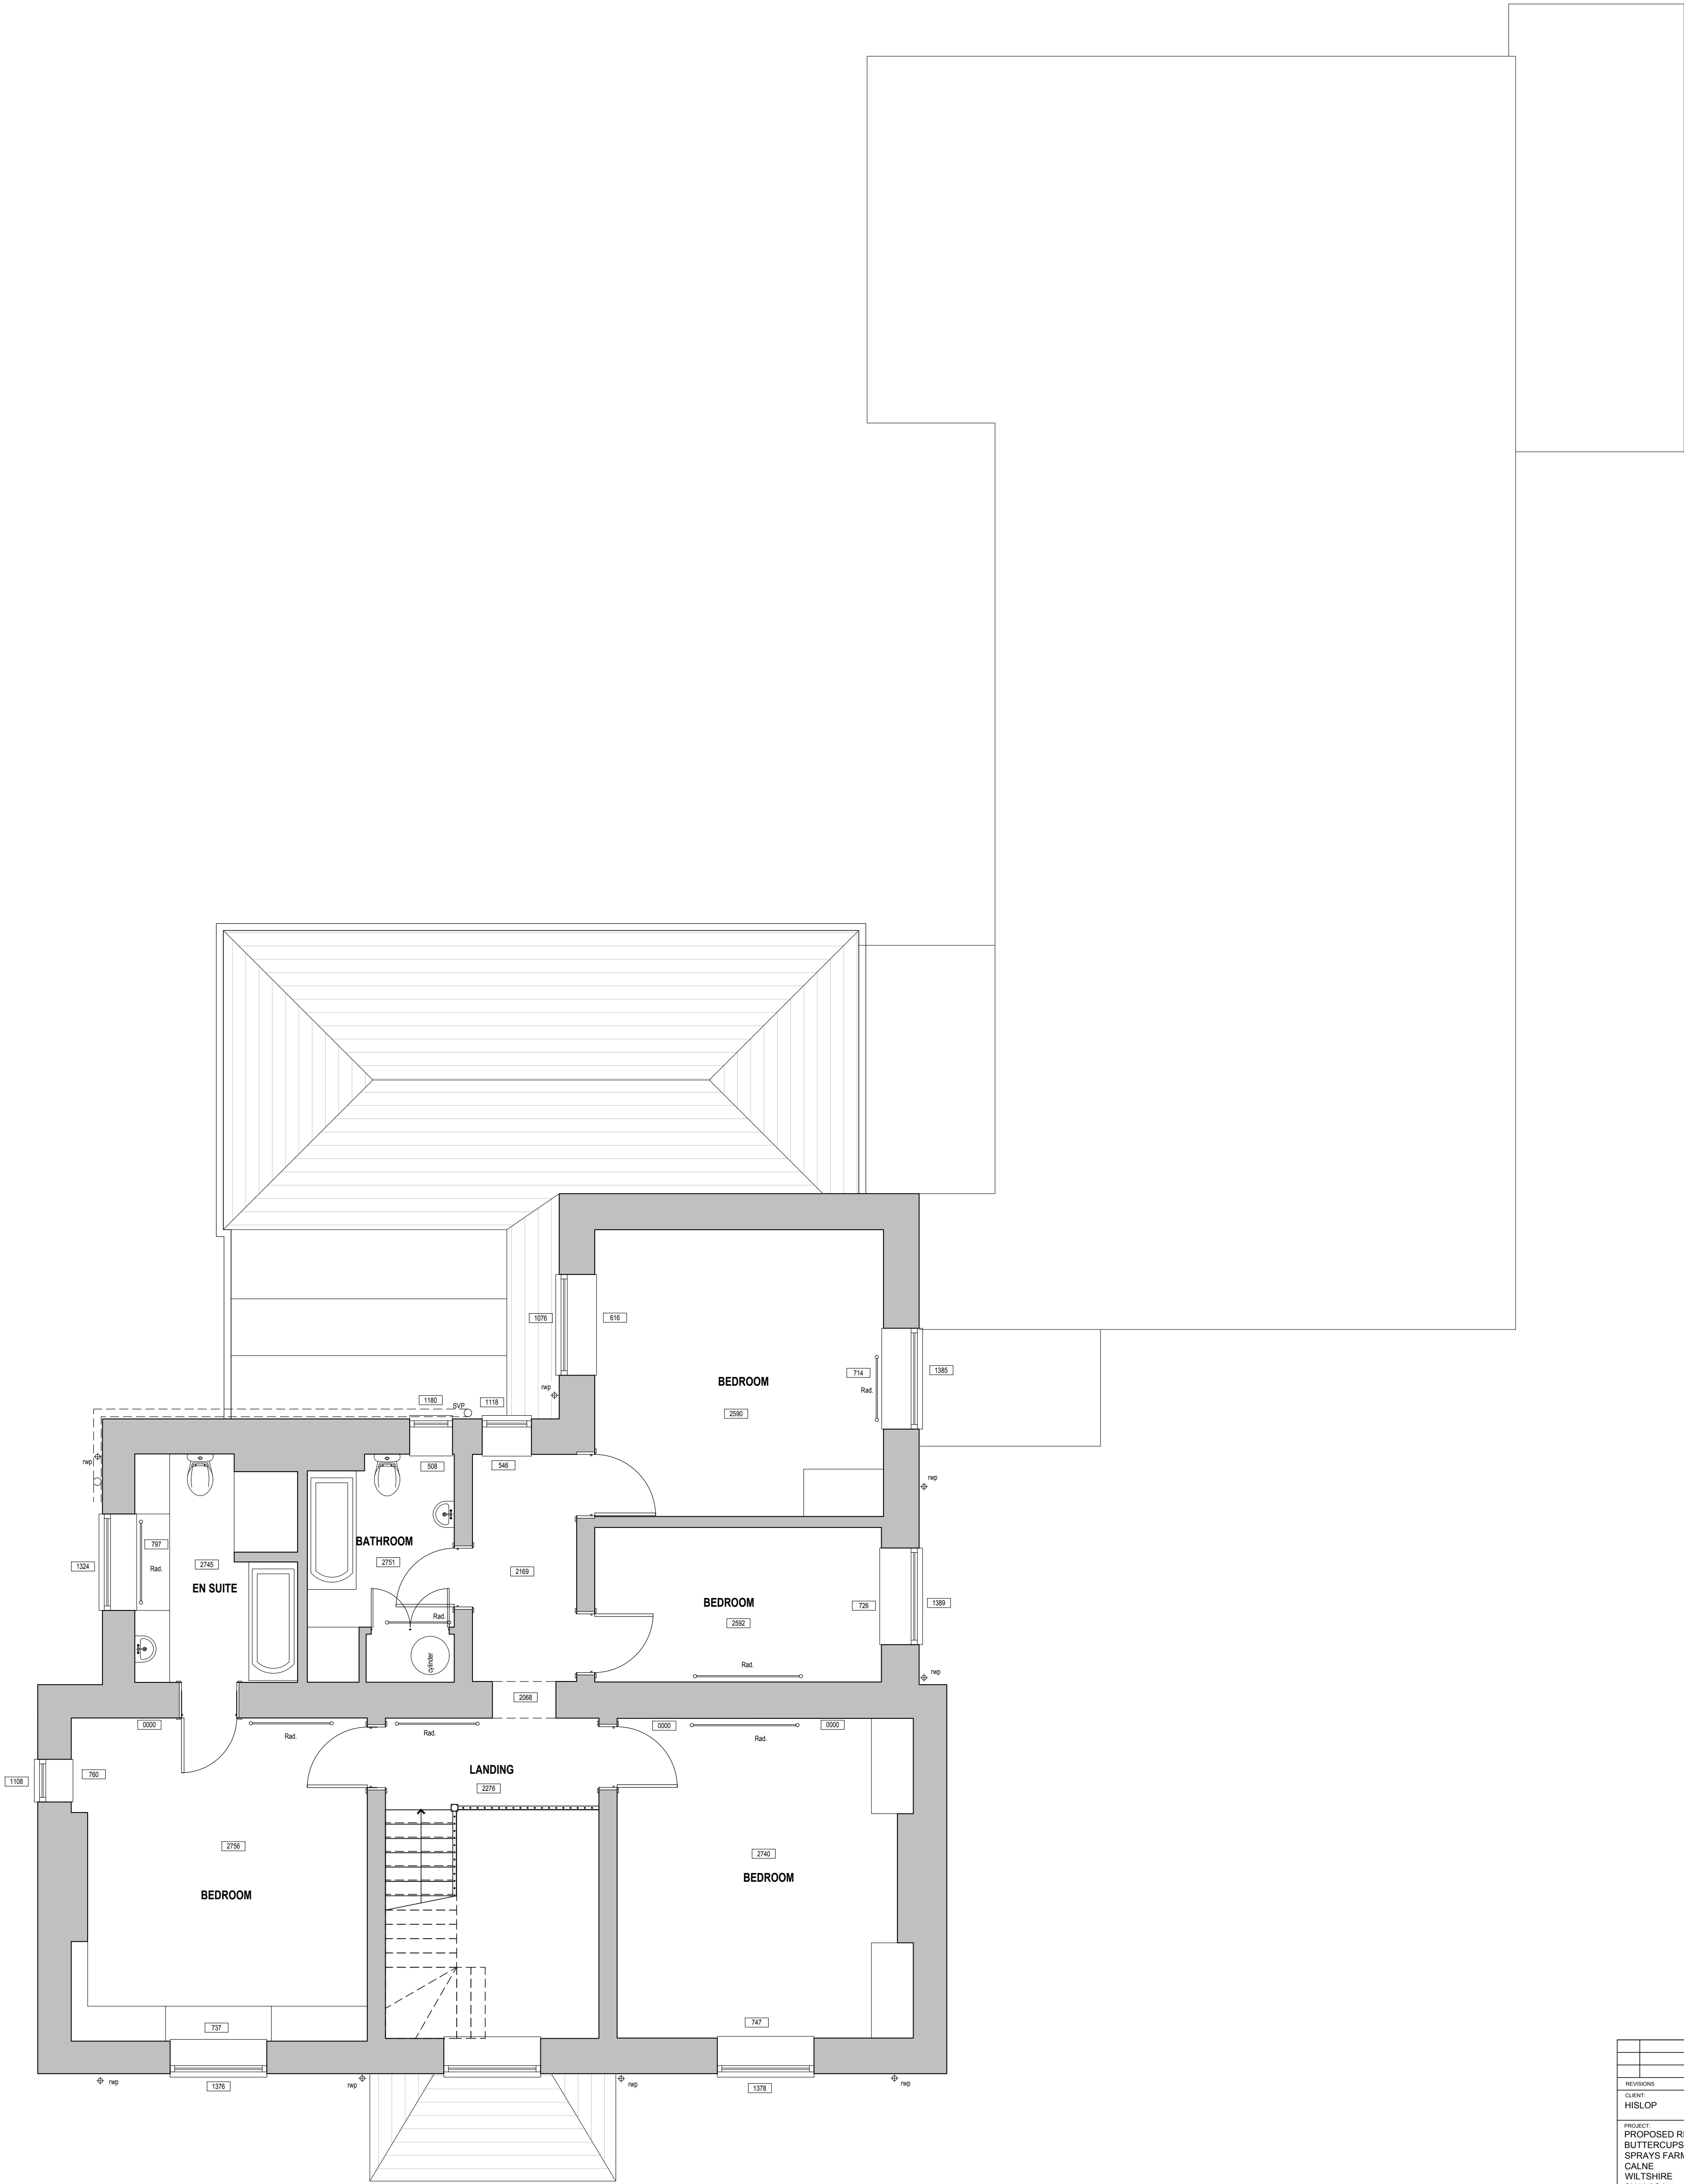


* COPYRIGHT. DO NOT SCALE EXCEPT FOR PLANNING PURPOSES. CHECK ALL DIMENSIONS ON SITE. THIS DRAWING IS ONLY TO BE USED ON THE SITE FOR WHICH DESIGNED

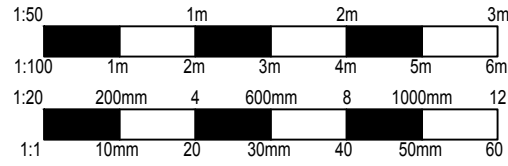

EXISTING FIRST FLOOR PLAN
SCALE 1:50

REVISIONS		DATE
CLIENT: HISLOP		
PROJECT: PROPOSED REPLACEMENT NURSERY AT BUTTERCUPS KINDERGARTEN SPRAYS FARM CALNE WILTSHIRE SN11 8QA		
TITLE: EXISTING FIRST FLOOR PLAN		
DRAWN: RJ		SCALE 1:50
CHECKED: JA		
DATE: APR 25		
DWG NO: AA/25/11/03		REV: -
Armstrong architecture		
THE OLD BAKEHOUSE, 21 TIMBER STREET, CHIFFENHAM, WILTSHIRE, SN15 3DS 01249 404 004 info@armstrongarchitecture.co.uk		