

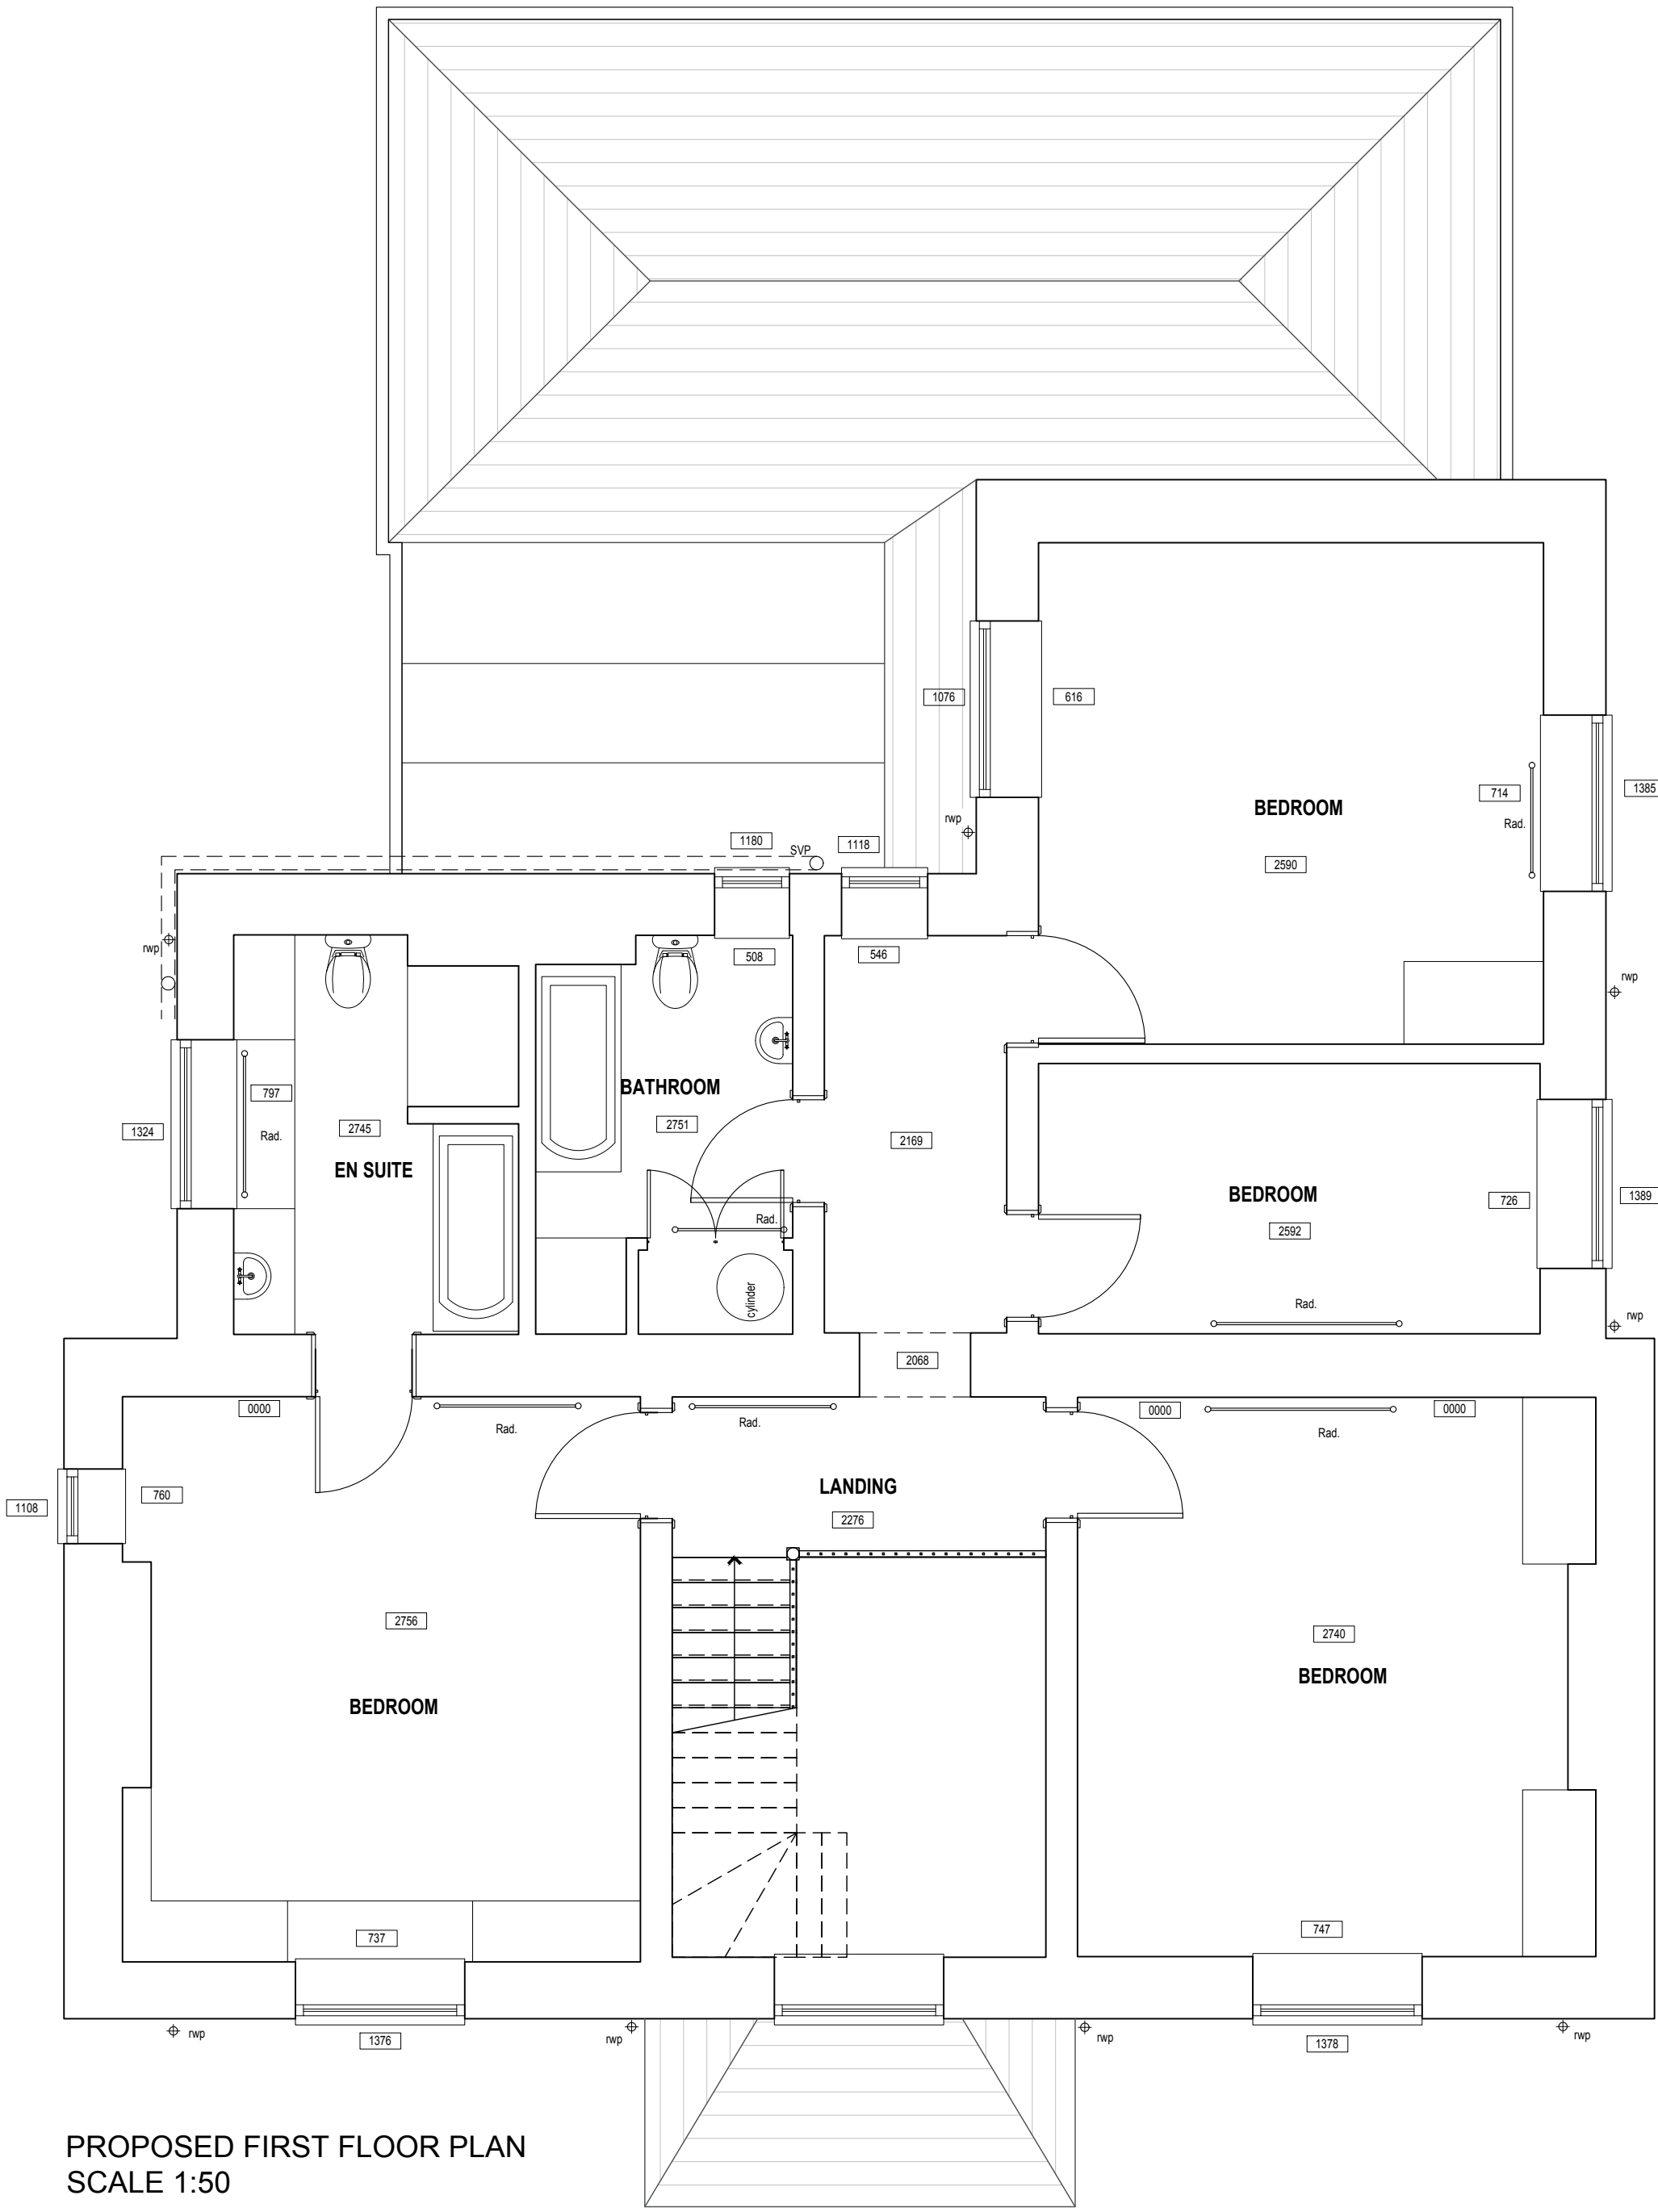


* COPYRIGHT. DO NOT SCALE EXCEPT FOR PLANNING PURPOSES. CHECK ALL DIMENSIONS ON SITE. THIS DRAWING IS ONLY TO BE USED ON THE SITE FOR WHICH DESIGNED

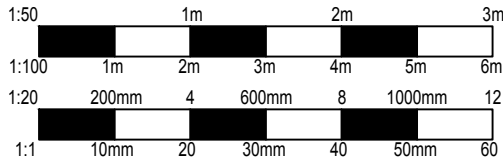

PROPOSED FIRST FLOOR PLAN
SCALE 1:50

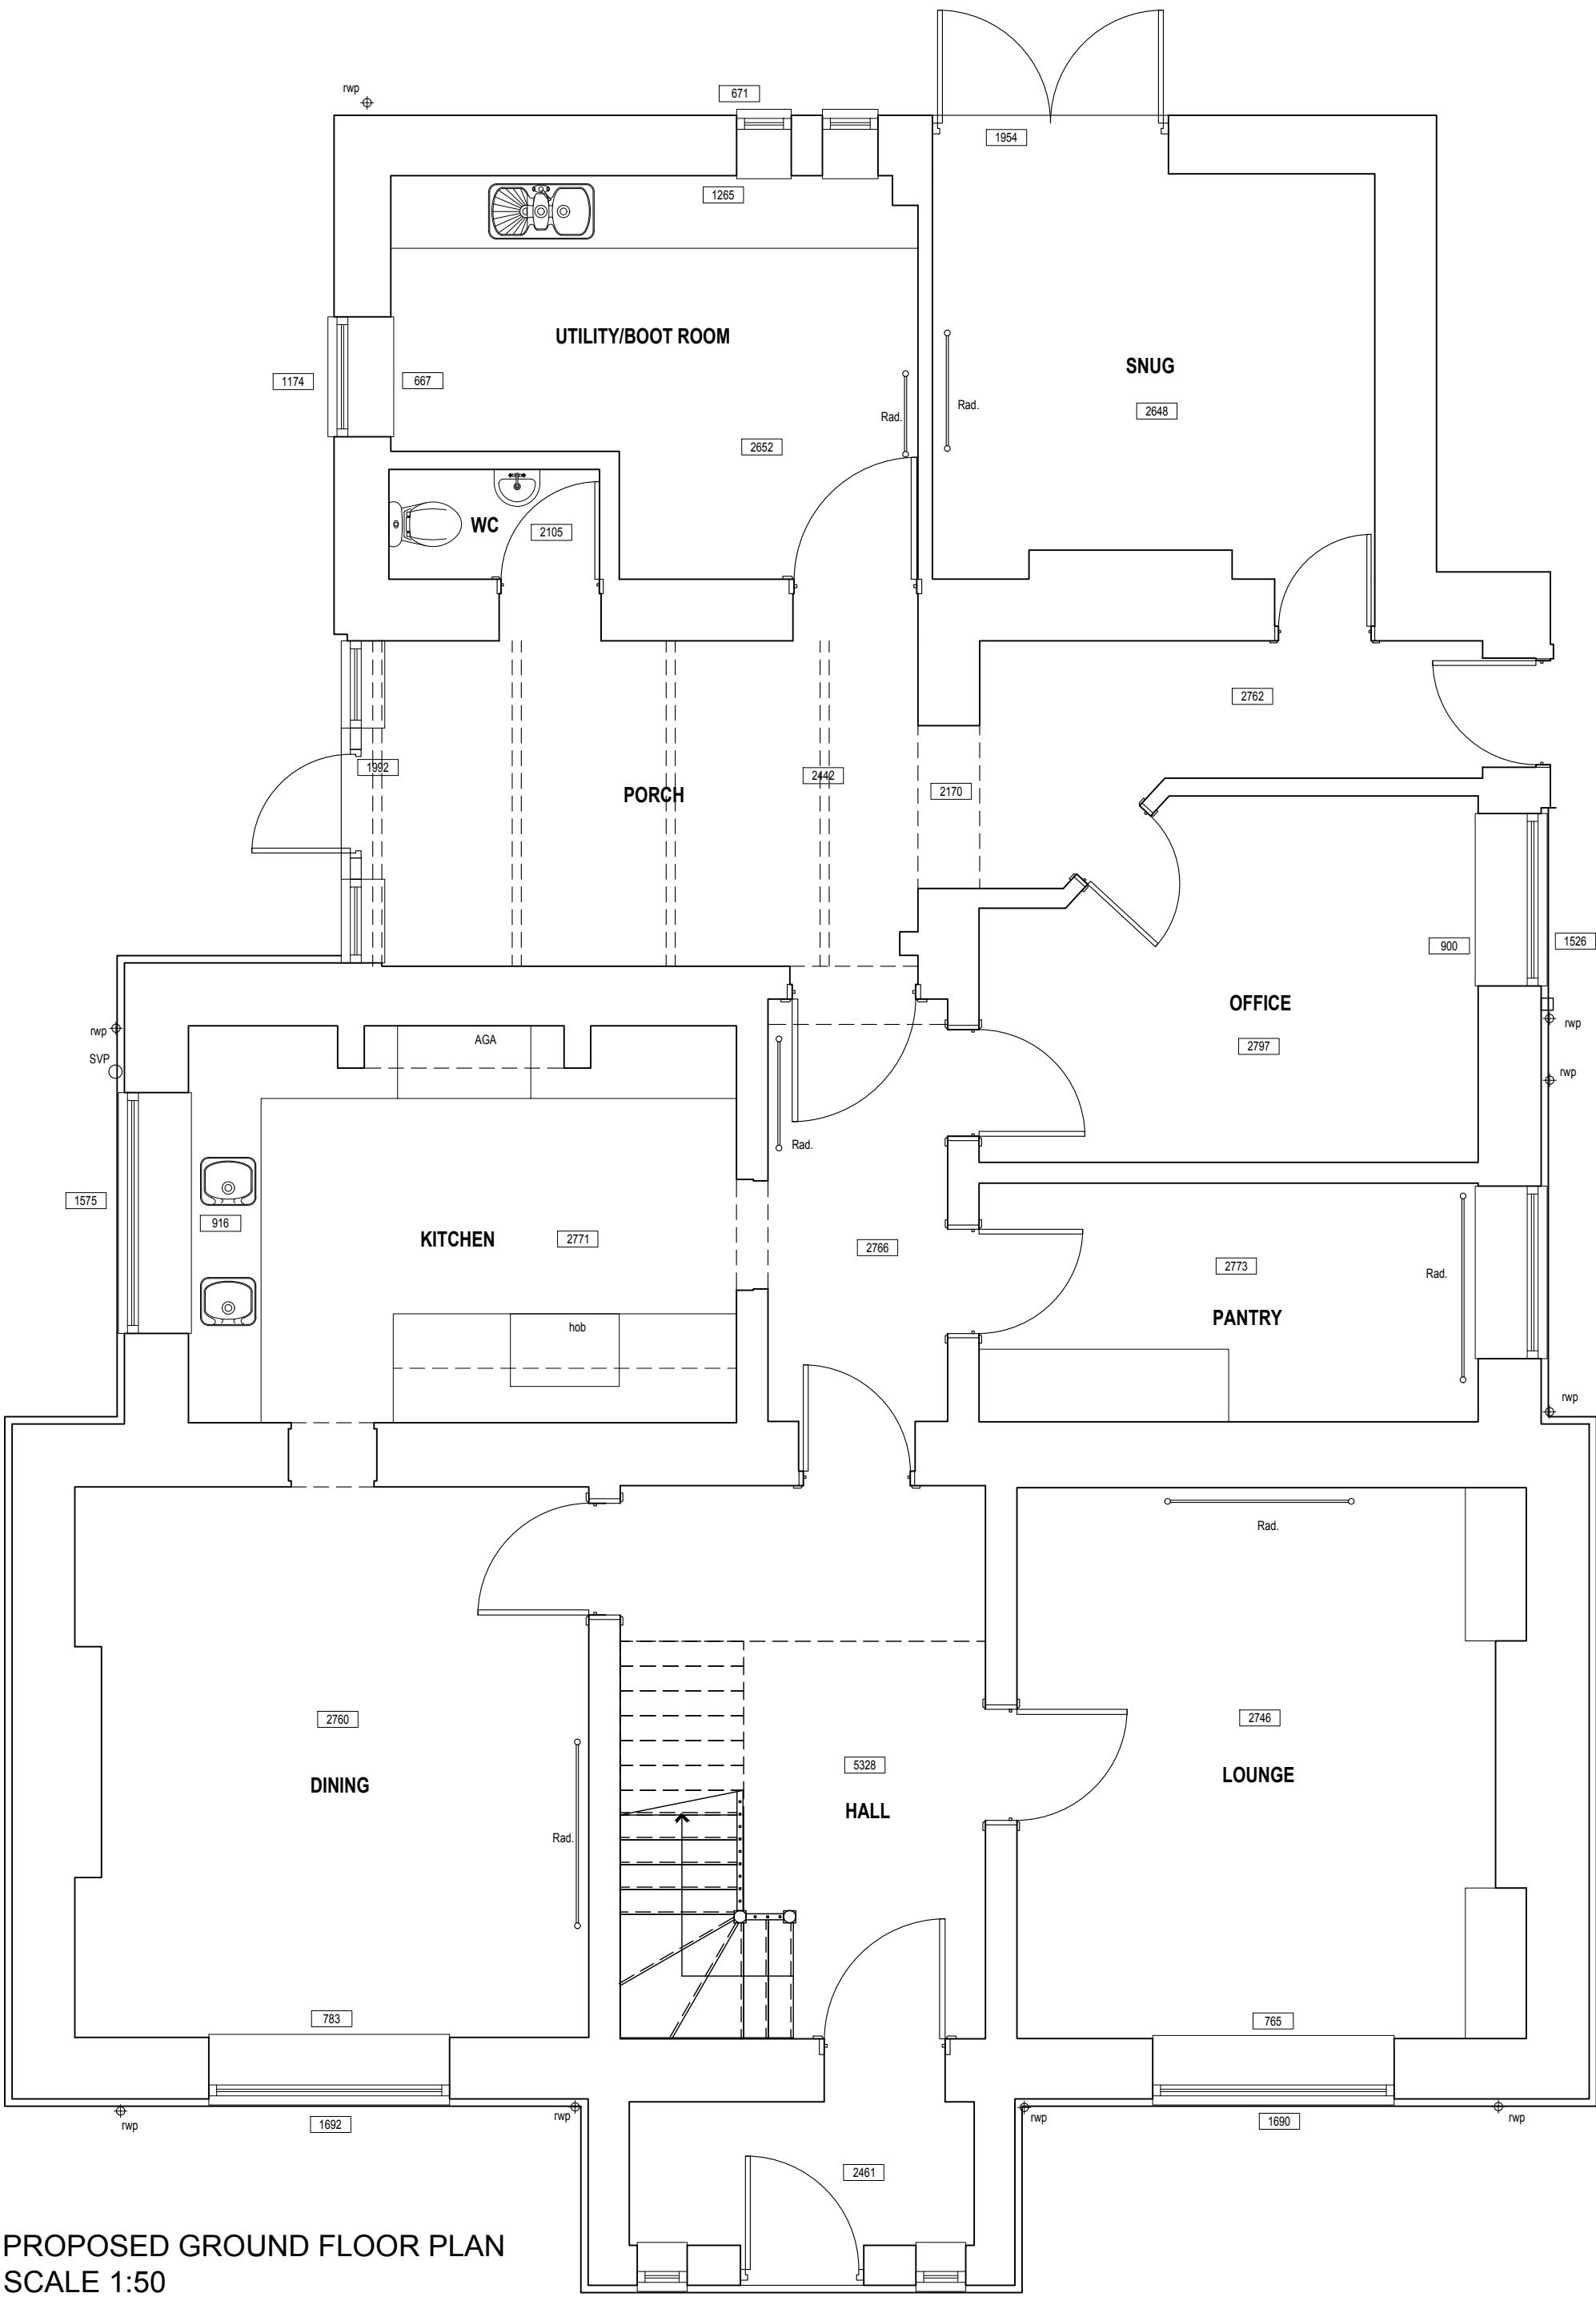

PROPOSED GROUND FLOOR PLAN
SCALE 1:50

REVISIONS		DATE
CLIENT		HISLOP
PROJECT		PROPOSED REPLACEMENT NURSERY AT BUTTERCUPS KINDERGARTEN SPRAYS FARM CALNE WILTSHIRE SN11 8QA
TITLE		REMAINING DWELLING PROPOSED GROUND FLOOR PLAN PROPOSED FIRST FLOOR PLAN
DRAWN	RJ	SCALE @ A1:
CHECKED	JA	1:50
DATE	APR 25	
DWG NO.	AA/25/11/14	REV. -
<i>Armstrong</i> architecture		
THE OLD BAKEHOUSE, 21 TIMBER STREET, CHIFFENHAM WILTSHIRE, SN15 3PS 01249 404 004 info@armstrongarchitecture.co.uk		