


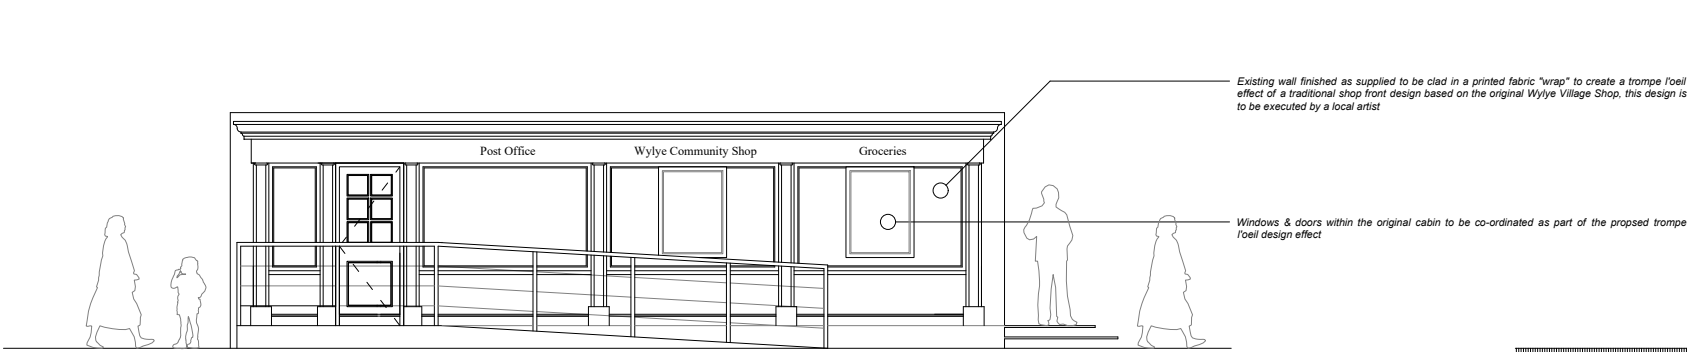


 


Front Elevation (North)
As Proposed

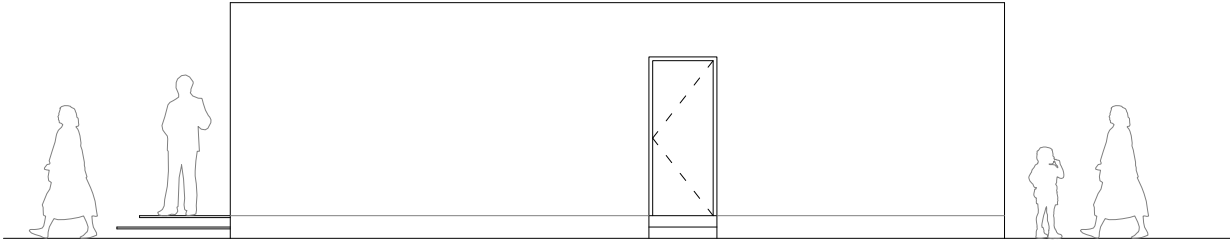


Rear Elevation (South)
As Proposed

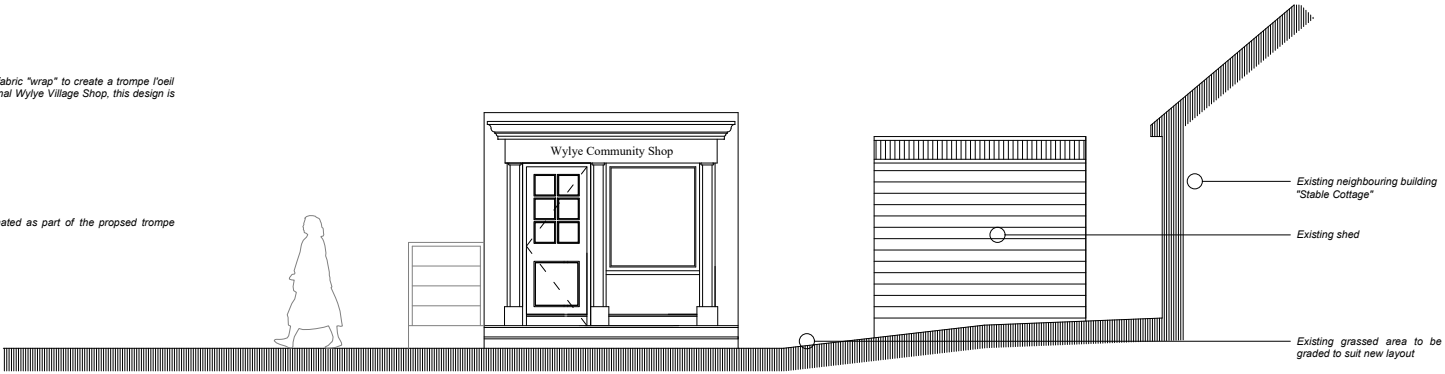

Side Elevation (West) / Section AA
As Proposed

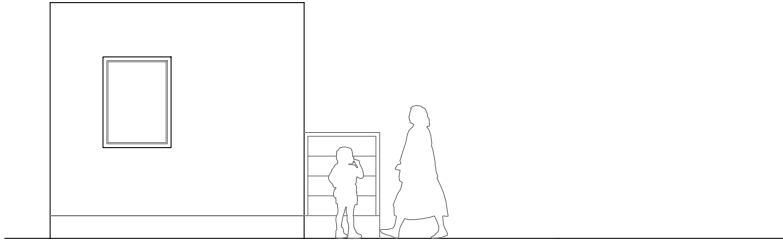


Side Elevation (East)
As Proposed

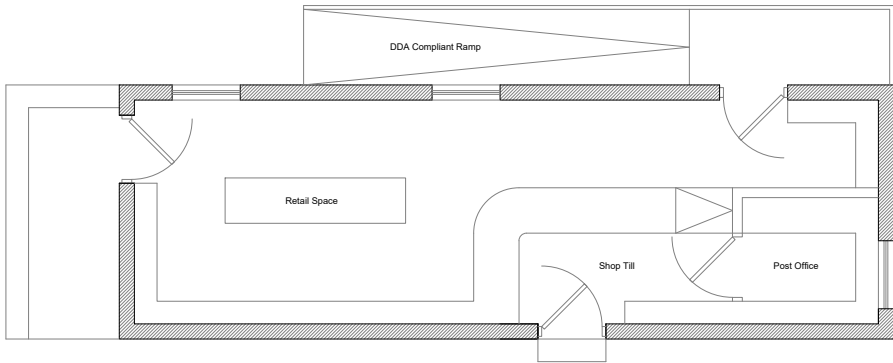

Ground Floor Plan
As Proposed

Schedule of Materials		
As Proposed		
Walls	North & West	Existing wall finished as supplied to be clad in a printed fabric "wrap" with traditional shop front design (refer to detail on elevation) based on the original Wylve Village Shop
	South & East	Cementitious board finish as supplied by Portakabin
Windows		PPC aluminium (as supplied by Portakabin)
Roof		Flat roof
Disabled Access Ramp		Non slip composite decking (grey) with PPC aluminium handrail (black)

REV	DATE	DESCRIPTION	DRAWN	CHECKED
B	24/02/26	Section AA added to side elevation	ME	ME
A	15/01/26	Discussion / Revised planning	ME	ME
	17/09/25	Client review	LQ	ME

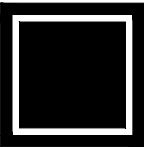

BUILD ARCHITECTS
www.build-architects.co.uk
studio@build-architects.co.uk
07977 582048

- Architecture
- Landscape
- Interiors
- Historic Buildings
- Masterplanning

This drawing is copyright of the Architect and shall not be reproduced without permission.

Check all dimensions and report any errors, or omissions.

Responsibility for setting out rests with the contractor, all dimensions & setting out to be checked on site prior to commencement of works.

Planning

Wylve Village Hall

Proposed Village Shop
Wyvern Hall
Wylve

Floor Plan & Elevations
As Proposed

2025 / 070

PP 100

Sept 2025

ME

B

1:100 @ A3

ME

Note - All dimensions to be checked on site prior to commencement of works