


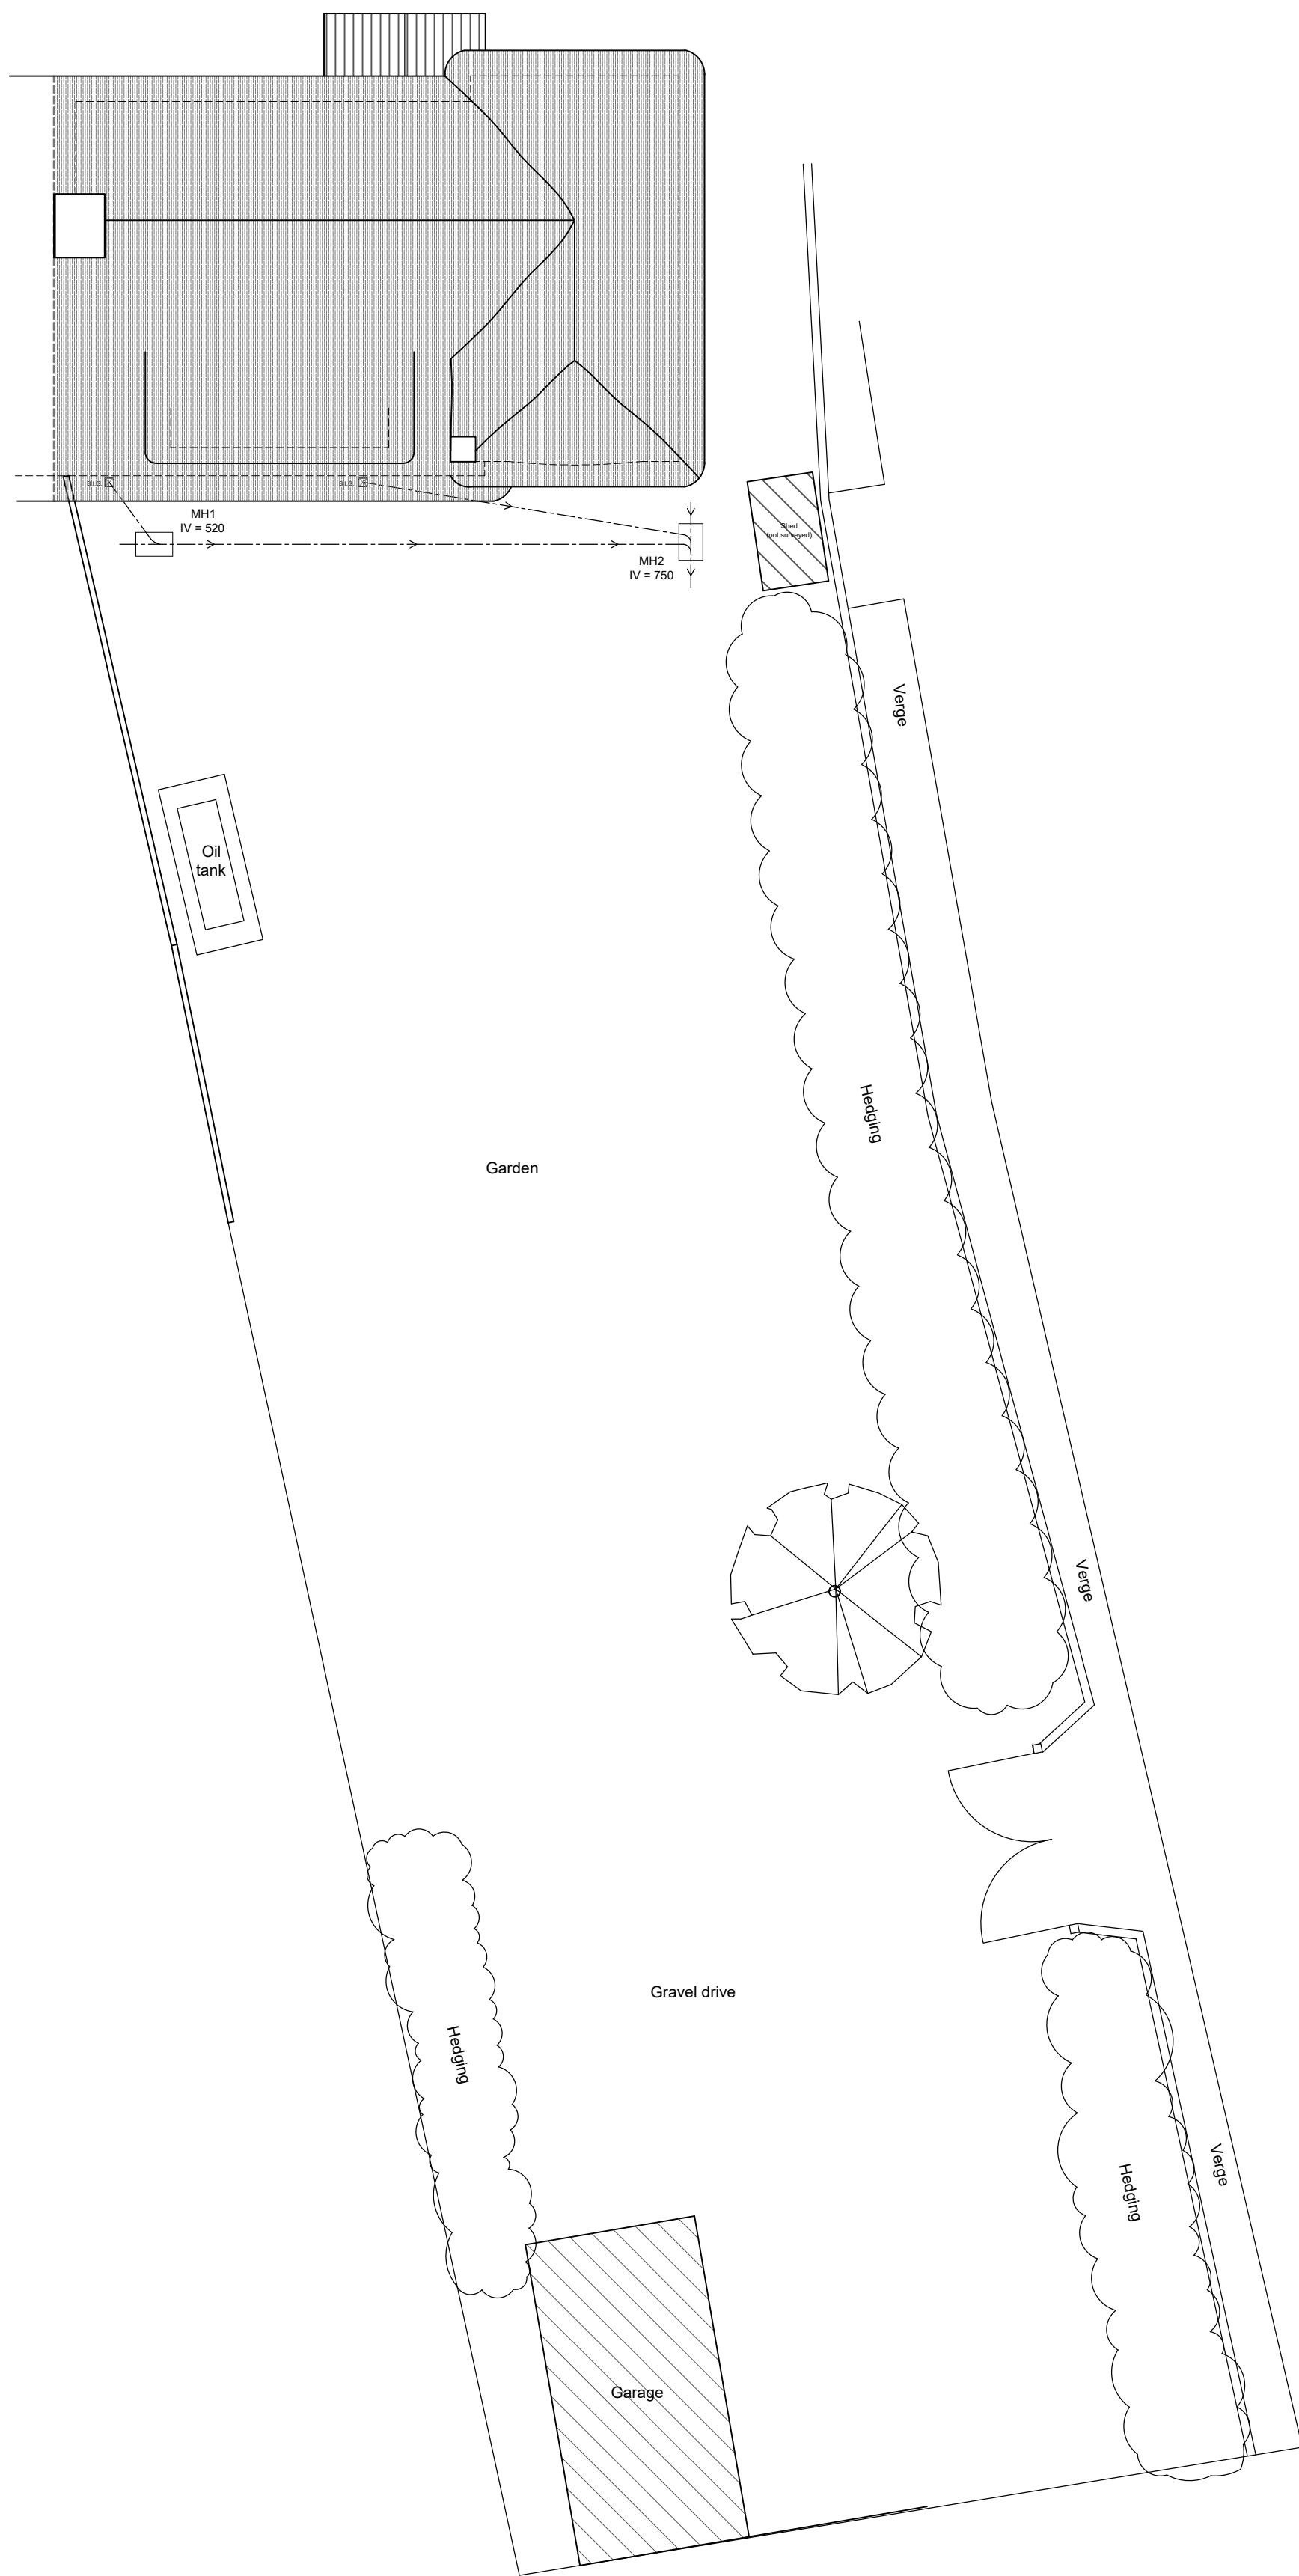


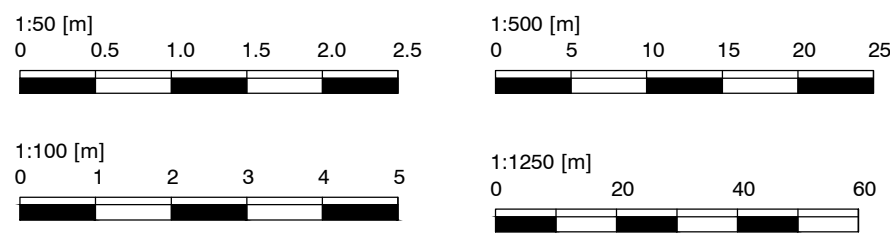

EXISTING SITE LAYOUT / ROOF PLAN
Scale 1:100

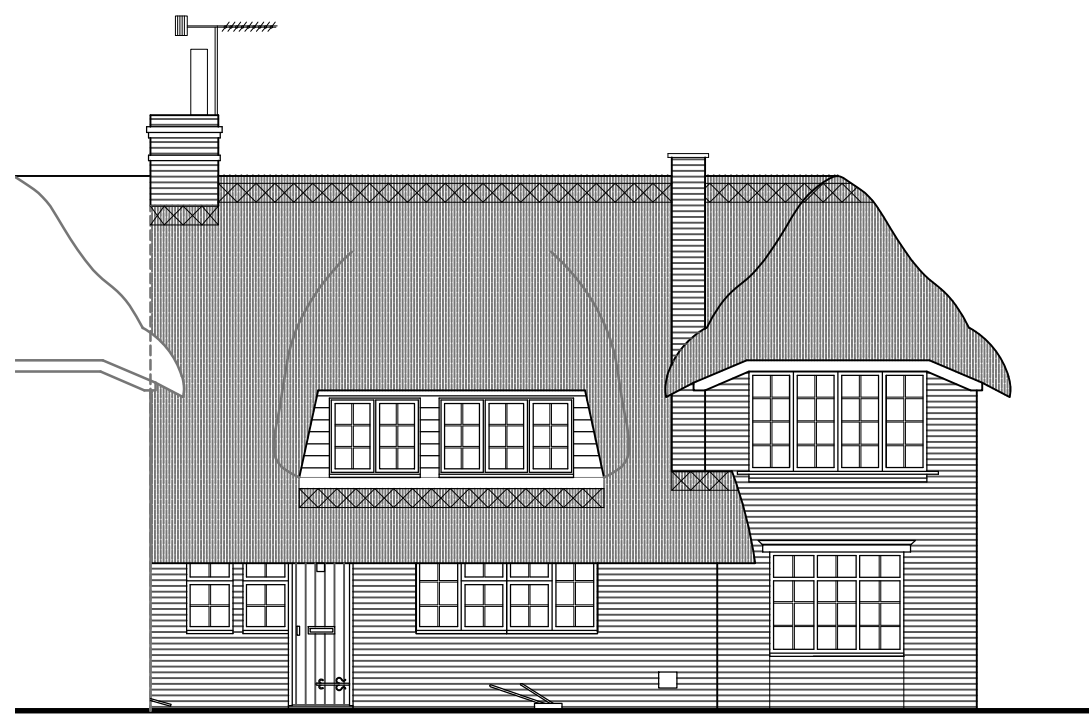


EXISTING NORTH FACING ELEVATION
Scale 1:100

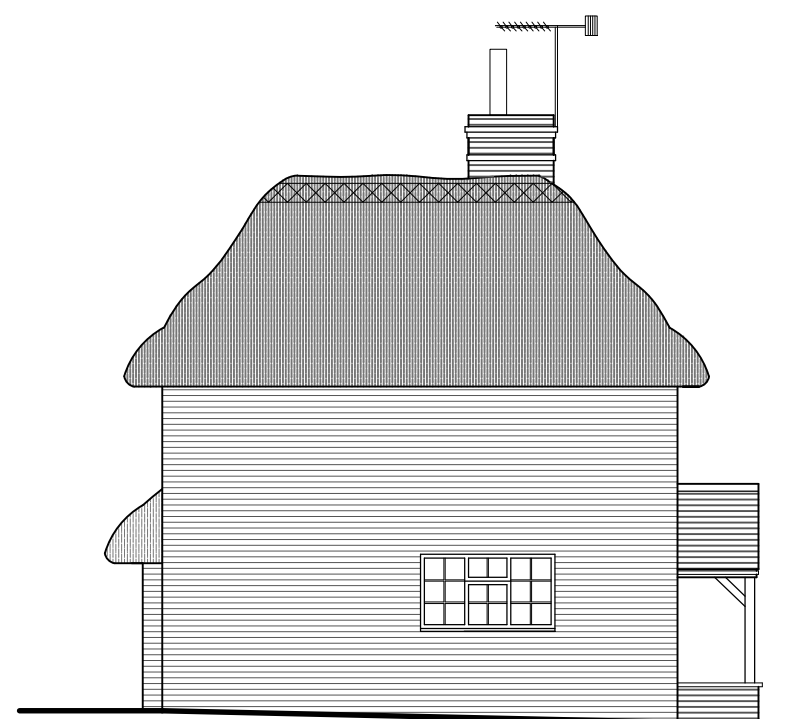


EXISTING WEST FACING ELEVATION
Scale 1:100




EXISTING SOUTH FACING ELEVATION
Scale 1:100

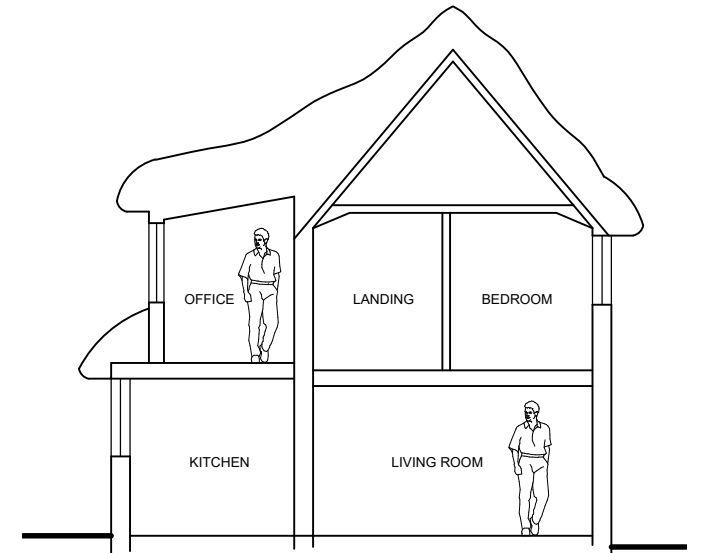


EXISTING SECTION A - A
Scale 1:100

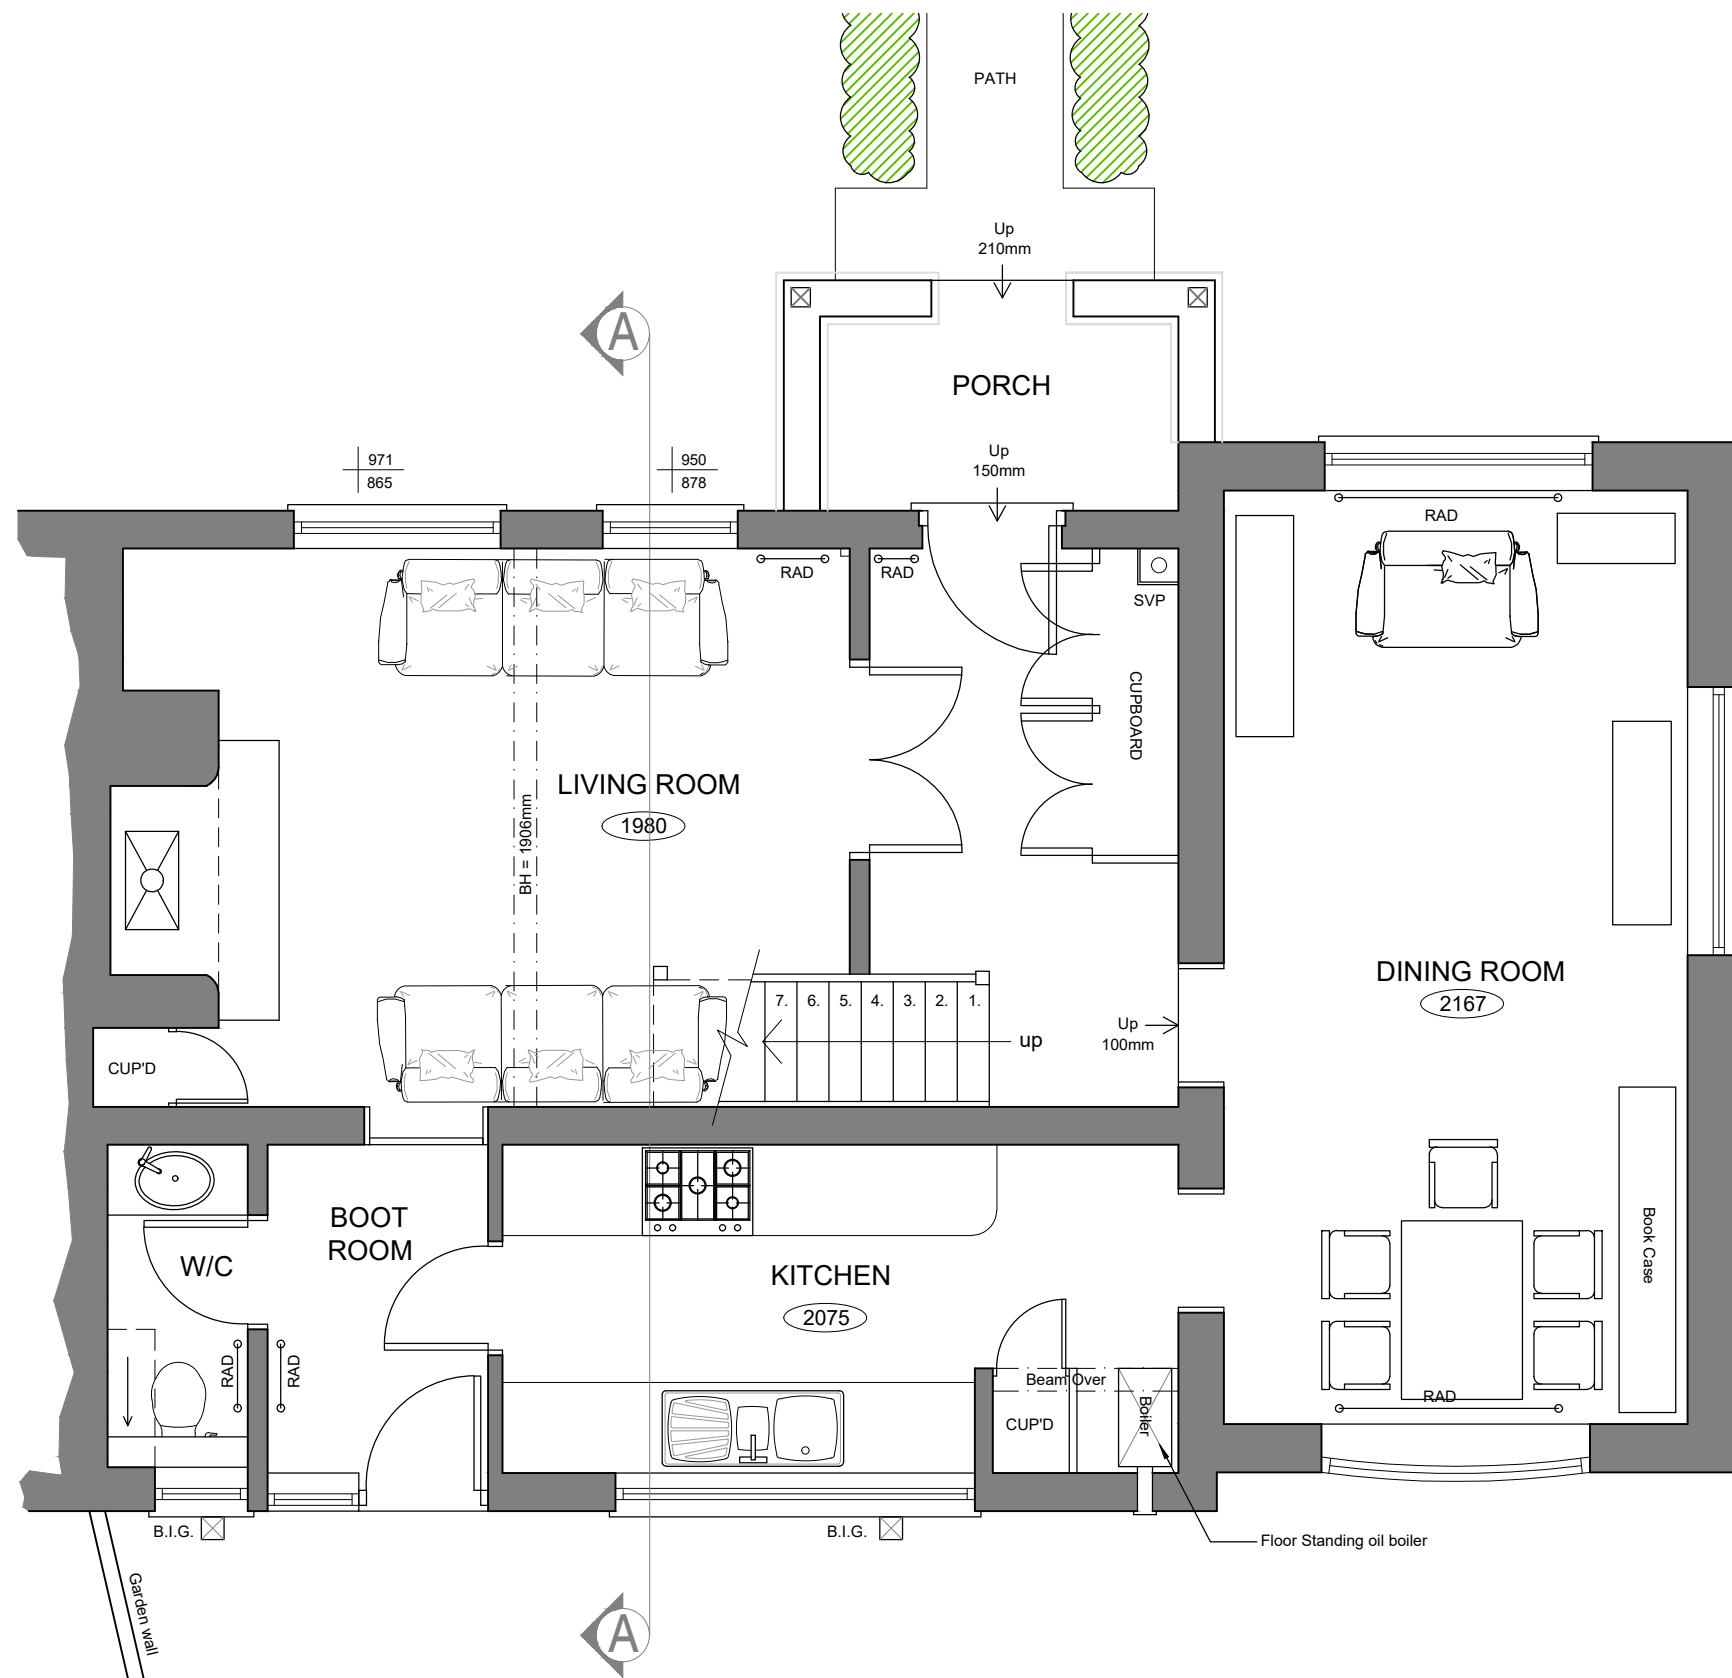


EXISTING GROUND FLOOR PLAN
Scale 1:50

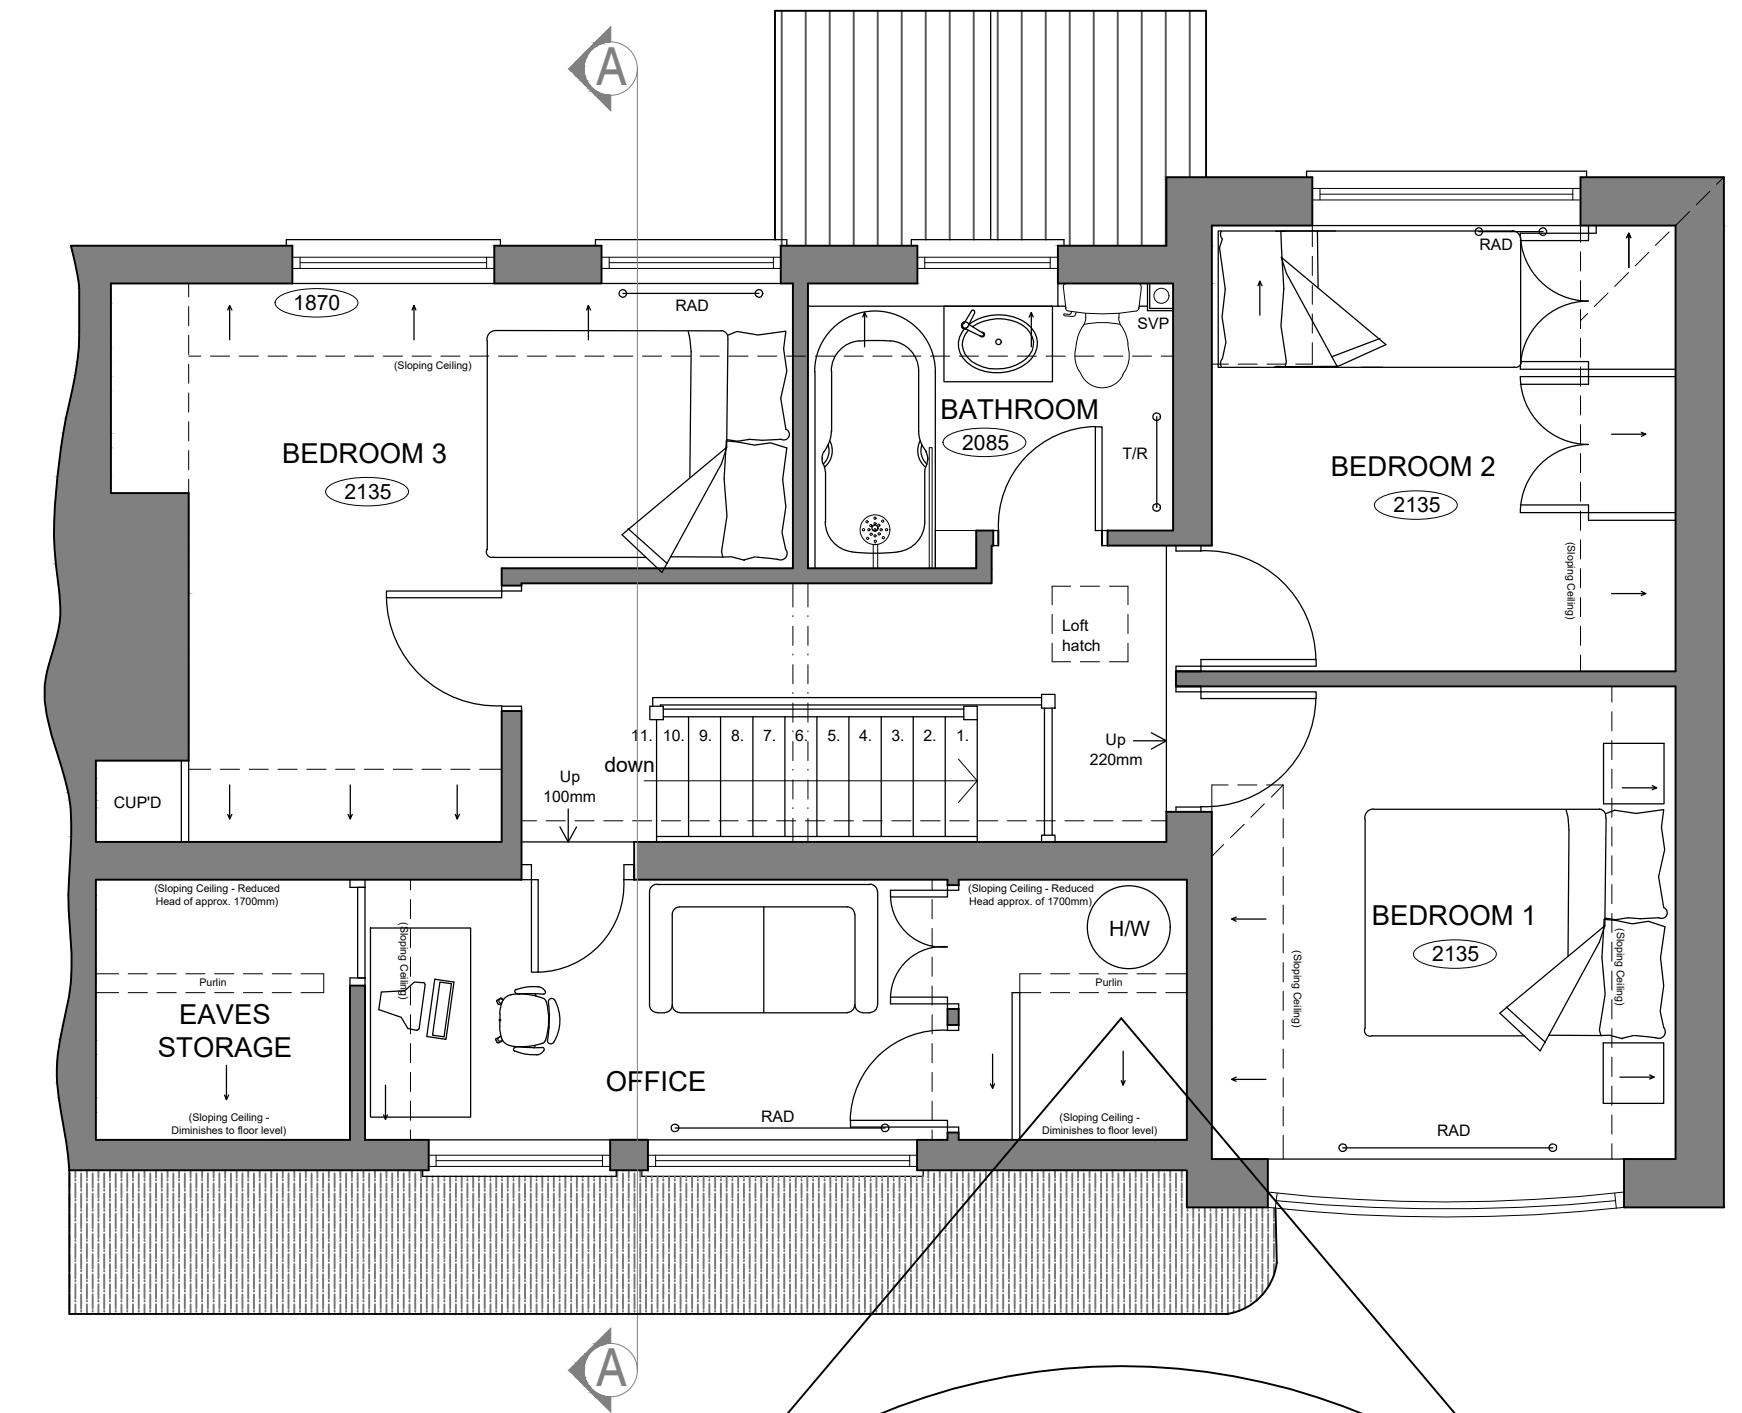


EXISTING FIRST FLOOR PLAN
Scale 1:50

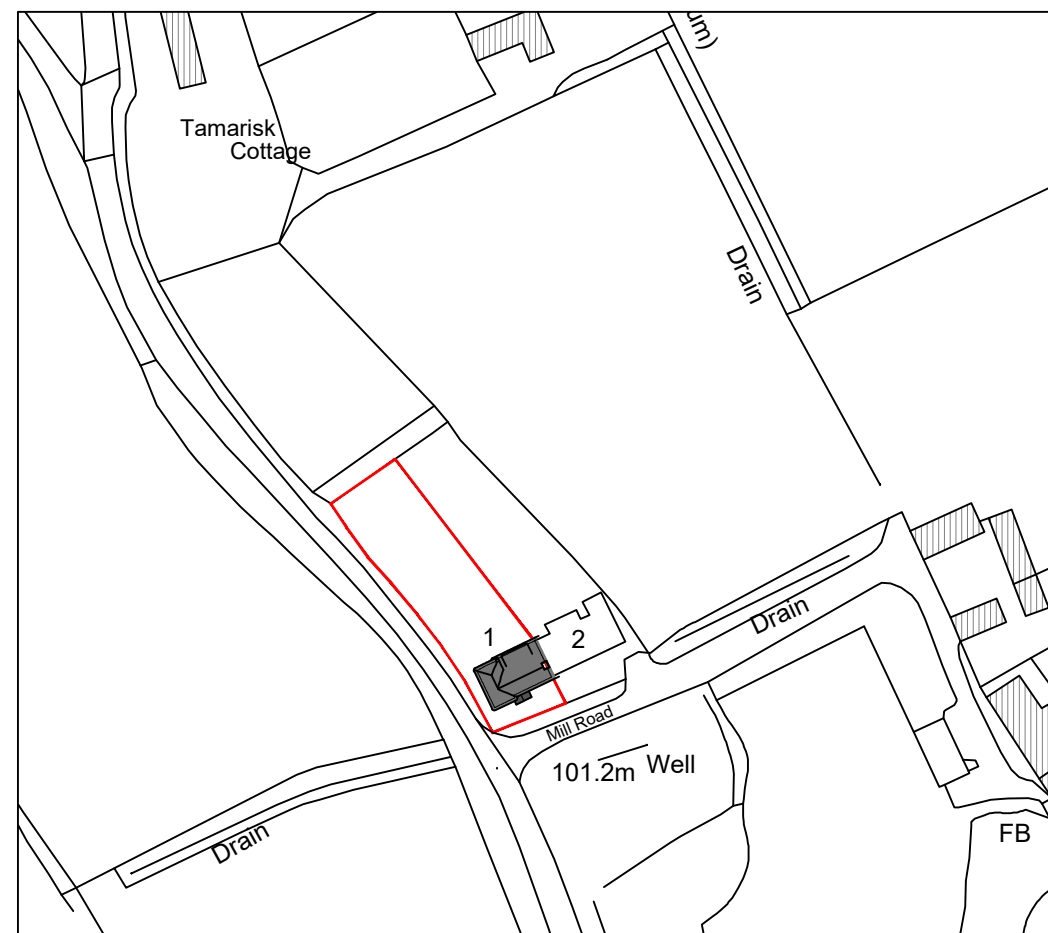

EXISTING SITE LOCATION PLAN
Scale 1:1250

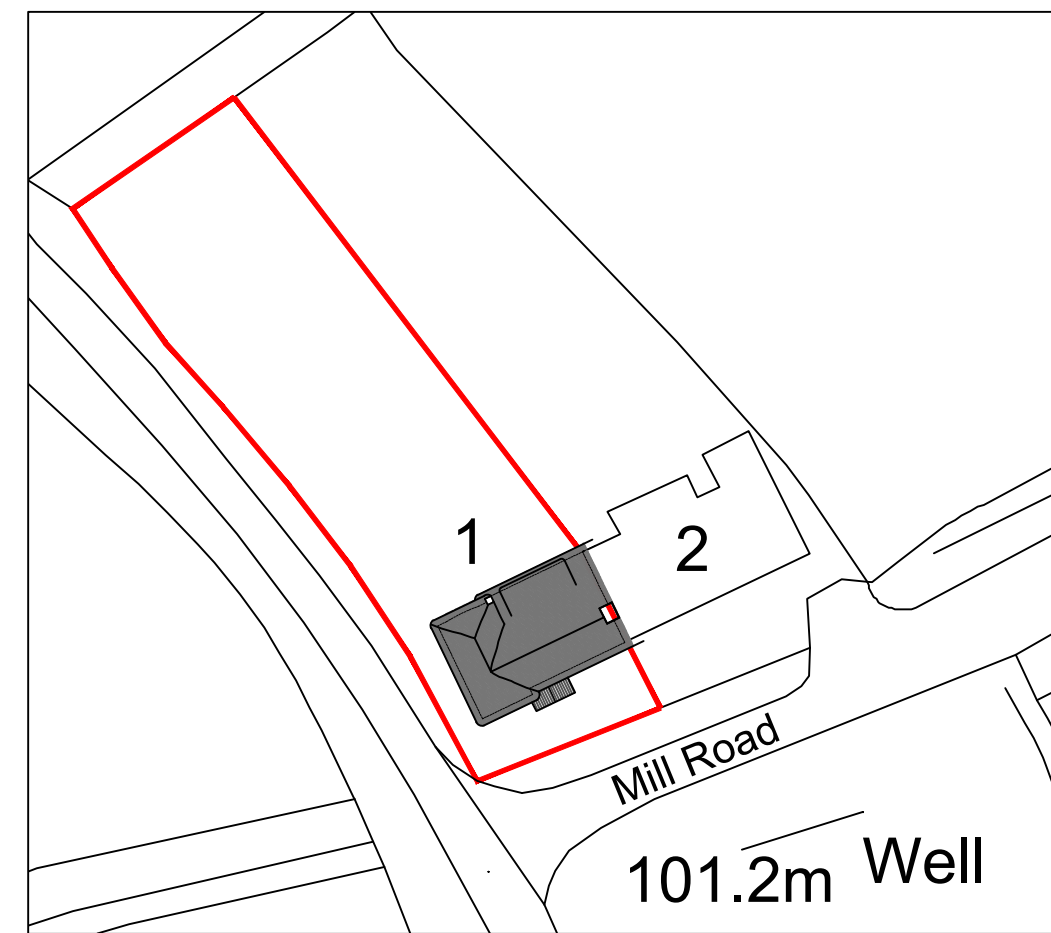

EXISTING BLOCK PLAN
Scale 1:500

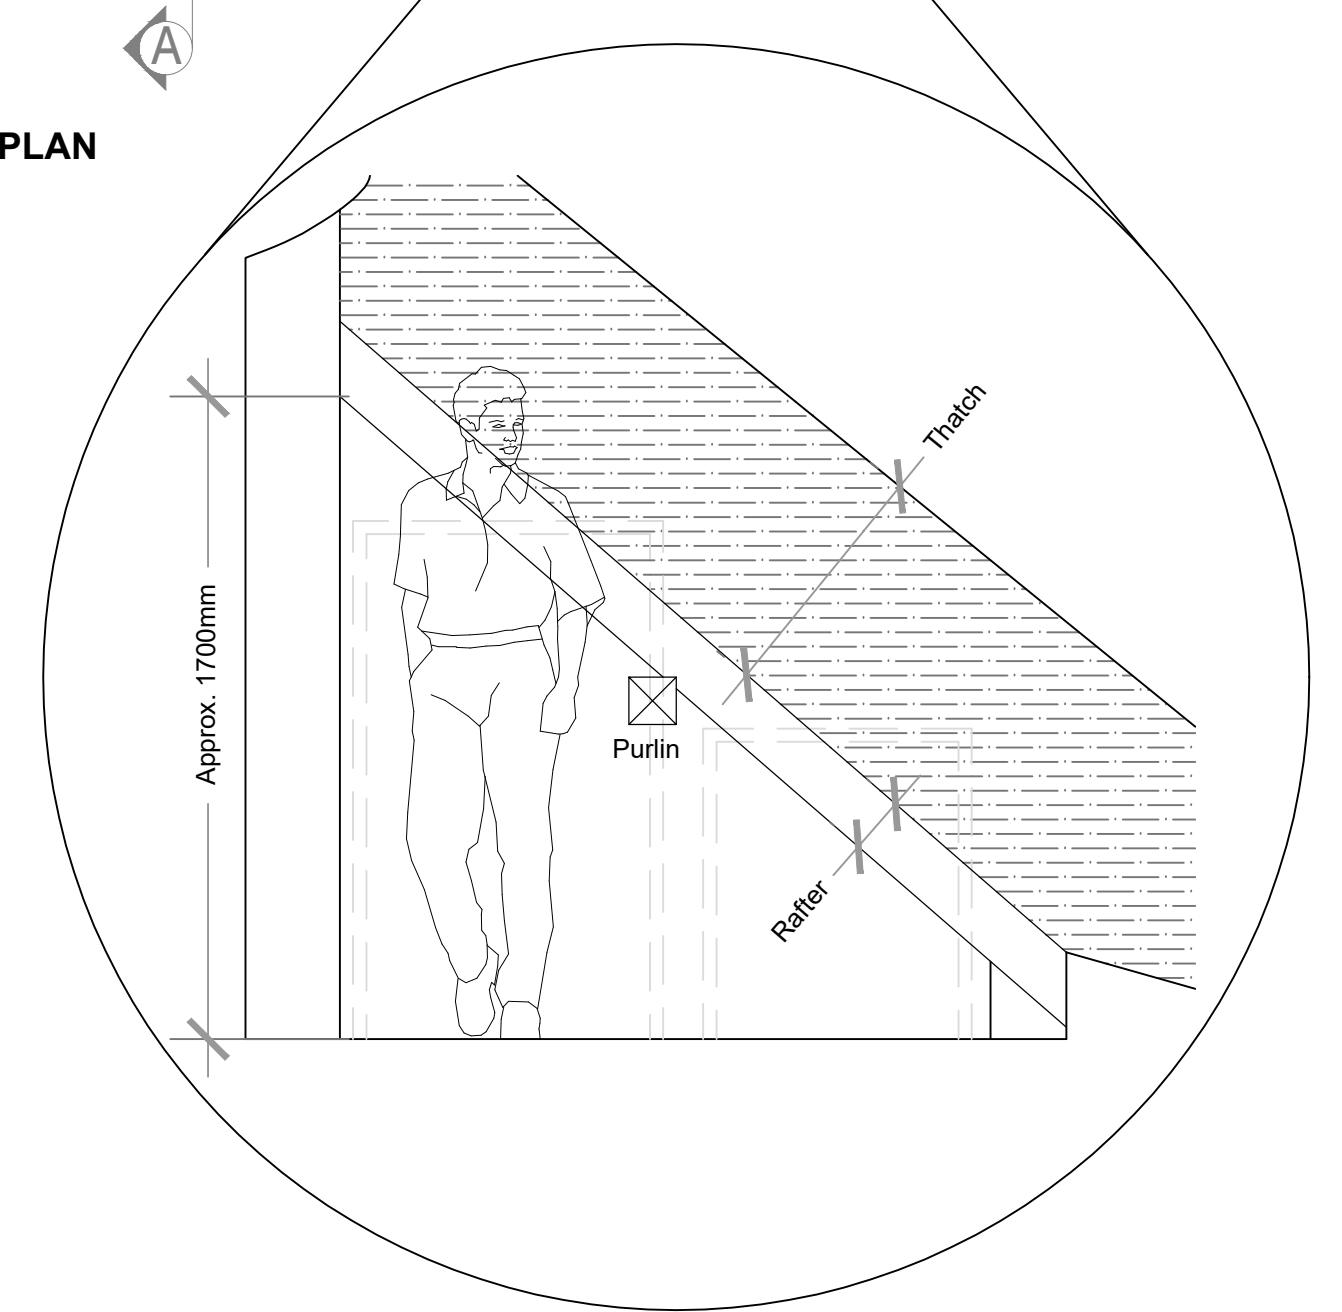

EAVES STORAGE SECTION
Scale 1:20

Ordnance Survey, (c) Crown Copyright 2022. All rights reserved. Licence number 100022432

JOB TITLE
Proposed Rear Extension & Associated Internal
Alterations @ 1 Mill Road, Manningford Bruce,
Pewsey, Wiltshire, SN9 6JN

Mr & Mrs G. Lock

DRAWING TITLE
Existing Floor Plans, Elevations, Section A - A,
Site Layout / Roof Plan, Block &
Site Location Plan

DRAWING NUMBER				REV	
1 Mill Road - Existing - 01				B	
REVISIONS					
REV 'A' - 15.09.22 - Minor amendments made following client comment - JG					
REV 'B' - 05.10.22 - Minor amendments - AJA					
SCALE		DATE	DRAWN BY	PAPER SIZE	JOB No.
As Indicated		Sept. 22	JG	A1	1422

Tuttle
architectural
services

Ground Floor
6 Pelham Court
Marlborough
Wiltshire SN8 2AG

T. 01672 518 278
E. info@tuttlearchserv.co.uk
F. facebook.com/tuttlearchserv
W. tuttlearchserv.co.uk

DRAWING FOR CLIENT COMMENT ONLY.
NOT TO BE USED FOR CONSTRUCTION