




DRAWING FOR PLANNING PURPOSES ONLY.
NOT TO BE USED FOR CONSTRUCTION

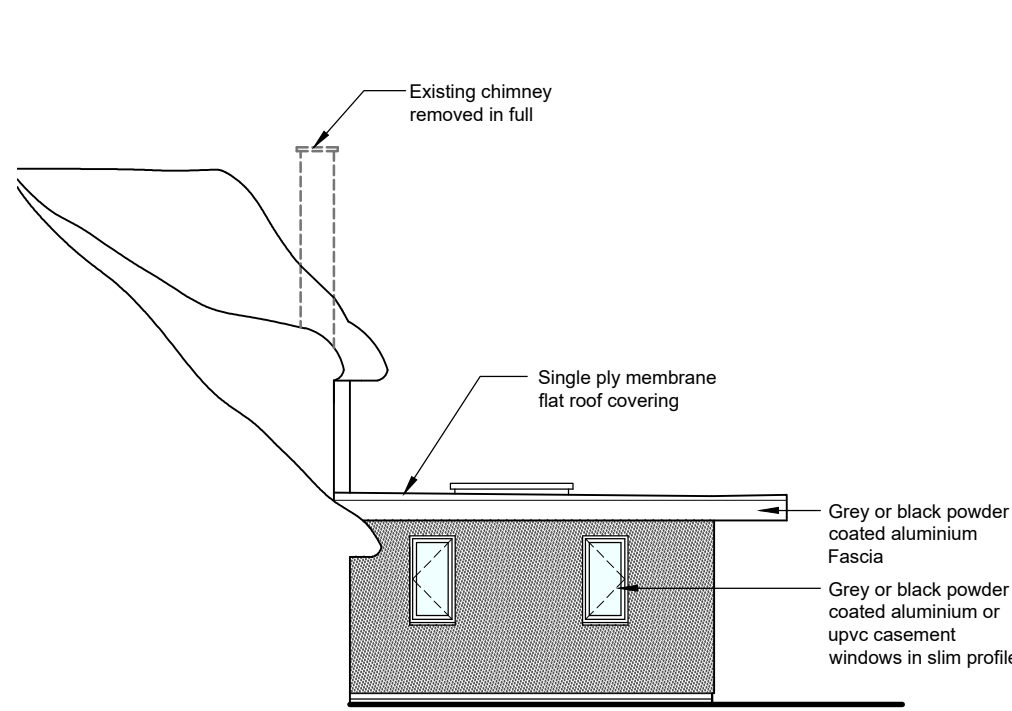


PROPOSED EAST FACING ELEVATION (Side)
Scale 1:100

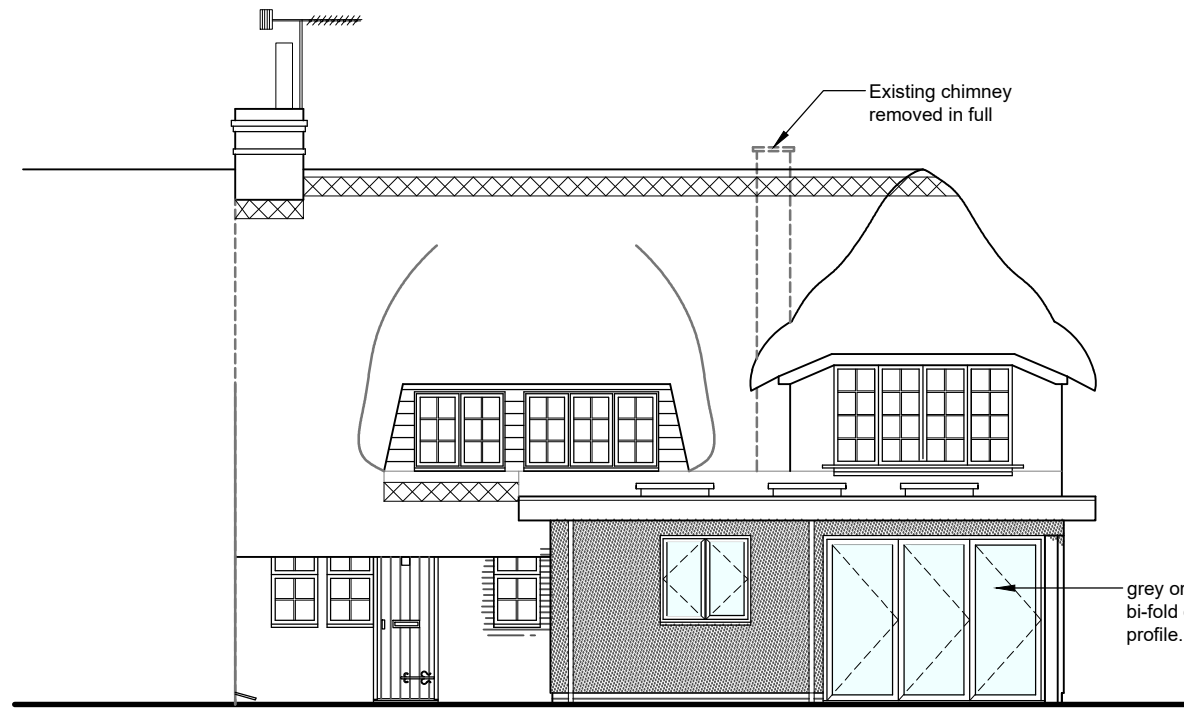



PROPOSED NORTH FACING ELEVATION (Rear)
Scale 1:100

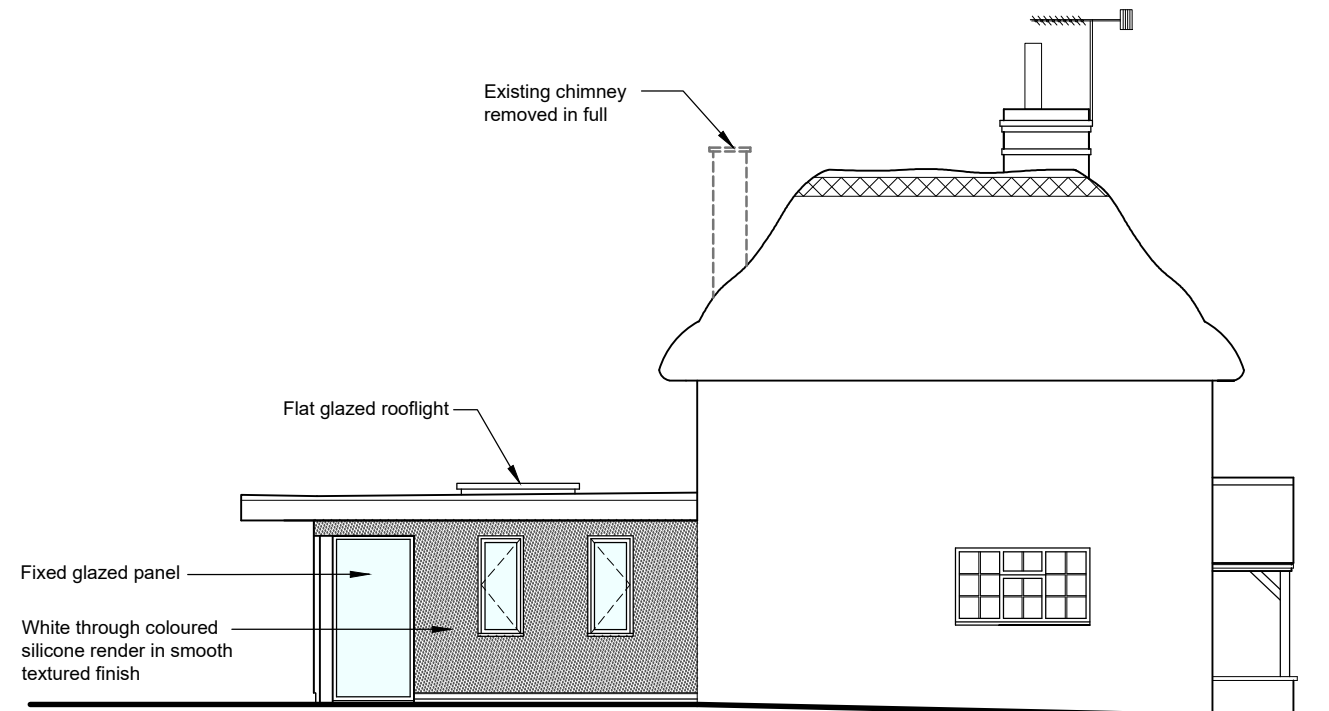

PROPOSED WEST FACING ELEVATION (Side)
Scale 1:100

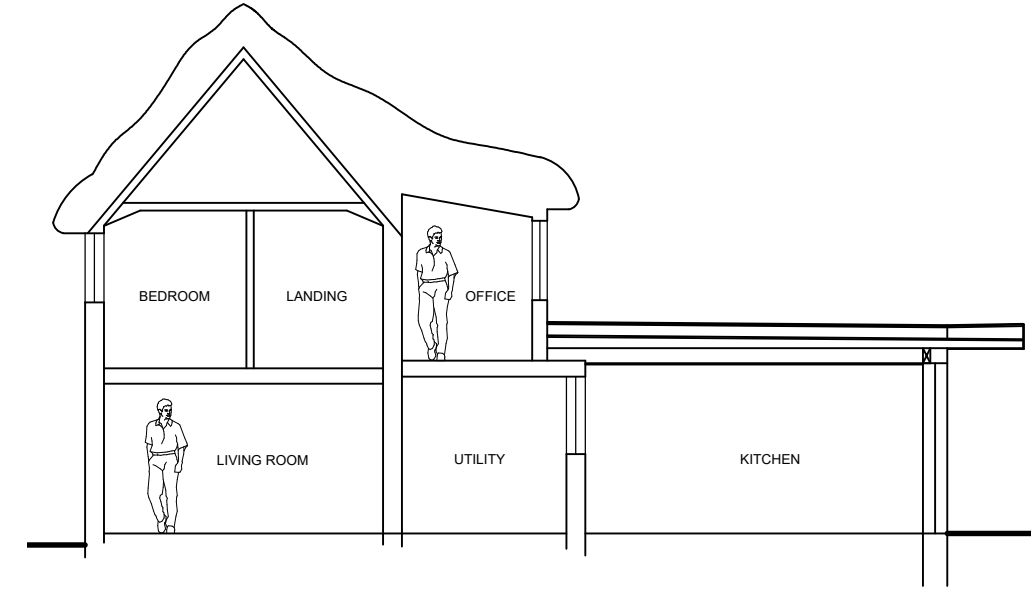


PROPOSED SECTION A - A
Scale 1:100

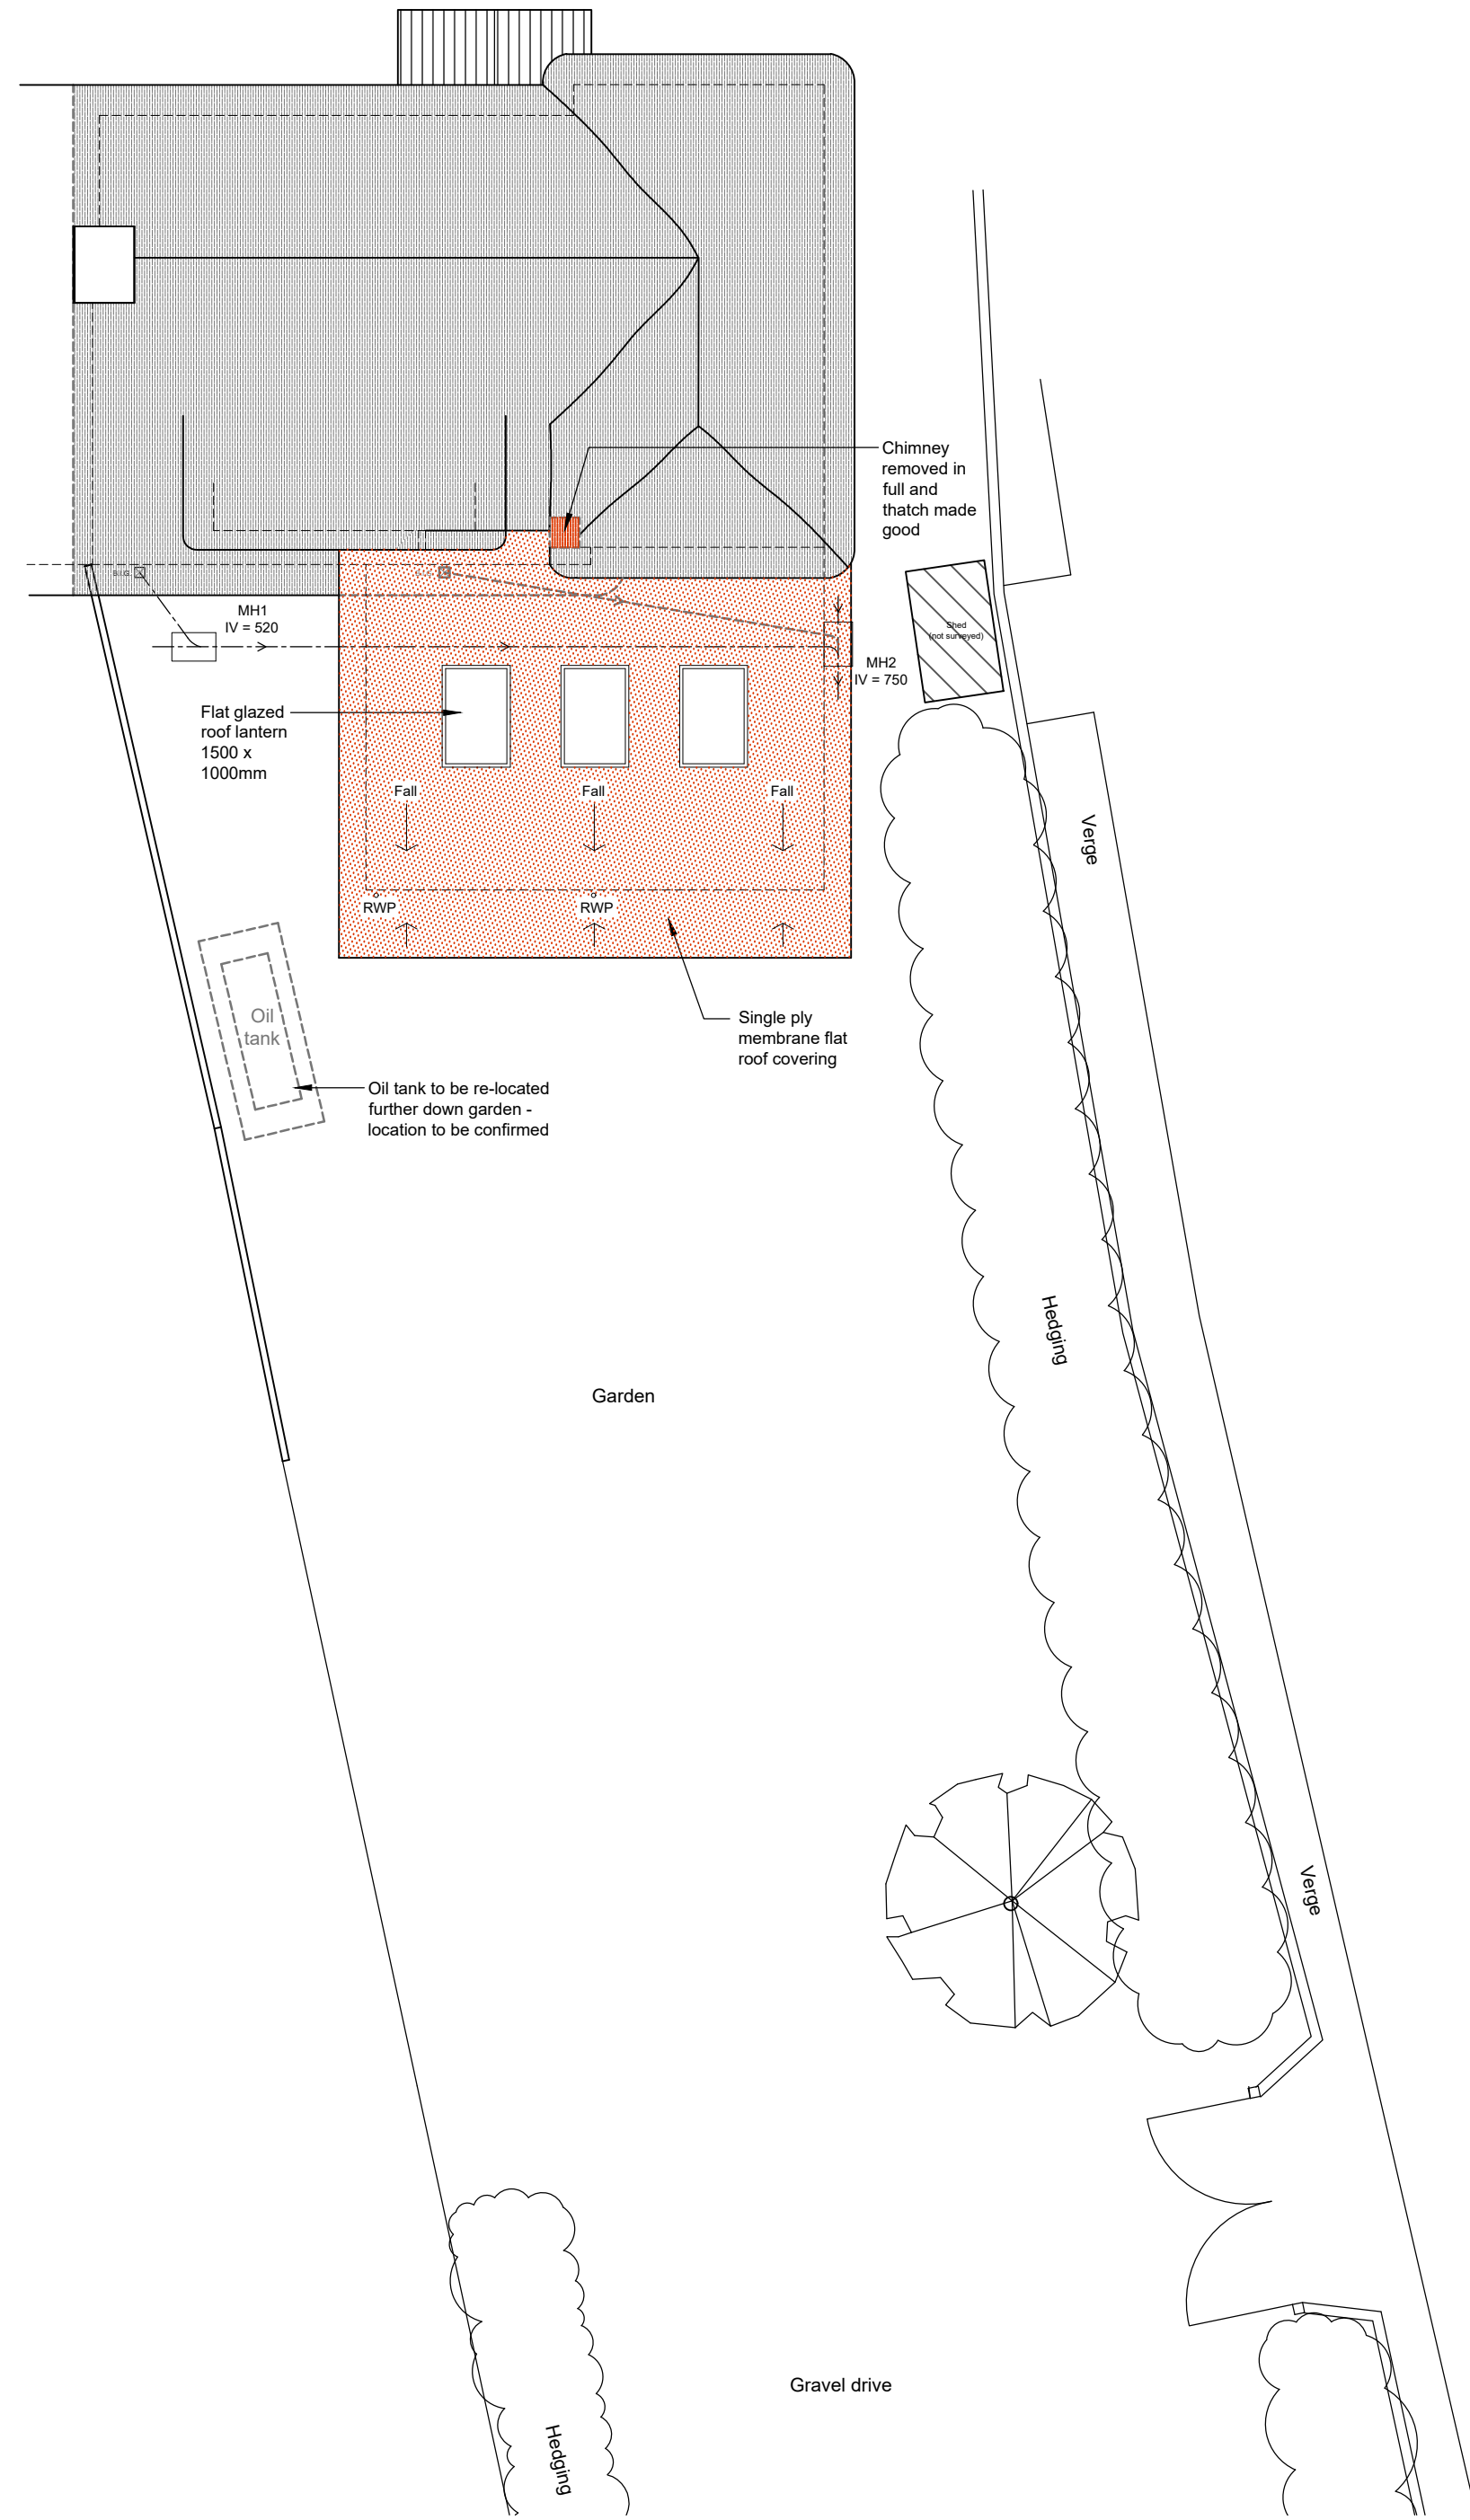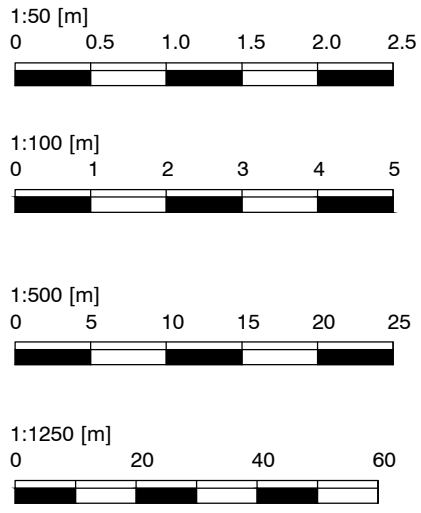


PROPOSED SITE LAYOUT / ROOF PLAN
Scale 1:100



PROPOSED GROUND FLOOR PLAN
Scale 1:50

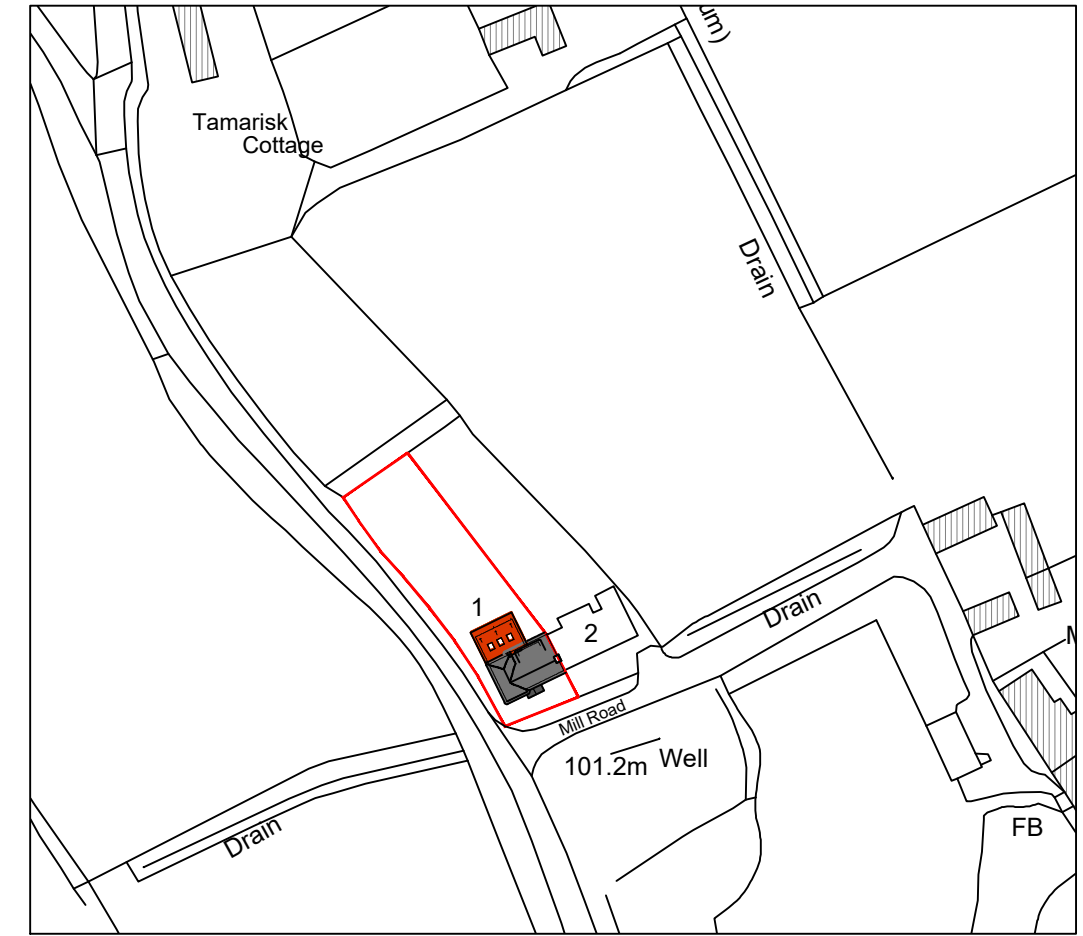

PROPOSED SITE LOCATION PLAN
Scale 1:1250

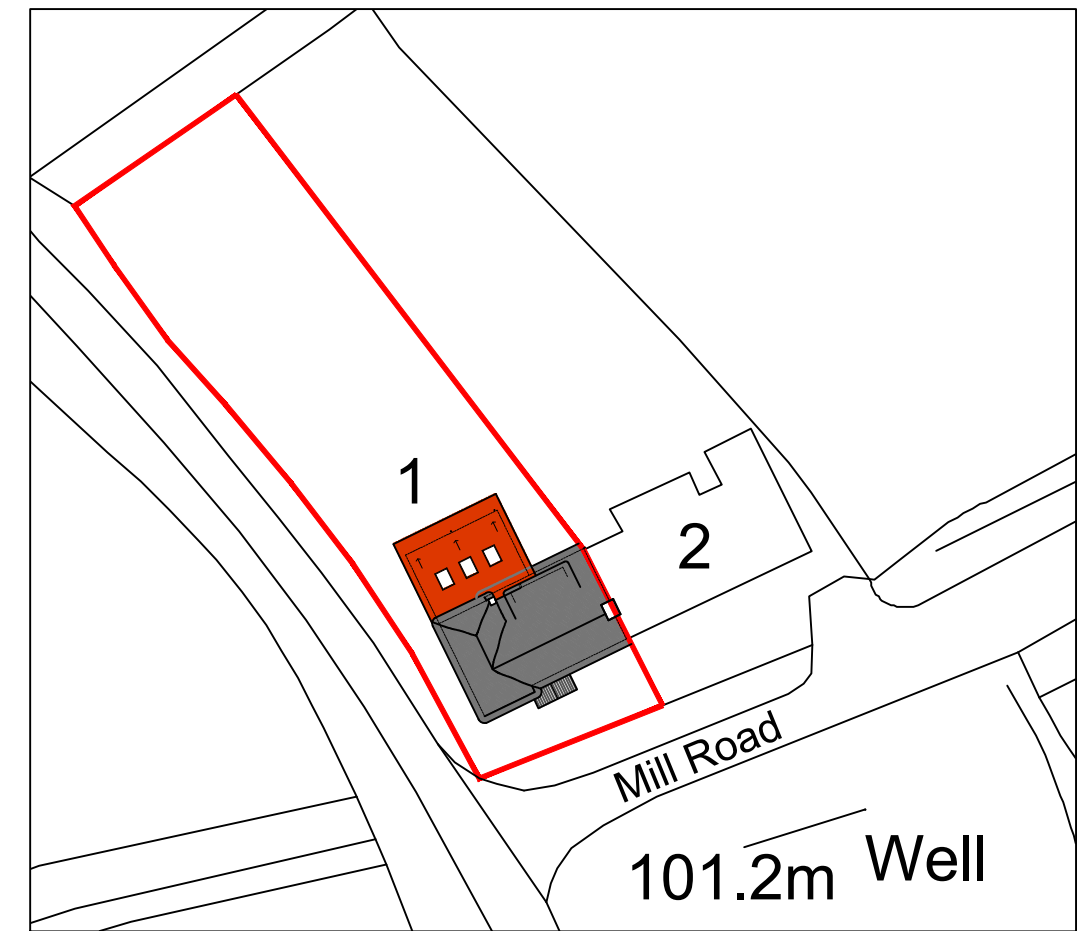

PROPOSED BLOCK PLAN
Scale 1:500

Ordnance Survey, (c) Crown Copyright 2022. All rights reserved. Licence number 100022432

JOB TITLE Proposed Rear Extension & Associated Internal Alterations @ 1 Mill Road, Manningford Bruce, Pewsey, Wiltshire, SN9 6JN		DRAWING NUMBER 1 Mill Road - Proposed - 02		REV D	
Mr & Mrs G. Lock		REVISIONS Rev 'A' - 25.01.22 - Miscellaneous amendments to suit client comments in email dated 15.10.2022 - AJA Rev 'B' - 26.01.22 - Miscellaneous amendments to suit client comments in email dated 26.10.2022 - AJA Rev 'C' - 18.02.23 - Amendments to flat roof design - AJA Rev 'D' - 21.02.23 - Amendments to flat roof design to suit client comments - AJA		SCALE As Indicated	
DRAWING TITLE Proposed Ground Floor Plan, Elevations, Section A - A, Site Layout / Roof Plan, Block & Site Location Plan		DATE Oct. 22	DRAWN BY AJA/JG	PAPER SIZE A1	JOB No. 1422

Ground Floor
6 Pelhams Court
Marlborough
Wiltshire SN8 2AG

T. 01672 518 278
E. info@tuttlearchserv.co.uk
Facebook.com/tuttlearchserv
W. tuttlearchserv.co.uk