




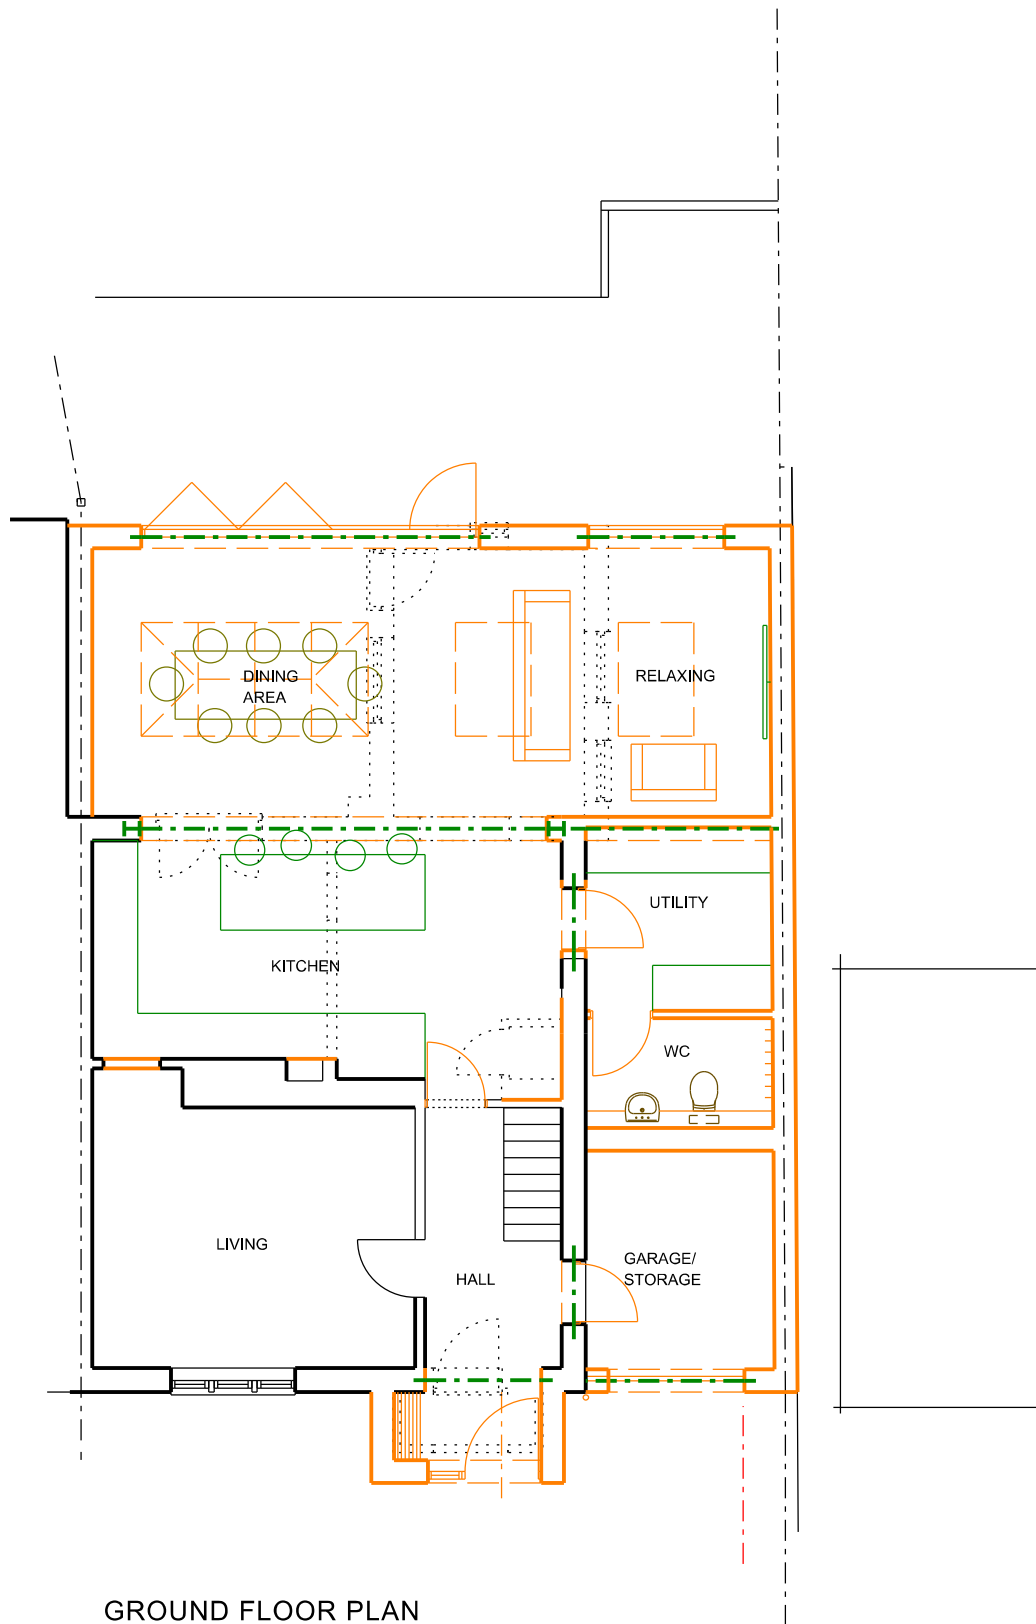


GROUND FLOOR PLAN

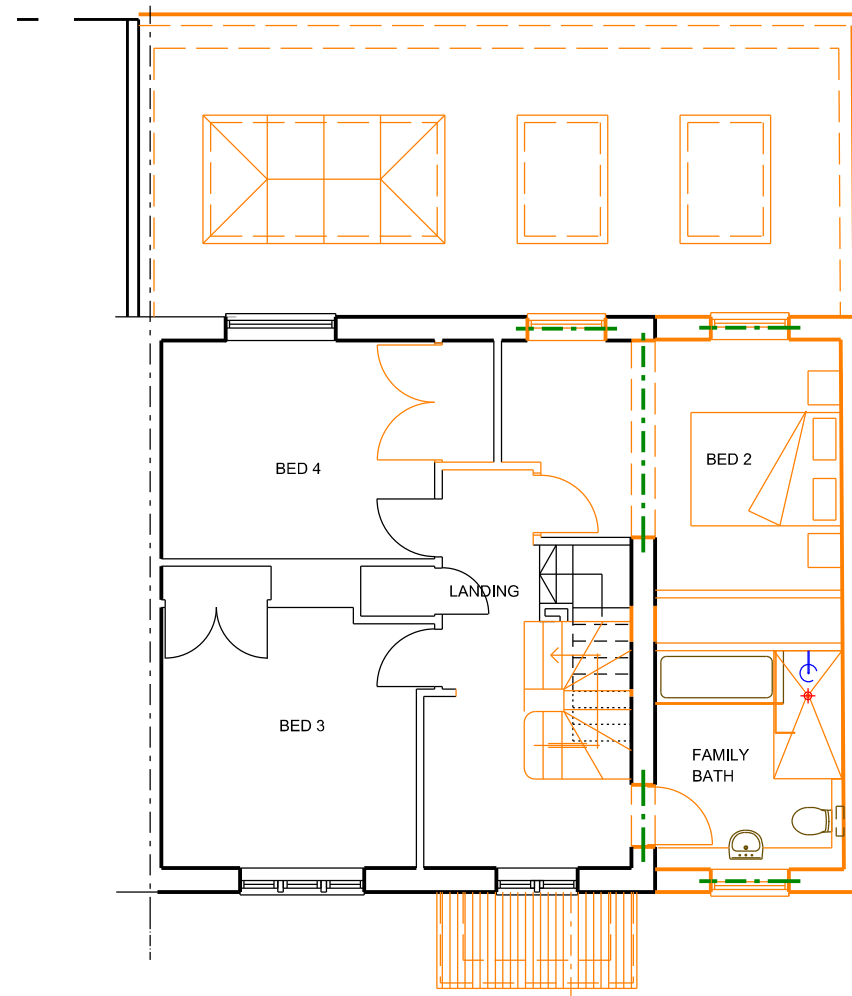

FIRST FLOOR PLAN

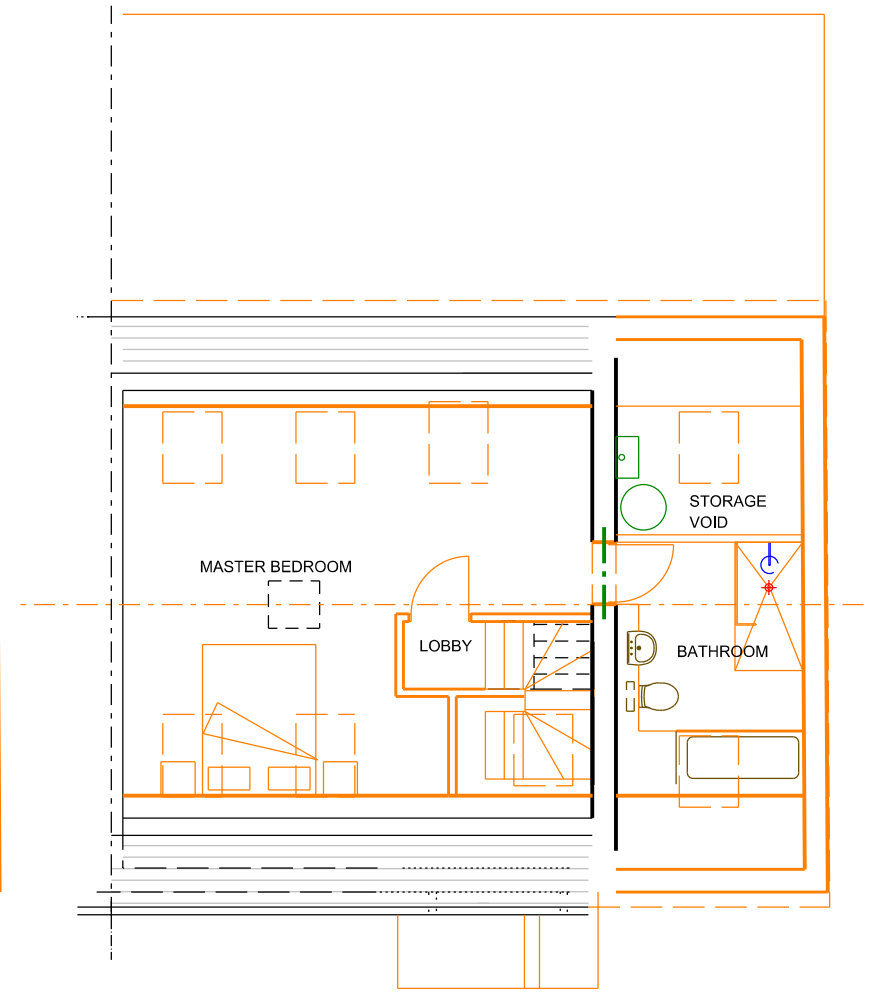

ROOF FLOOR PLAN

 

NICK MATTHEWS Surveying Ltd Chartered Building Surveyor
 Dysart House Church Lane Worton Devizes SN10 5SH
 07769 704733 hello@nickmatthewssurveying.co.uk
 www.nickmatthewssurveying.co.uk

9 DANE RISE WINSLEY WILTS BA15 2NB Proposed works for Richard and Bryony Hunt Proposed Floor Plans date June 2025 scale 1:100 drawn NM checked NM status planning	2507 P/01 A
--	--