



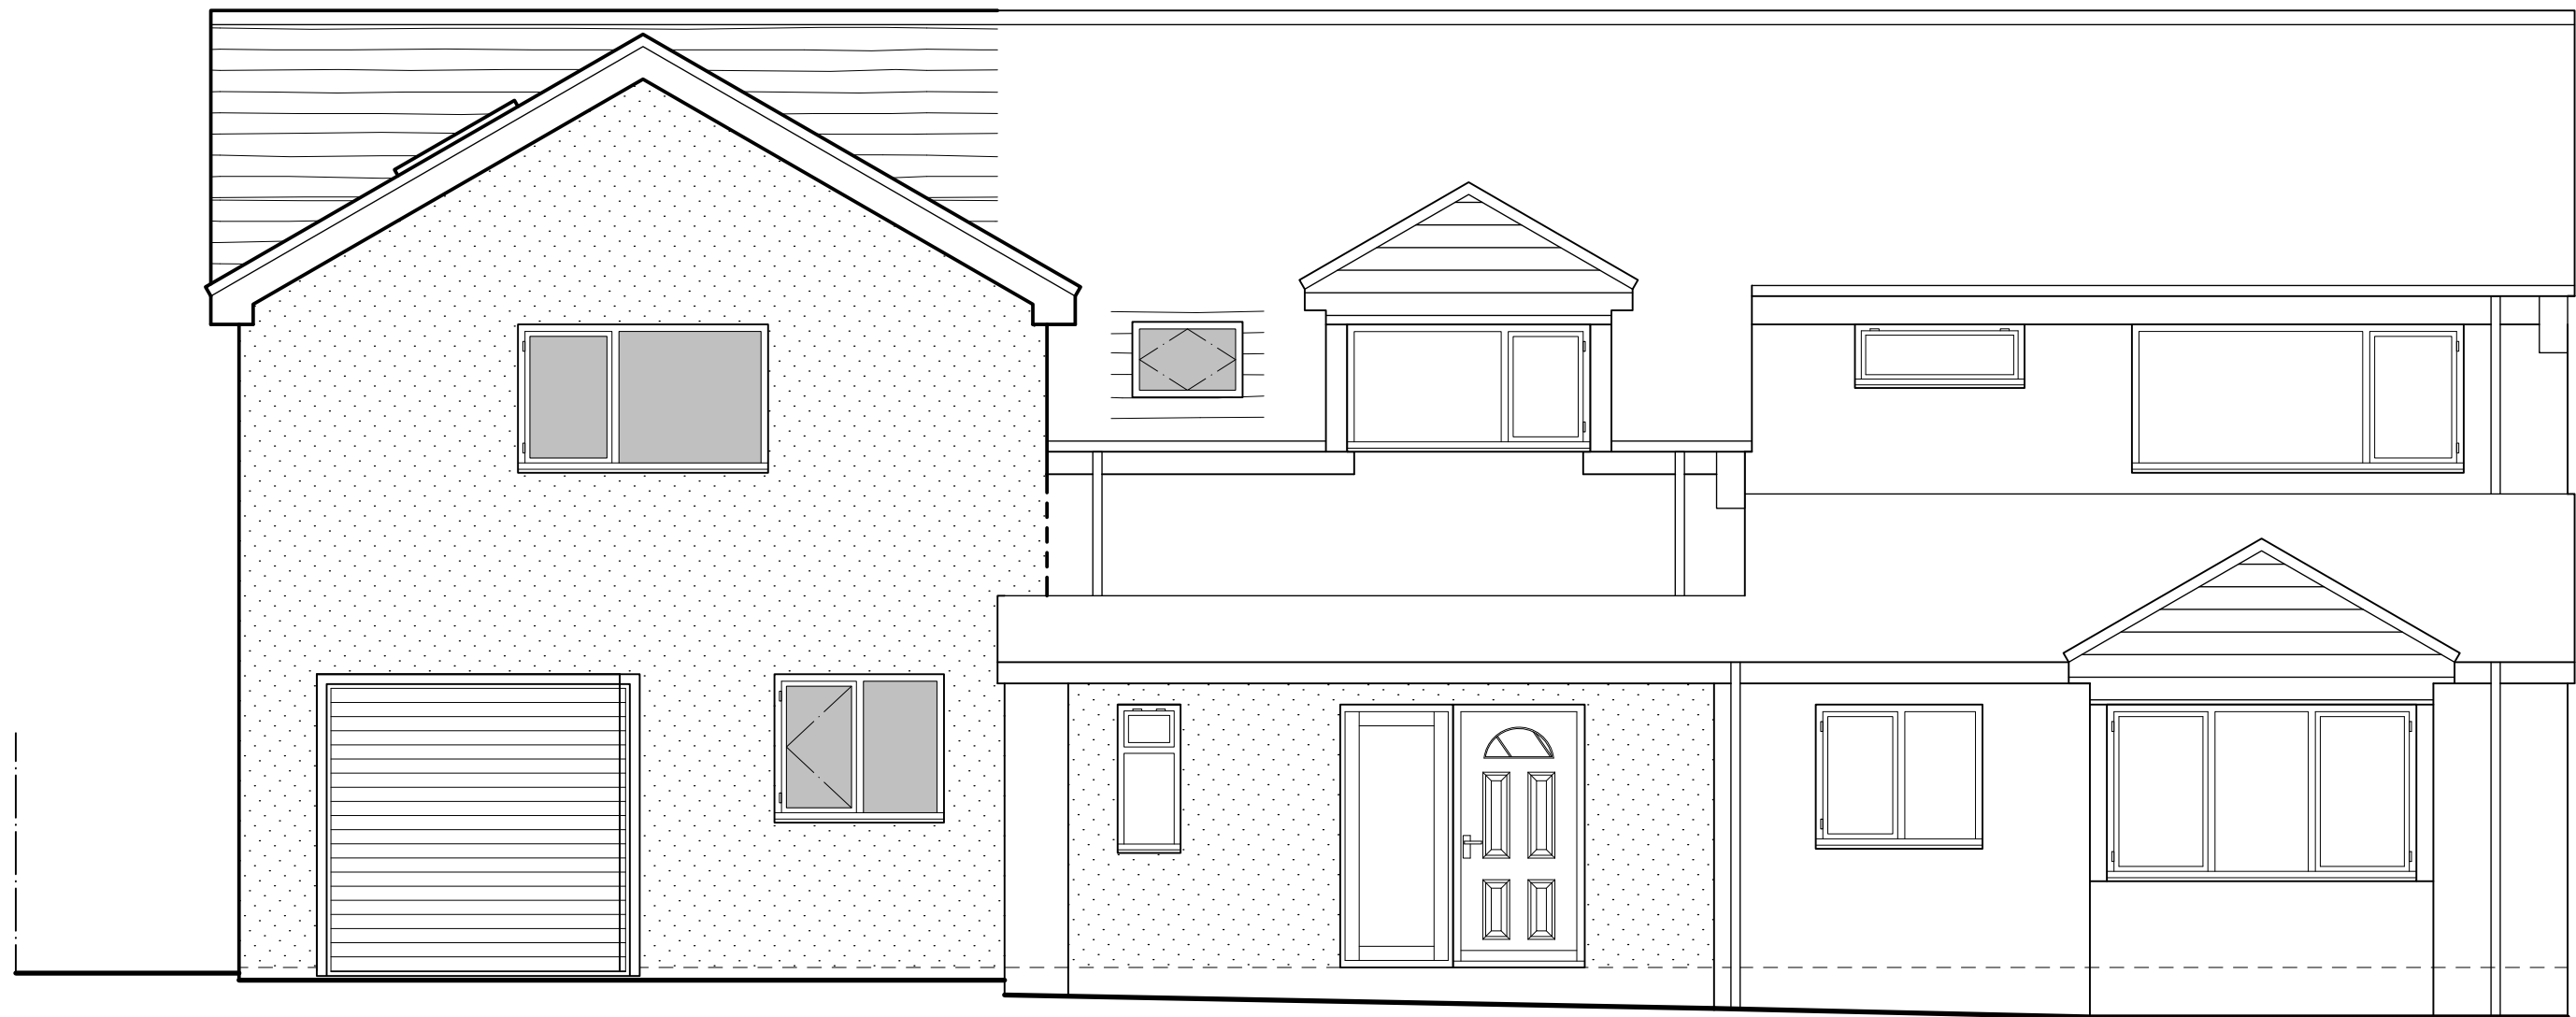

PROPOSED FRONT ELEVATION

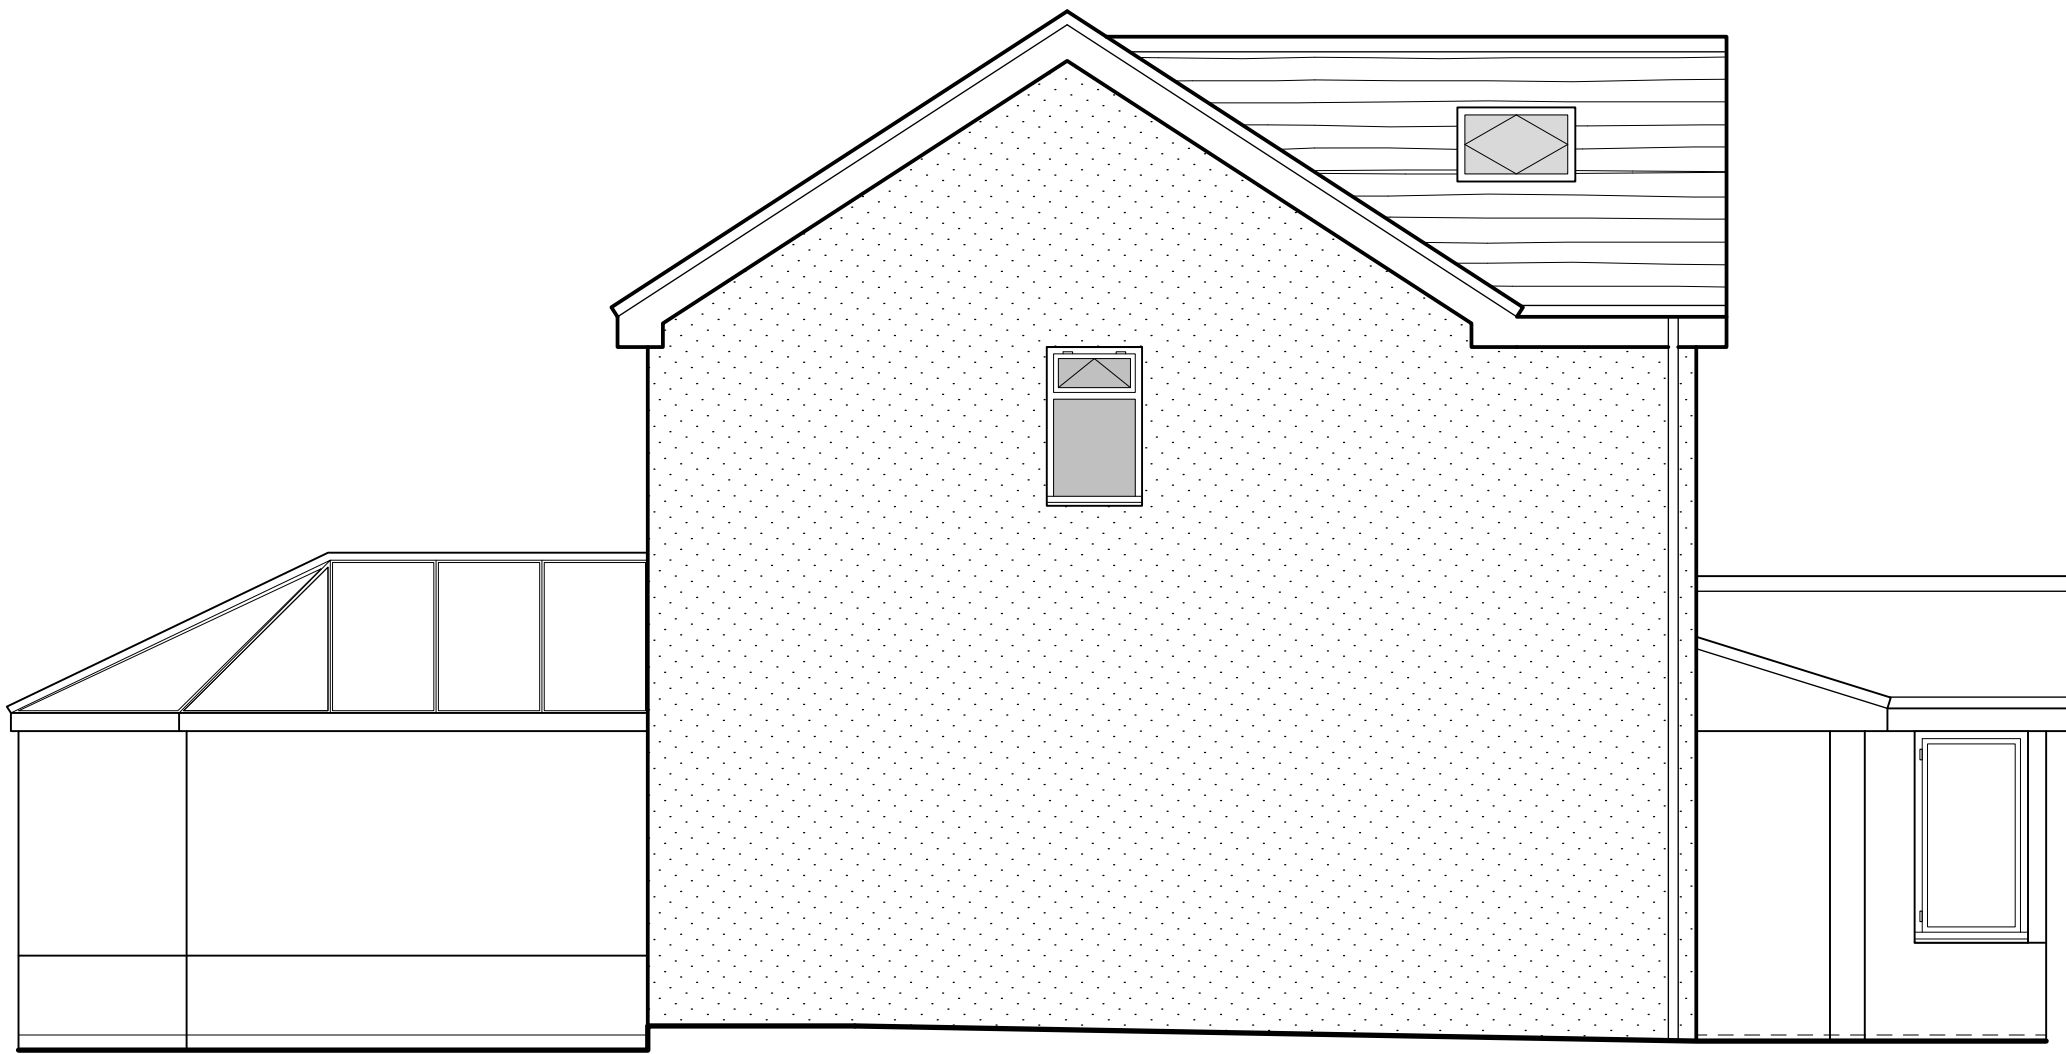


PROPOSED SIDE ELEVATION

PROPOSED MATERIAL FINISHES:


WHITE UPVC WINDOWS TO MATCH EXISTING.
GARAGE UP AND OVER DOOR/ UTILITY PATIO DOORS IN GALLANT GREY.
FRONT AND SIDE ELEVATION TO BE GALLANT GREY SMOOTH RENDER TO MATCH EXISTING.
REAR ELEVATION TO BE TYROLEAN RENDER GALLANT GREY TO MATCH EXISTING.

FIRST FLOOR DORMER CLADDING & GROUND FLOOR PROJECTION CLADDING TO BE ATHRACITE GREY
OR SIMILAR TO TIE IN WITH MAIN DWELLING.
FRONT WALL UNDER PORCH CANOPY TO BE SMOOTH RENDER- GALLANT GREY TO MATCH MAIN DWELLING.

GUTTER/ DOWNPIPES TO BE BLACK UPVC TO MATCH EXISTING.

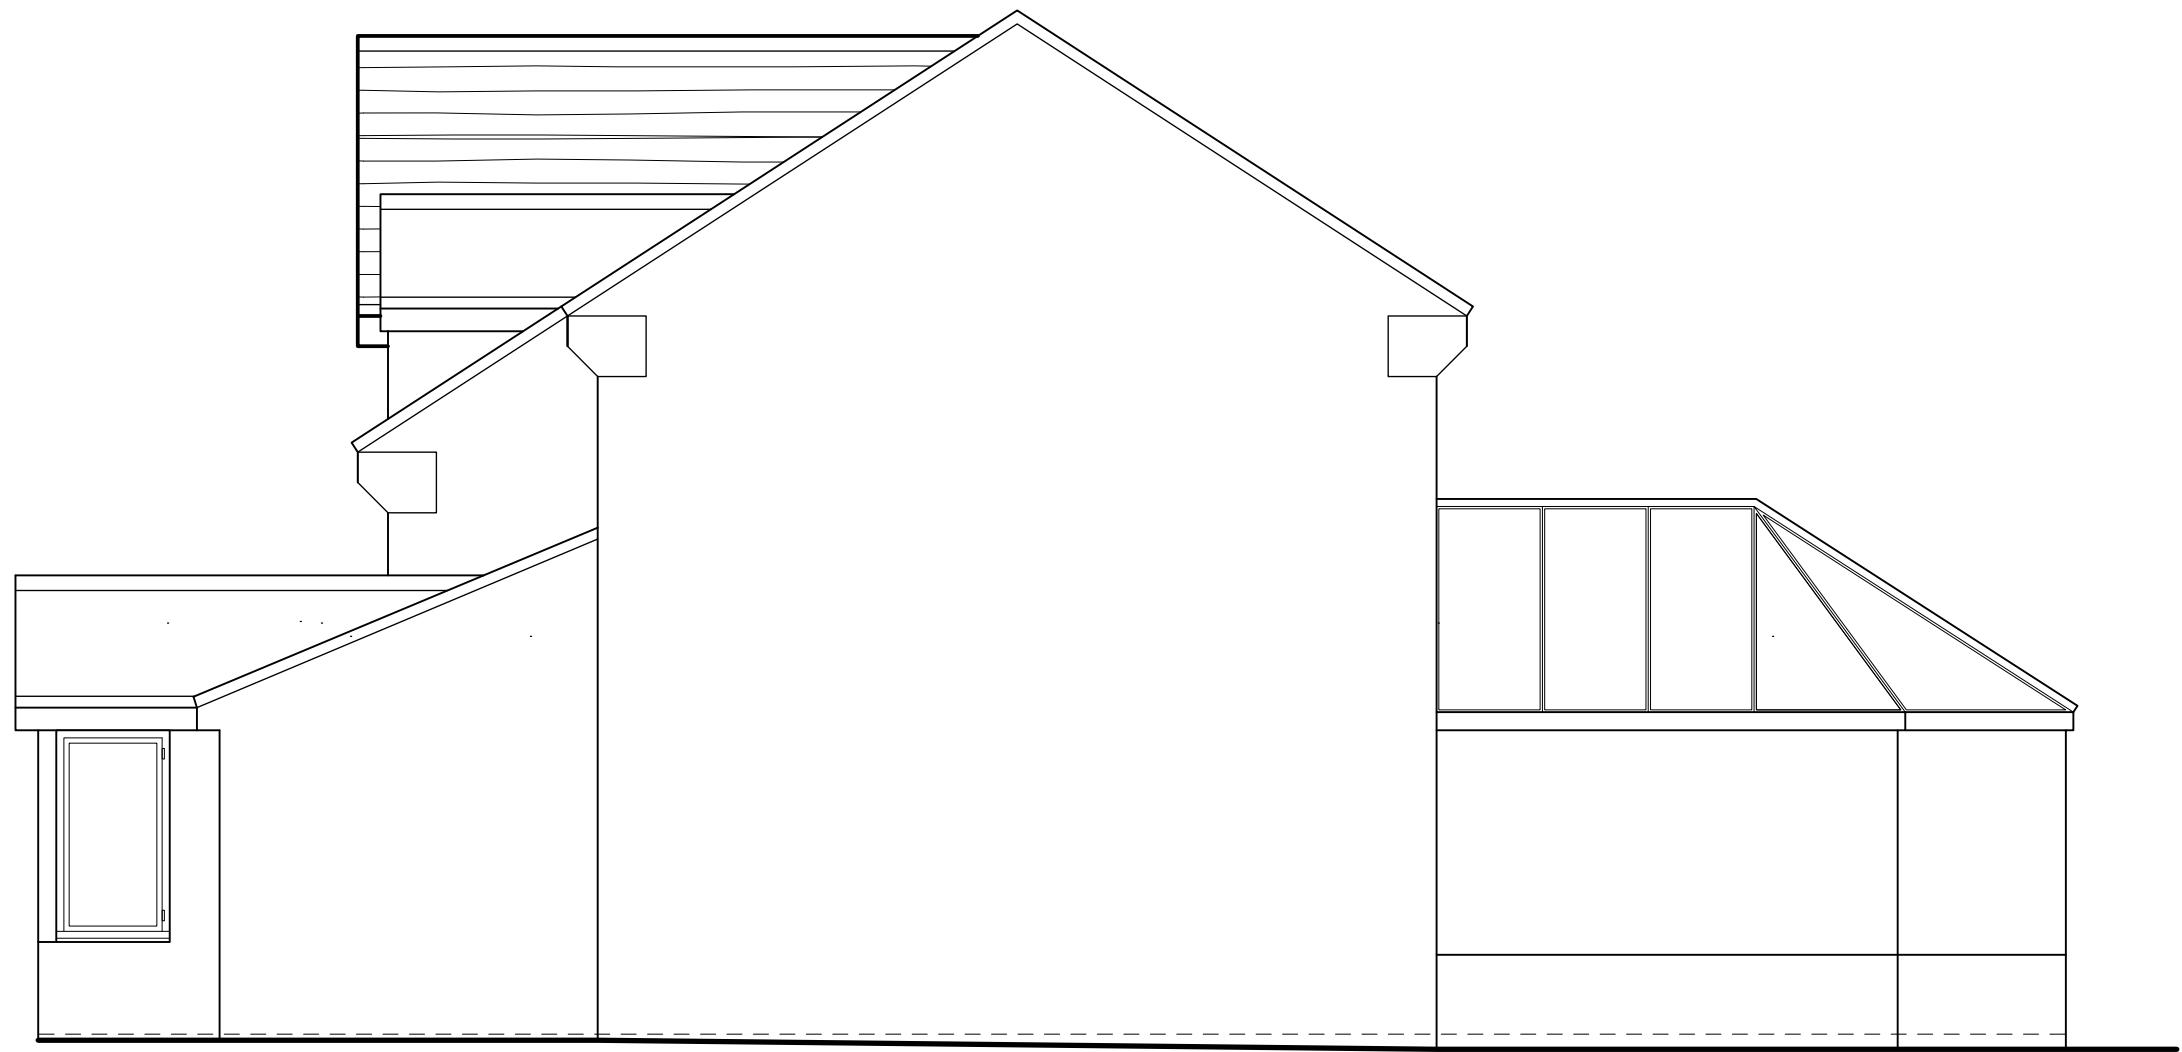

PROPOSED SIDE ELEVATION

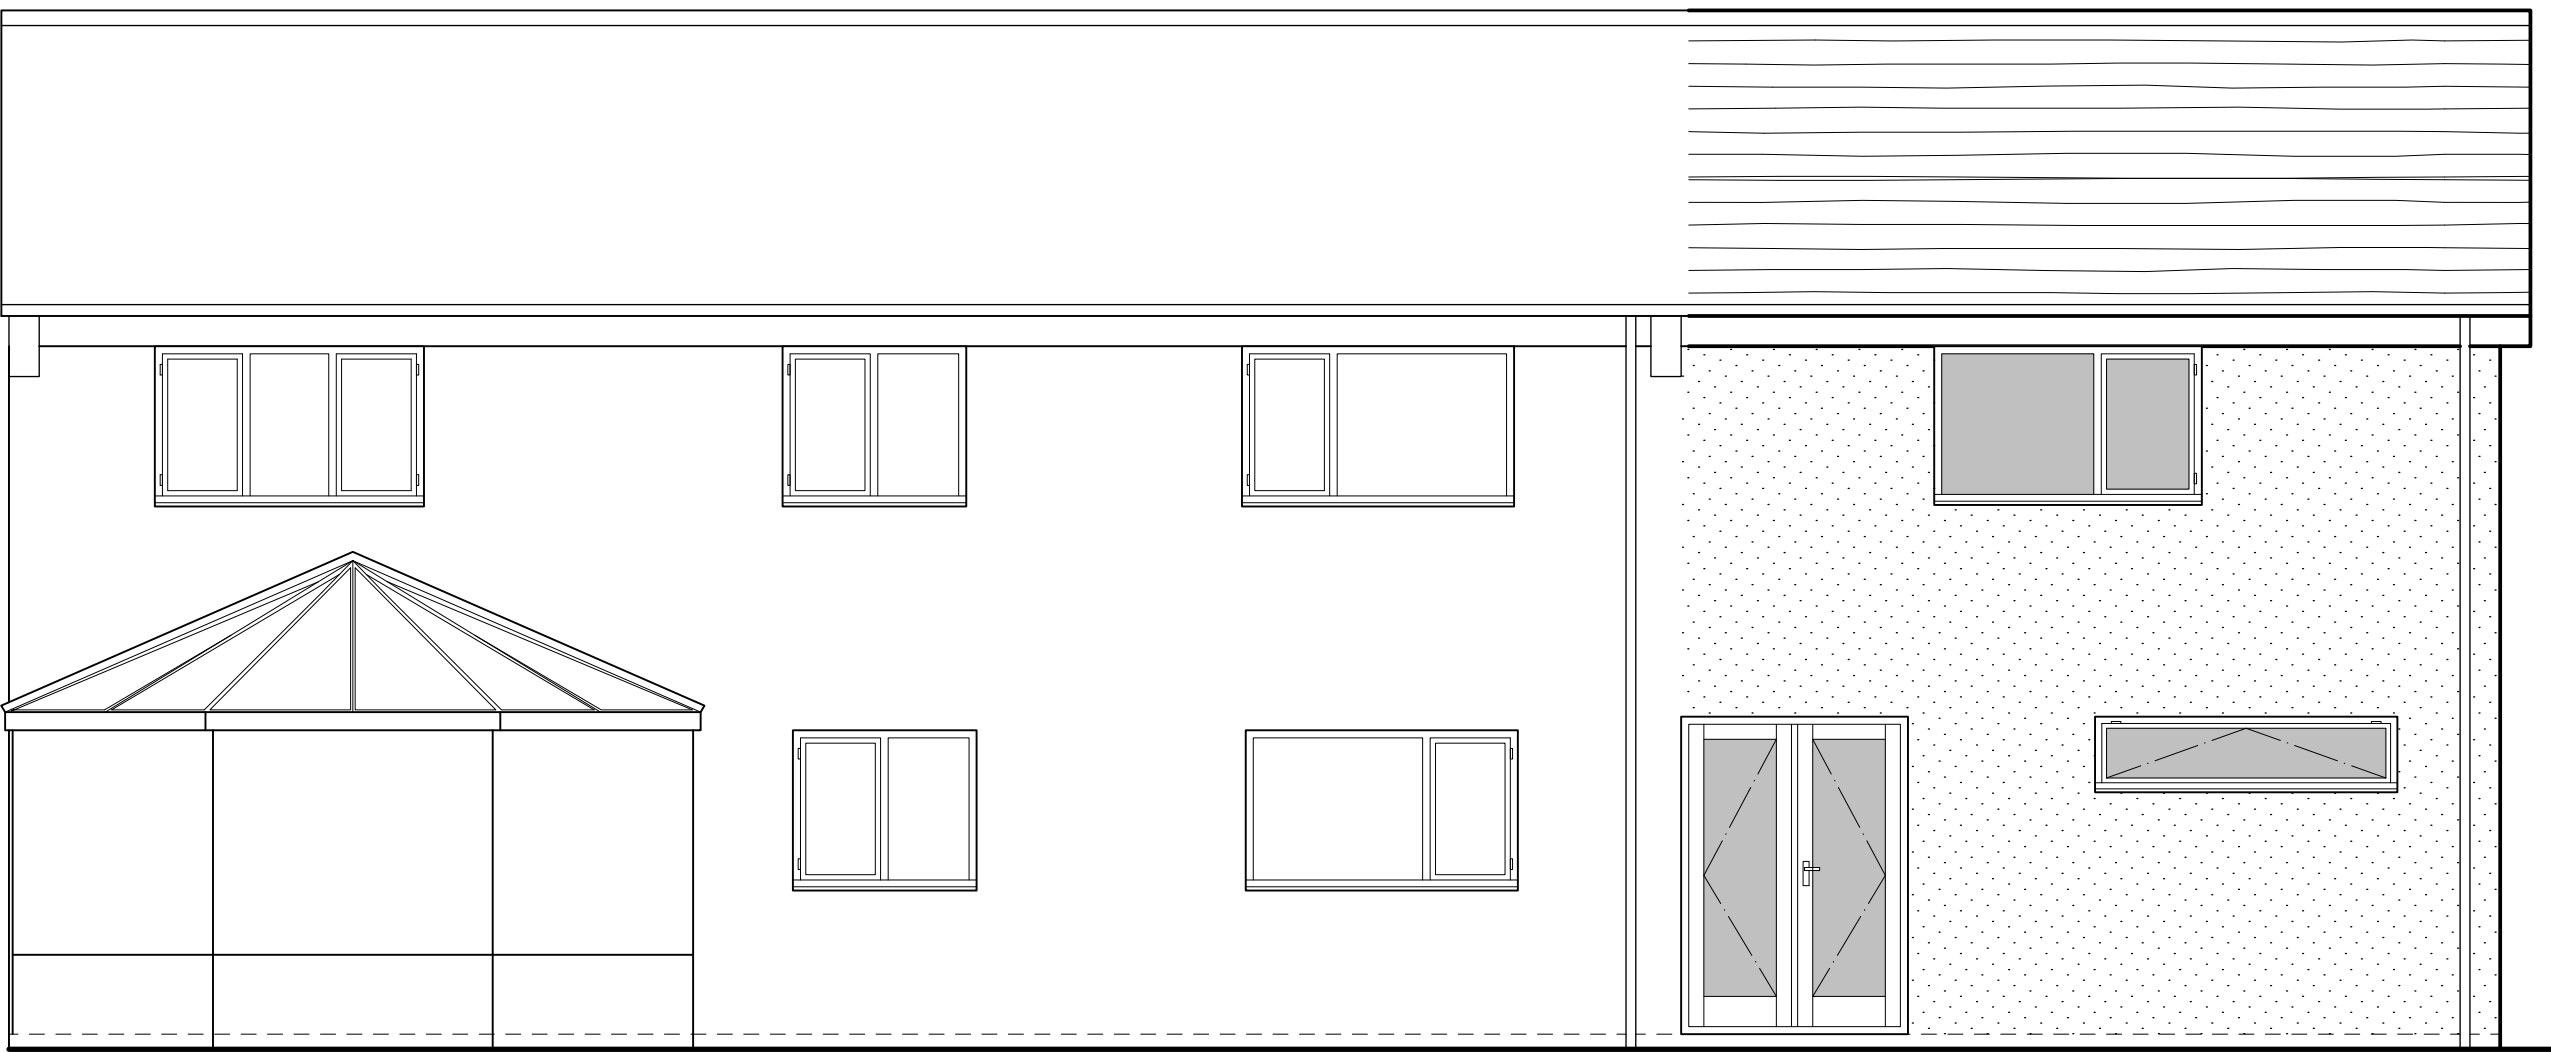

PROPOSED REAR ELEVATION

Rev.	Date	Description	By	Chk	App
------	------	-------------	----	-----	-----

Client/Project					
MR AND MRS LESLIE					

Drawing Title					
PROPOSAL AT 2 HOCKETTS CL					
LYNEHAM					
SN15 4GX					

Designed	Drawn	Date	Scale
SK	KK	6 NOV 25	1:50
CAD Reference			Size
			A1

Stephen Kingshott MCABE	
Katie Kingshott ACABE	

Stephen Kingshott Building Consultancy Ltd 54 Springdale Ave Boscombe, Poole Dorset BH18 9EX Tel. 07973638931	
---	--

DRAWING NUMBER	REVISION
0203/25 D	

SCALE BAR 1:20

0

1

2

3

4

5m

SCALE BAR 1:100

SCALE BAR 1:50

SCALE BAR 1:500