



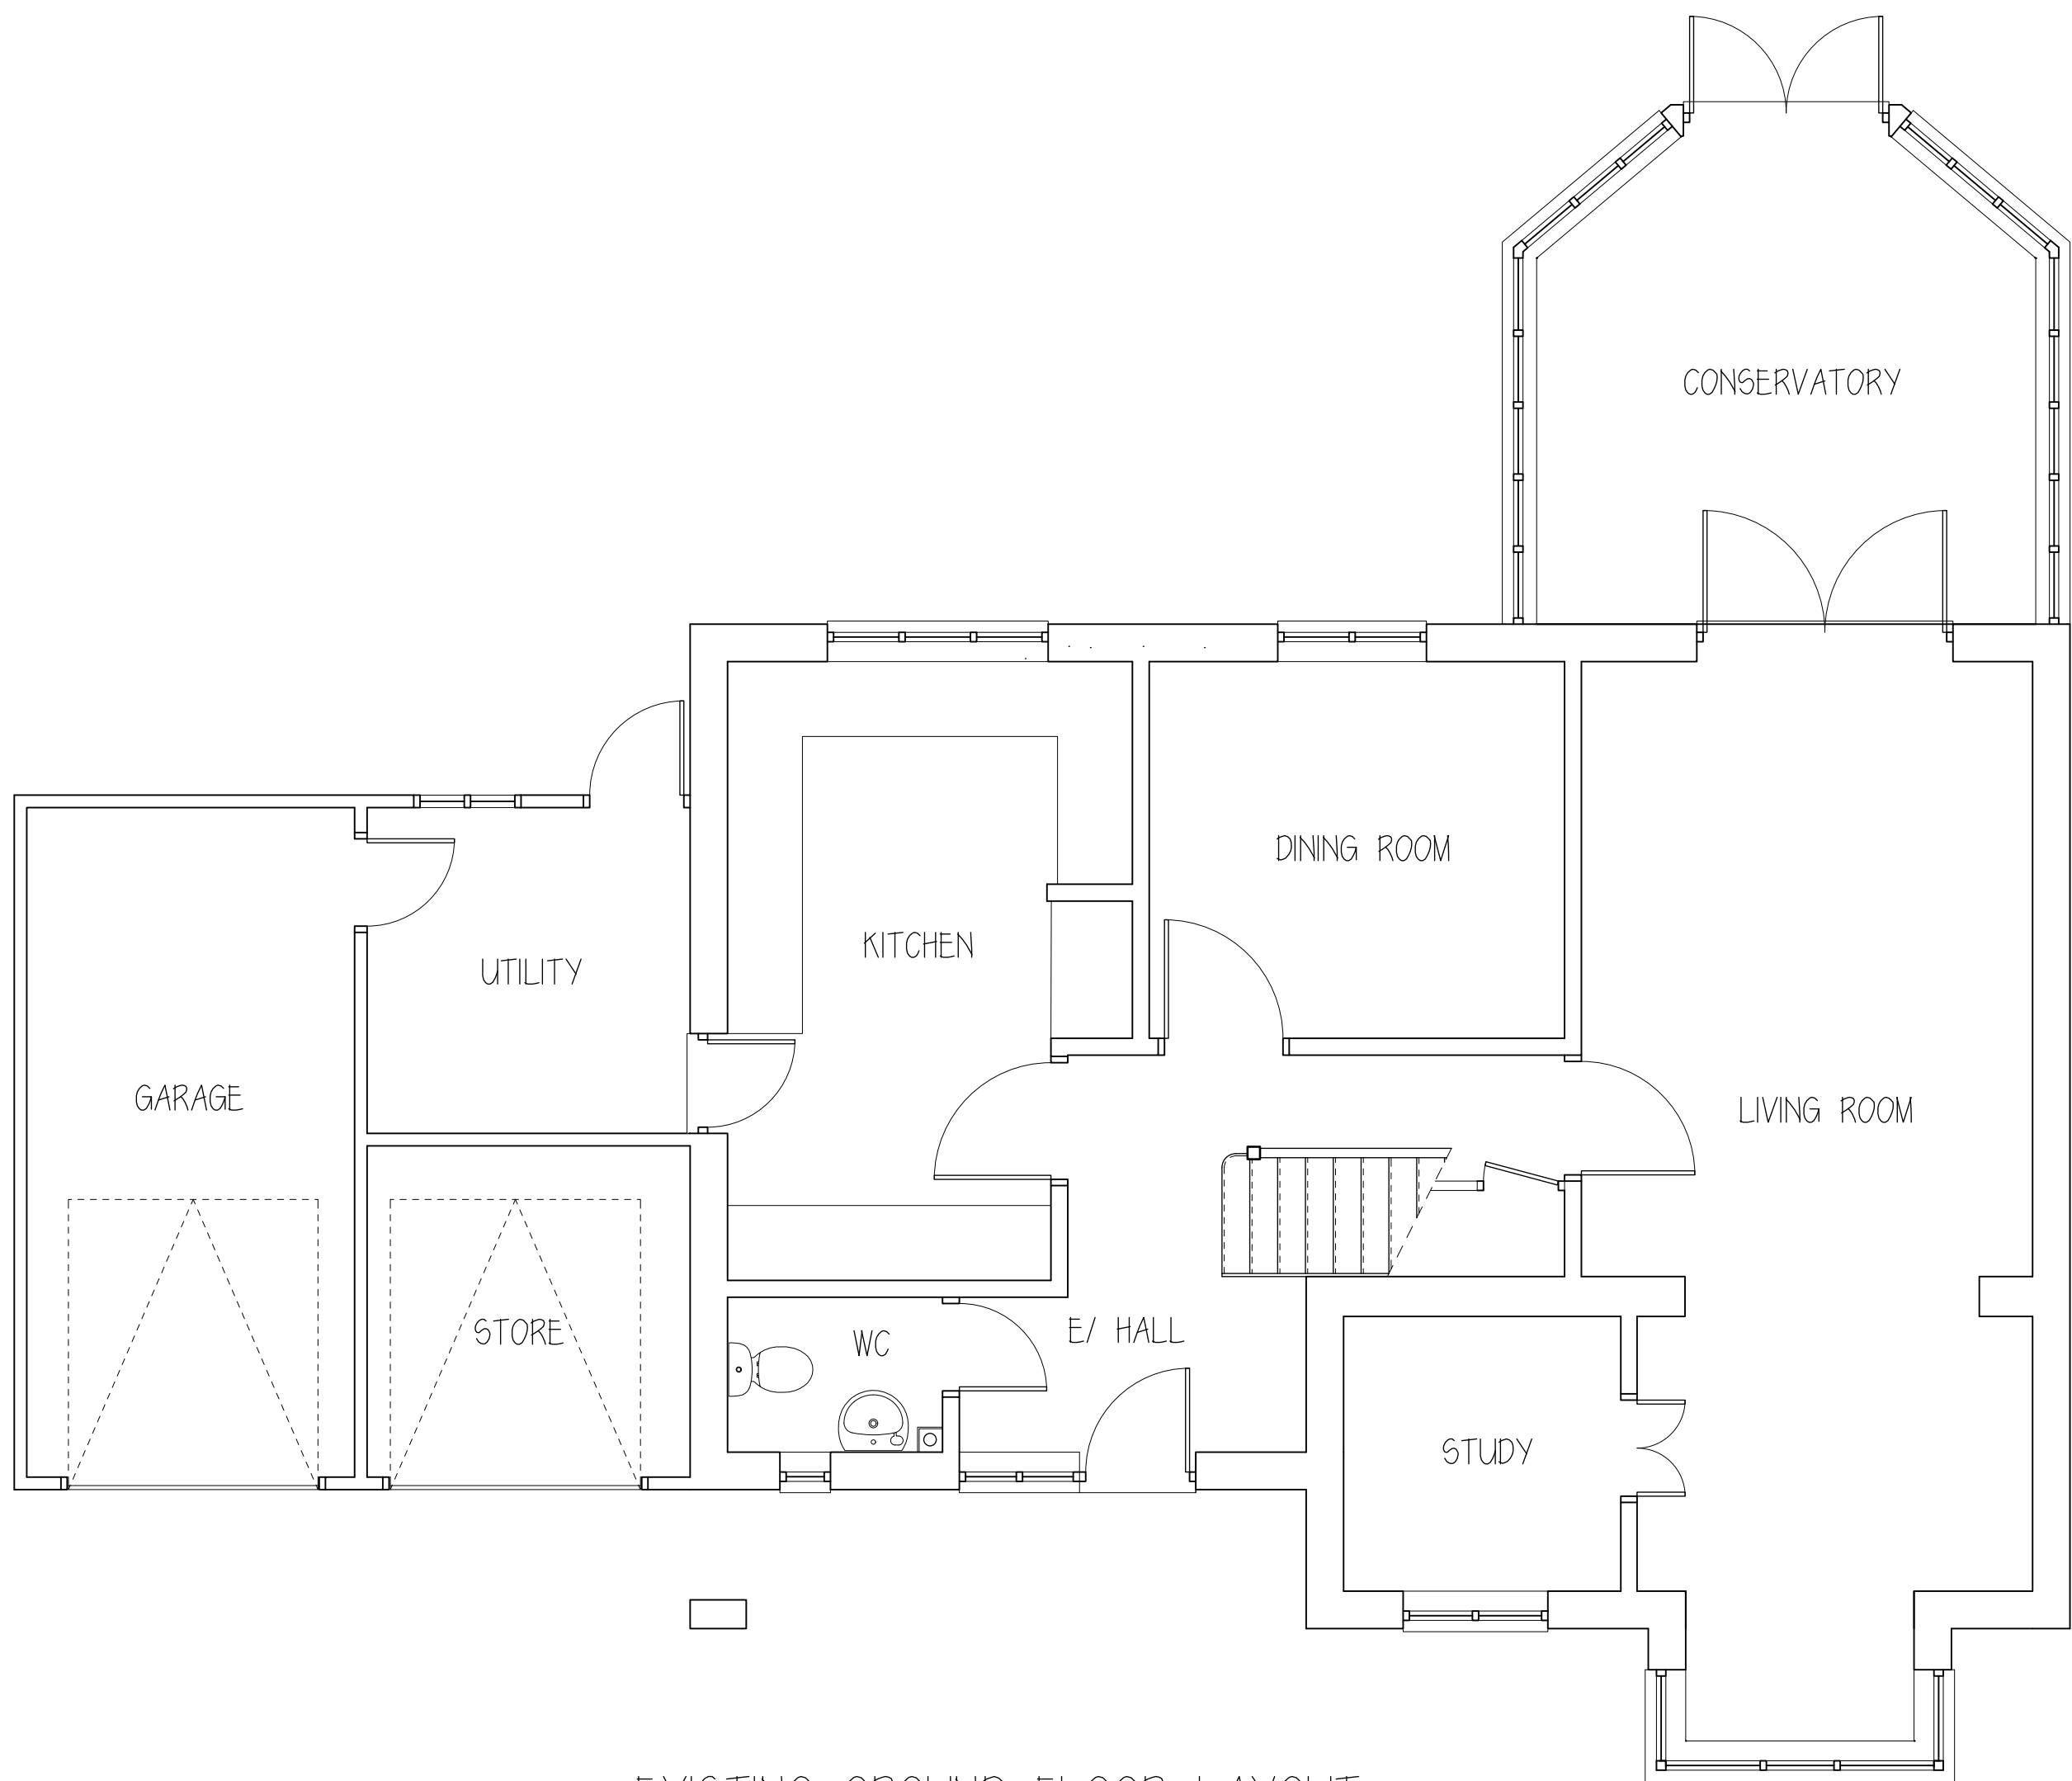

EXISTING GROUND FLOOR LAYOUT

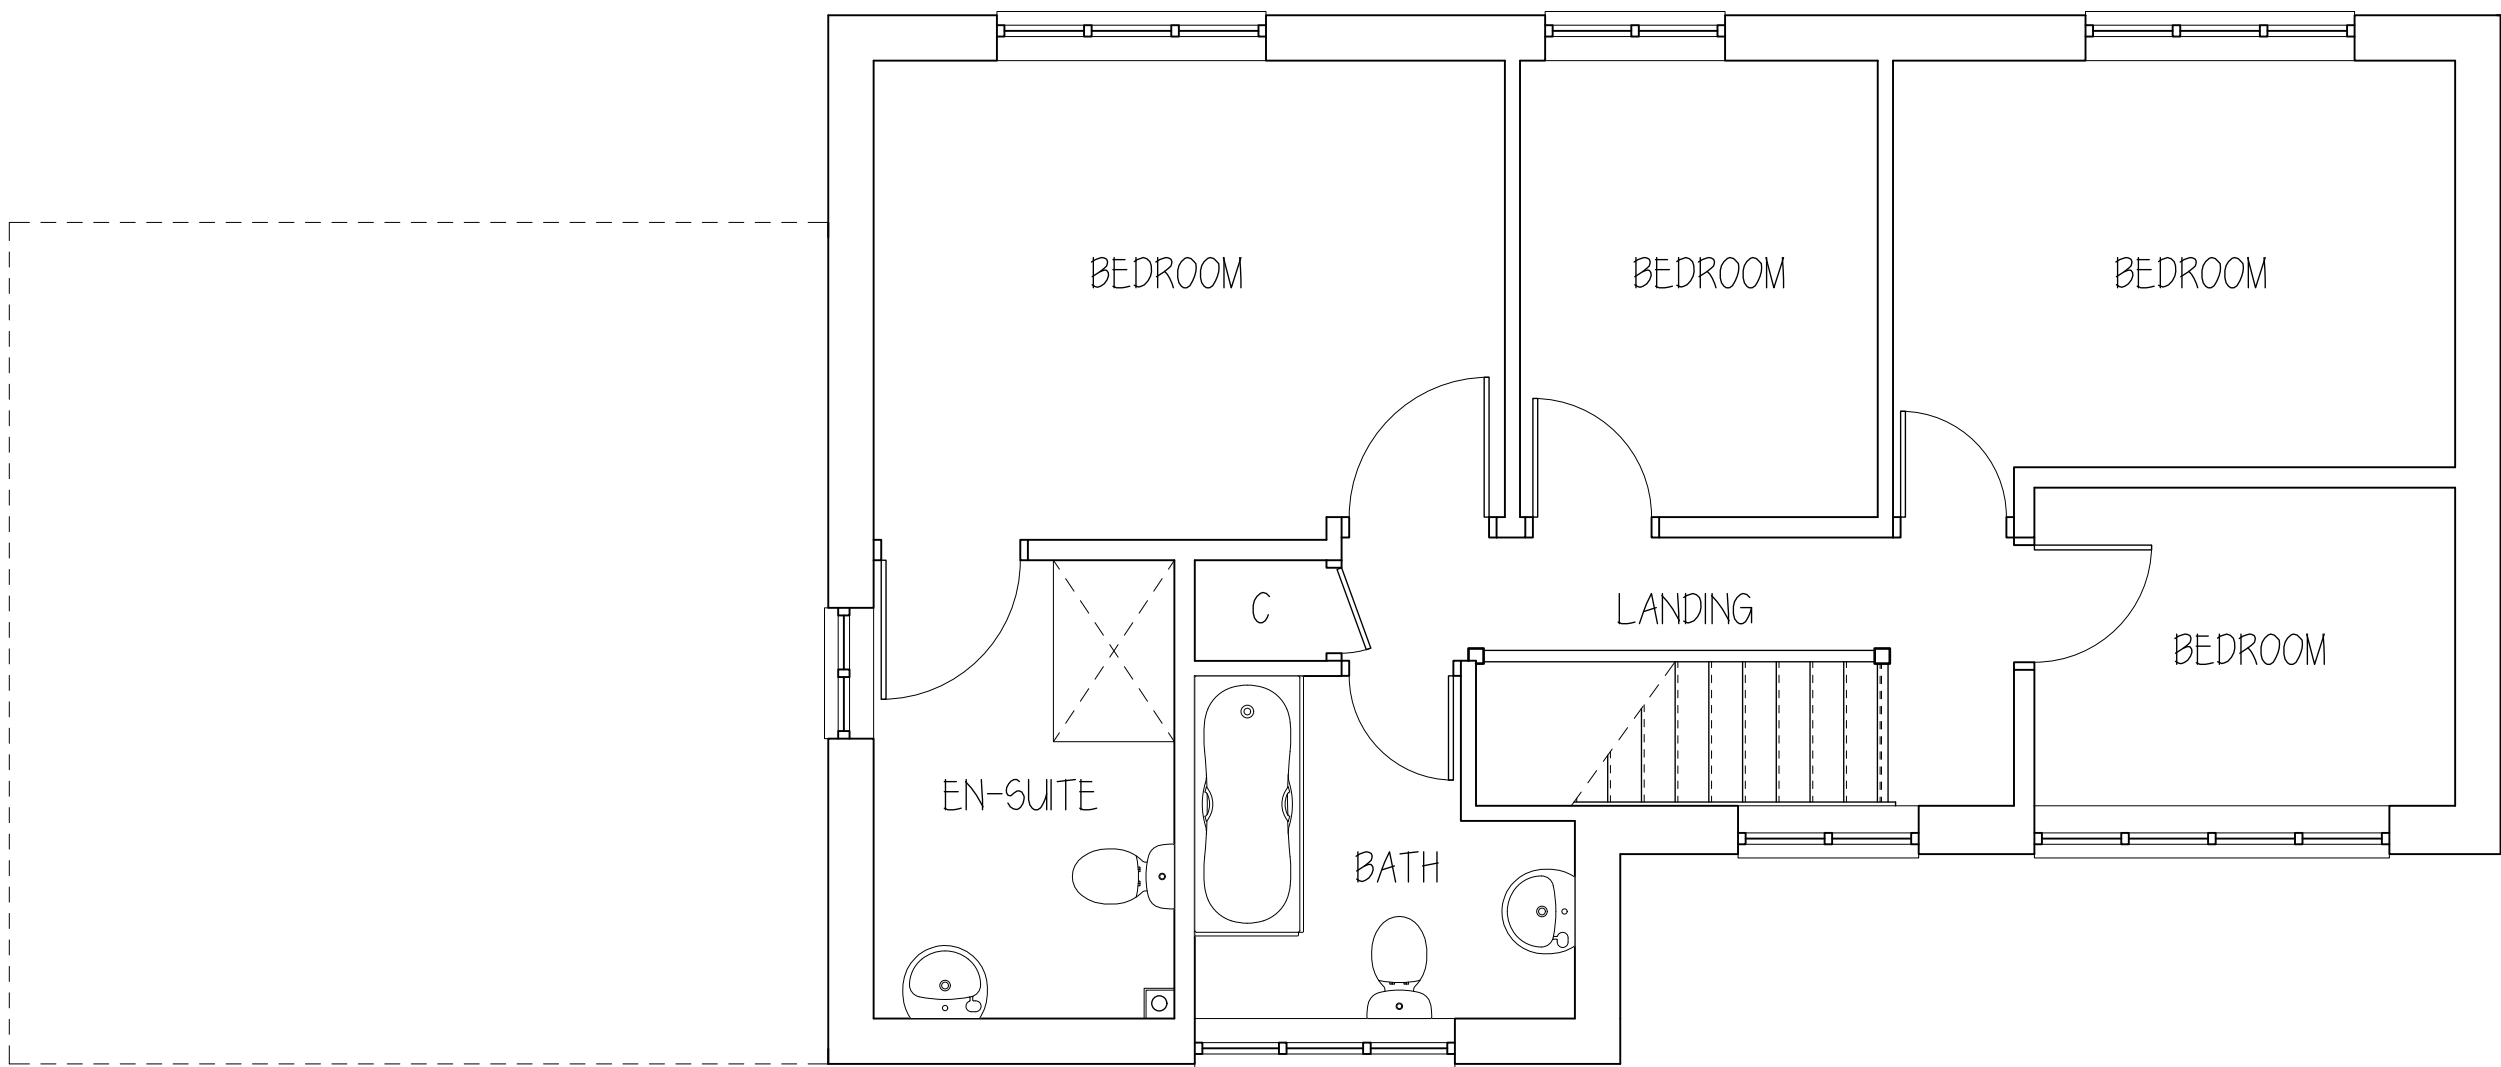


EXISTING FIRST FLOOR




EXISTING FRONT ELEVATION



EXISTING SIDE ELEVATION

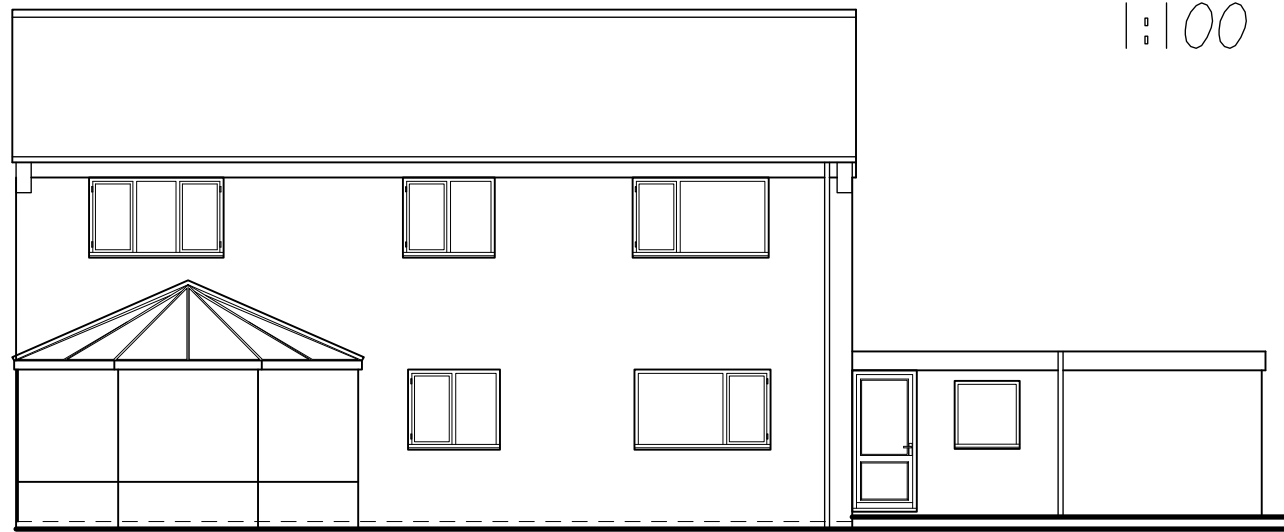

EXISTING REAR ELEVATION

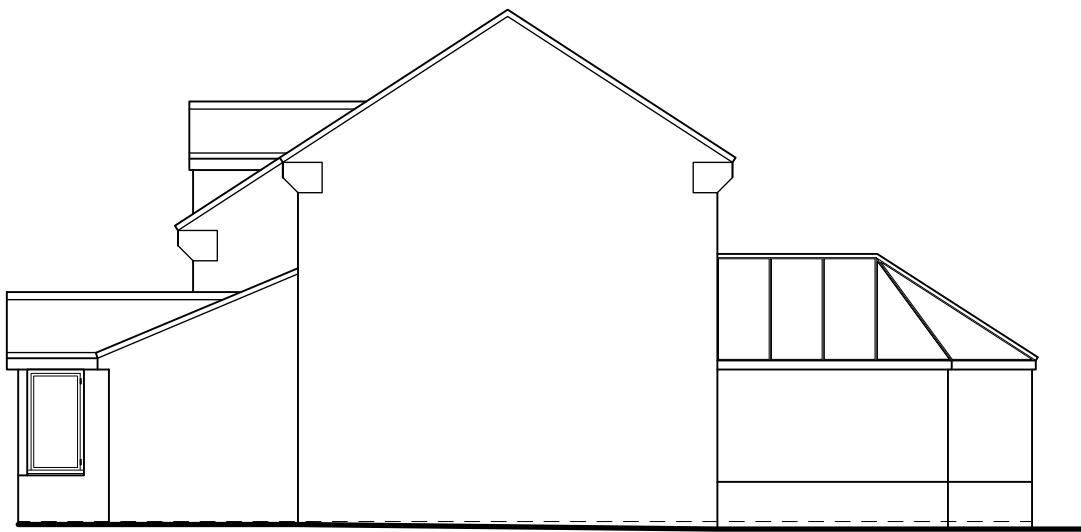

EXISTING SIDE ELEVATION

| Rev. | Date | Description | By | Chk | App |
|------|------|-------------|----|-----|-----|
|------|------|-------------|----|-----|-----|

Client/Project  
MR AND MRS LESLIE

Drawing Title  
SURVEY AT 2 HOCKETTS CL  
LYNEHAM  
SN15 4QX

|                |             |                  |                      |
|----------------|-------------|------------------|----------------------|
| Designed<br>SK | Drawn<br>KK | Date<br>5 NOV 25 | Scale<br>1:50, 1:100 |
| CAD Reference  |             |                  | Size<br>A1           |

Stephen Kingshott MCABE  
Katie Kingshott ACABE

Stephen Kingshott Building Consultancy Ltd  
54 Springdale Ave  
Boscombe, Poole  
Dorset BH18 9EX  
Tel. 07973638931

0203/25 A