




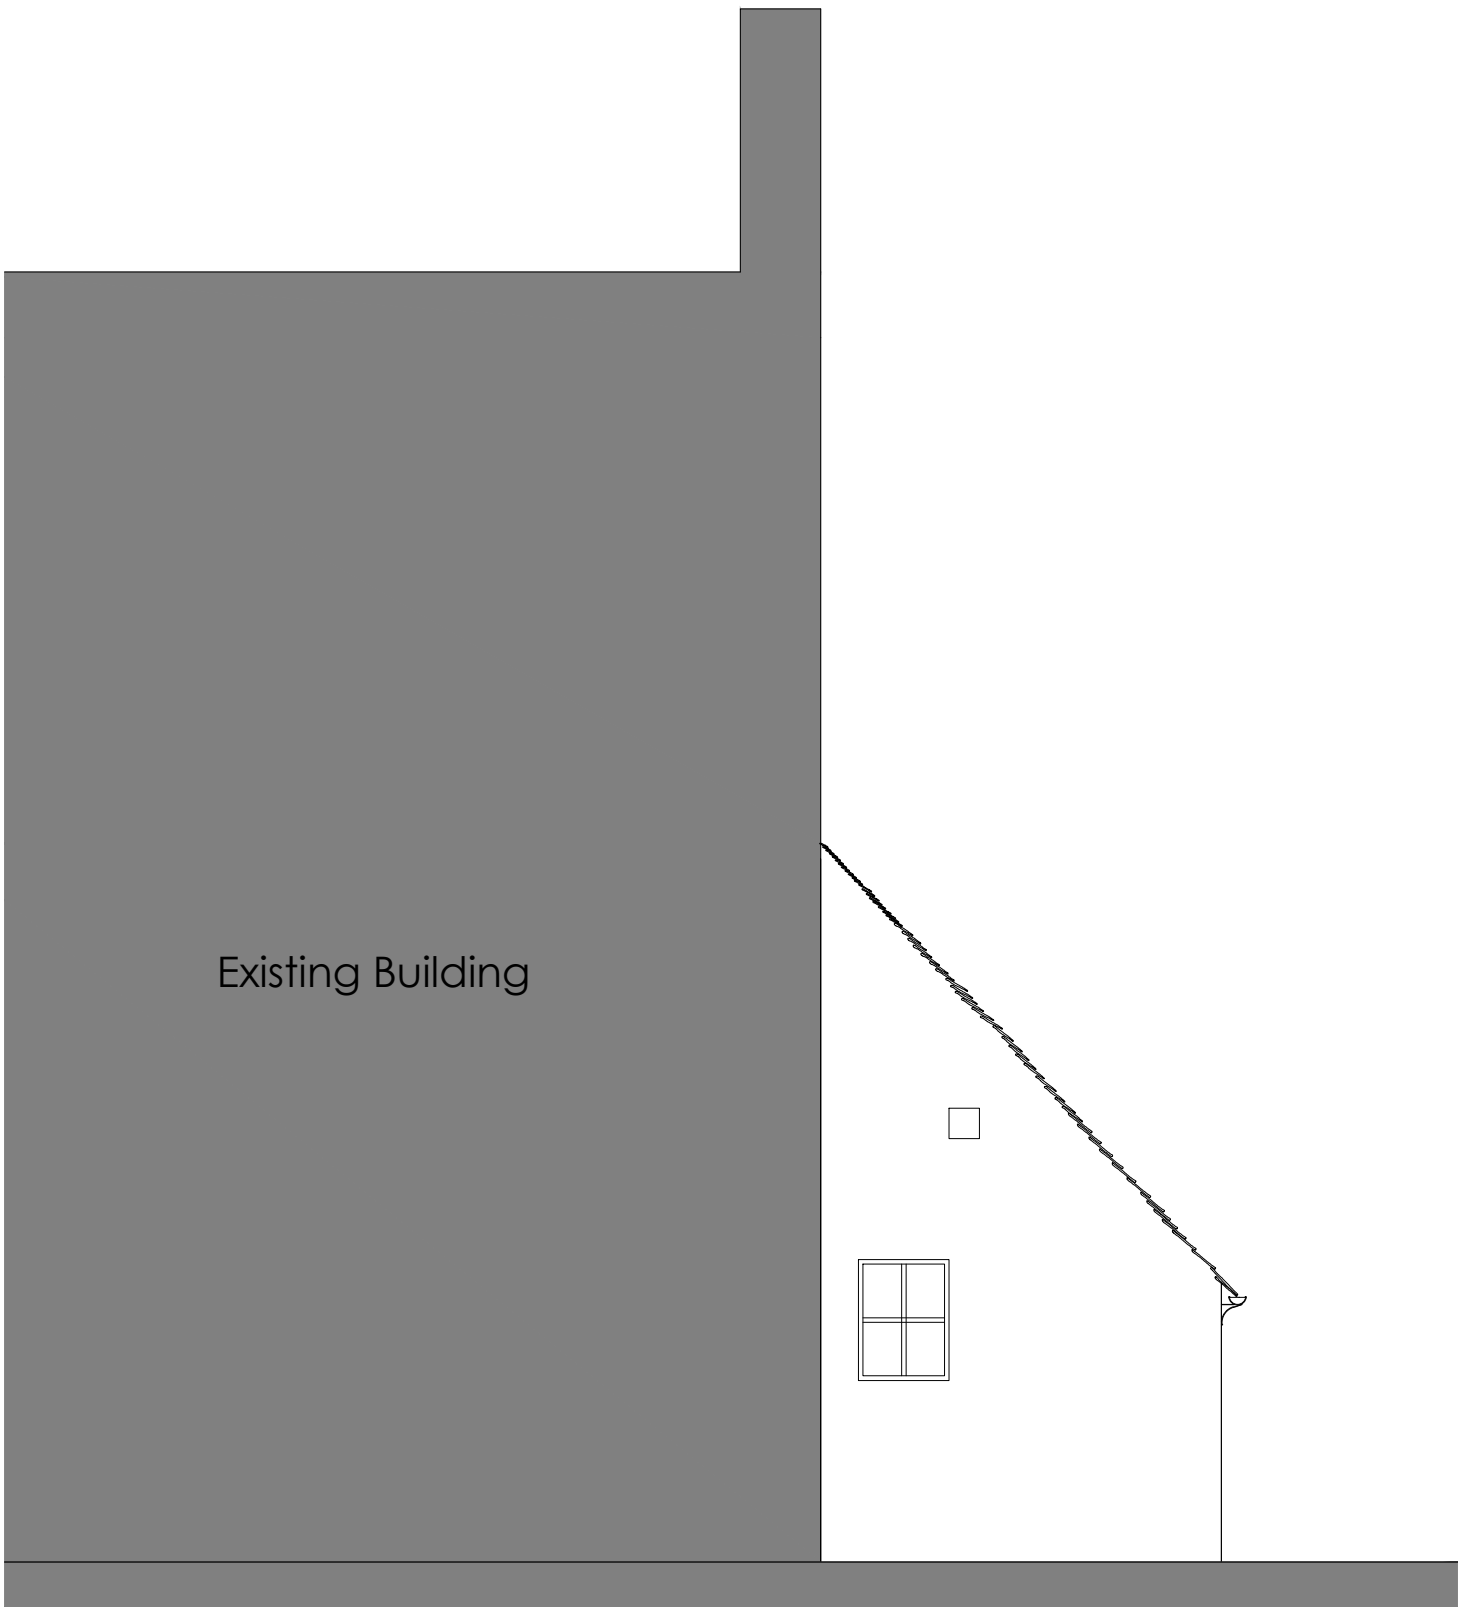


South Elevation

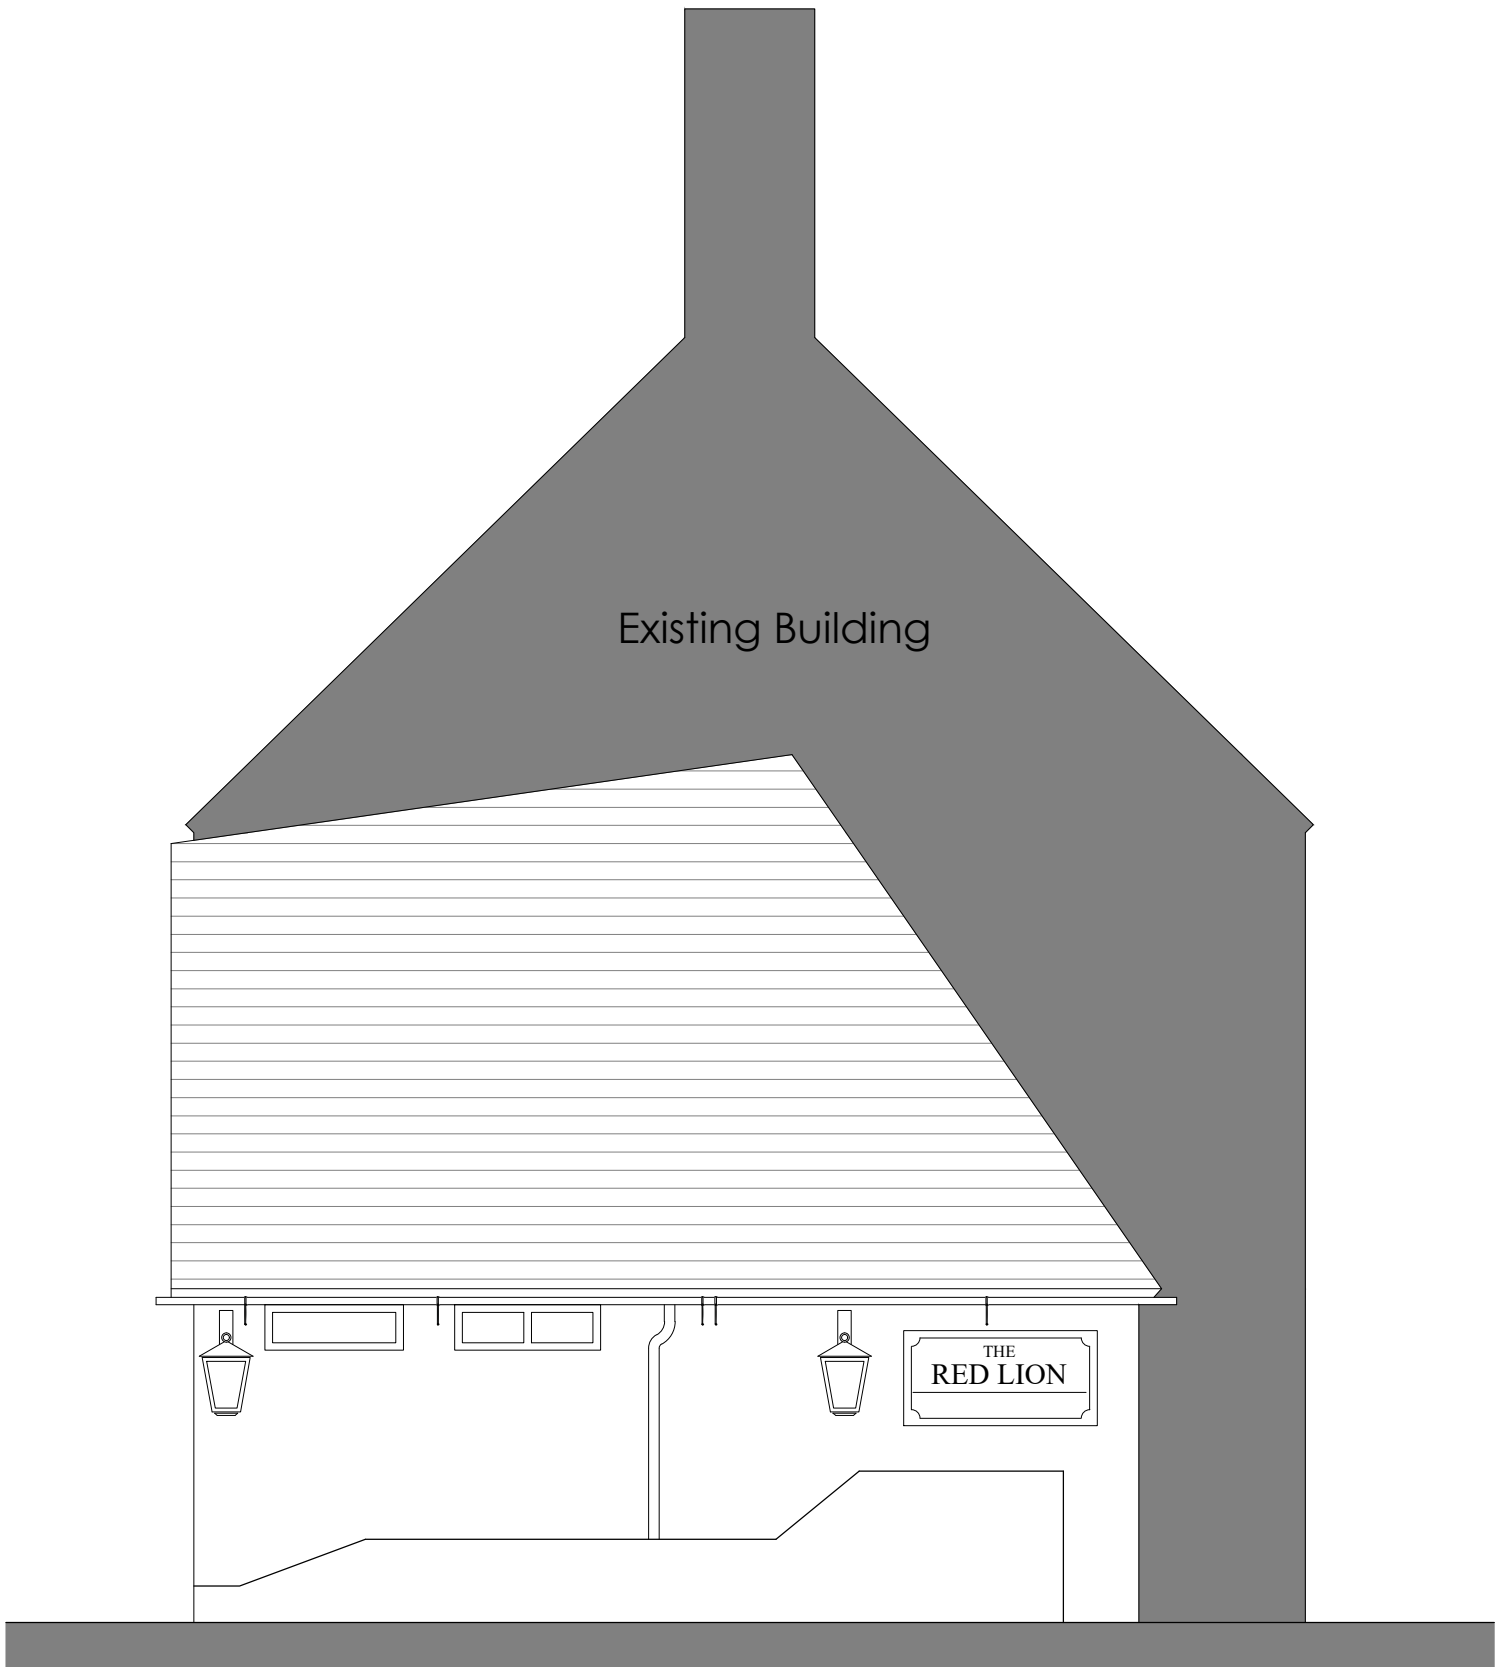


North Elevation

 

East Elevation

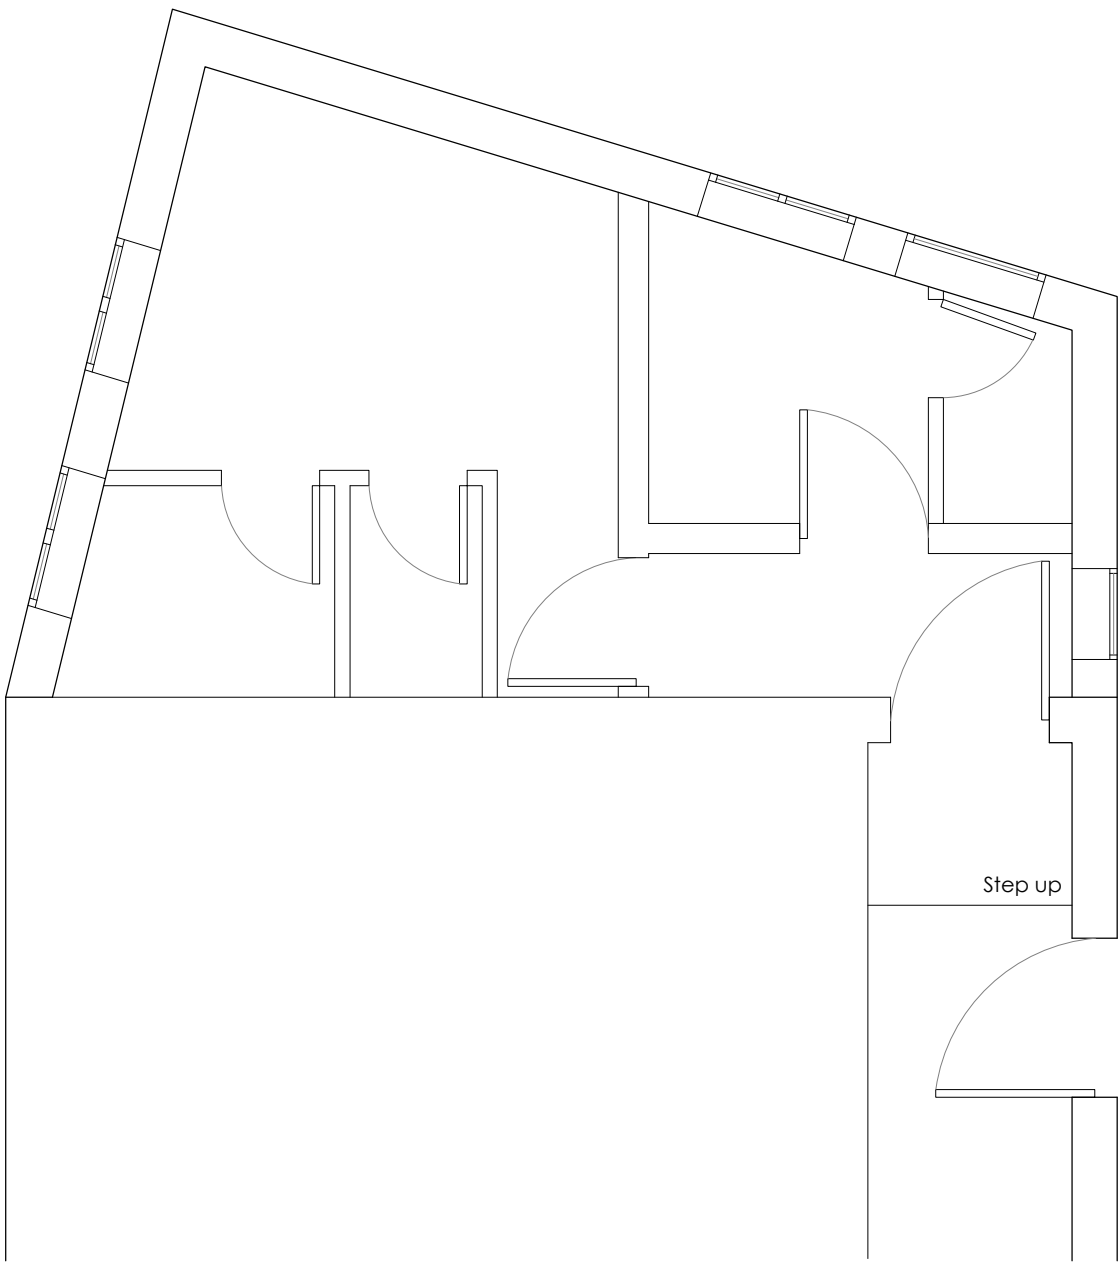

Existing Floor Plan -
Indicative Internal Layout

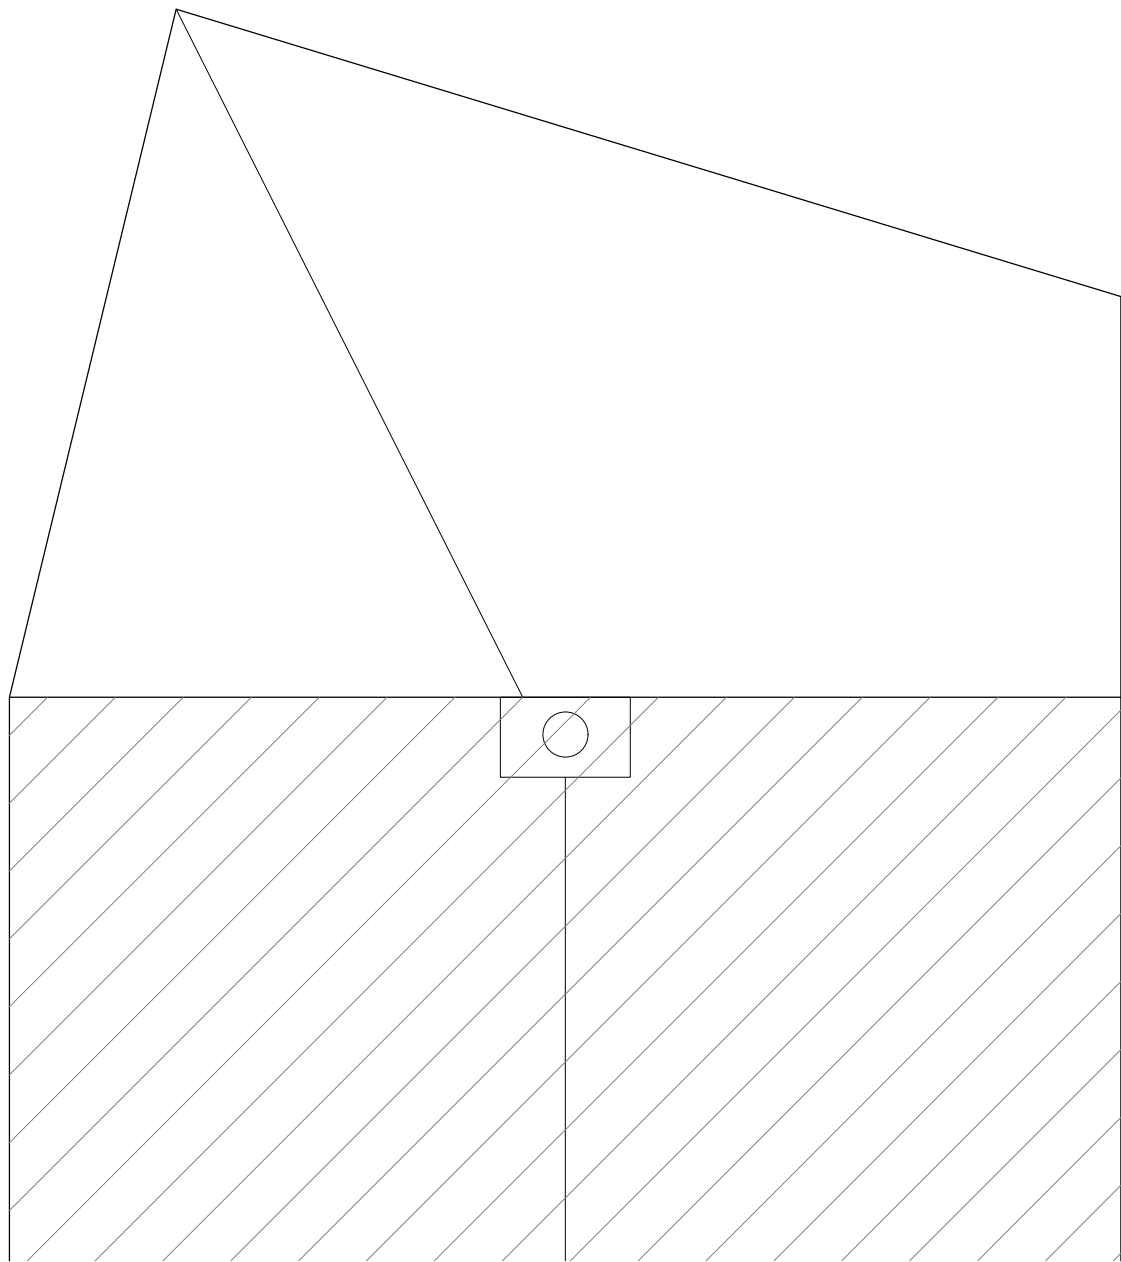

Existing Roof Plan



Guttering As Existing



NOTES:
NO DIMENSIONS TO BE SCALED FROM THIS DRAWING
ALL DIMENSIONS ARE TO BE CHECKED AGAINST SITE
DIMENSIONS BEFORE ANY WORK IS BEGAN. IT IS THE
CONTRACTOR'S RESPONSIBILITY TO ENSURE COMPLIANCE WITH
BUILDING REGULATIONS.

COPYRIGHT RESERVED
THIS DRAWING AND THE ASSOCIATED COPYRIGHT &
INTELLECTUAL PROPERTY RIGHTS SHALL REMAIN VESTED IN BHP
HARWOOD ARCHITECTS LLP. THIS DRAWING MAY NOT BE
COPIED, REPRODUCED, LENT OR DISCLOSED WITHOUT THE
EXPLICIT PERMISSION OF BHPH ARCHITECTS

REVISIONS

Rev.	Date	Description

Client :
National Trust

Job :
The Red Lion Pub
High Street
Lacock

Drawing Title:
Existing Roof Plan
& Elevations

Scale:
1:50 @ A1

Date: Feb 2026 Drawn By JO Checked ***

Drawing No: 3940.P.103 Revision: -

PLANNING
BHPH
architects

info@bpharchitects.com
www.bpharchitects.com
Box House, Both Road, Box,
SN13 8AA
T: 01225 969385
Boston House Business Centre, Downview
Road, Wantage, OX12 9FF
T: 01235 765322