


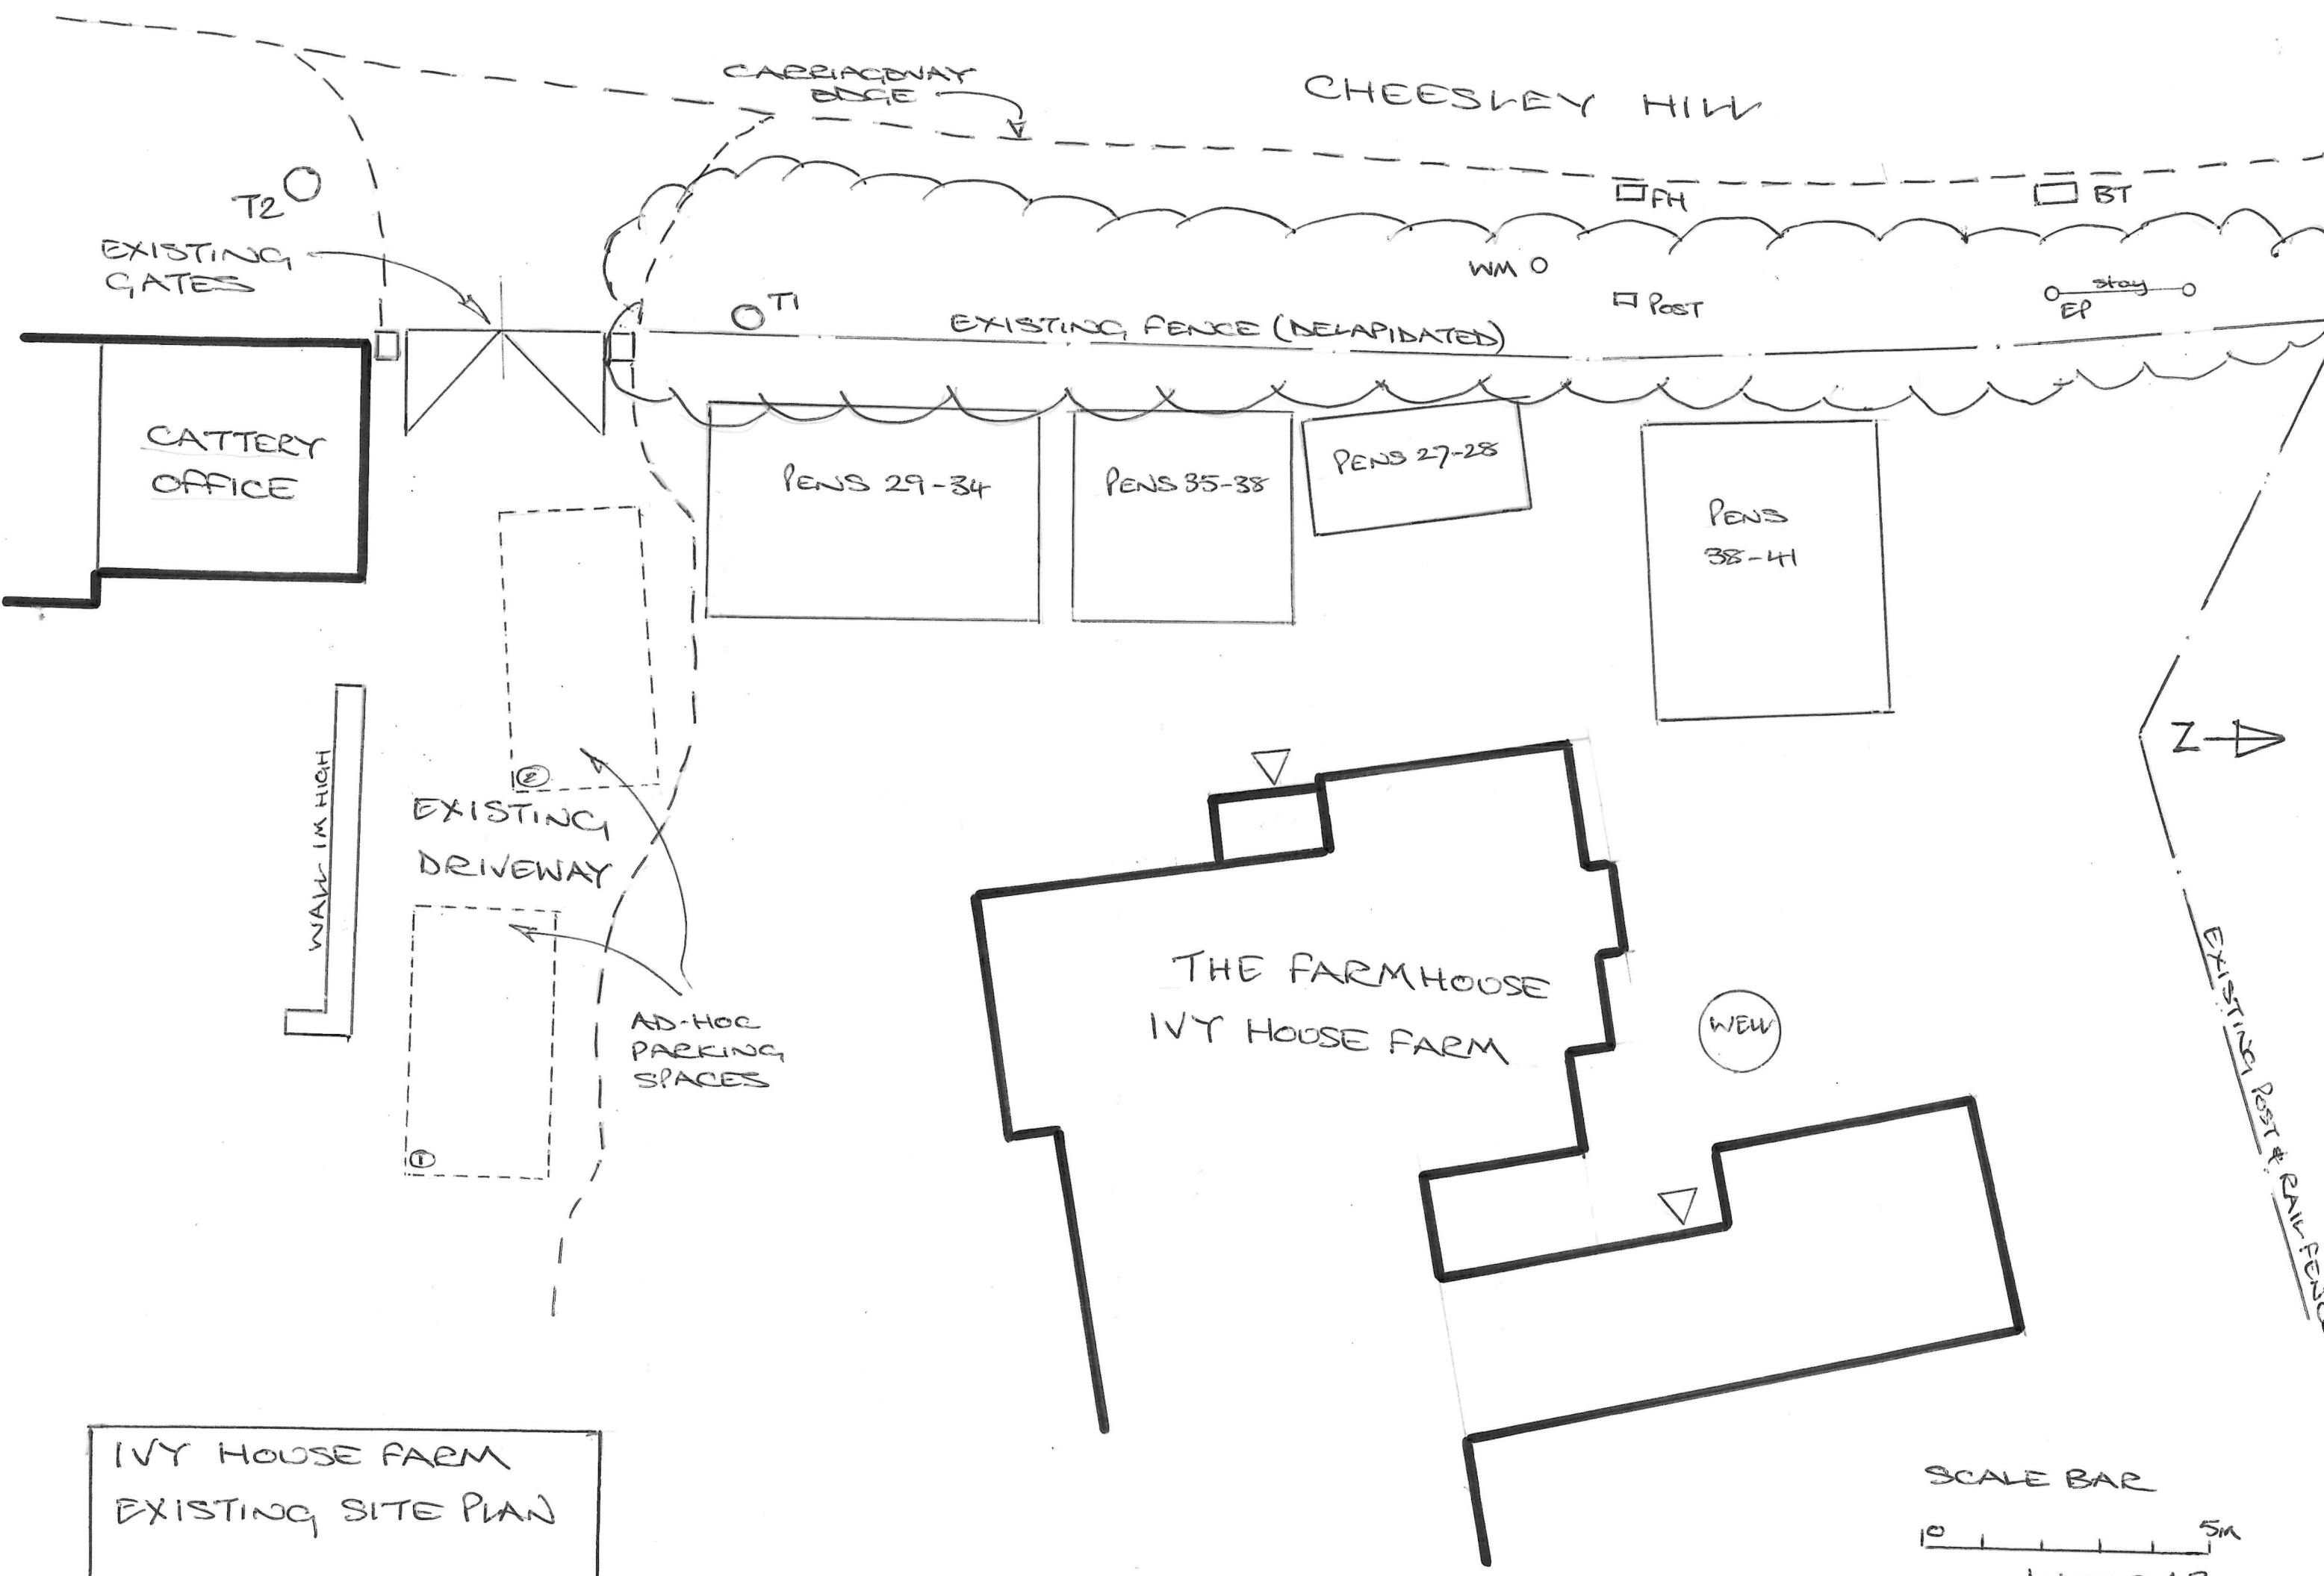

IVY HOUSE FARM
EXISTING SITE PLAN
SCALE 1:100

SCALE BAR
10 5m
1:100 @ A3
DRAWING NO. IVY/04