




1. Dimensions to be verified on site. Only figured dimensions to be used and any discrepancies in dimensions are to be reported to the architect. No dimensions are to be scaled from printed drawings. Any areas indicated on this drawing are for guidance only. No responsibility is taken for their accuracy.
2. There is a risk of injury or death in construction if the works are not properly planned and supervised. The contractor must not undertake any element of the work without first having carried out the necessary risk assessments and prepared detailed method statements.

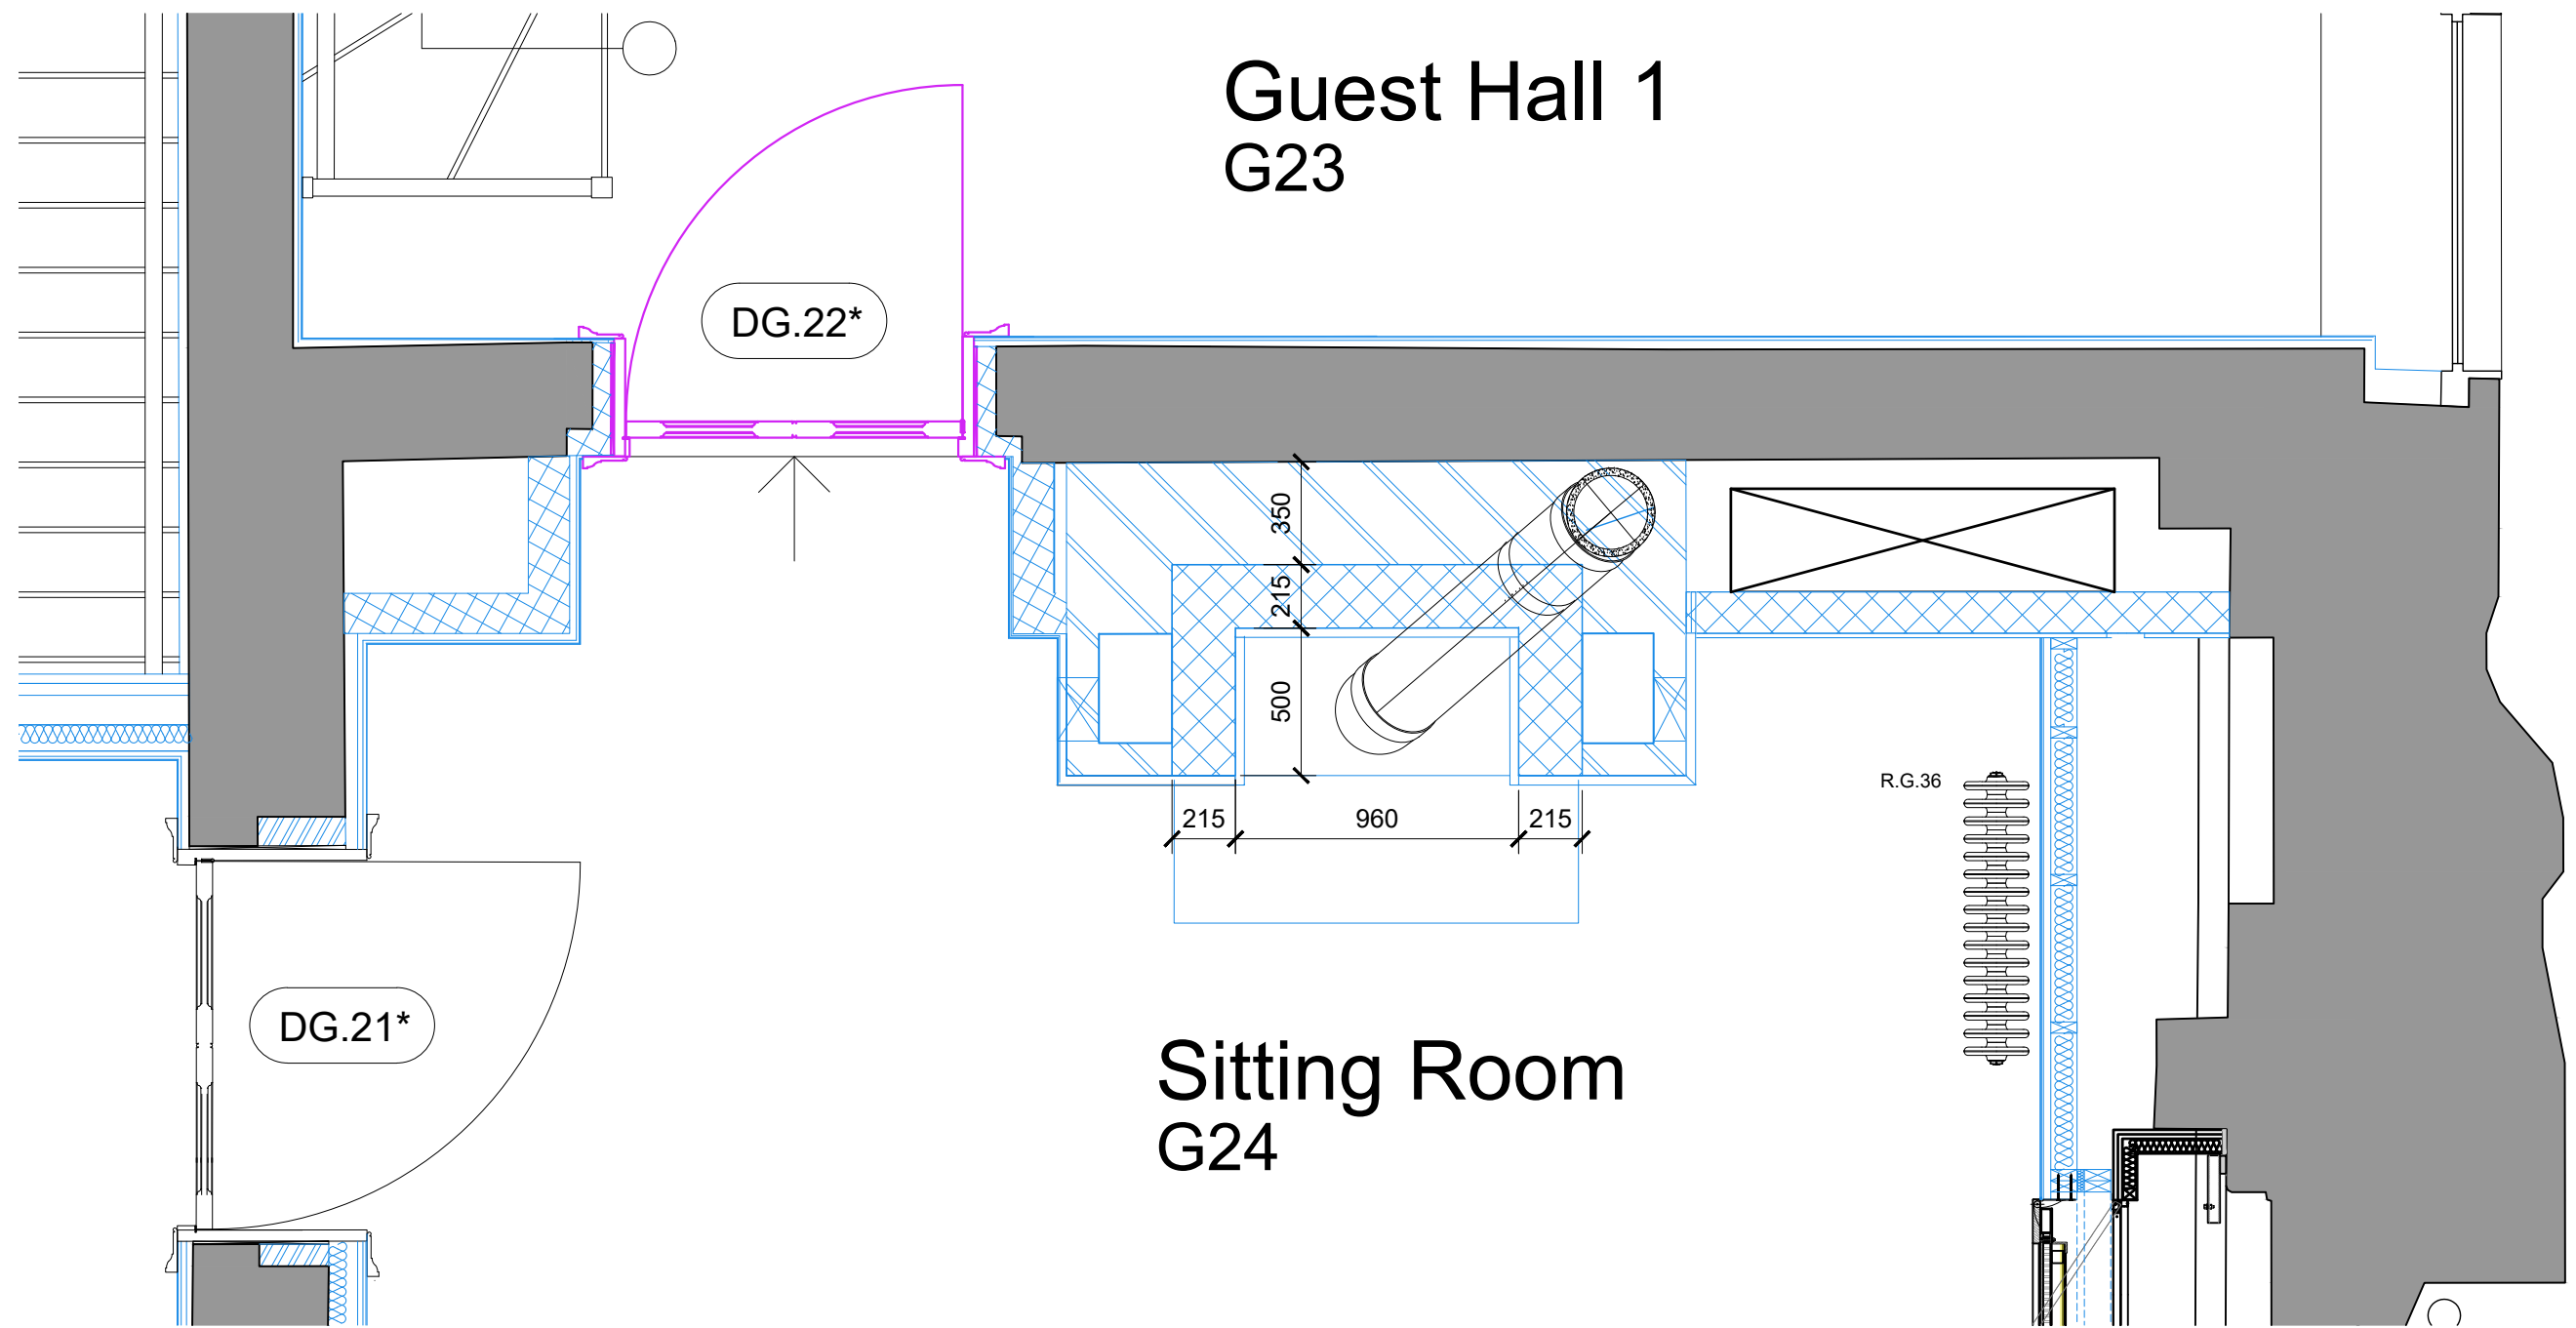

04 Approved Fireplace Plan Sitting Room G24 - Ground Floor
269 1:25 @ A1 / 1: 50 @ A3

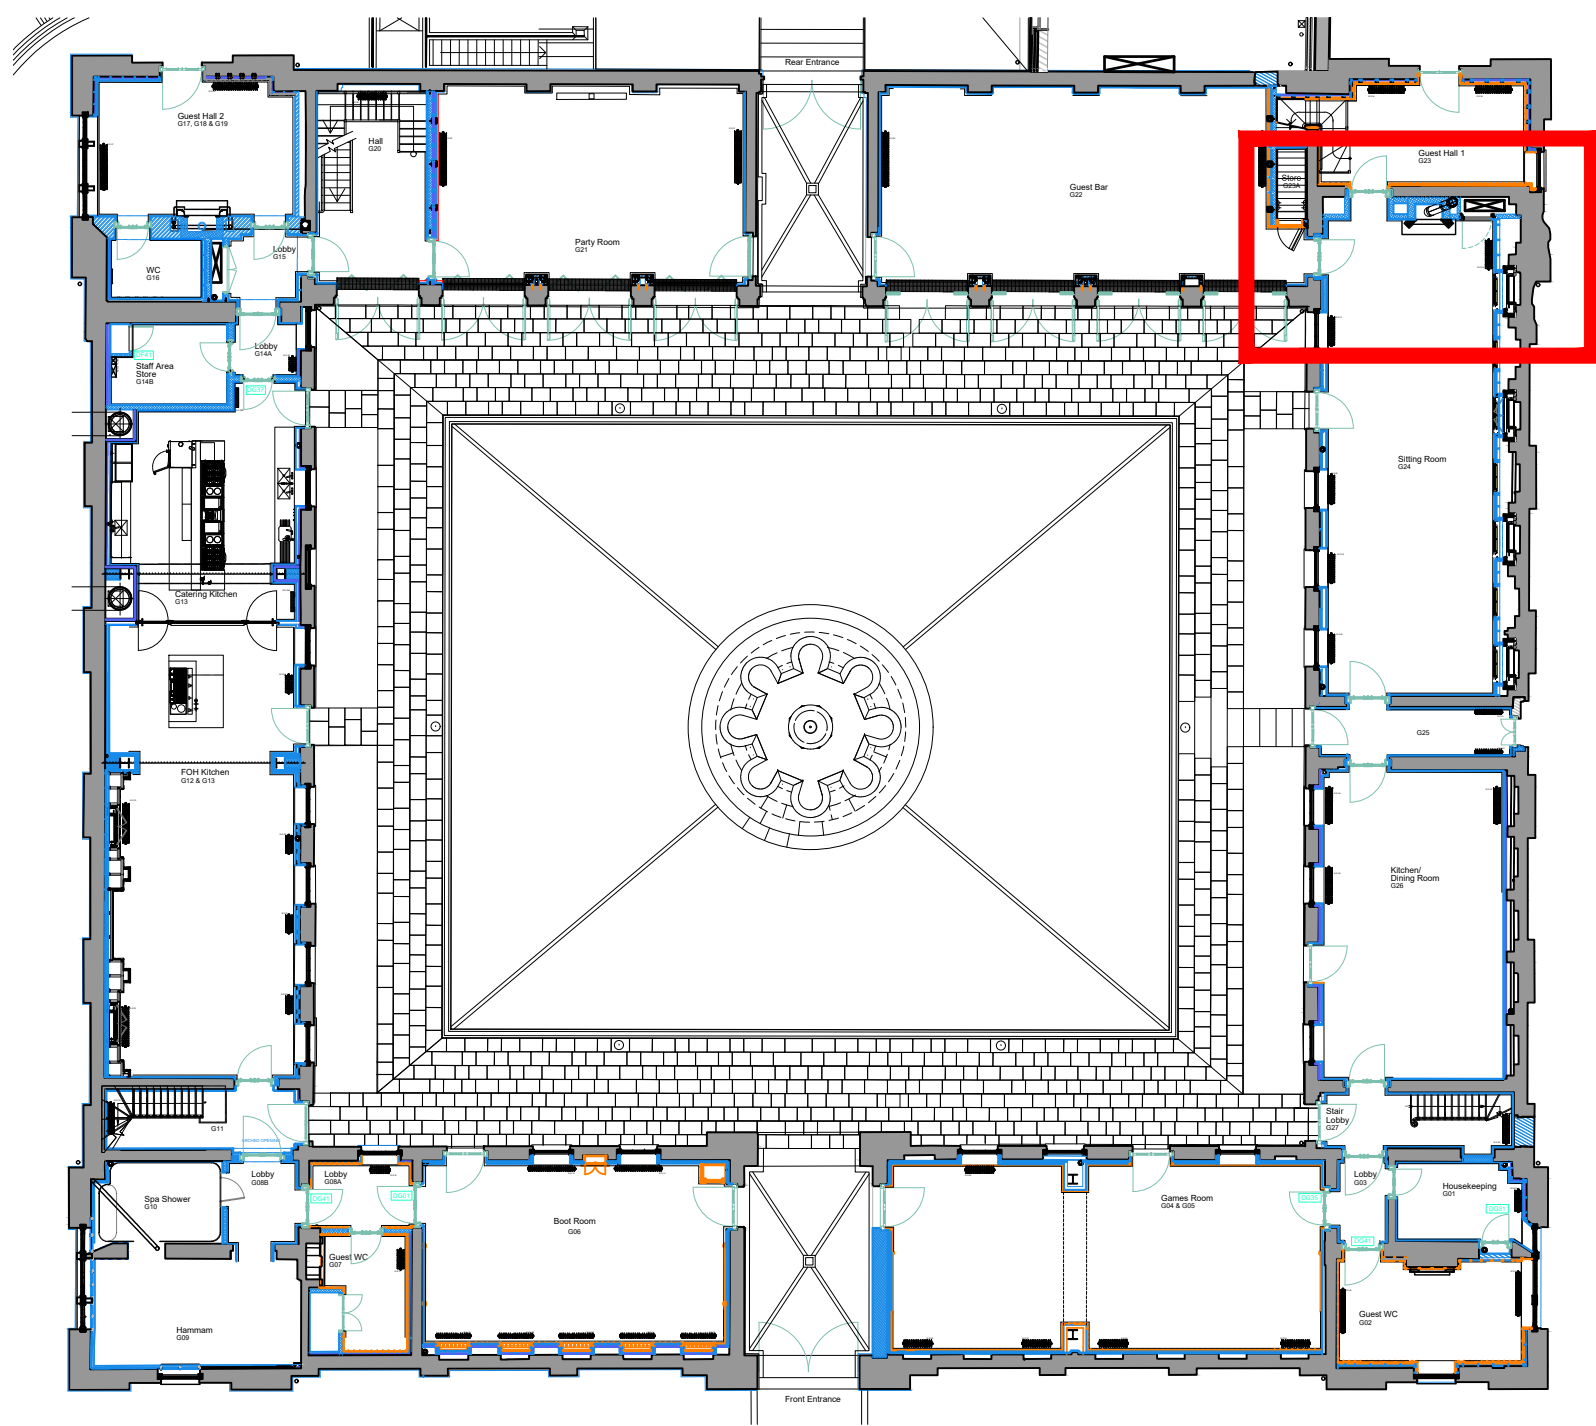

03 Ground Floor Plan
269 1:250 @ A1 / 1: 500 @ A3

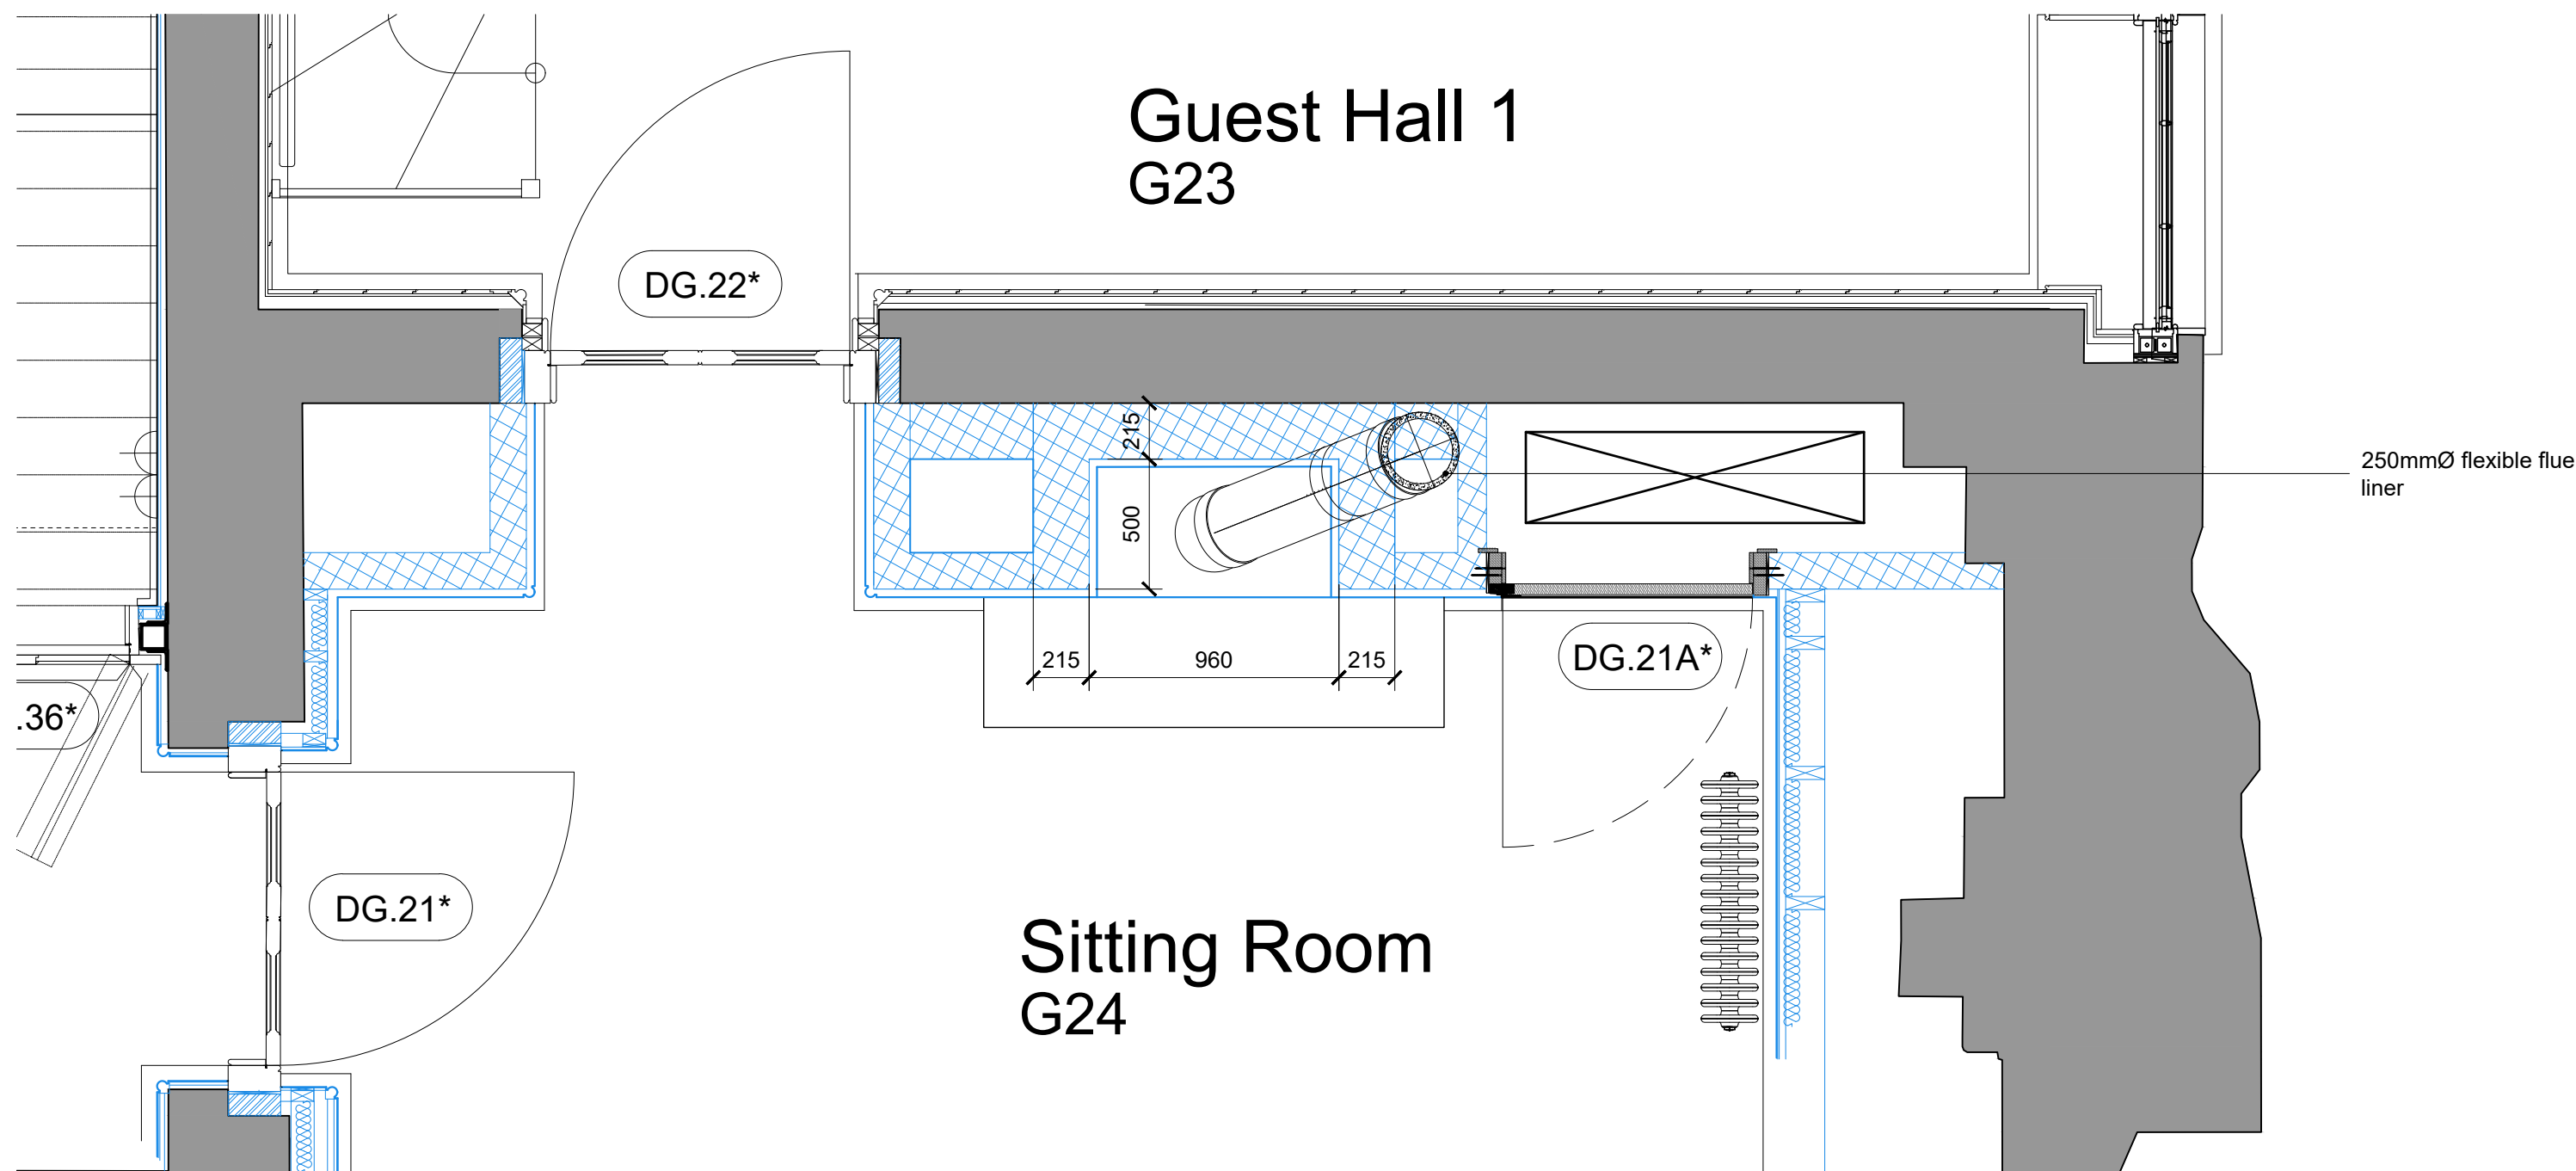

04 Proposed Fireplace Plan Sitting Room G24 - Ground Floor
269 1:25 @ A1 / 1: 50 @ A3

Scale 1:250

Scale 1:25

Initial Release 26/11/25
no. revision. date.



RIBA Chartered Practice 211 Design Centre East Chelsea Harbour London, SW10 0XF
mail@blda.co.uk www.blda.co.uk
t +44 (0) 20 7838 5555 f +44 (0) 20 7838 5556

Job: Tottenham House - The Old Stables
Title: Fireplace G24 - Approved & Proposed Plan

Type: 200 Planning
Status: FOR PLANNING
drawn by RM checked by --- approved by ---
scale 1:25 @ A1 size A1 date 26/11/25
job number drawing number revision
3123 269 *